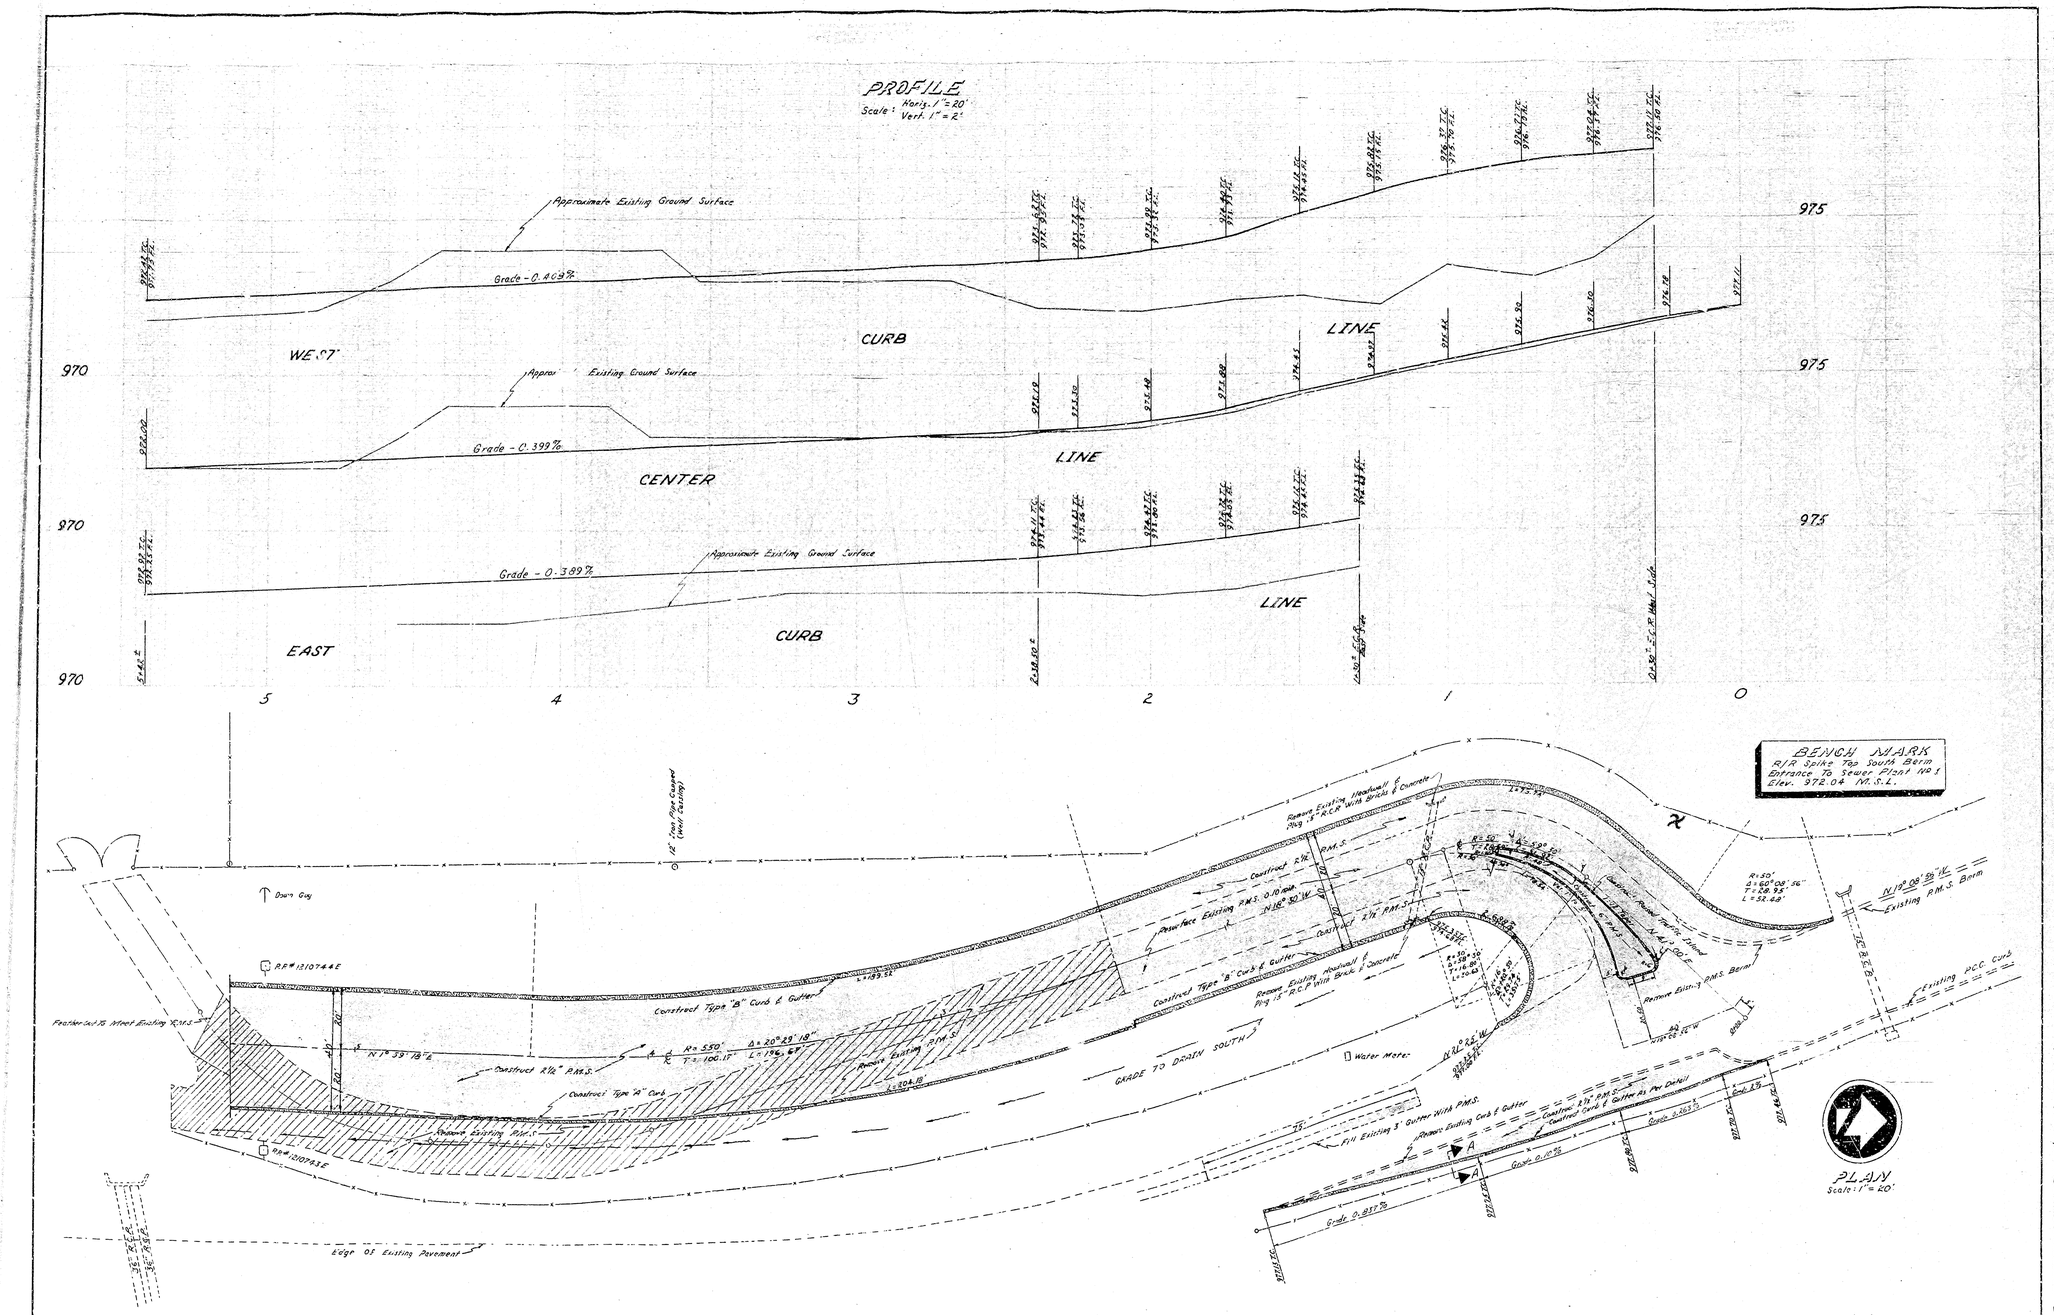

APPROVED June 25 1963 City Engineer REGISTERED CIVIL ENGINEER NO. 13653		DEPARTMENT OF ENGINEERING CITY OF SAN BERNARDINO
DRAWING NO 5008	DRAWN BY Harrel	ACCESS ROAD
SHEET 1 OF 2 SHEETS	CHECKED BY Dean	ORANGE SHOW ROAD
	RECOMMENDED	WEST OF 395 FREEWAY

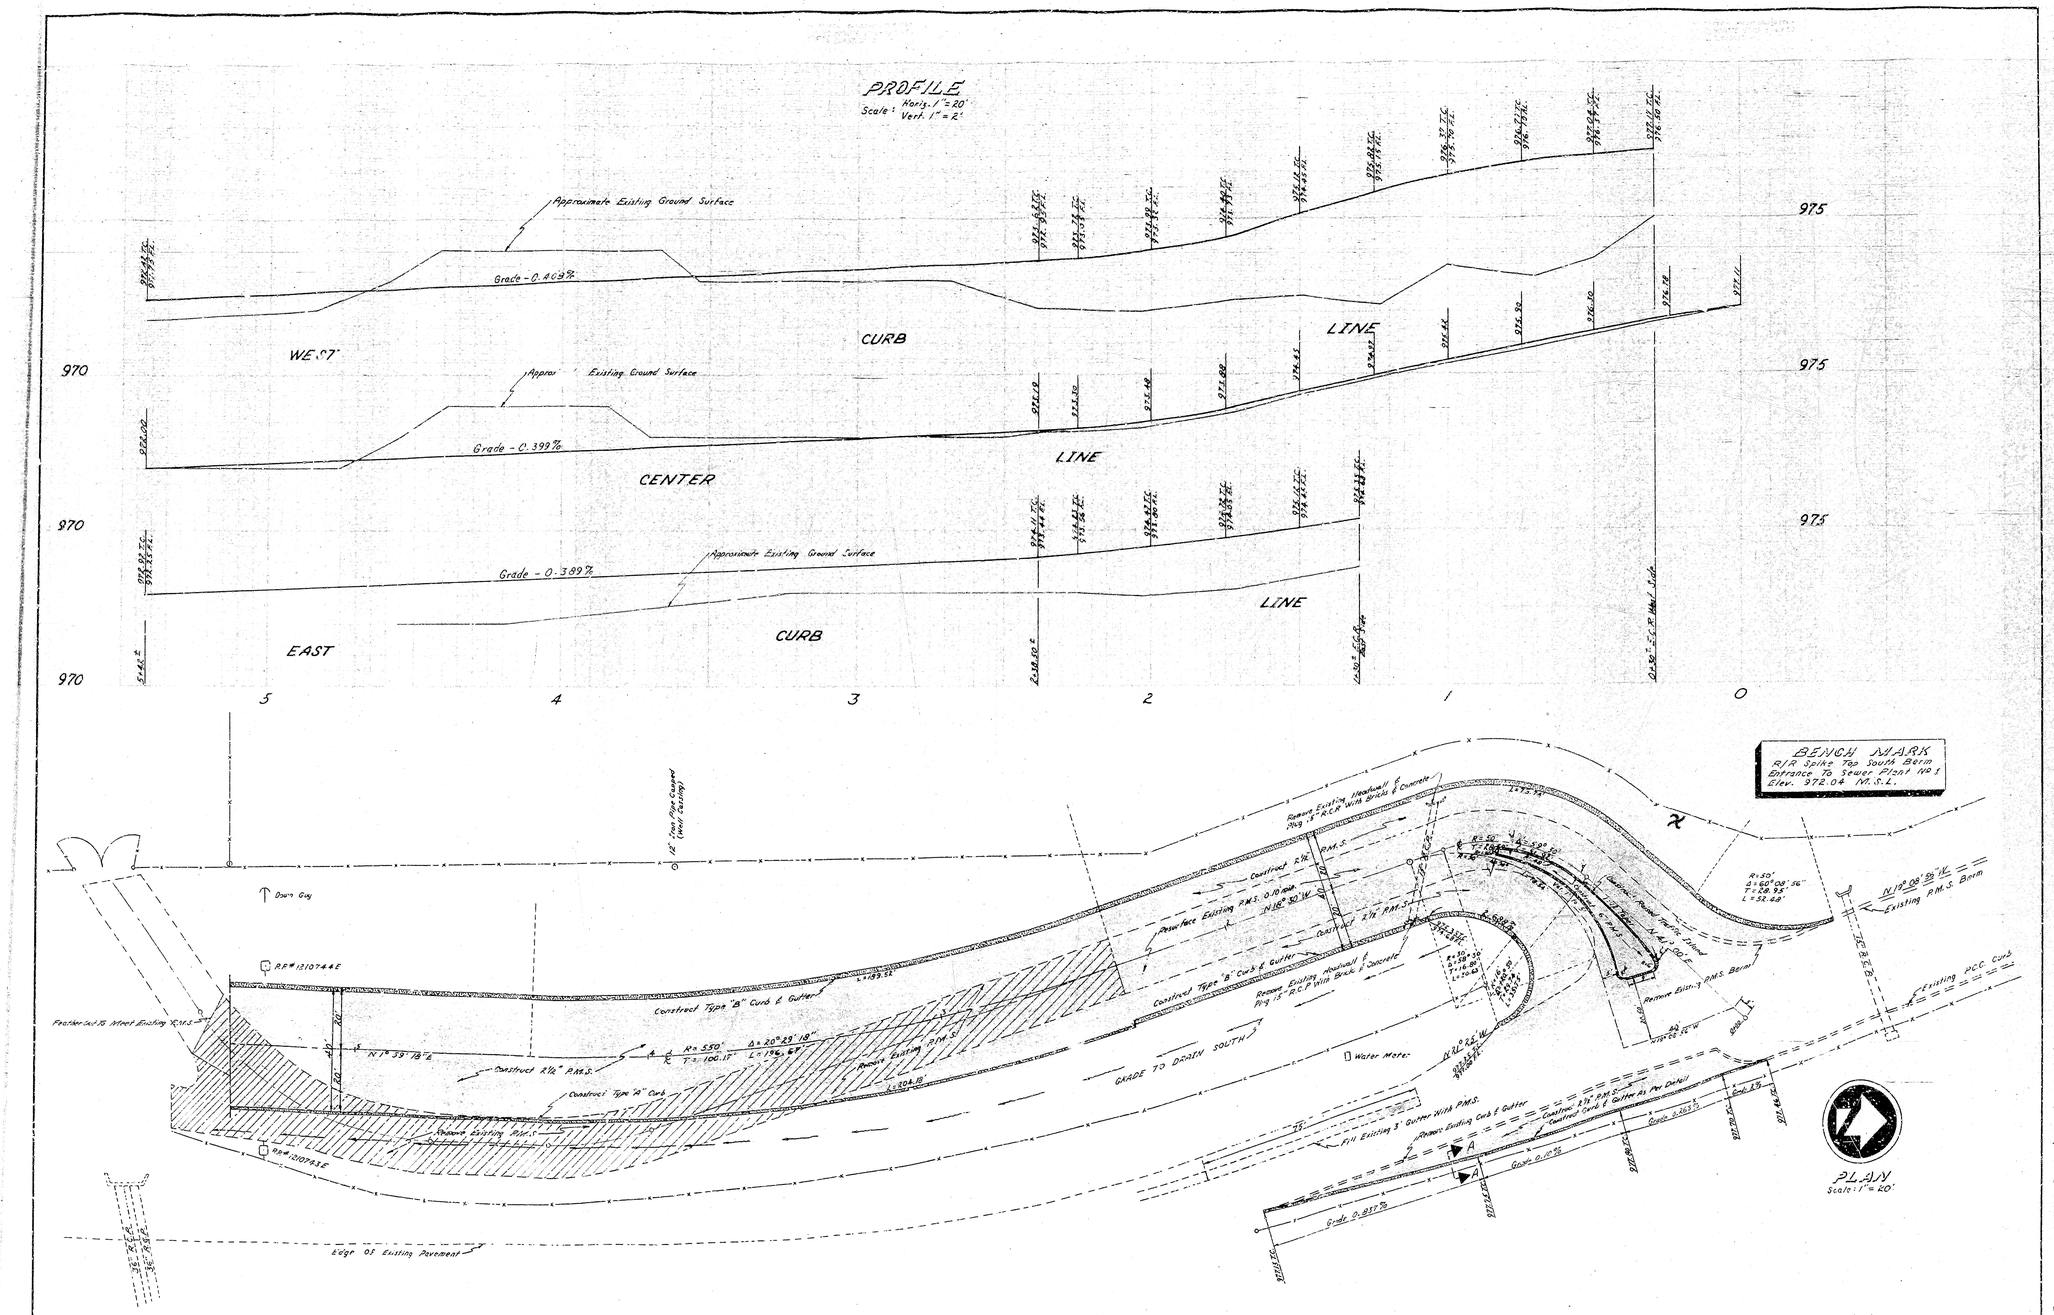

APPROVED June 25 1963 City Engineer REGISTERED CIVIL ENGINEER NO. 13653		DEPARTMENT OF ENGINEERING CITY OF SAN BERNARDINO
DRAWING NO 5008	DRAWN BY Harrel	ACCESS ROAD
SHEET 1 OF 2 SHEETS	CHECKED BY Dean	ORANGE SHOW ROAD
	RECOMMENDED	WEST OF 395 FREEWAY