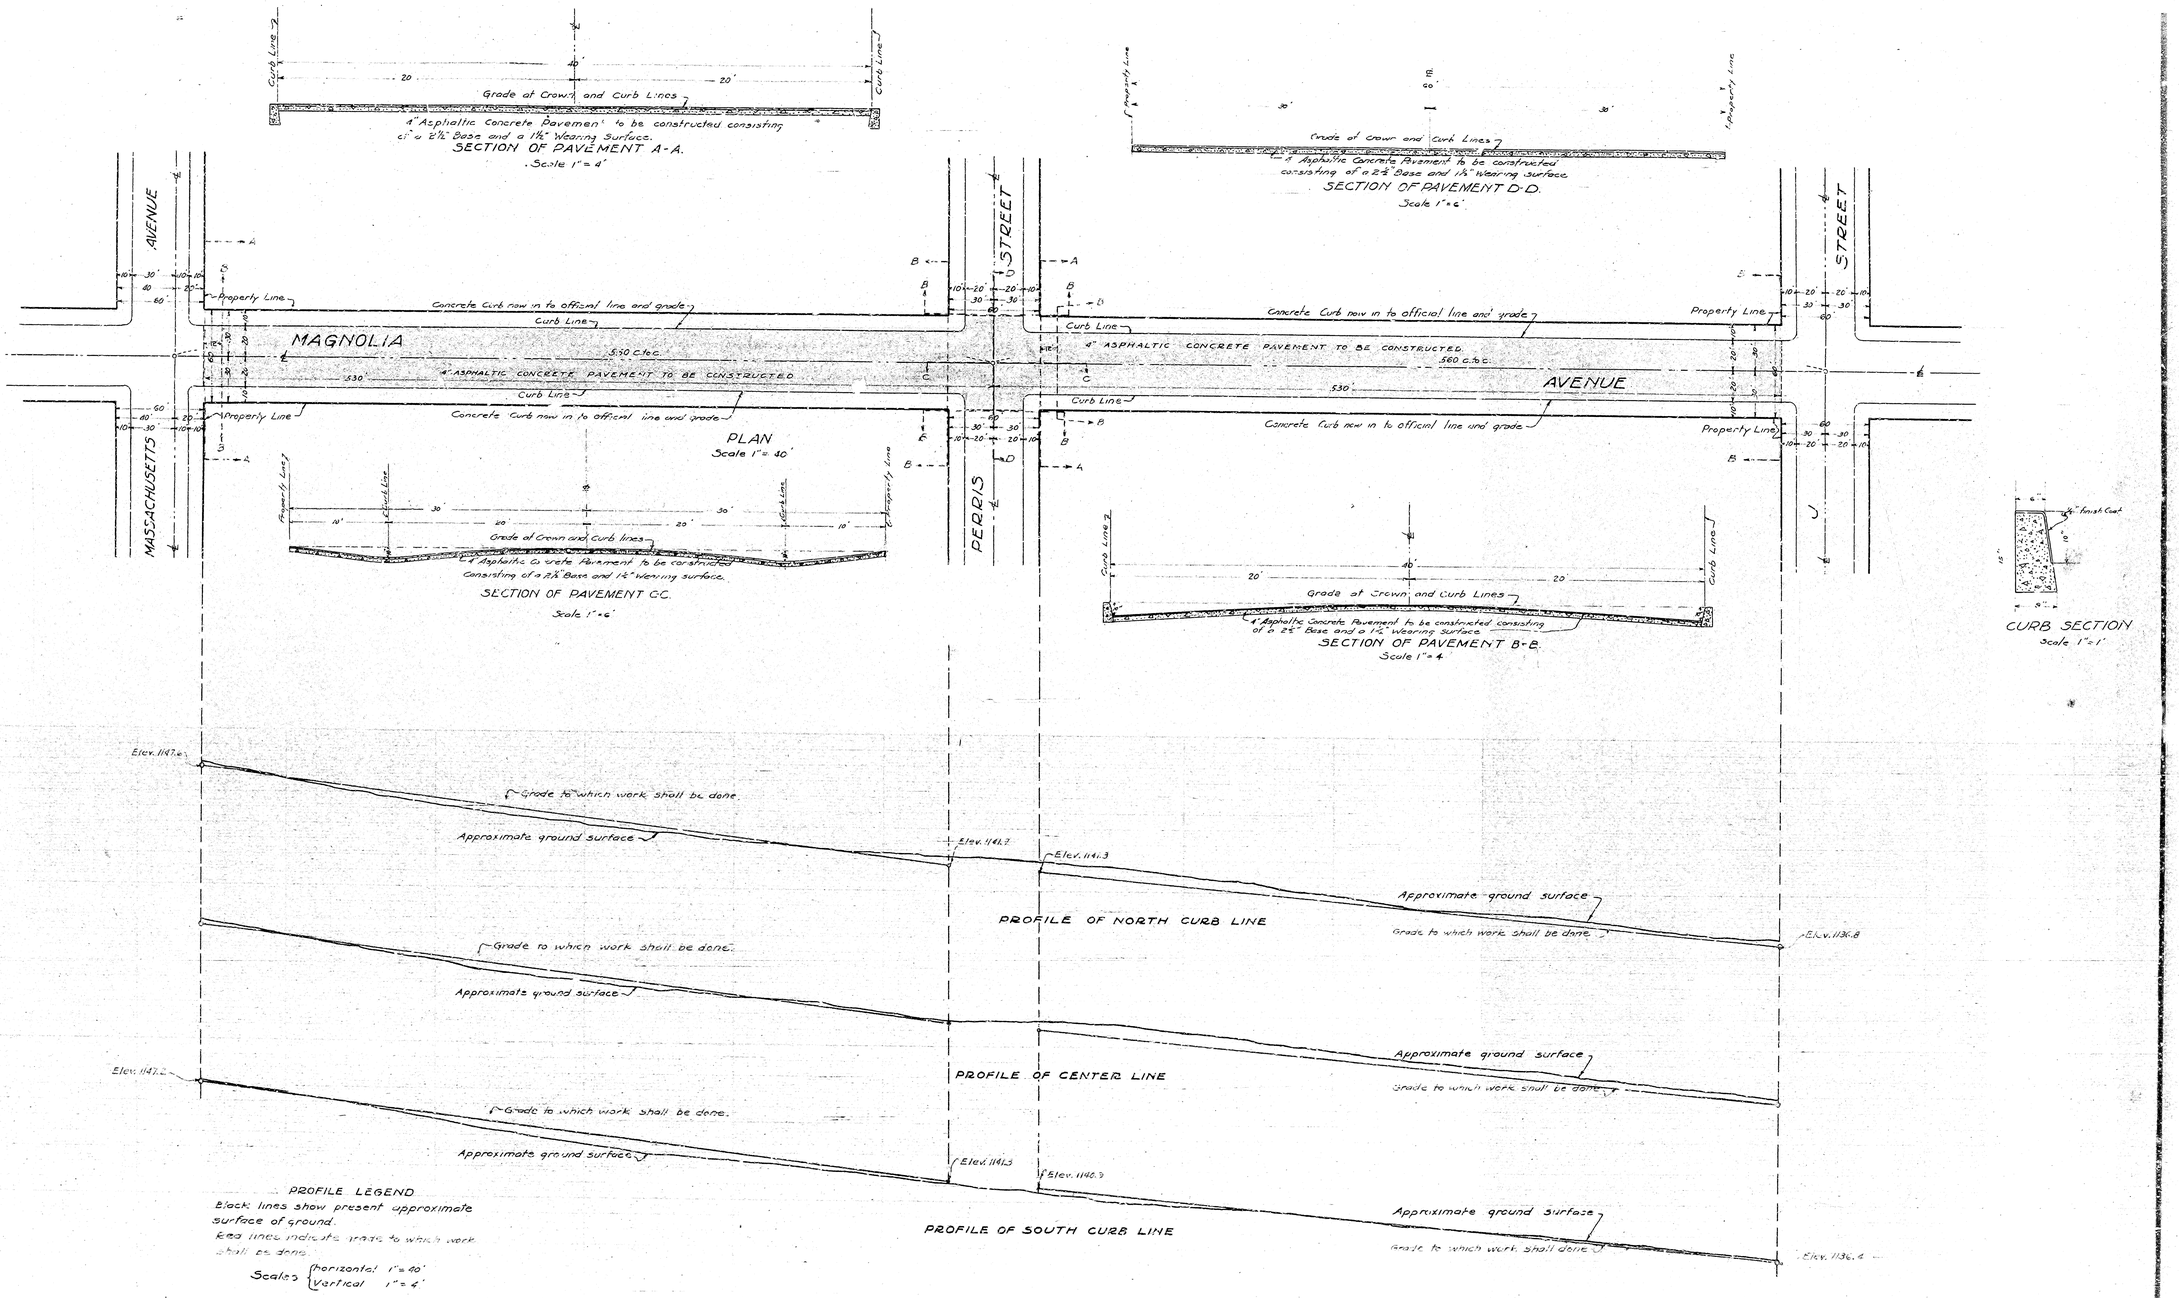
Grade at Crown and Curb Lines
4" Asphaltic Concrete Pavement to be constructed consisting of a 2½" Base and a 1½" Wearing Surface.
SECTION OF PAVEMENT A-A.
Scale 1" = 4'
Grade at crown and curb lines
4" Asphaltic Concrete Pavement to be constructed consisting of a 2½" Base and 1½" Wearing surface.
SECTION OF PAVEMENT D-D.
Scale 1" = 4'
MAGNOLIA
AVENUE
MASSACHUSETTS
PERRIS
STREET
Concrete Curb new in to official line and grade
Curb Line
Property Line
4" ASPHALTIC CONCRETE PAVEMENT TO BE CONSTRUCTED
530 C.to C.
560 C.to C.
PLAN
Scale 1" = 40'
Grade at Crown and Curb lines
4" Asphaltic Concrete Pavement to be constructed consisting of a 2½" Base and 1½" Wearing surface.
SECTION OF PAVEMENT C-C.
Scale 1" = 4'
Grade at Crown and Curb Lines
4" Asphaltic Concrete Pavement to be constructed consisting of a 2½" Base and a 1½" Wearing Surface
SECTION OF PAVEMENT B-B.
Scale 1" = 4'
Finish Coat
CURB SECTION
Scale 1" = 1'
Elev. 1147.6
Grade to which work shall be done.
Approximate ground surface
Elev. 1141.7
Elev. 1141.3
PROFILE OF NORTH CURB LINE
Elev. 1136.8
Elev. 1147.2
PROFILE OF CENTER LINE
Elev. 1141.3
Elev. 1140.3
PROFILE OF SOUTH CURB LINE
Elev. 1136.4
PROFILE LEGEND
Black lines show present approximate surface of ground.
Red lines indicate grade to which work shall be done.
Scales { horizontal 1" = 40'
vertical 1" = 4'

No 1139

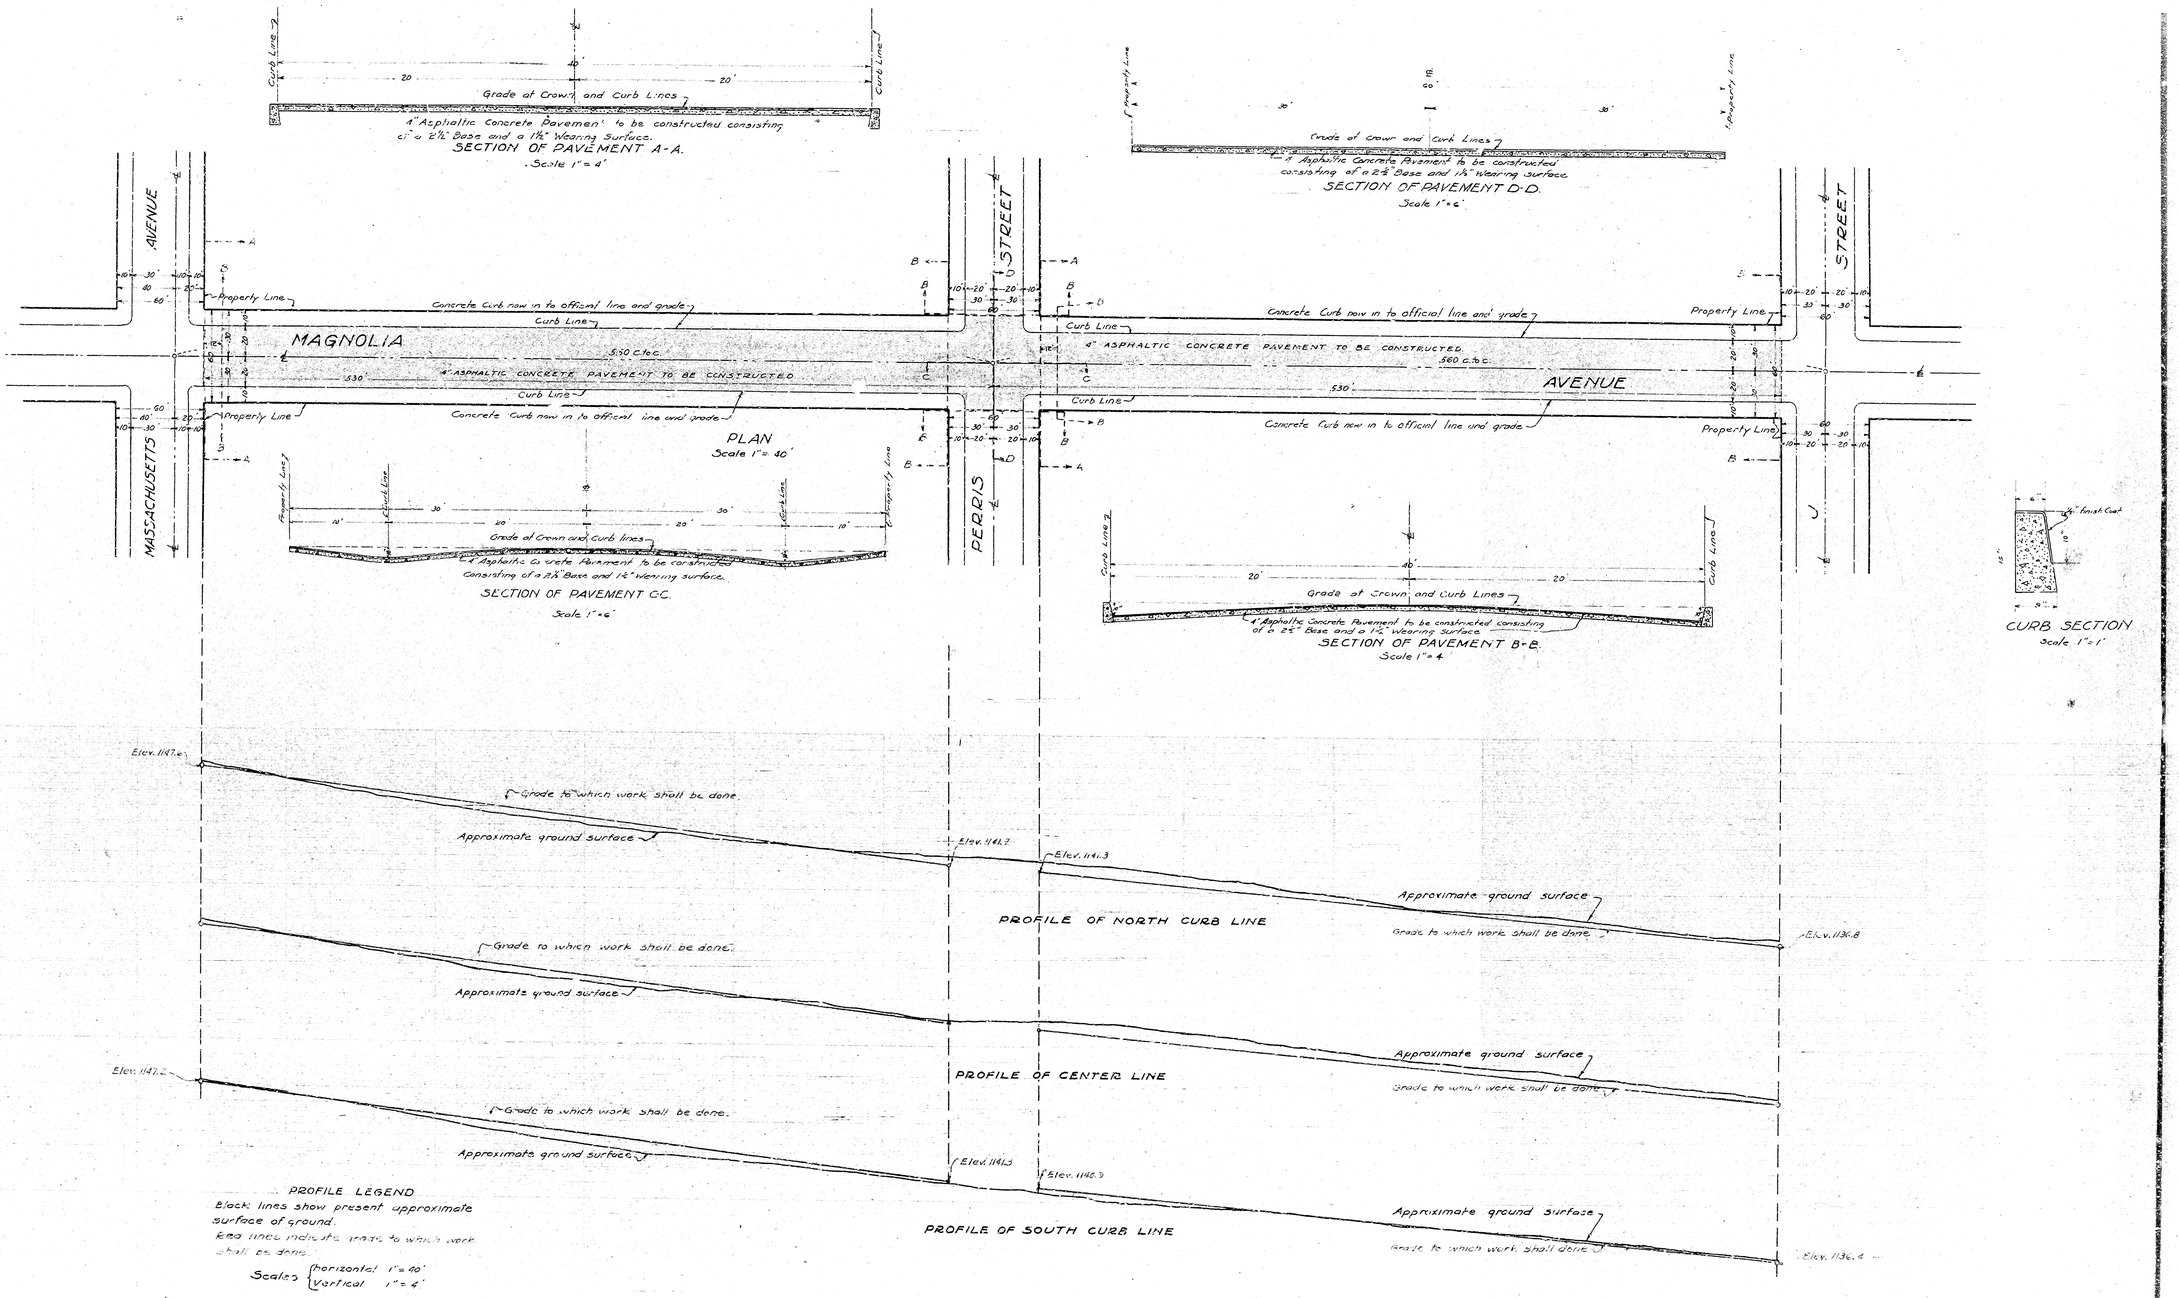
Grade at Crown and Curb Lines
4" Asphaltic Concrete Pavement to be constructed consisting of a 2½" Base and a 1½" Wearing Surface.
SECTION OF PAVEMENT A-A.
Scale 1" = 4'
Grade at crown and curb lines
4" Asphaltic Concrete Pavement to be constructed consisting of a 2½" Base and 1½" Wearing surface.
SECTION OF PAVEMENT D-D.
Scale 1" = 4'
MAGNOLIA
AVENUE
MASSACHUSETTS
PERRIS
STREET
Concrete Curb new in to official line and grade
Curb Line
Property Line
4" ASPHALTIC CONCRETE PAVEMENT TO BE CONSTRUCTED
530 C.to C.
560 C.to C.
PLAN
Scale 1" = 40'
Grade at Crown and Curb lines
4" Asphaltic Concrete Pavement to be constructed consisting of a 2½" Base and 1½" Wearing surface.
SECTION OF PAVEMENT C-C.
Scale 1" = 4'
Grade at Crown and Curb Lines
4" Asphaltic Concrete Pavement to be constructed consisting of a 2½" Base and a 1½" Wearing Surface
SECTION OF PAVEMENT B-B.
Scale 1" = 4'
Finish Coat
CURB SECTION
Scale 1" = 1'
Elev. 1147.6
Grade to which work shall be done.
Approximate ground surface
Elev. 1141.7
Elev. 1141.3
PROFILE OF NORTH CURB LINE
Elev. 1136.8
Elev. 1147.2
PROFILE OF CENTER LINE
Elev. 1141.3
Elev. 1140.3
PROFILE OF SOUTH CURB LINE
Elev. 1136.4
PROFILE LEGEND
Black lines show present approximate surface of ground.
Red lines indicate grade to which work shall be done.
Scales { horizontal 1" = 40'
vertical 1" = 4'

No 1139