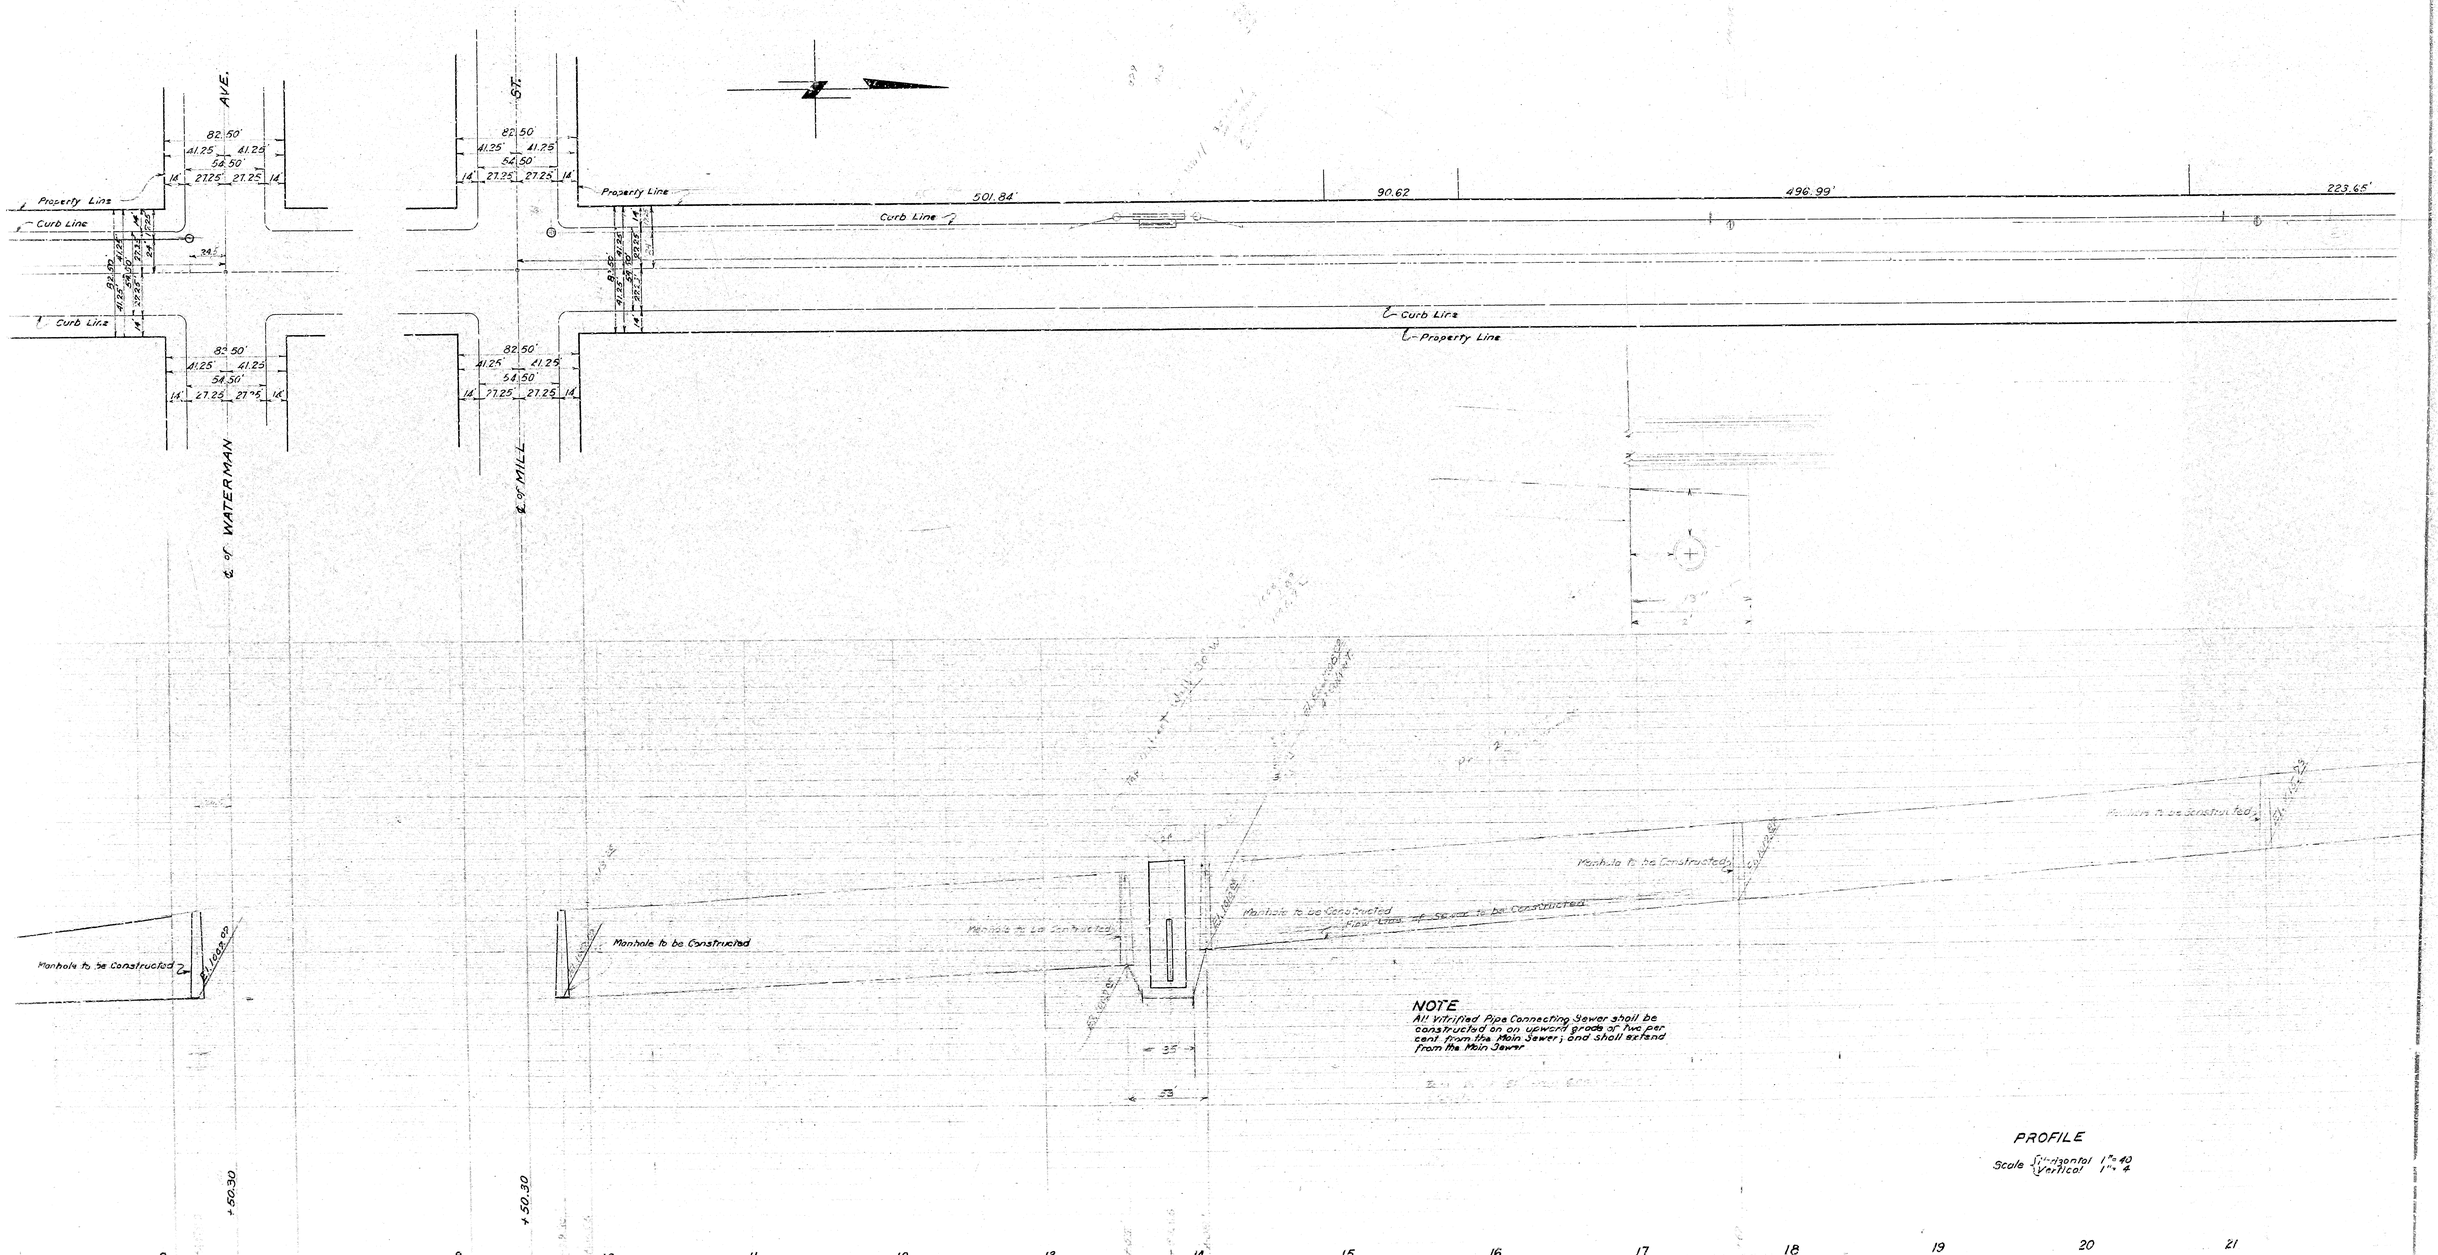

NOTE

All Vitrified Pipe Connecting Sewer shall be constructed on an upward grade of two per cent from the Main Sewer; and shall extend from the Main Sewer

PROFILE

Scale { Horizontal 1" = 40
Vertical 1" = 4

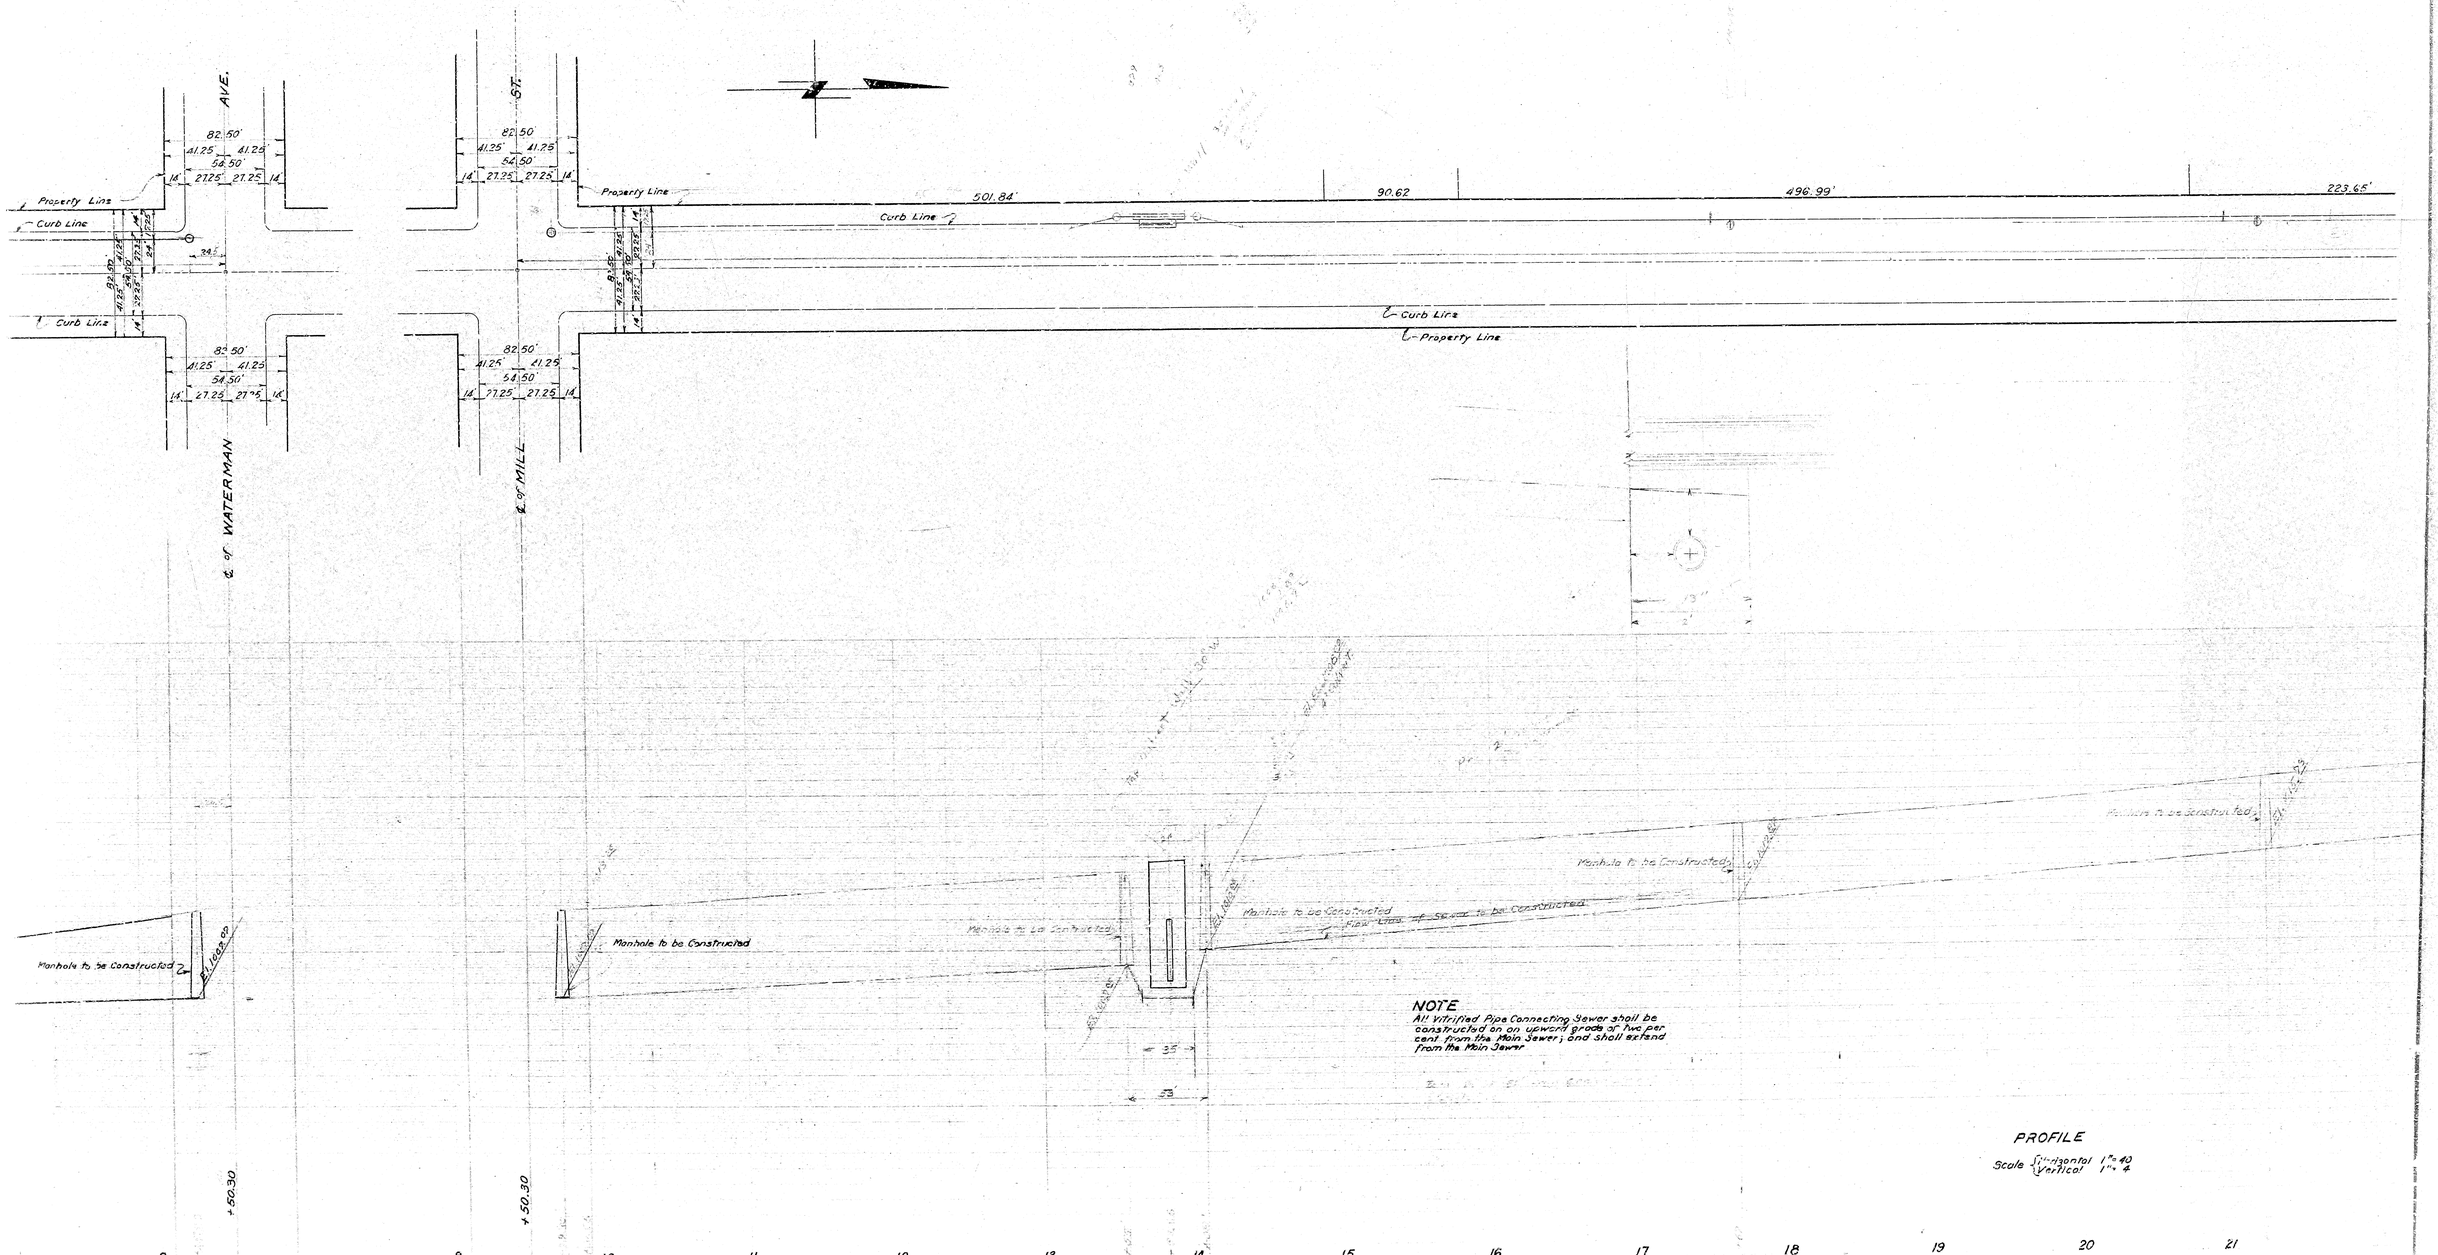

NOTE

All Vitrified Pipe Connecting Sewer shall be constructed on an upward grade of two per cent from the Main Sewer; and shall extend from the Main Sewer

PROFILE

Scale { Horizontal 1" = 40
Vertical 1" = 4