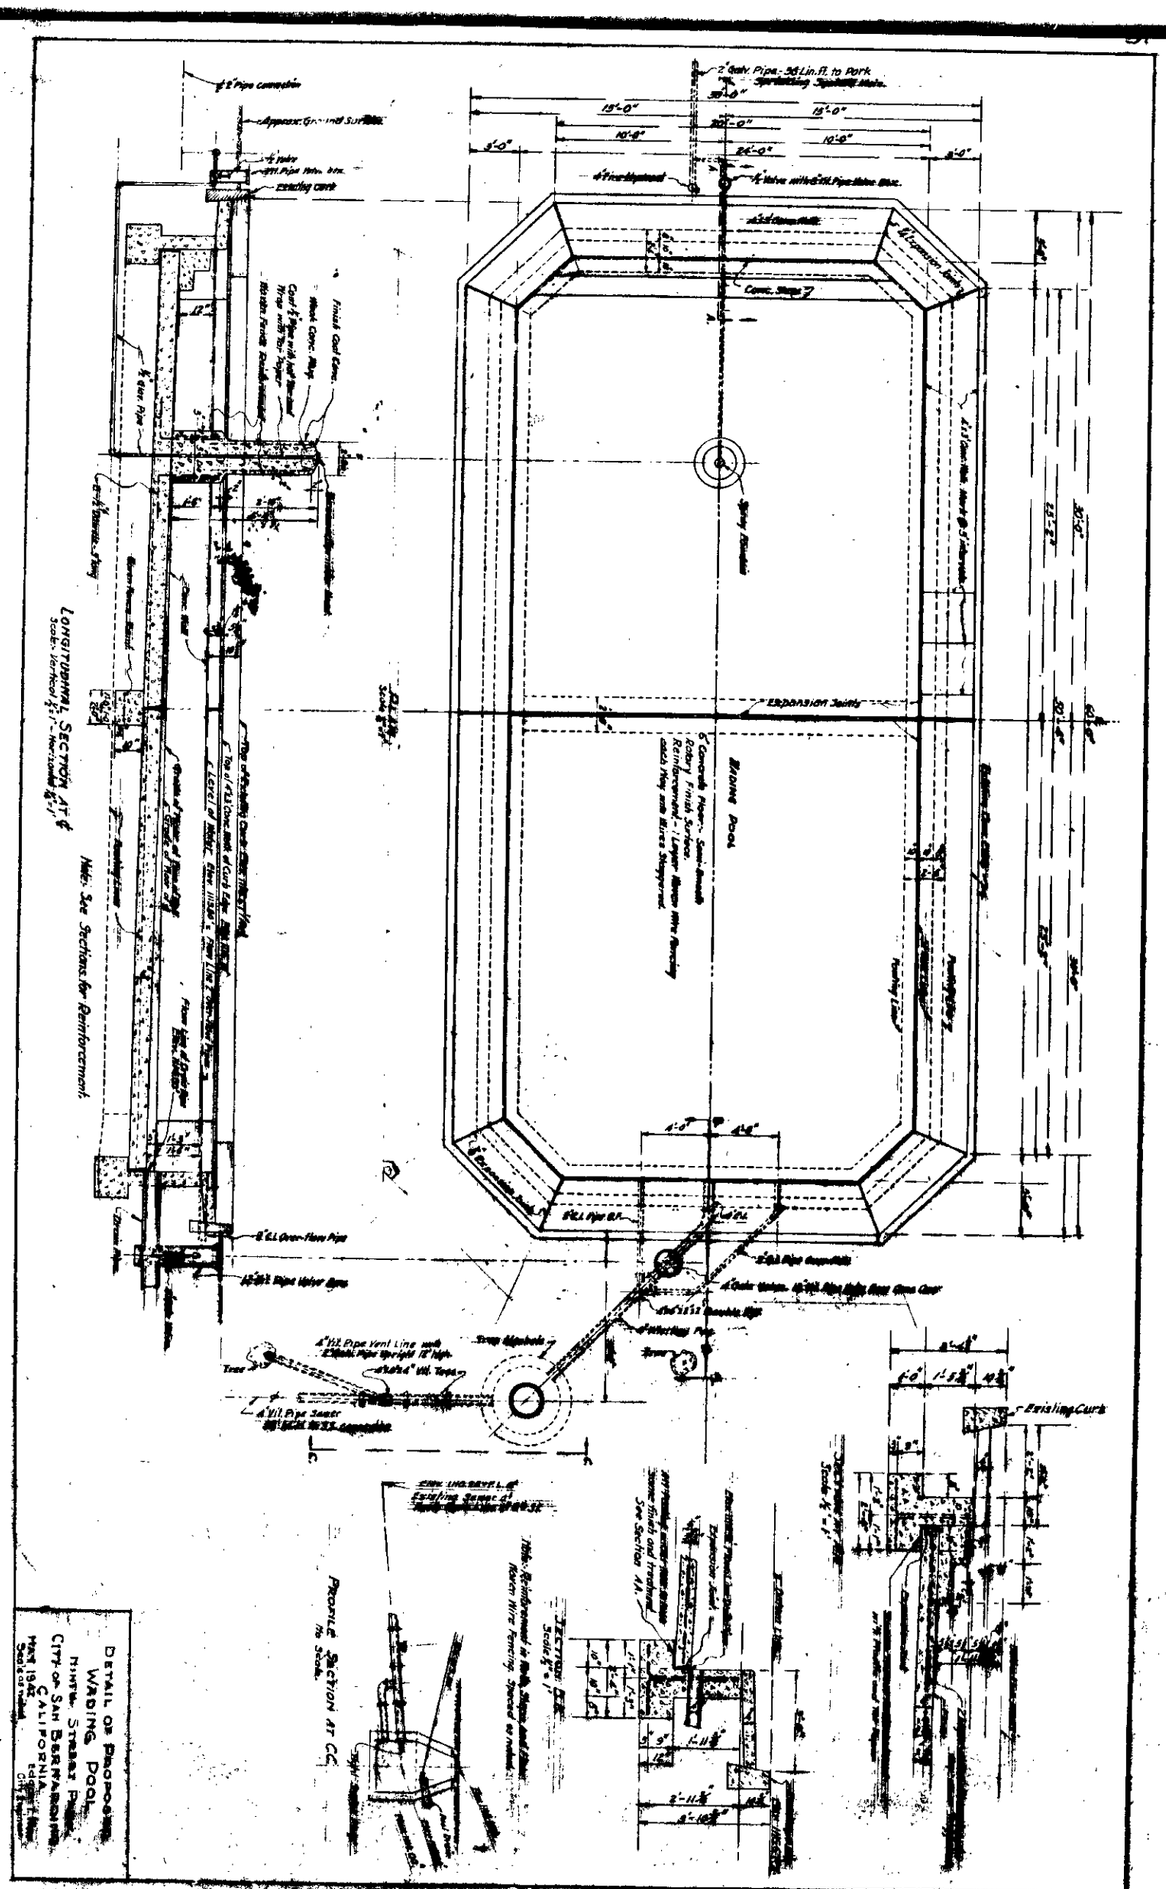

Wading Pool
Expansion Joints
Existing Curb
Profile Section at C.C.
Longitudinal Section at ℄
Note: See Sections for Reinforcement.
Detail of Proposed Wading Pool
Ninth Street Park
City of San Bernardino
California