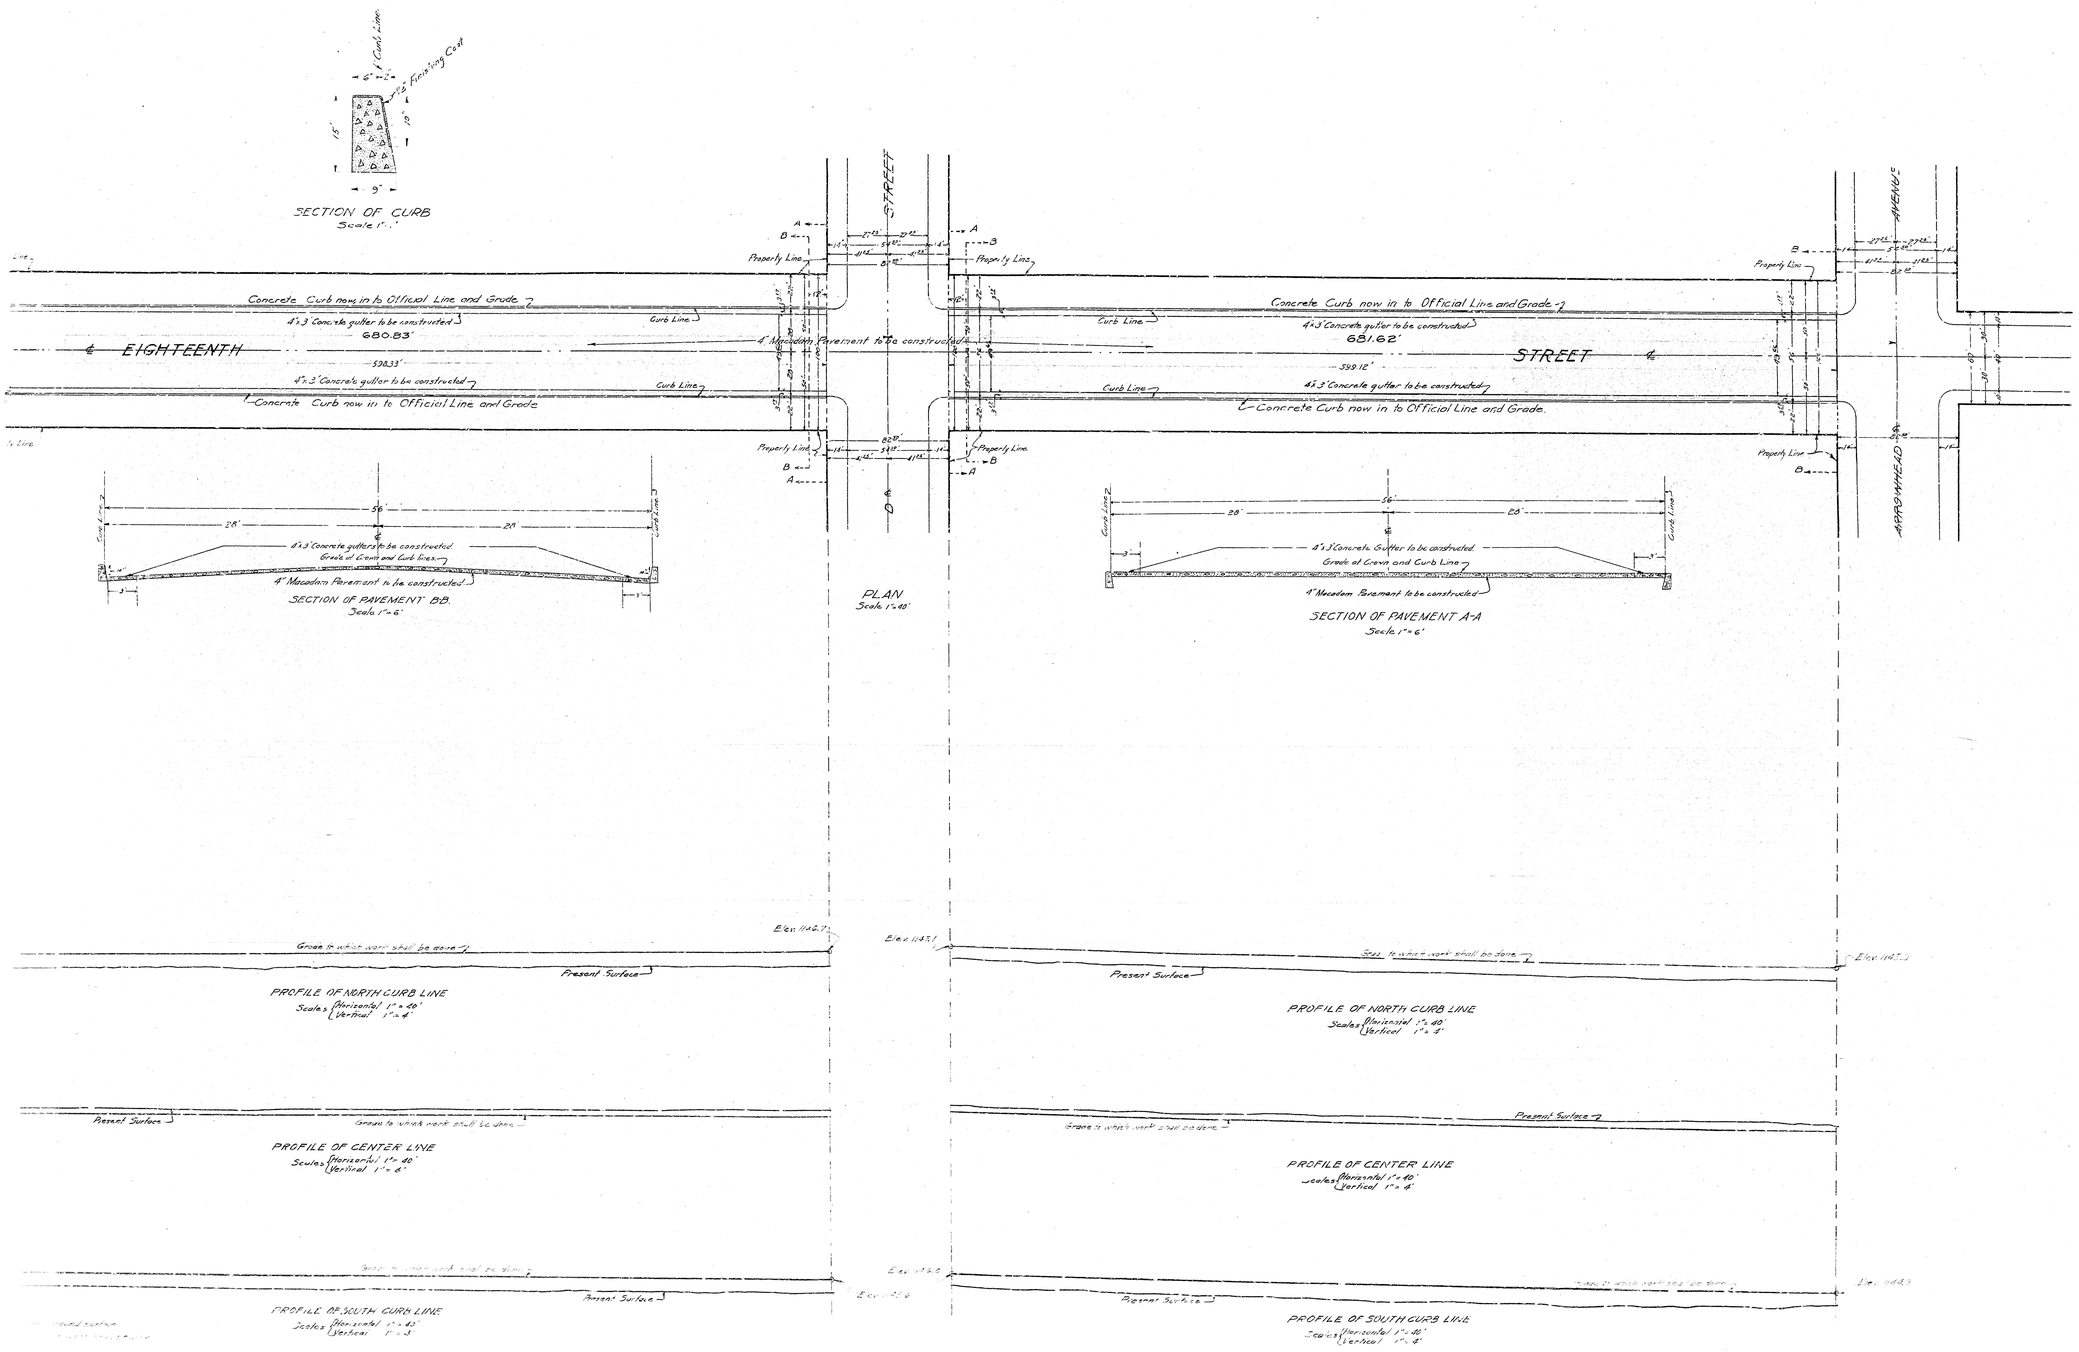
SECTION OF CURB
Scale 1"=1'
Curb Line
Finishing Coat
EIGHTEENTH
STREET
Concrete Curb now in to Official Line and Grade
4"x3' Concrete gutter to be constructed
680.83'
681.62'
599.33'
599.12'
4" Macadam Pavement to be constructed
Curb Line
Property Line
SECTION OF PAVEMENT B-B.
Scale 1"=6'
Grade at Crown and Curb Lines
PLAN
Scale 1"=40'
SECTION OF PAVEMENT A-A
Scale 1"=6'
ARROWHEAD
AVENUE
Grade to which work shall be done
Present Surface
PROFILE OF NORTH CURB LINE
Scales {Horizontal 1"=40' Vertical 1"=4'
PROFILE OF CENTER LINE
Scales {Horizontal 1"=40' Vertical 1"=4'
PROFILE OF SOUTH CURB LINE
Scales {Horizontal 1"=40' Vertical 1"=4'

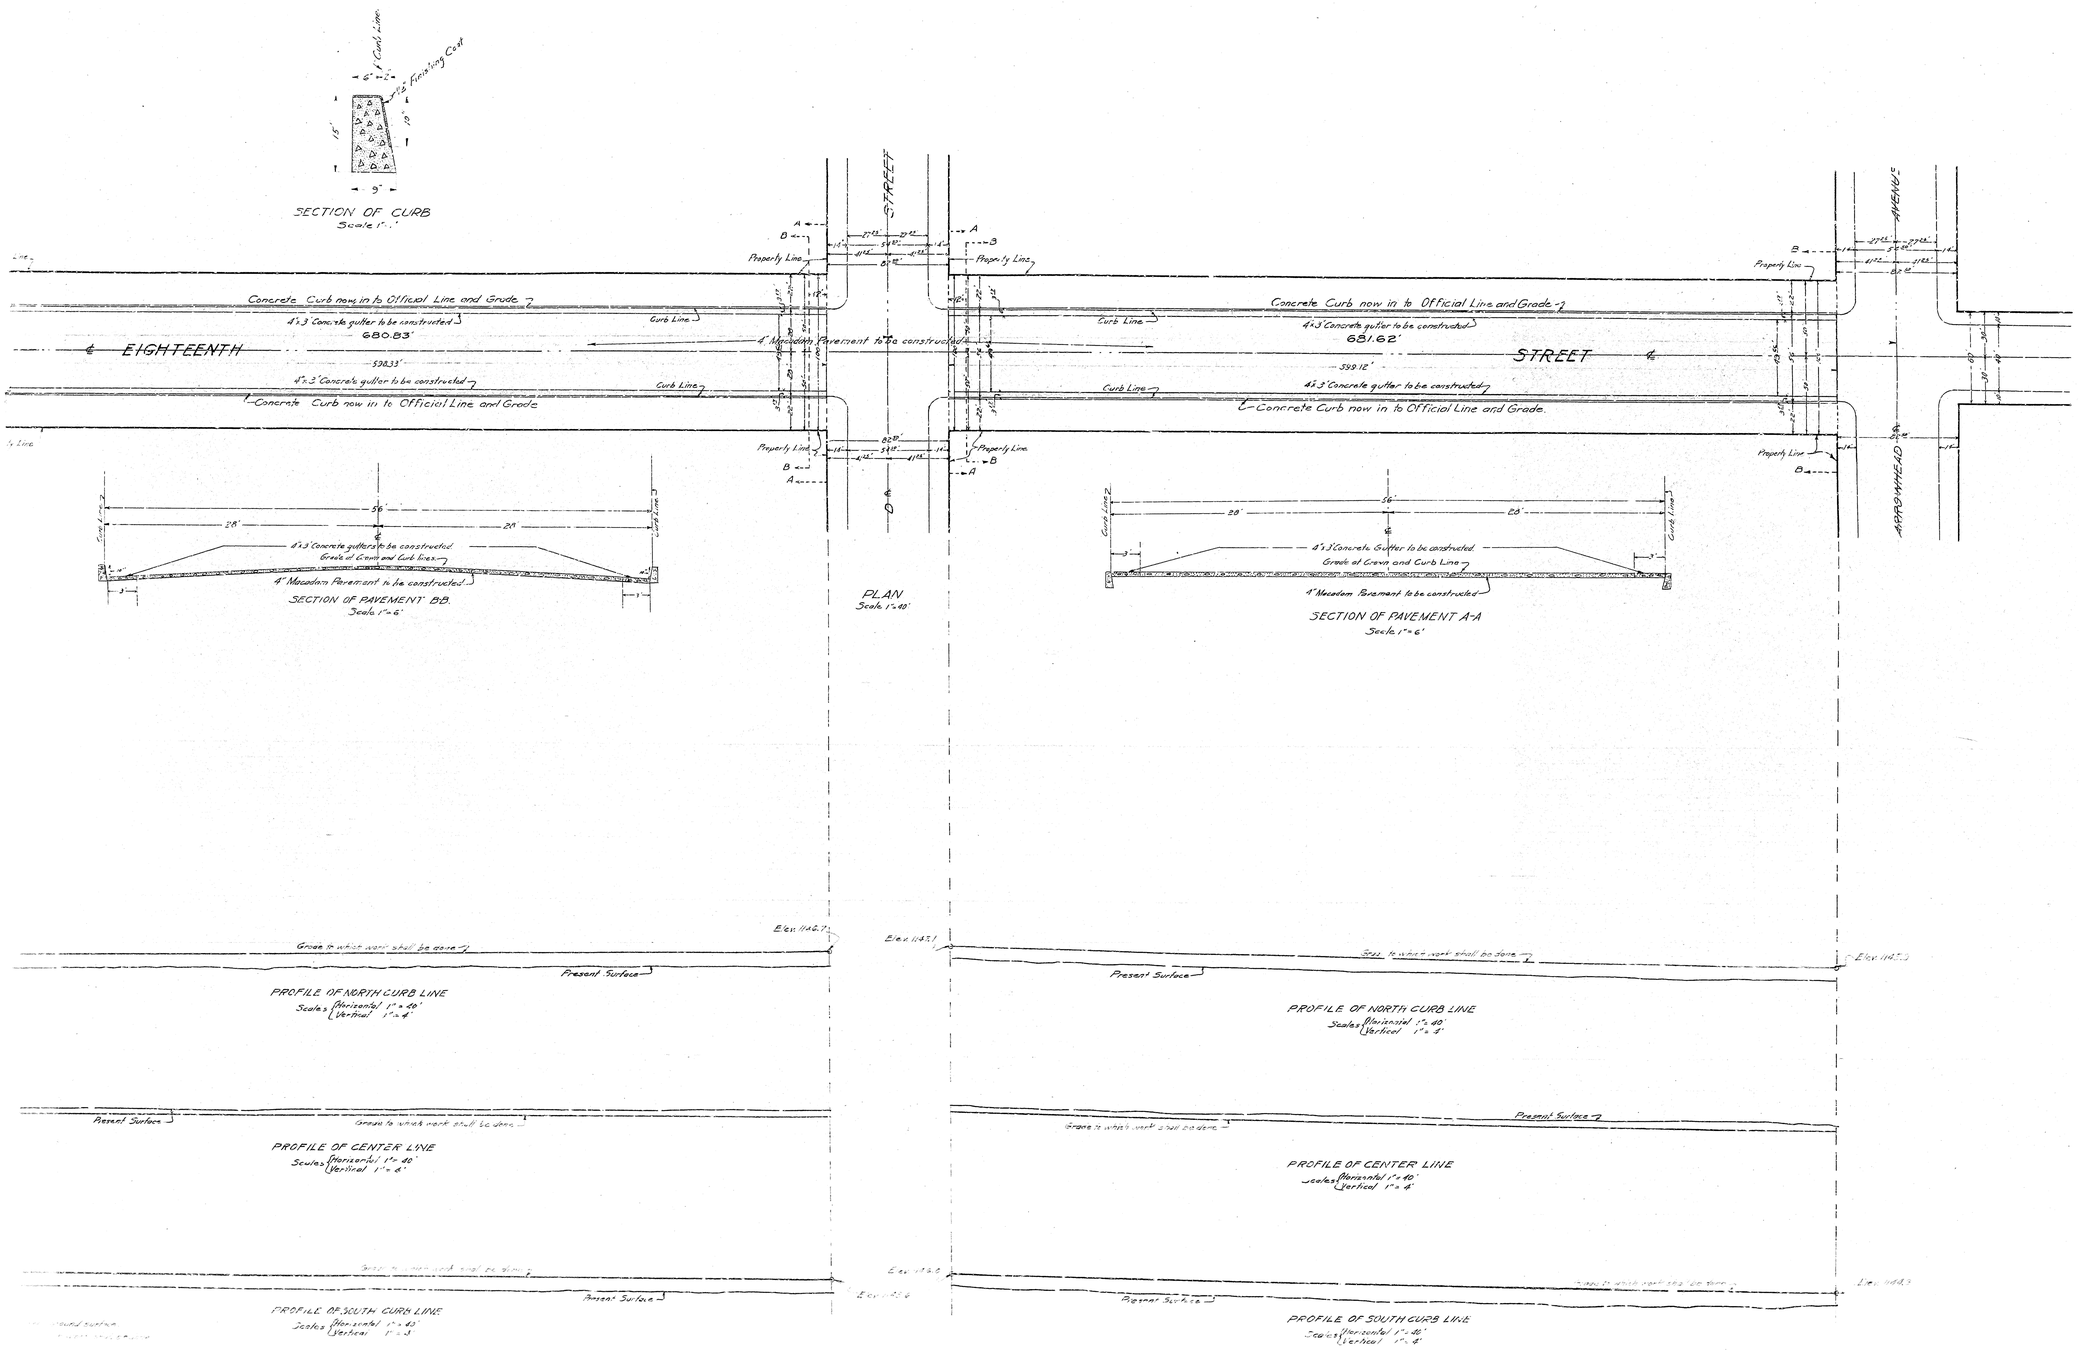
SECTION OF CURB
Scale 1"=1'
Curb Line
Finishing Coat
EIGHTEENTH
STREET
Concrete Curb now in to Official Line and Grade
4"x3' Concrete gutter to be constructed
680.83'
681.62'
599.33'
599.12'
4" Macadam Pavement to be constructed
Curb Line
Property Line
SECTION OF PAVEMENT B-B.
Scale 1"=6'
Grade at Crown and Curb Lines
PLAN
Scale 1"=40'
SECTION OF PAVEMENT A-A
Scale 1"=6'
ARROWHEAD
AVENUE
Grade to which work shall be done
Present Surface
PROFILE OF NORTH CURB LINE
Scales {Horizontal 1"=40' Vertical 1"=4'
PROFILE OF CENTER LINE
Scales {Horizontal 1"=40' Vertical 1"=4'
PROFILE OF SOUTH CURB LINE
Scales {Horizontal 1"=40' Vertical 1"=4'

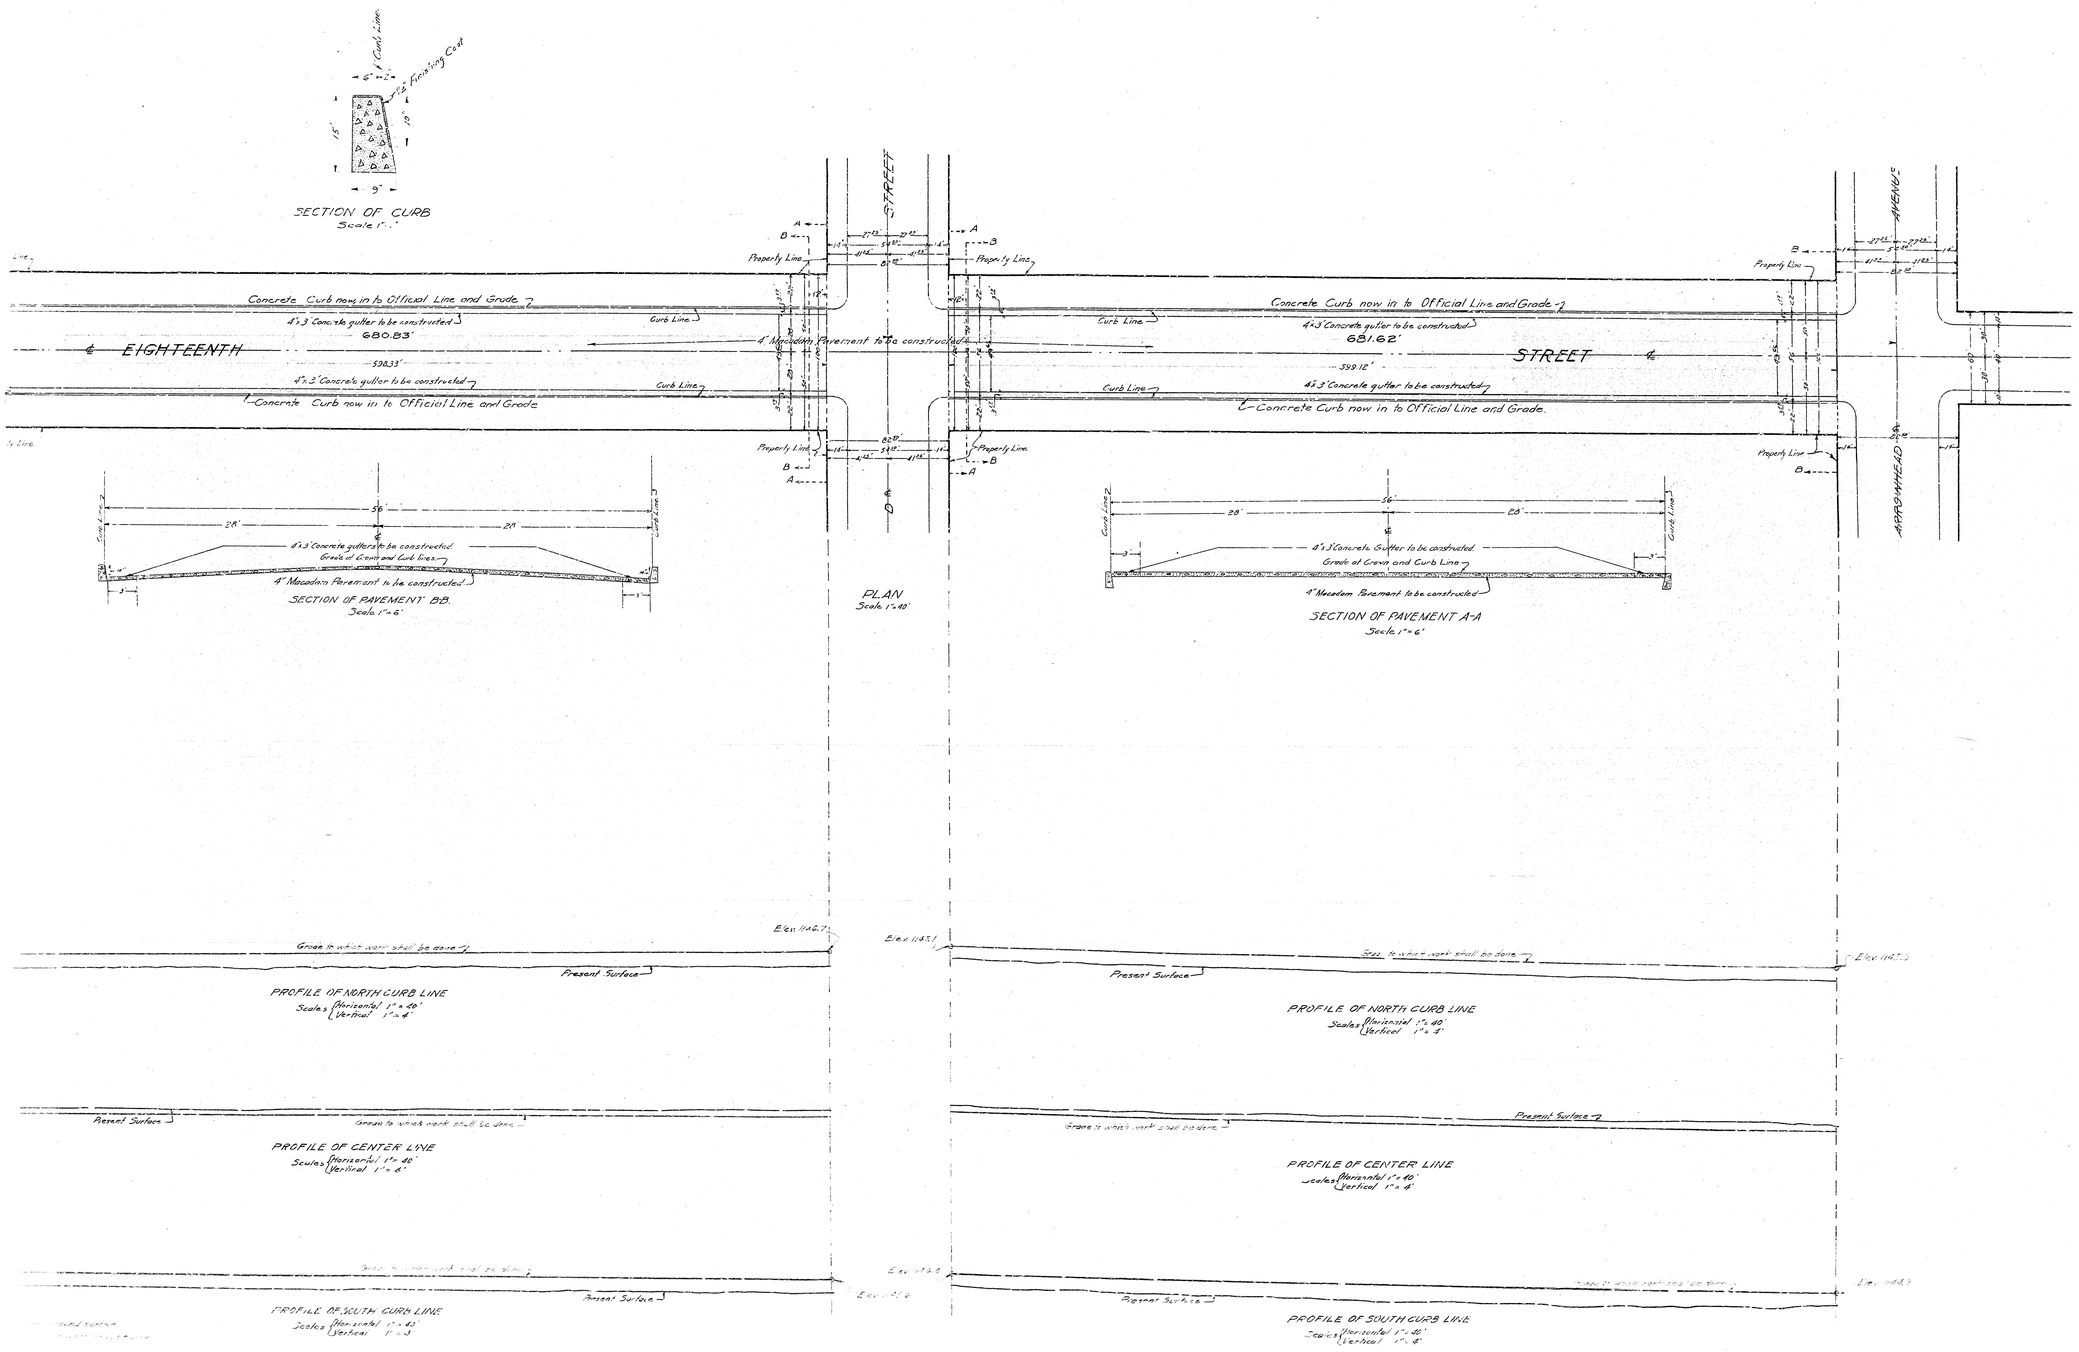
SECTION OF CURB
Scale 1"=1'
Curb Line
Finishing Coat
EIGHTEENTH
STREET
Concrete Curb now in to Official Line and Grade
4"x3' Concrete gutter to be constructed
680.83'
681.62'
599.33'
599.12'
4" Macadam Pavement to be constructed
Curb Line
Property Line
SECTION OF PAVEMENT B-B.
Scale 1"=6'
Grade at Crown and Curb Lines
PLAN
Scale 1"=40'
SECTION OF PAVEMENT A-A
Scale 1"=6'
ARROWHEAD
AVENUE
Grade to which work shall be done
Present Surface
PROFILE OF NORTH CURB LINE
Scales {Horizontal 1"=40' Vertical 1"=4'
PROFILE OF CENTER LINE
Scales {Horizontal 1"=40' Vertical 1"=4'
PROFILE OF SOUTH CURB LINE
Scales {Horizontal 1"=40' Vertical 1"=4'