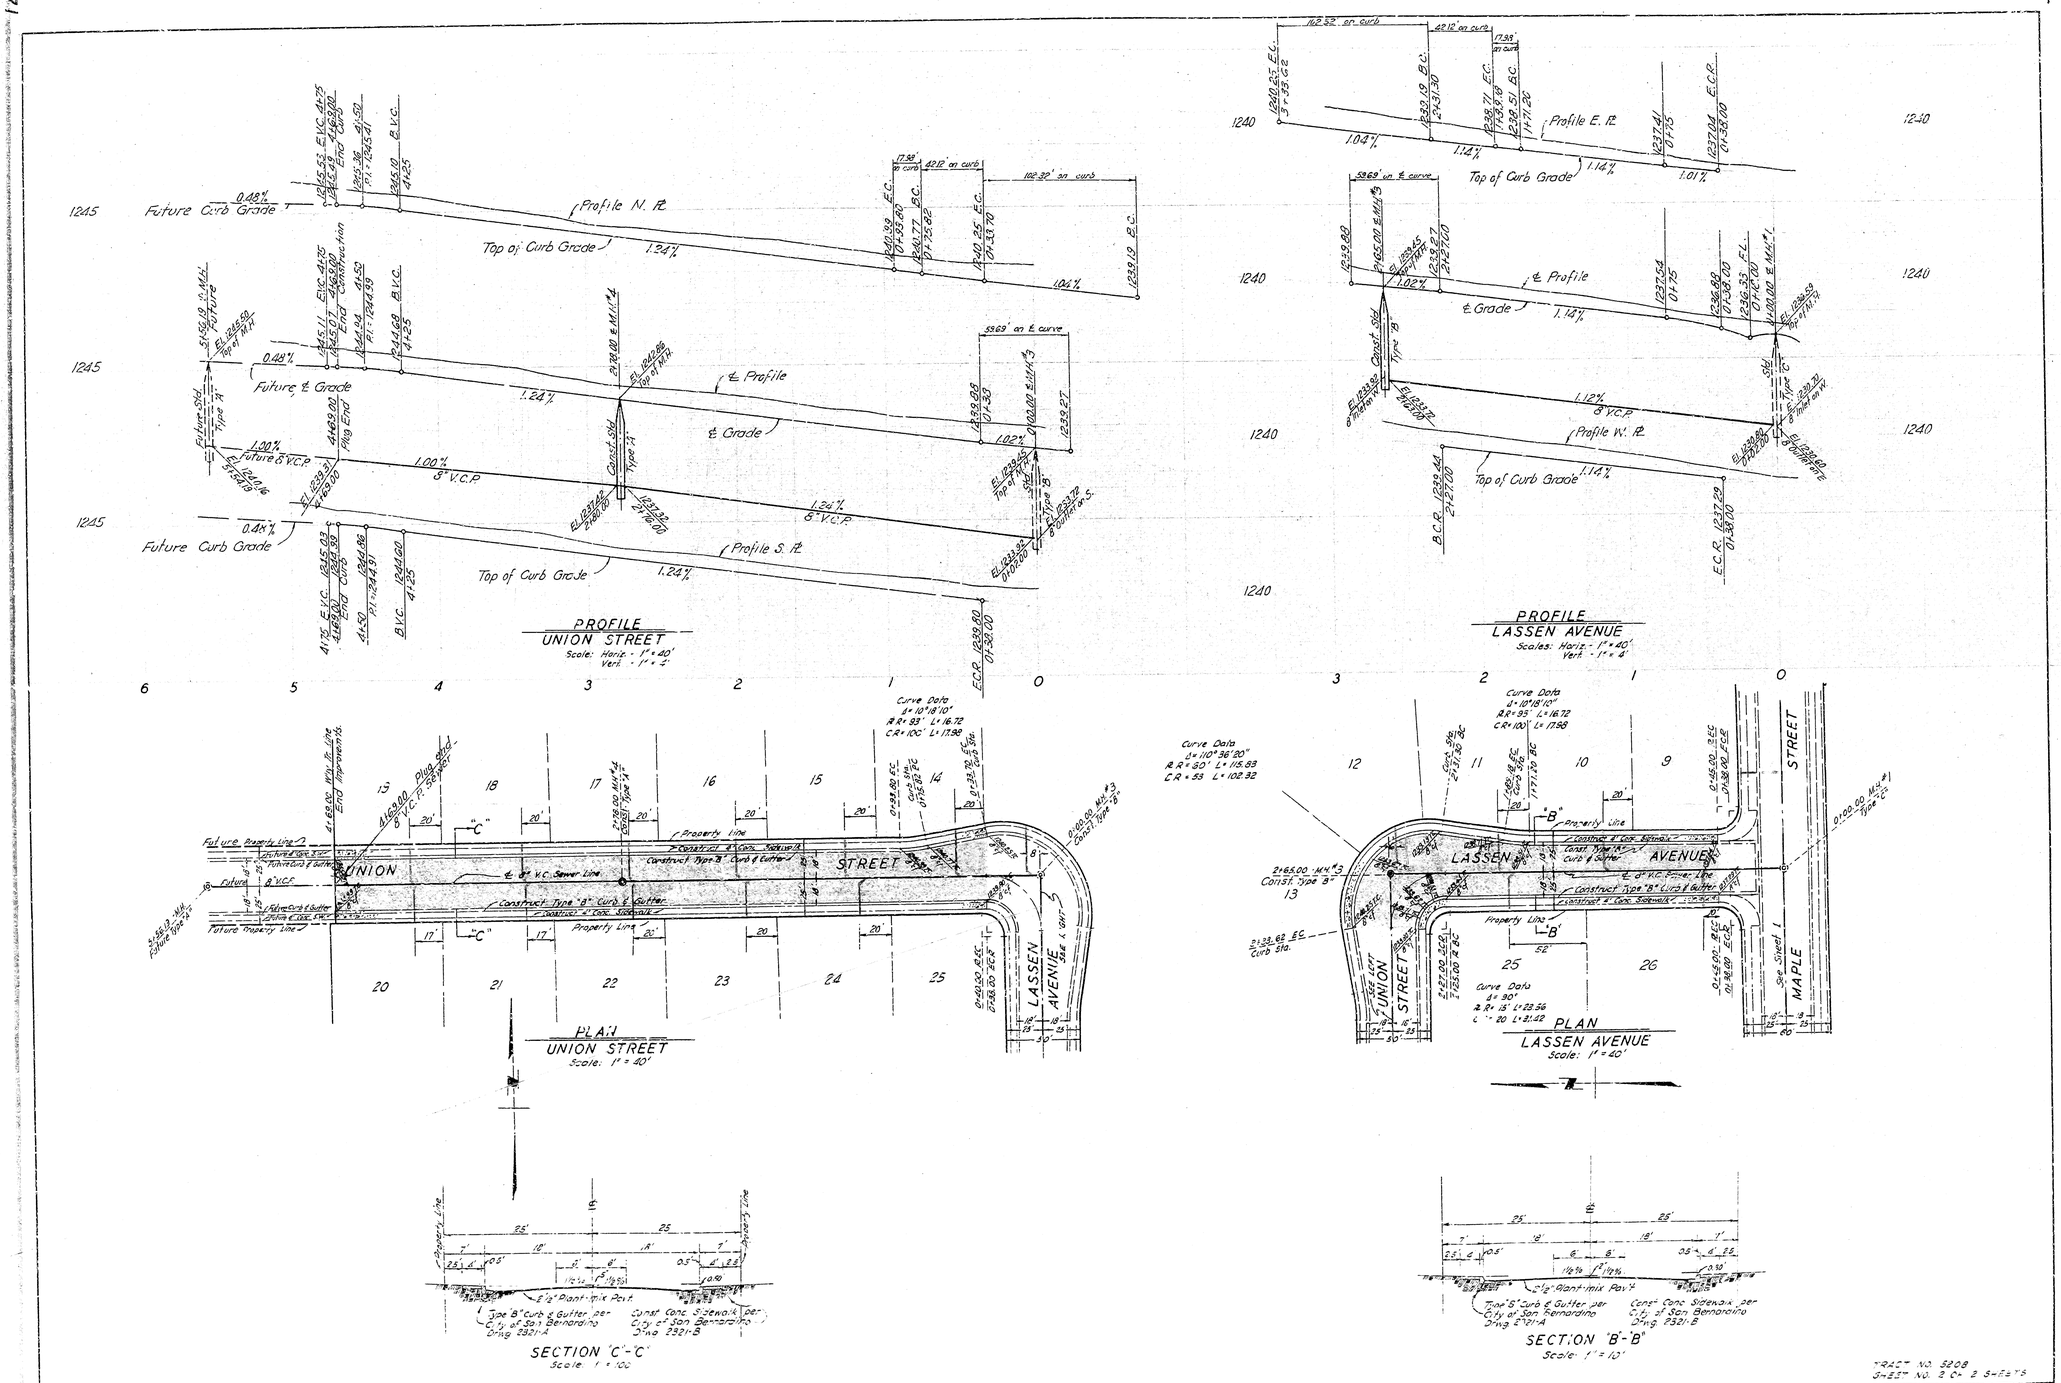
PROFILE
UNION STREET
Scale: Horiz. - 1" = 40'
Vert. - 1" = 5'
PROFILE
LASSEN AVENUE
Scales: Horiz. - 1" = 40'
Vert. - 1" = 4'
Profile N. R.
Profile S. R.
Profile E. R.
Profile W. R.
Top of Curb Grade
Future Curb Grade
Future ℄ Grade
℄ Profile
℄ Grade
Curve Data
Δ = 10°18'10"
R.R. = 93' L = 16.72
C.R. = 100' L = 17.98
Δ = 110°36'20"
R.R. = 60' L = 115.83
C.R. = 53 L = 102.32
Δ = 90°
R.R. = 15' L = 23.56
C.R. = 20 L = 31.42
PLAN
UNION STREET
Scale: 1" = 40'
PLAN
LASSEN AVENUE
Scale: 1" = 40'
UNION STREET
LASSEN AVENUE
MAPLE STREET
Construct Type "B" Curb & Gutter
Construct 4" Conc. Sidewalk
8" V.C. Sewer Line
Property Line
SECTION "C"-"C"
Scale 1" = 100'
SECTION "B"-"B"
Scale 1" = 10'
Type "B" Curb & Gutter per City of San Bernardino Dwg. 2321-A
Const. Conc. Sidewalk per City of San Bernardino Dwg. 2321-B
Type "S" Curb & Gutter per City of San Bernardino Dwg. 2721-A
2" Plant-mix Pavt.
TRACT NO. 5208
SHEET NO. 2 OF 2 SHEETS

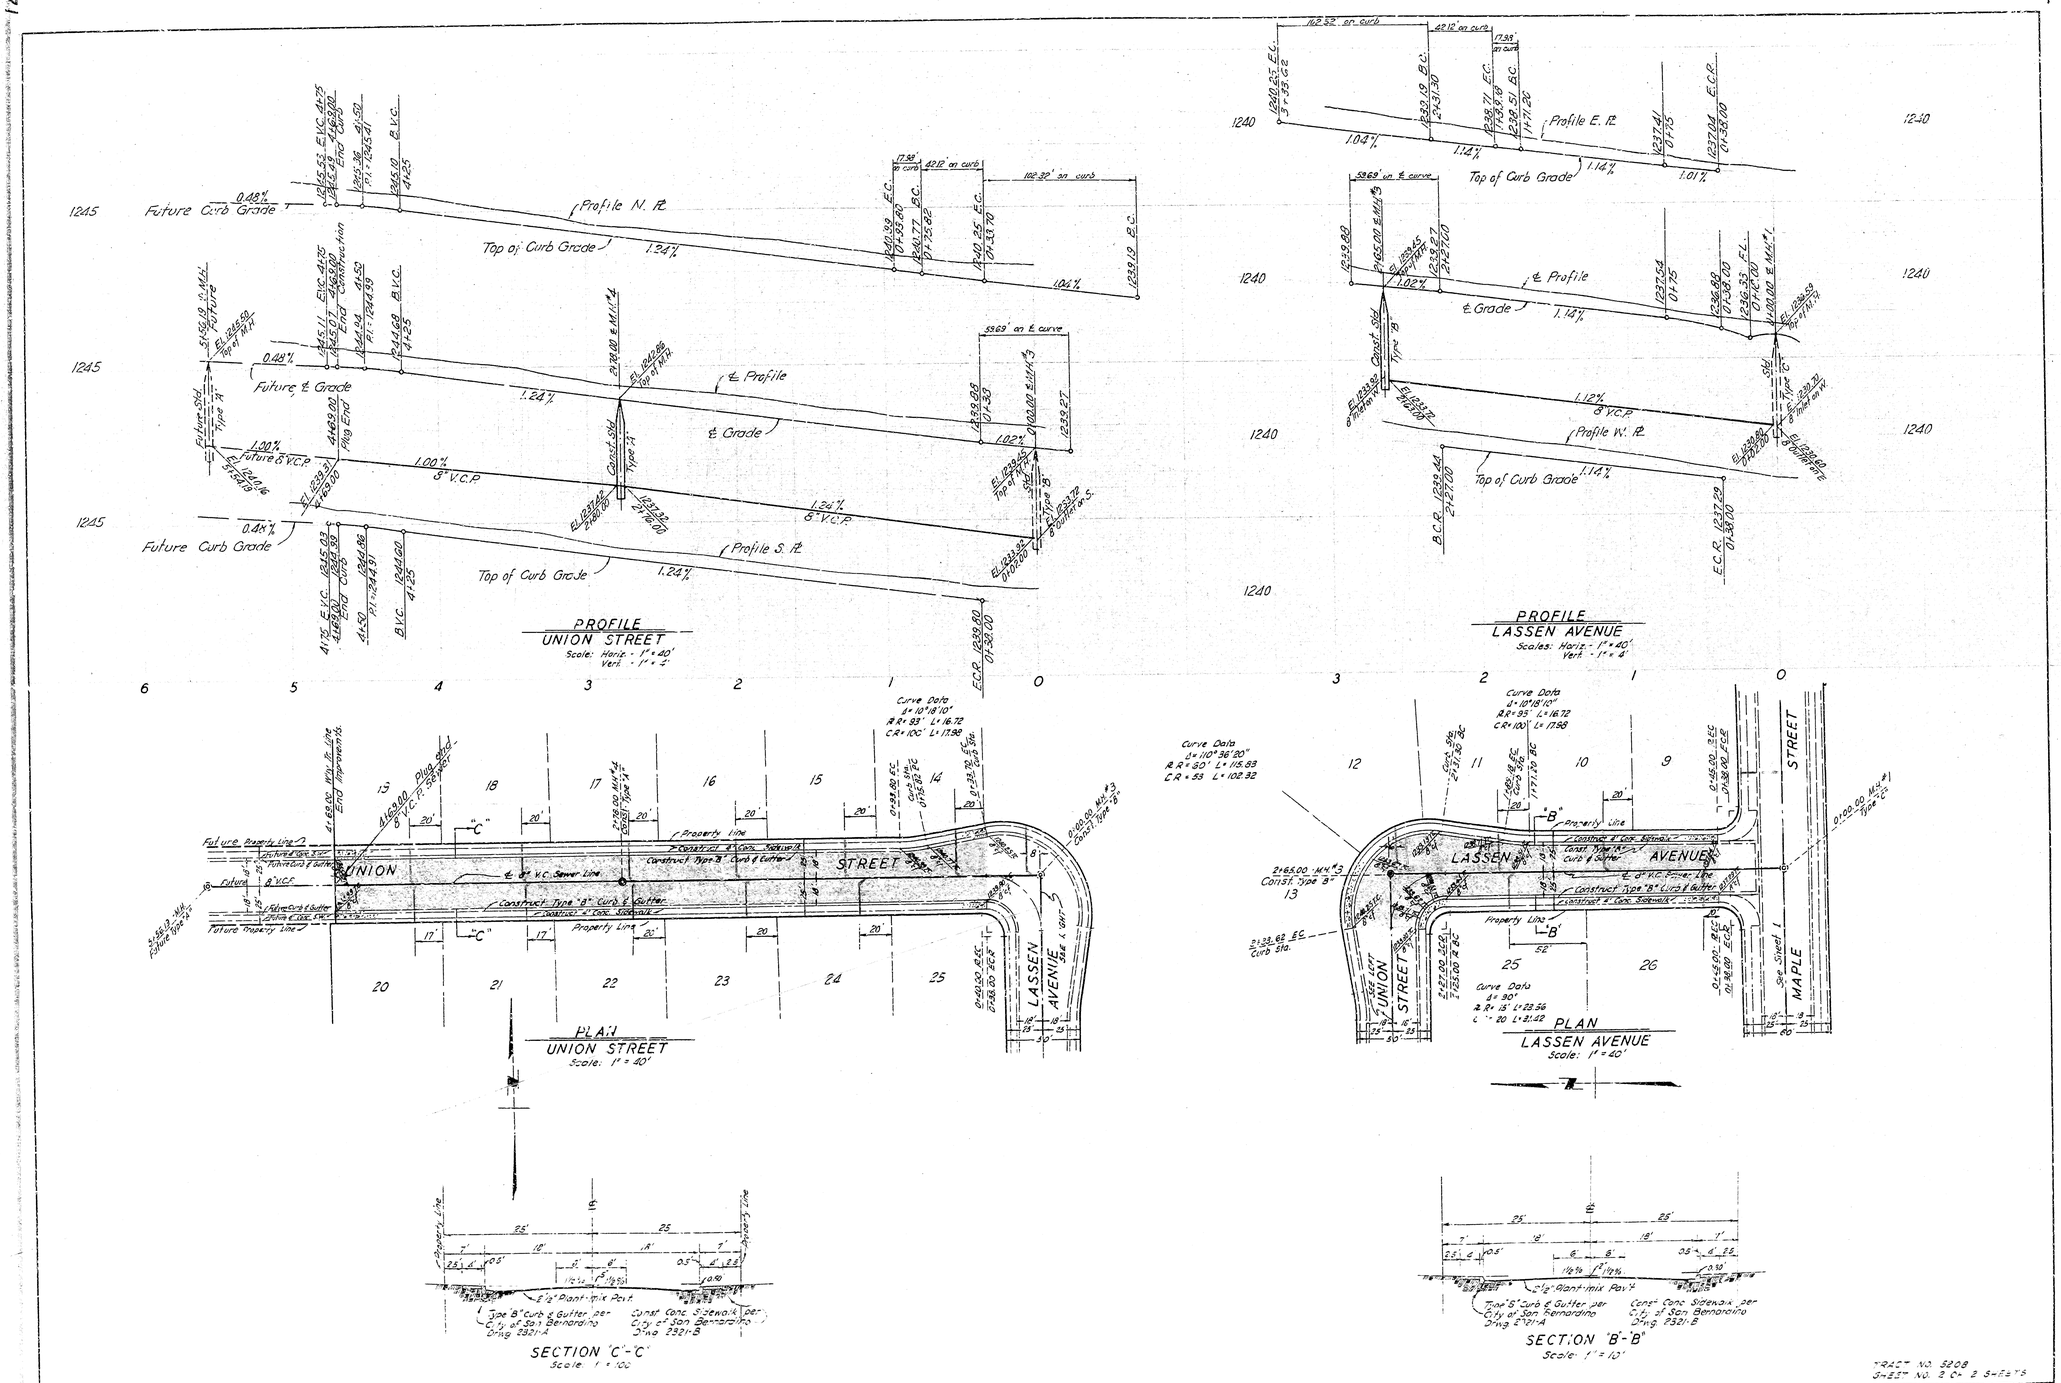
PROFILE
UNION STREET
Scale: Horiz. - 1" = 40'
Vert. - 1" = 5'
PROFILE
LASSEN AVENUE
Scales: Horiz. - 1" = 40'
Vert. - 1" = 4'
Profile N. R.
Profile S. R.
Profile E. R.
Profile W. R.
Top of Curb Grade
Future Curb Grade
Future ℄ Grade
℄ Profile
℄ Grade
Curve Data
Δ = 10°18'10"
R.R. = 93' L = 16.72
C.R. = 100' L = 17.98
Δ = 110°36'20"
R.R. = 60' L = 115.83
C.R. = 53 L = 102.32
Δ = 90°
R.R. = 15' L = 23.56
C.R. = 20 L = 31.42
PLAN
UNION STREET
Scale: 1" = 40'
PLAN
LASSEN AVENUE
Scale: 1" = 40'
UNION STREET
LASSEN AVENUE
MAPLE STREET
Construct Type "B" Curb & Gutter
Construct 4" Conc. Sidewalk
8" V.C. Sewer Line
Property Line
SECTION "C"-"C"
Scale 1" = 100'
SECTION "B"-"B"
Scale 1" = 10'
Type "B" Curb & Gutter per City of San Bernardino Dwg. 2321-A
Const. Conc. Sidewalk per City of San Bernardino Dwg. 2321-B
Type "S" Curb & Gutter per City of San Bernardino Dwg. 2721-A
2" Plant-mix Pavt.
TRACT NO. 5208
SHEET NO. 2 OF 2 SHEETS