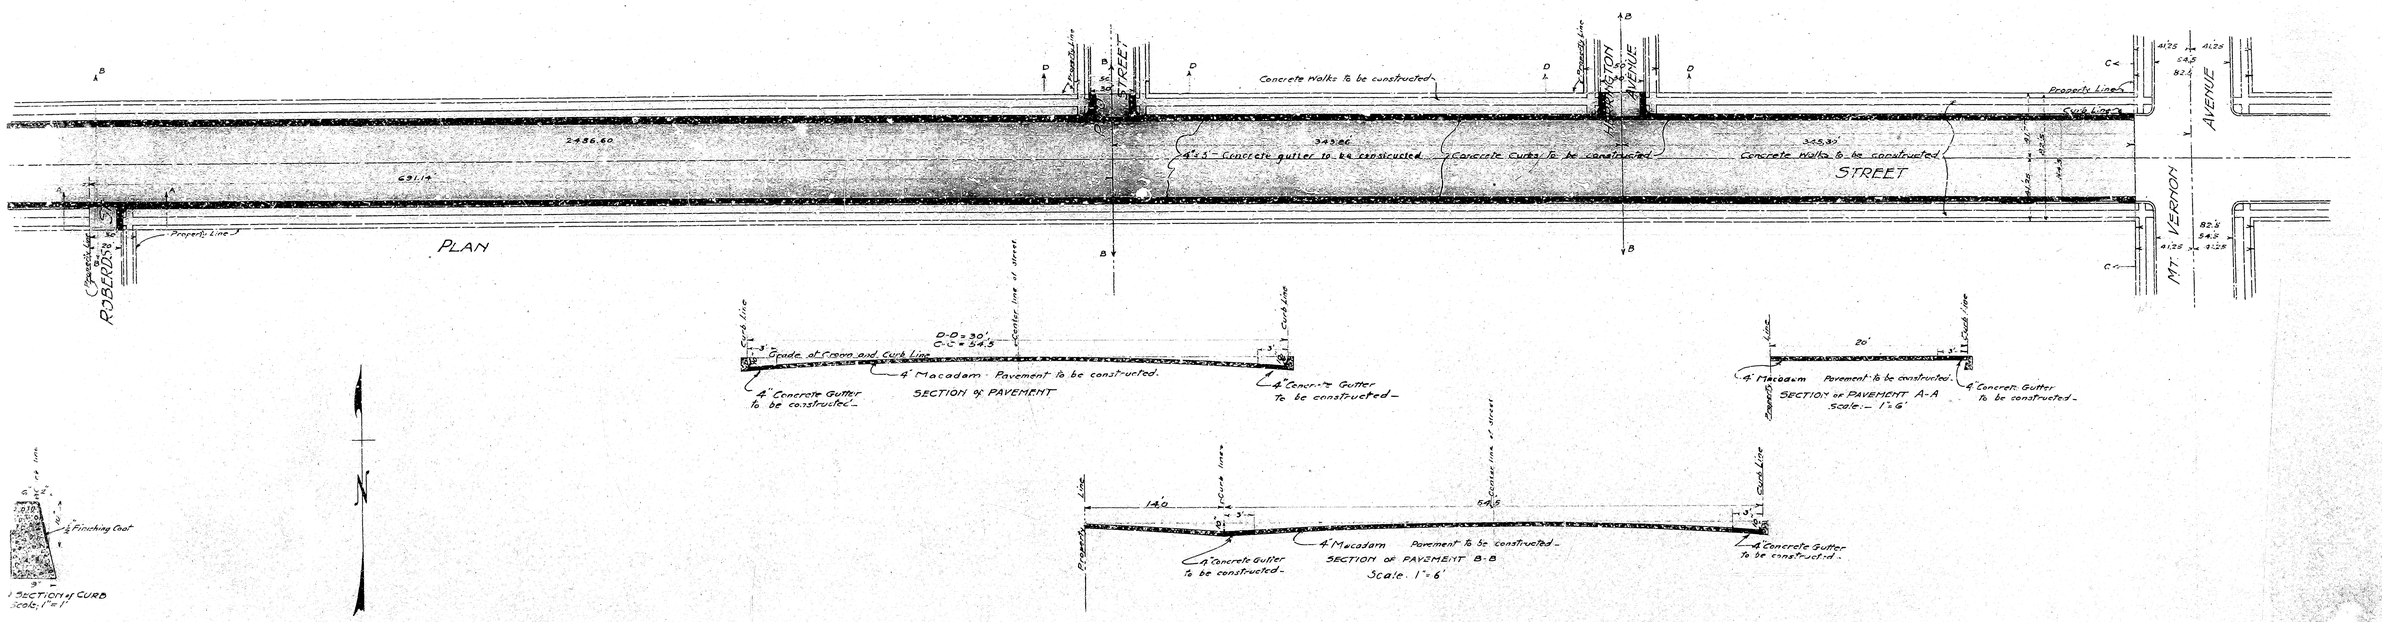
PLAN
ROBERDS
STREET
WASHINGTON AVENUE
MT VERNON AVENUE
STREET
Concrete Walks to be constructed
4"x5" Concrete gutter to be constructed
Concrete Curbs to be constructed
Concrete Walks to be constructed
Property Line
Curb Line
2486.60
631.14
945.86
345.30
Grade at Crown and Curb Line
D-D = 30'
C-C = 54.5
4" Macadam Pavement to be constructed.
4" Concrete Gutter To be constructed
SECTION of PAVEMENT
SECTION of PAVEMENT A-A
Scale:- 1"=6'
SECTION of PAVEMENT B-B
Scale. 1"=6'
Center line of street
Curb line
Property line
Finishing Coat
SECTION of CURB
Scale, 1"=1'

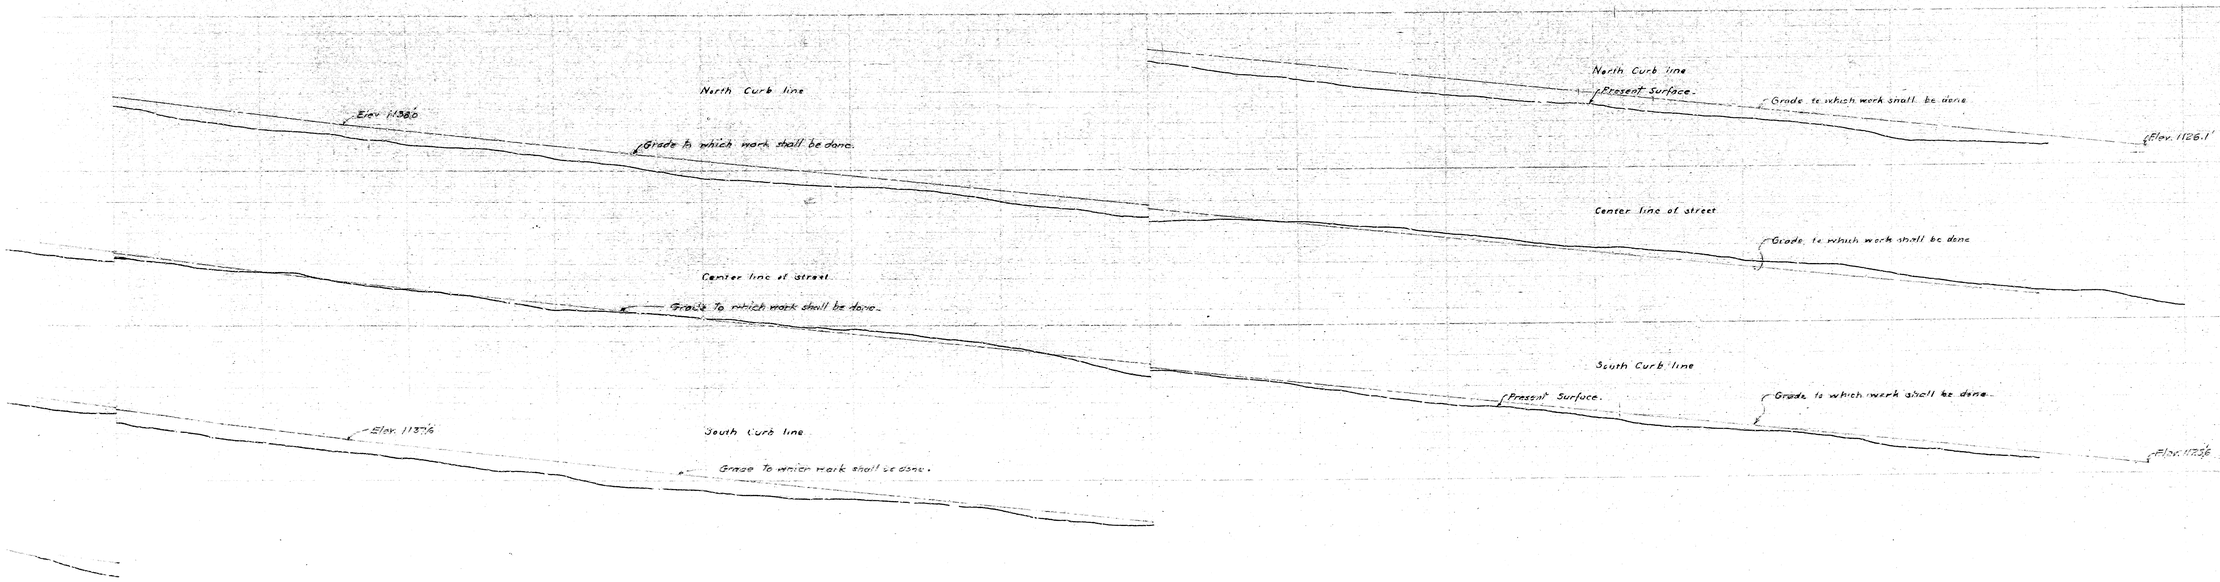
North Curb line
Elev. 1138.0
Grade to which work shall be done.
Center line of street
Grade to which work shall be done.
South Curb line
Elev. 1137.6
Grade to which work shall be done.
North Curb line
Present Surface.
Grade to which work shall be done
Elev. 1126.1'
Center line of street
Grade to which work shall be done
South Curb line
Present Surface.
Grade to which work shall be done.
Elev. 1125.6

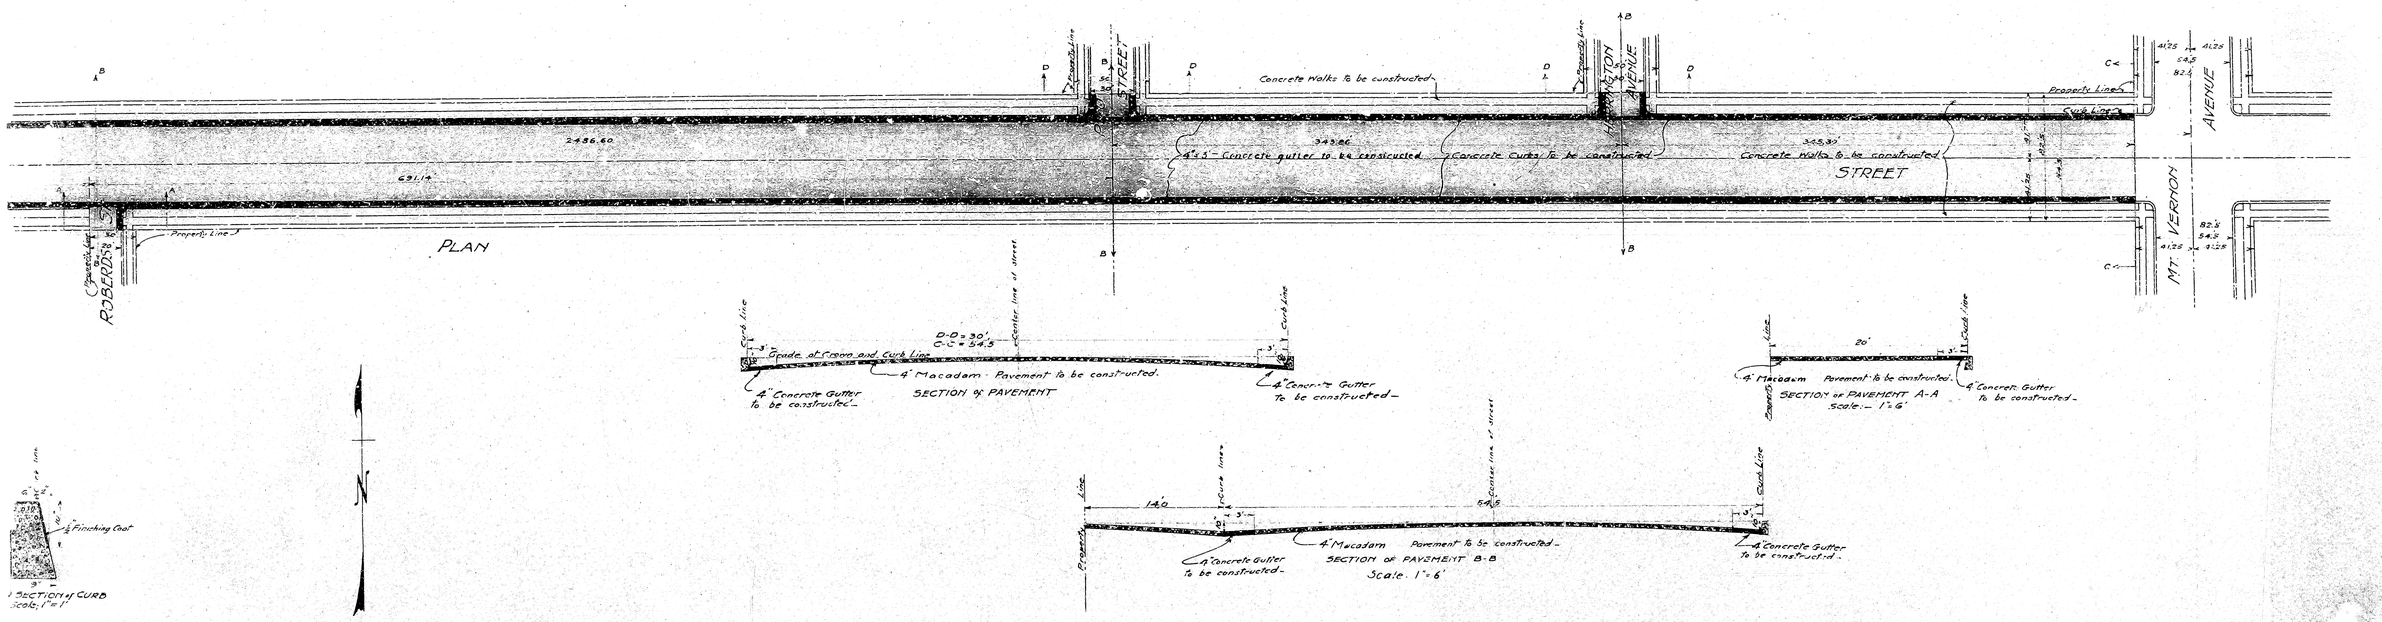
PLAN
ROBERDS
STREET
WASHINGTON AVENUE
MT VERNON AVENUE
STREET
Concrete Walks to be constructed
4"x5" Concrete gutter to be constructed
Concrete Curbs to be constructed
Concrete Walks to be constructed
Property Line
Curb Line
2486.60
631.14
945.86
345.30
Grade at Crown and Curb Line
D-D = 30'
C-C = 54.5
4" Macadam Pavement to be constructed.
4" Concrete Gutter To be constructed
SECTION of PAVEMENT
SECTION of PAVEMENT A-A
Scale:- 1"=6'
SECTION of PAVEMENT B-B
Scale. 1"=6'
Center line of street
Curb line
Property line
Finishing Coat
SECTION of CURB
Scale, 1"=1'

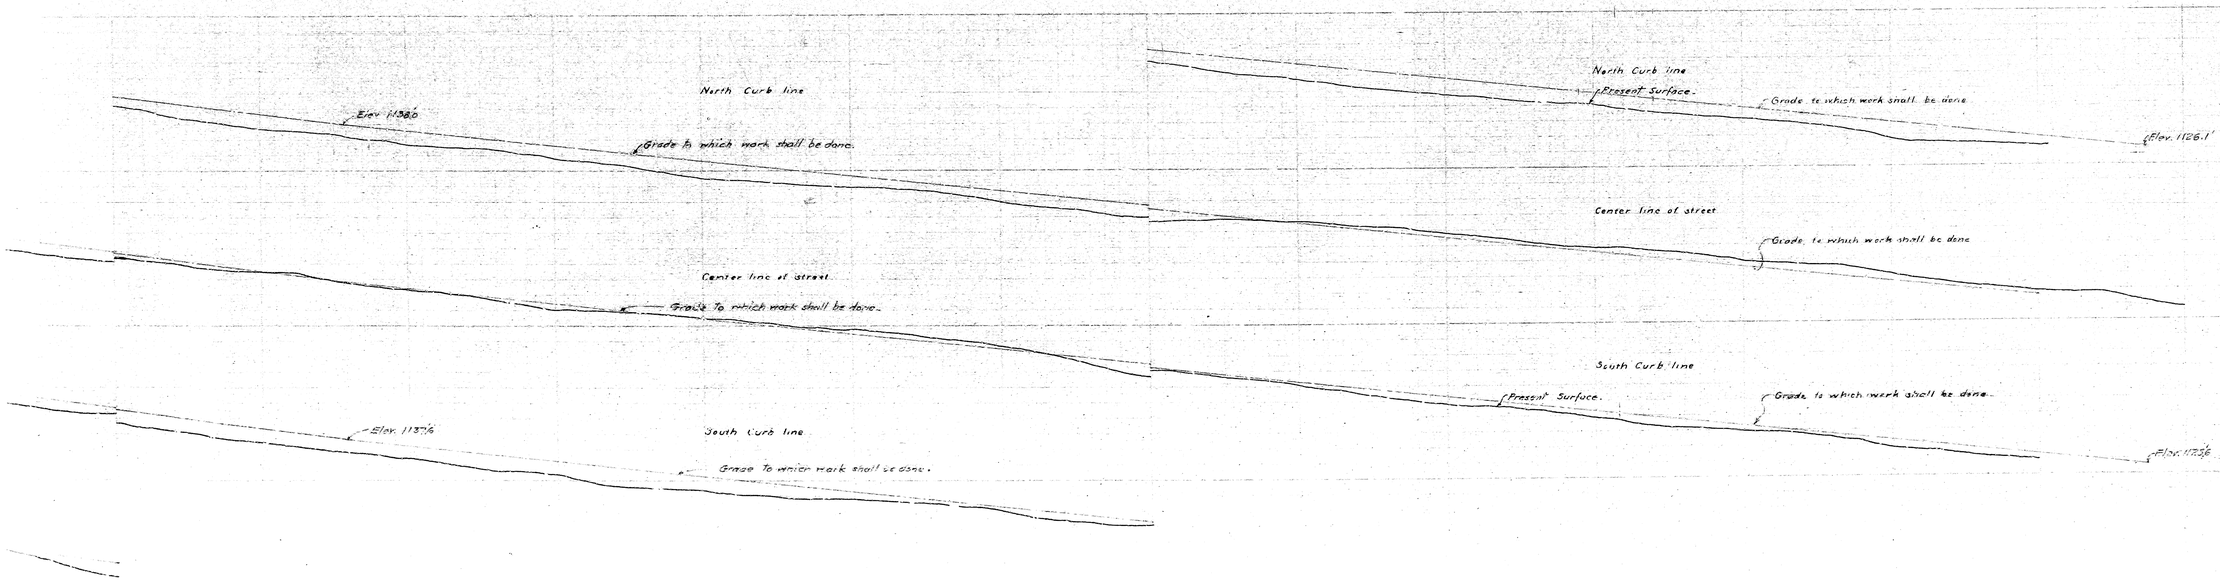
North Curb line
Elev. 1138.0
Grade to which work shall be done.
Center line of street
Grade to which work shall be done.
South Curb line
Elev. 1137.6
Grade to which work shall be done.
North Curb line
Present Surface.
Grade to which work shall be done
Elev. 1126.1'
Center line of street
Grade to which work shall be done
South Curb line
Present Surface.
Grade to which work shall be done.
Elev. 1125.6