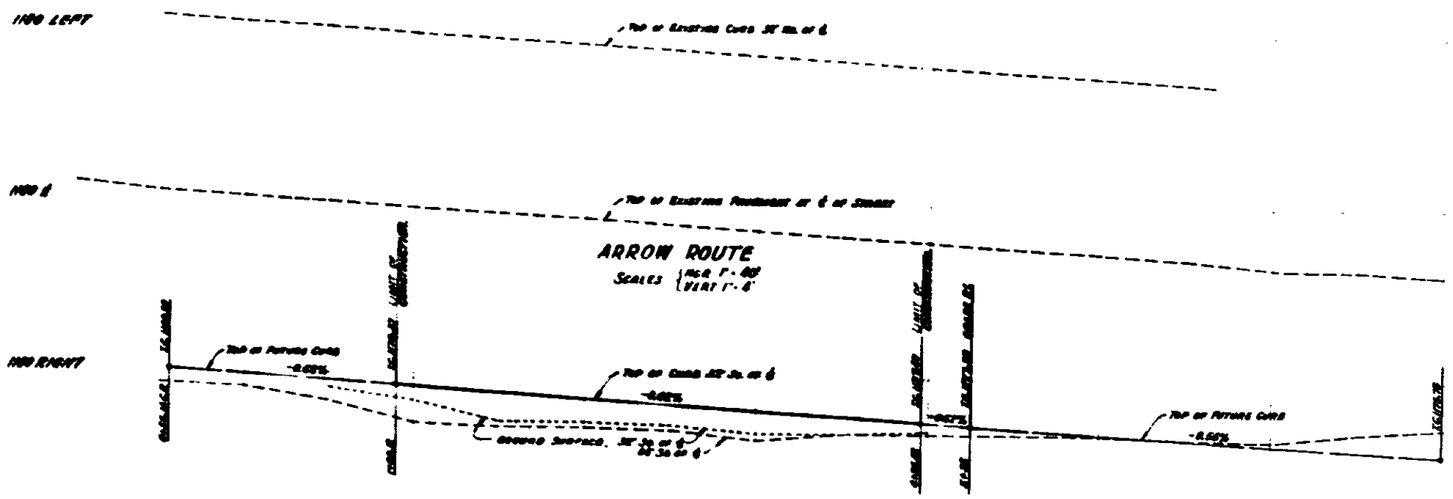

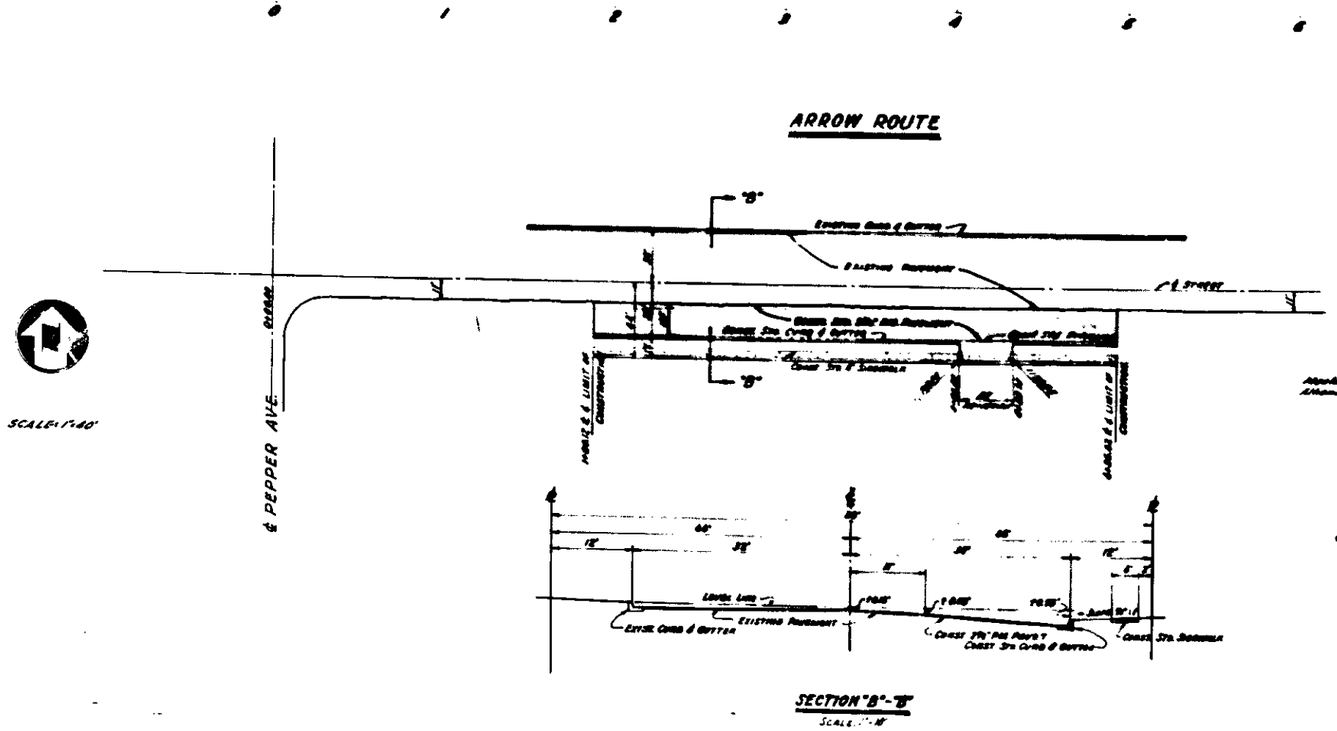

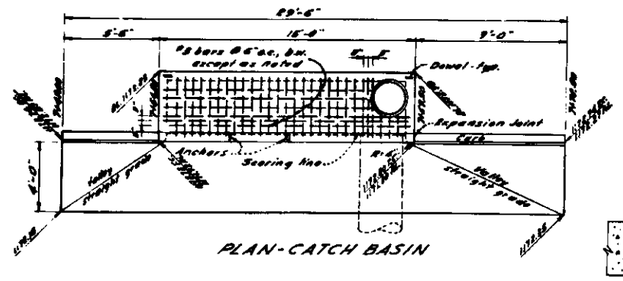

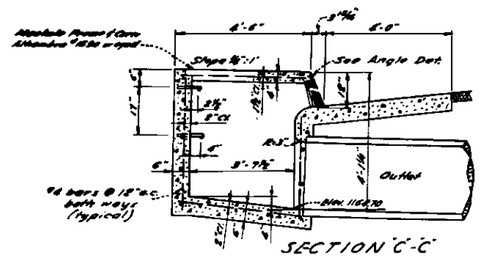

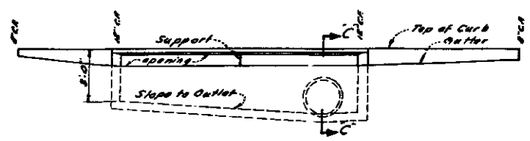

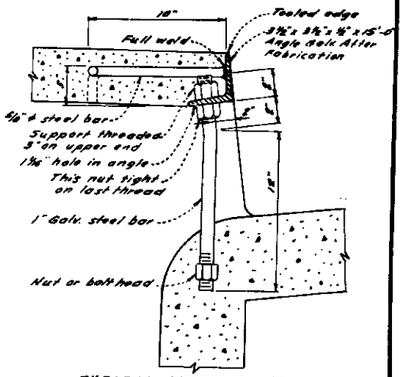

DEPARTMENT OF ENGINEERING
CITY OF SAN BERNARDINO

IMPROVEMENT PLAN

PEPPER AVE. & ARROW ROUTE

SUBMITTED BY ARTHUR J. SULLIVAN & ASSOCIATES | REFERENCE | DRAWING NO.

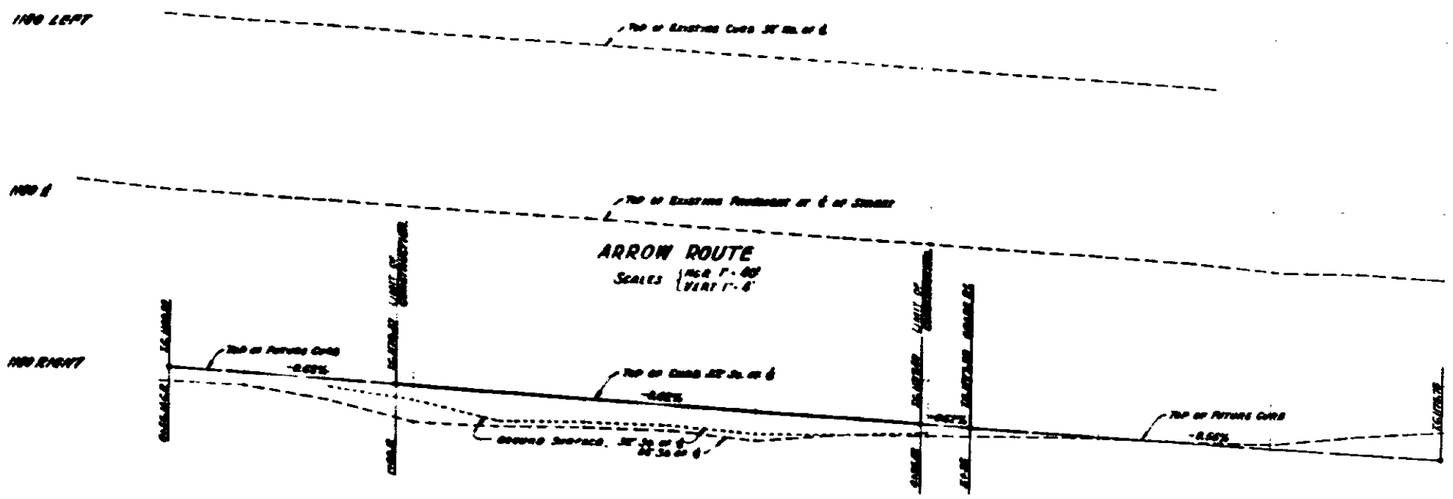

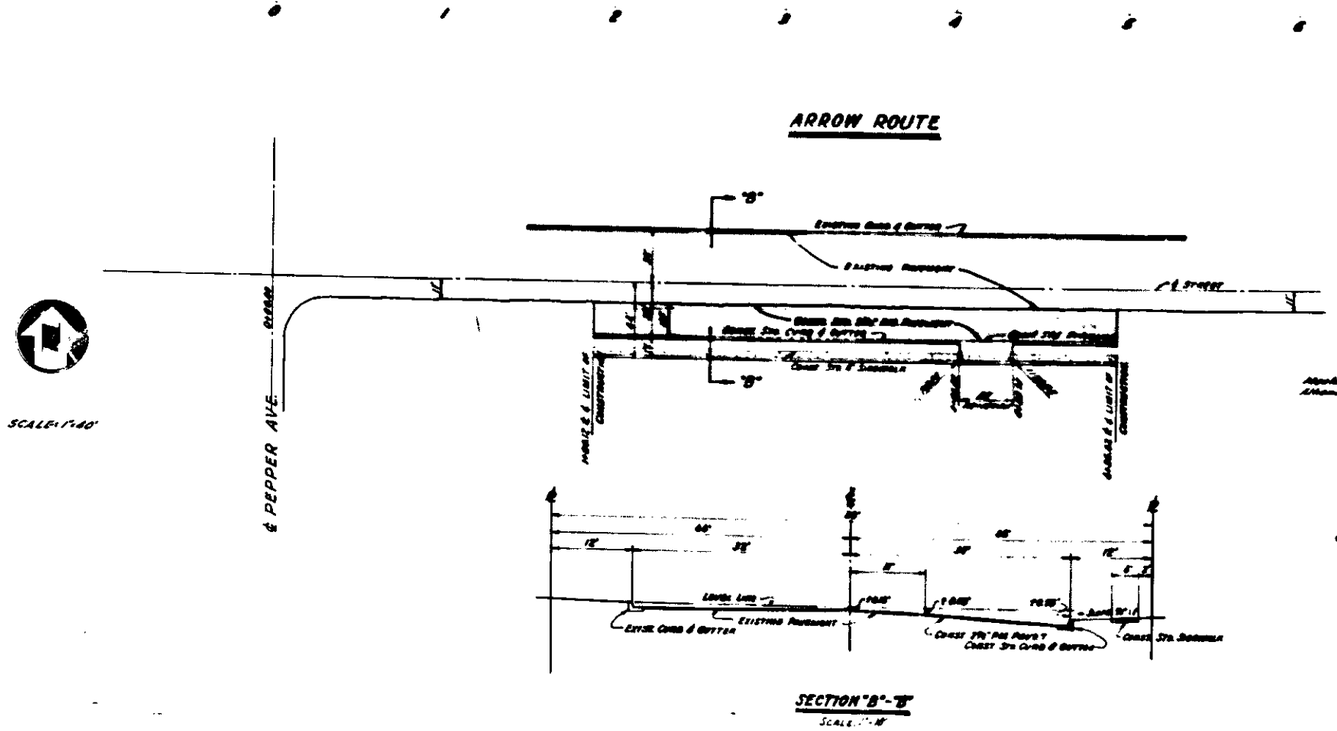

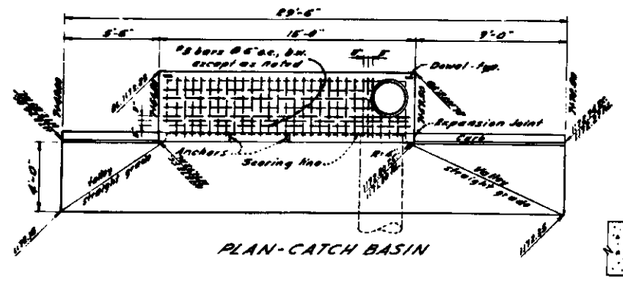

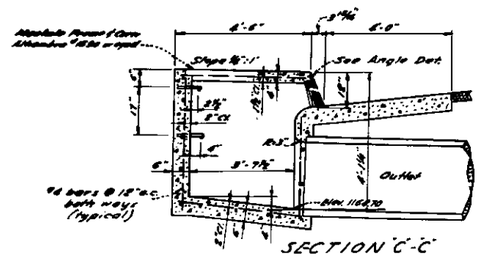

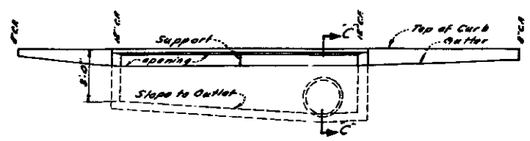

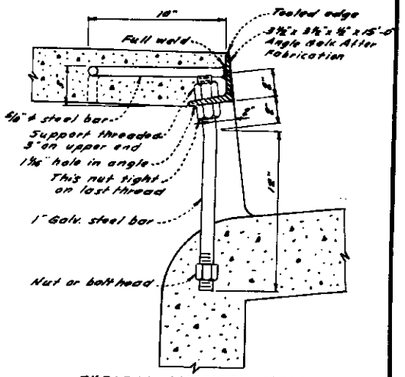

DEPARTMENT OF ENGINEERING
CITY OF SAN BERNARDINO

IMPROVEMENT PLAN

PEPPER AVE. & ARROW ROUTE

SUBMITTED BY ARTHUR J. SULLIVAN & ASSOCIATES | REFERENCE | DRAWING NO.