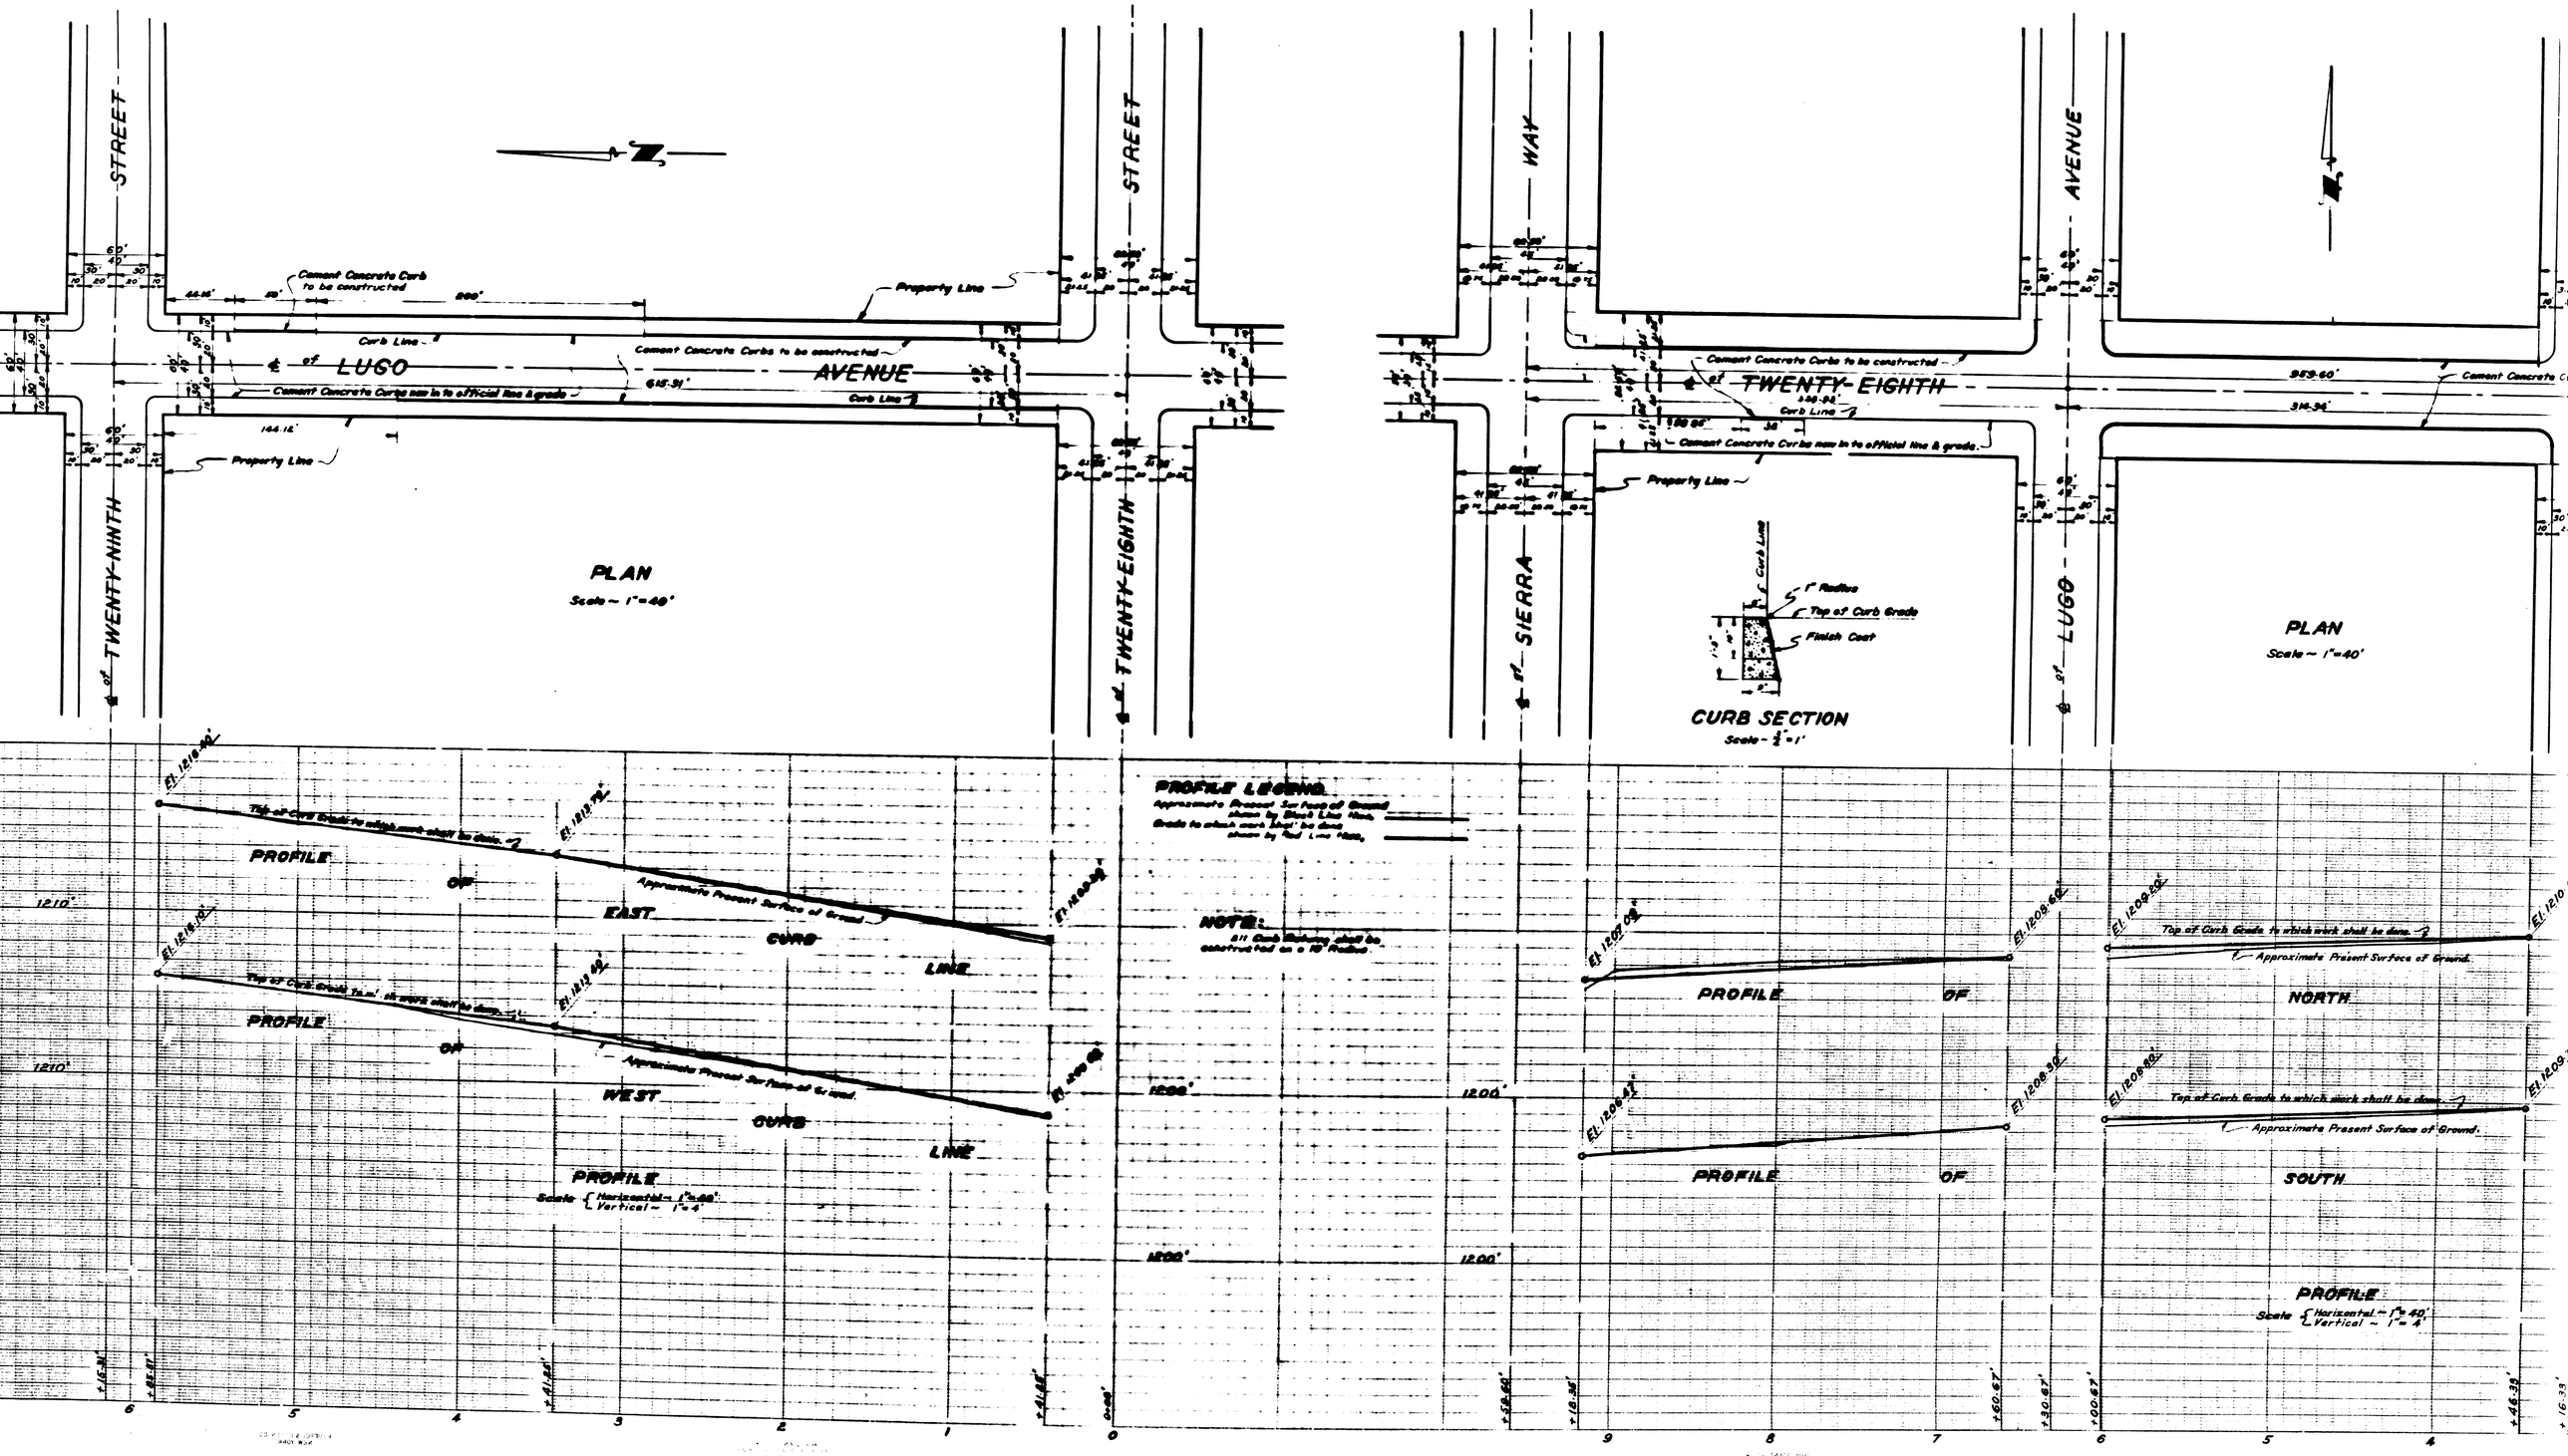
STREET
STREET
WAY
AVENUE
Cement Concrete Curb to be constructed
Property Line
Curb Line
Cement Concrete Curbs to be constructed
Cement Concrete Curbs new in to official line & grade
℄ of LUGO AVENUE
℄ of TWENTY-NINTH
℄ of TWENTY-EIGHTH
℄ of SIERRA
℄ of LUGO
℄ of TWENTY-EIGHTH
PLAN
Scale ~ 1"=40'
CURB SECTION
Scale ~ ½"=1'
1" Radius
Top of Curb Grade
Finish Coat
PROFILE OF EAST CURB LINE
PROFILE OF WEST CURB LINE
PROFILE
Scale { Horizontal ~ 1"=40' Vertical ~ 1"=4'
PROFILE LEGEND
NOTE: All Curb Returns shall be constructed on a 10' Radius.
PROFILE OF NORTH
PROFILE OF SOUTH
Top of Curb Grade to which work shall be done.
Approximate Present Surface of Ground.
El. 1210.20'
El. 1210.10'
El. 1212.70'
El. 1212.40'
El. 1209.25'
El. 1209.05'
El. 1207.09'
El. 1208.62'
El. 1208.43'
El. 1208.32'
El. 1209.26'
El. 1209.06'
El. 1210.
El. 1209.
1210'
1200'
1200'
1200'
1200'
+16.31'
+85.81'
+41.88'
+41.48'
0+00'
+58.66'
+18.36'
+60.67'
+30.67'
+100.67'
+46.33'
6
5
4
3
2
1
0
9
8
7
6
5
4

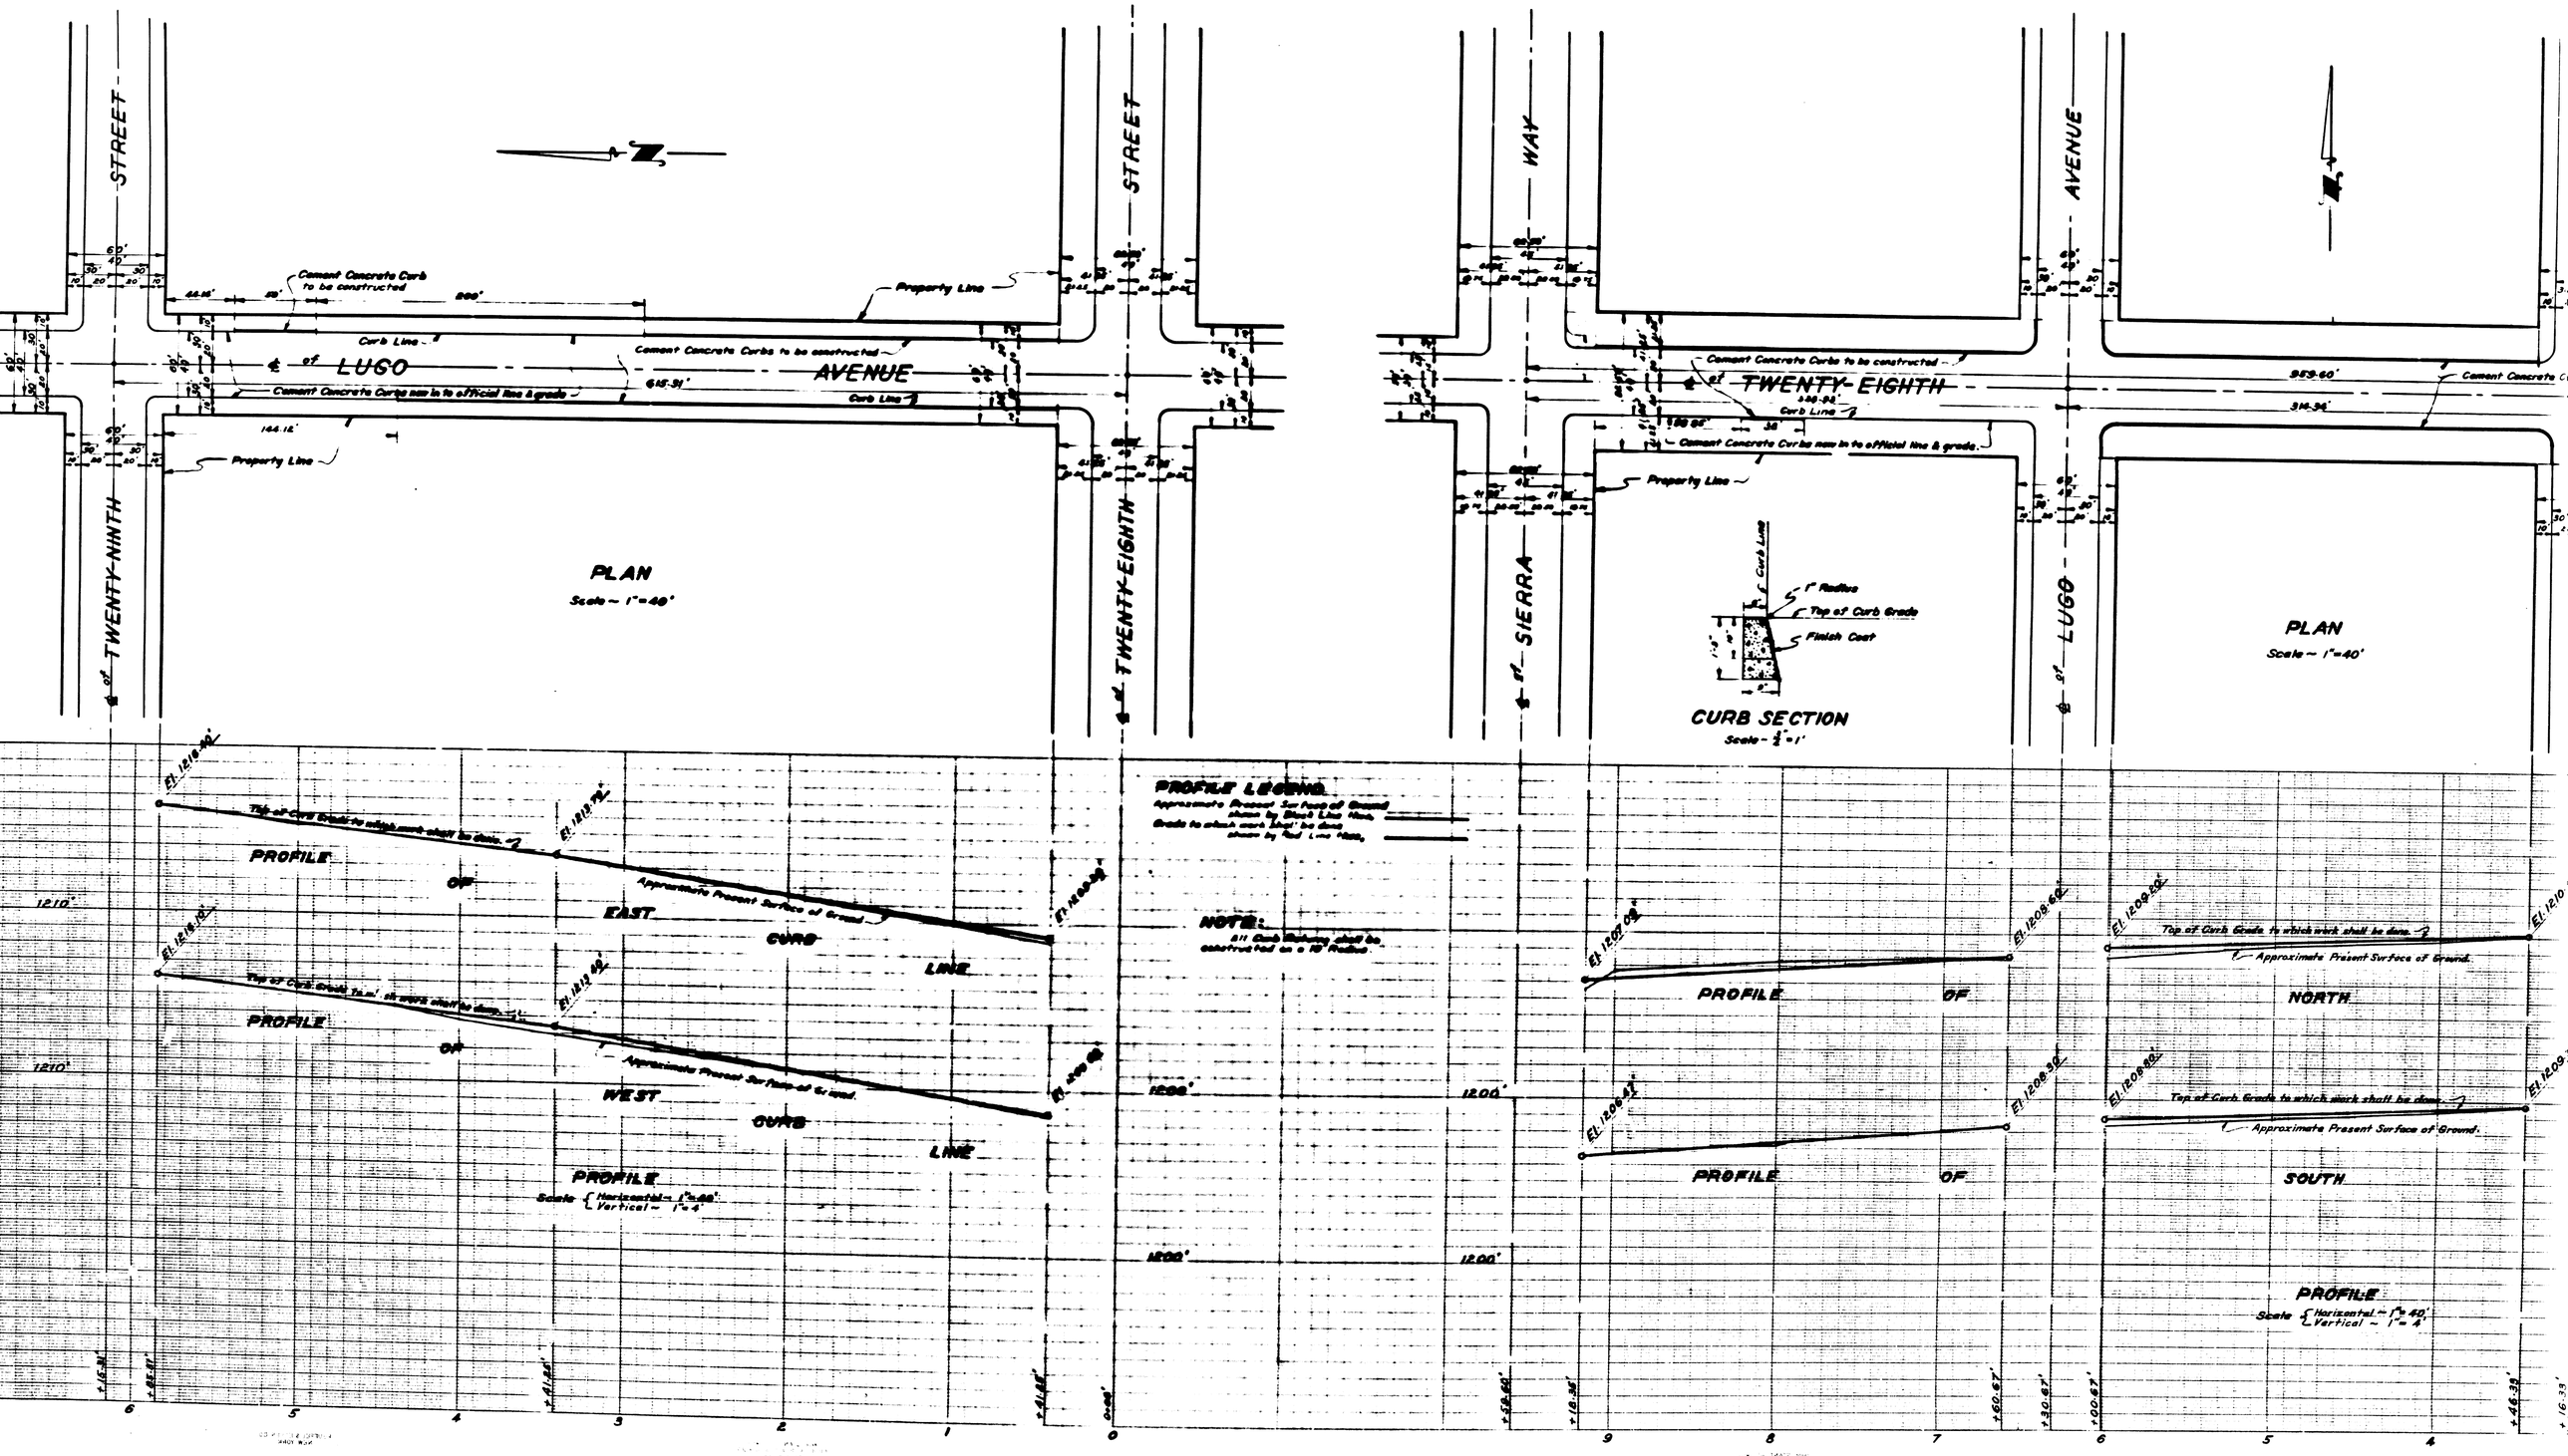
STREET
STREET
WAY
AVENUE
Cement Concrete Curb to be constructed
Property Line
Curb Line
Cement Concrete Curbs to be constructed
Cement Concrete Curbs new in to official line & grade
℄ of LUGO AVENUE
℄ of TWENTY-NINTH
℄ of TWENTY-EIGHTH
℄ of SIERRA
℄ of LUGO
℄ of TWENTY-EIGHTH
PLAN
Scale ~ 1"=40'
CURB SECTION
Scale ~ ½"=1'
1" Radius
Top of Curb Grade
Finish Coat
PROFILE OF EAST CURB LINE
PROFILE OF WEST CURB LINE
PROFILE
Scale { Horizontal ~ 1"=40' Vertical ~ 1"=4'
PROFILE LEGEND
NOTE: All Curb Returns shall be constructed on a 10' Radius.
PROFILE OF NORTH
PROFILE OF SOUTH
Top of Curb Grade to which work shall be done.
Approximate Present Surface of Ground.
El. 1210.20'
El. 1210.10'
El. 1212.70'
El. 1212.40'
El. 1209.25'
El. 1209.05'
El. 1207.09'
El. 1208.62'
El. 1208.43'
El. 1208.32'
El. 1209.26'
El. 1209.06'
El. 1210.
El. 1209.
1210'
1200'
1200'
1200'
1200'
+16.31'
+85.81'
+41.88'
+41.48'
0+00'
+58.66'
+18.36'
+60.67'
+30.67'
+100.67'
+46.33'
6
5
4
3
2
1
0
9
8
7
6
5
4