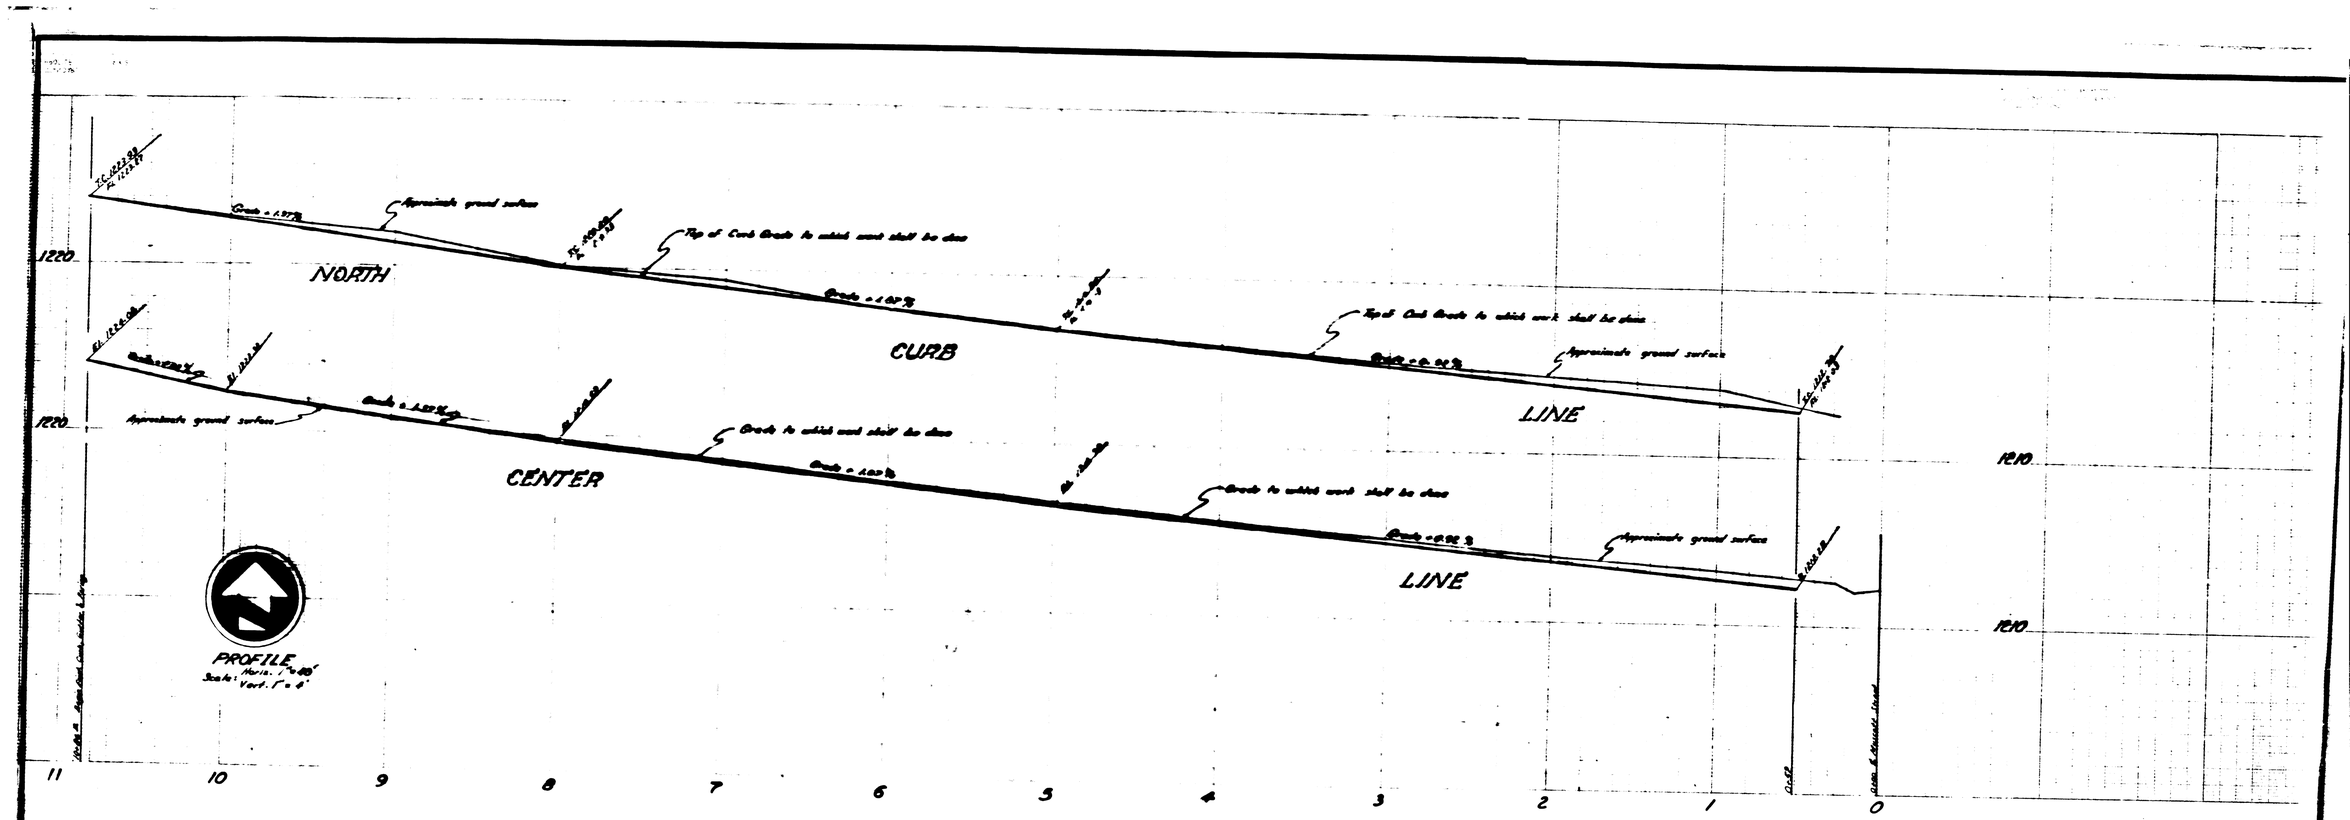

Bench Mark El. 1242.35 M.S.L.
□ in Top of East Curb Line of Muscott St at 19th St.

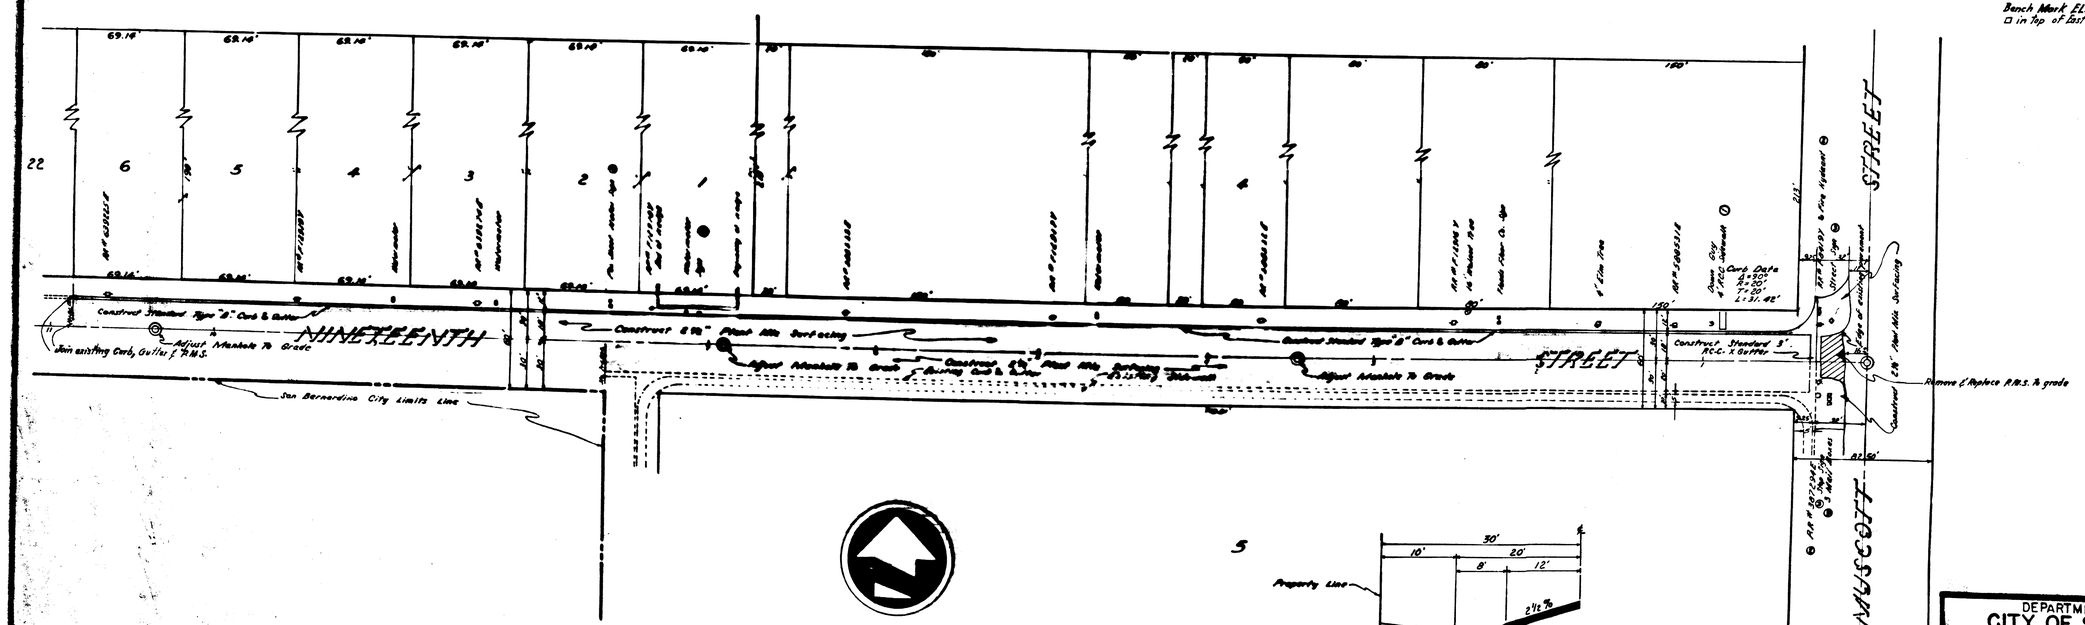

DEPARTMENT OF ENGINEERING
CITY OF SAN BERNARDINO
NINETEENTH STREET
BETWEEN
MUSCOTT STREET & WEST CITY LIMIT
CURB, GUTTER & PAVING

SUBMITTED BY _____ REFERENCE
APPROVED MAY 12 19 59 DRAWN BY H.F.M.
CITY ENGINEER CHECKED BY
REGISTERED CIVIL ENGINEER No. 9979