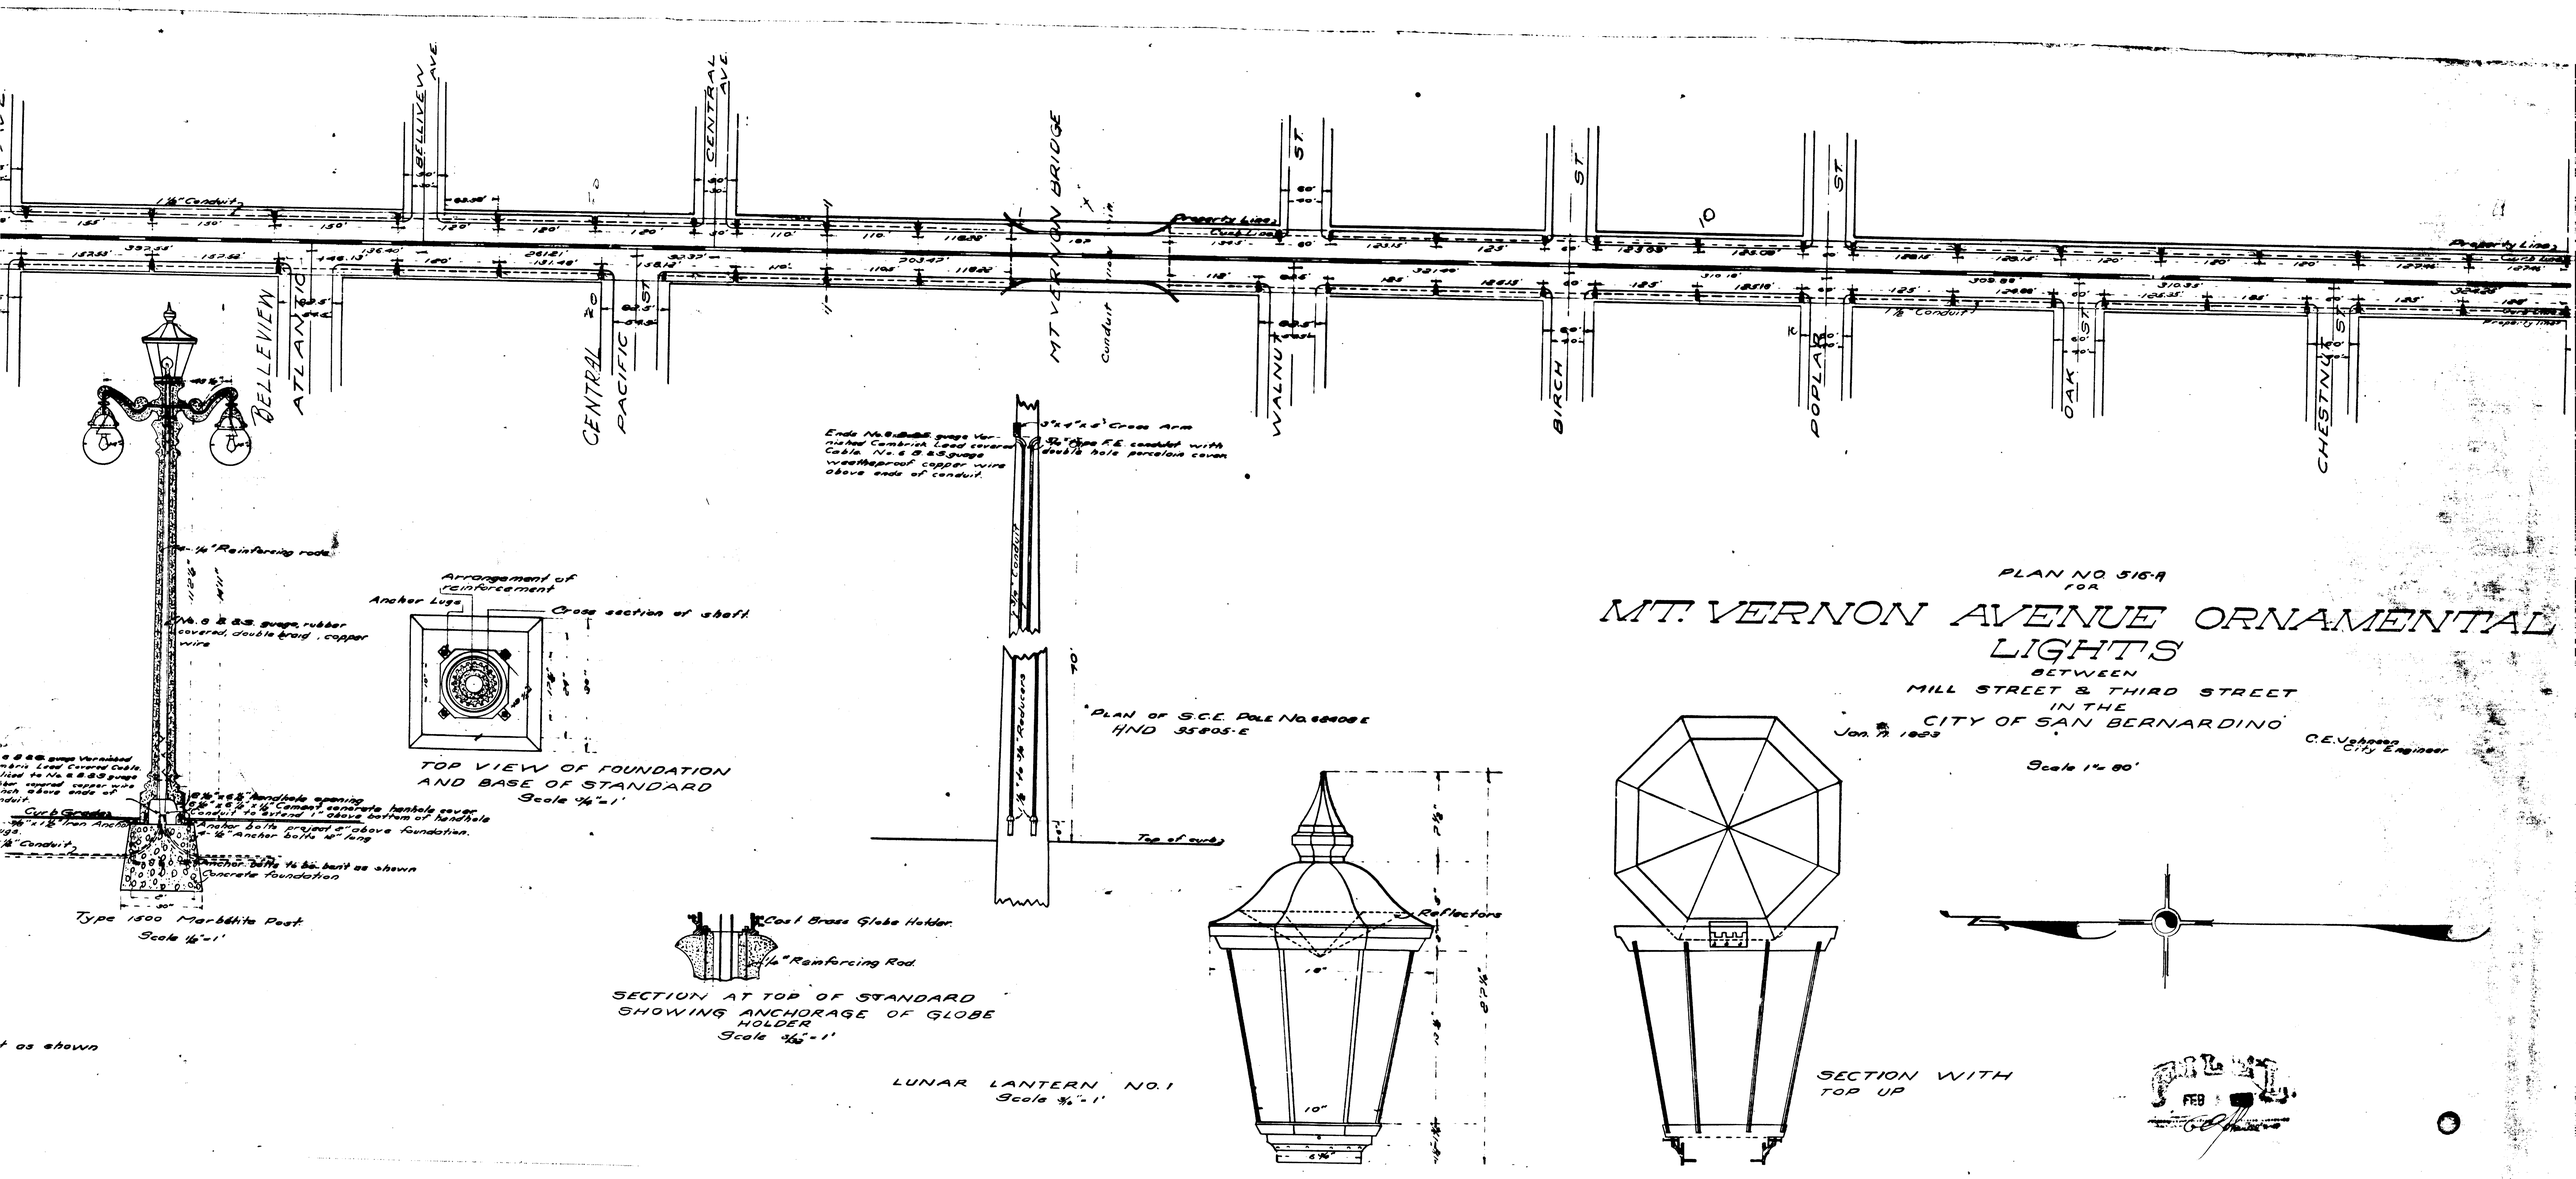
BELLVIEW AVE.
CENTRAL AVE.
MT VERNON BRIDGE
WALNUT ST
BIRCH ST
POPLAR ST
OAK ST
CHESTNUT ST
BELLVIEW
ATLANTIC
CENTRAL
PACIFIC
Property Lines
Curb Lines
1½" Conduit
Conduit
Reinforcing rods
Arrangement of reinforcement
Anchor Lugs
Cross section of shaft
Curb Grades
Anchor bolts project 2" above foundation.
Concrete foundation
Type 1500 Marbhite Post
Scale ½"=1'
TOP VIEW OF FOUNDATION AND BASE OF STANDARD
Scale ½"=1'
Cast Brass Globe Holder.
Reinforcing Rod.
SECTION AT TOP OF STANDARD SHOWING ANCHORAGE OF GLOBE HOLDER
Scale 1/16"=1'
Cross Arm
Weatherproof copper wire above ends of conduit.
PLAN OF S.C.E. POLE No. 68408 E
HND 35805-E
Top of curb
Reflectors
LUNAR LANTERN NO. 1
Scale ½"=1'
SECTION WITH TOP UP
PLAN NO. 516-A
FOR
MT. VERNON AVENUE ORNAMENTAL LIGHTS
BETWEEN
MILL STREET & THIRD STREET
IN THE
CITY OF SAN BERNARDINO
Jan. 7, 1923
C.E. Johnson
City Engineer
Scale 1"=80'
FEB

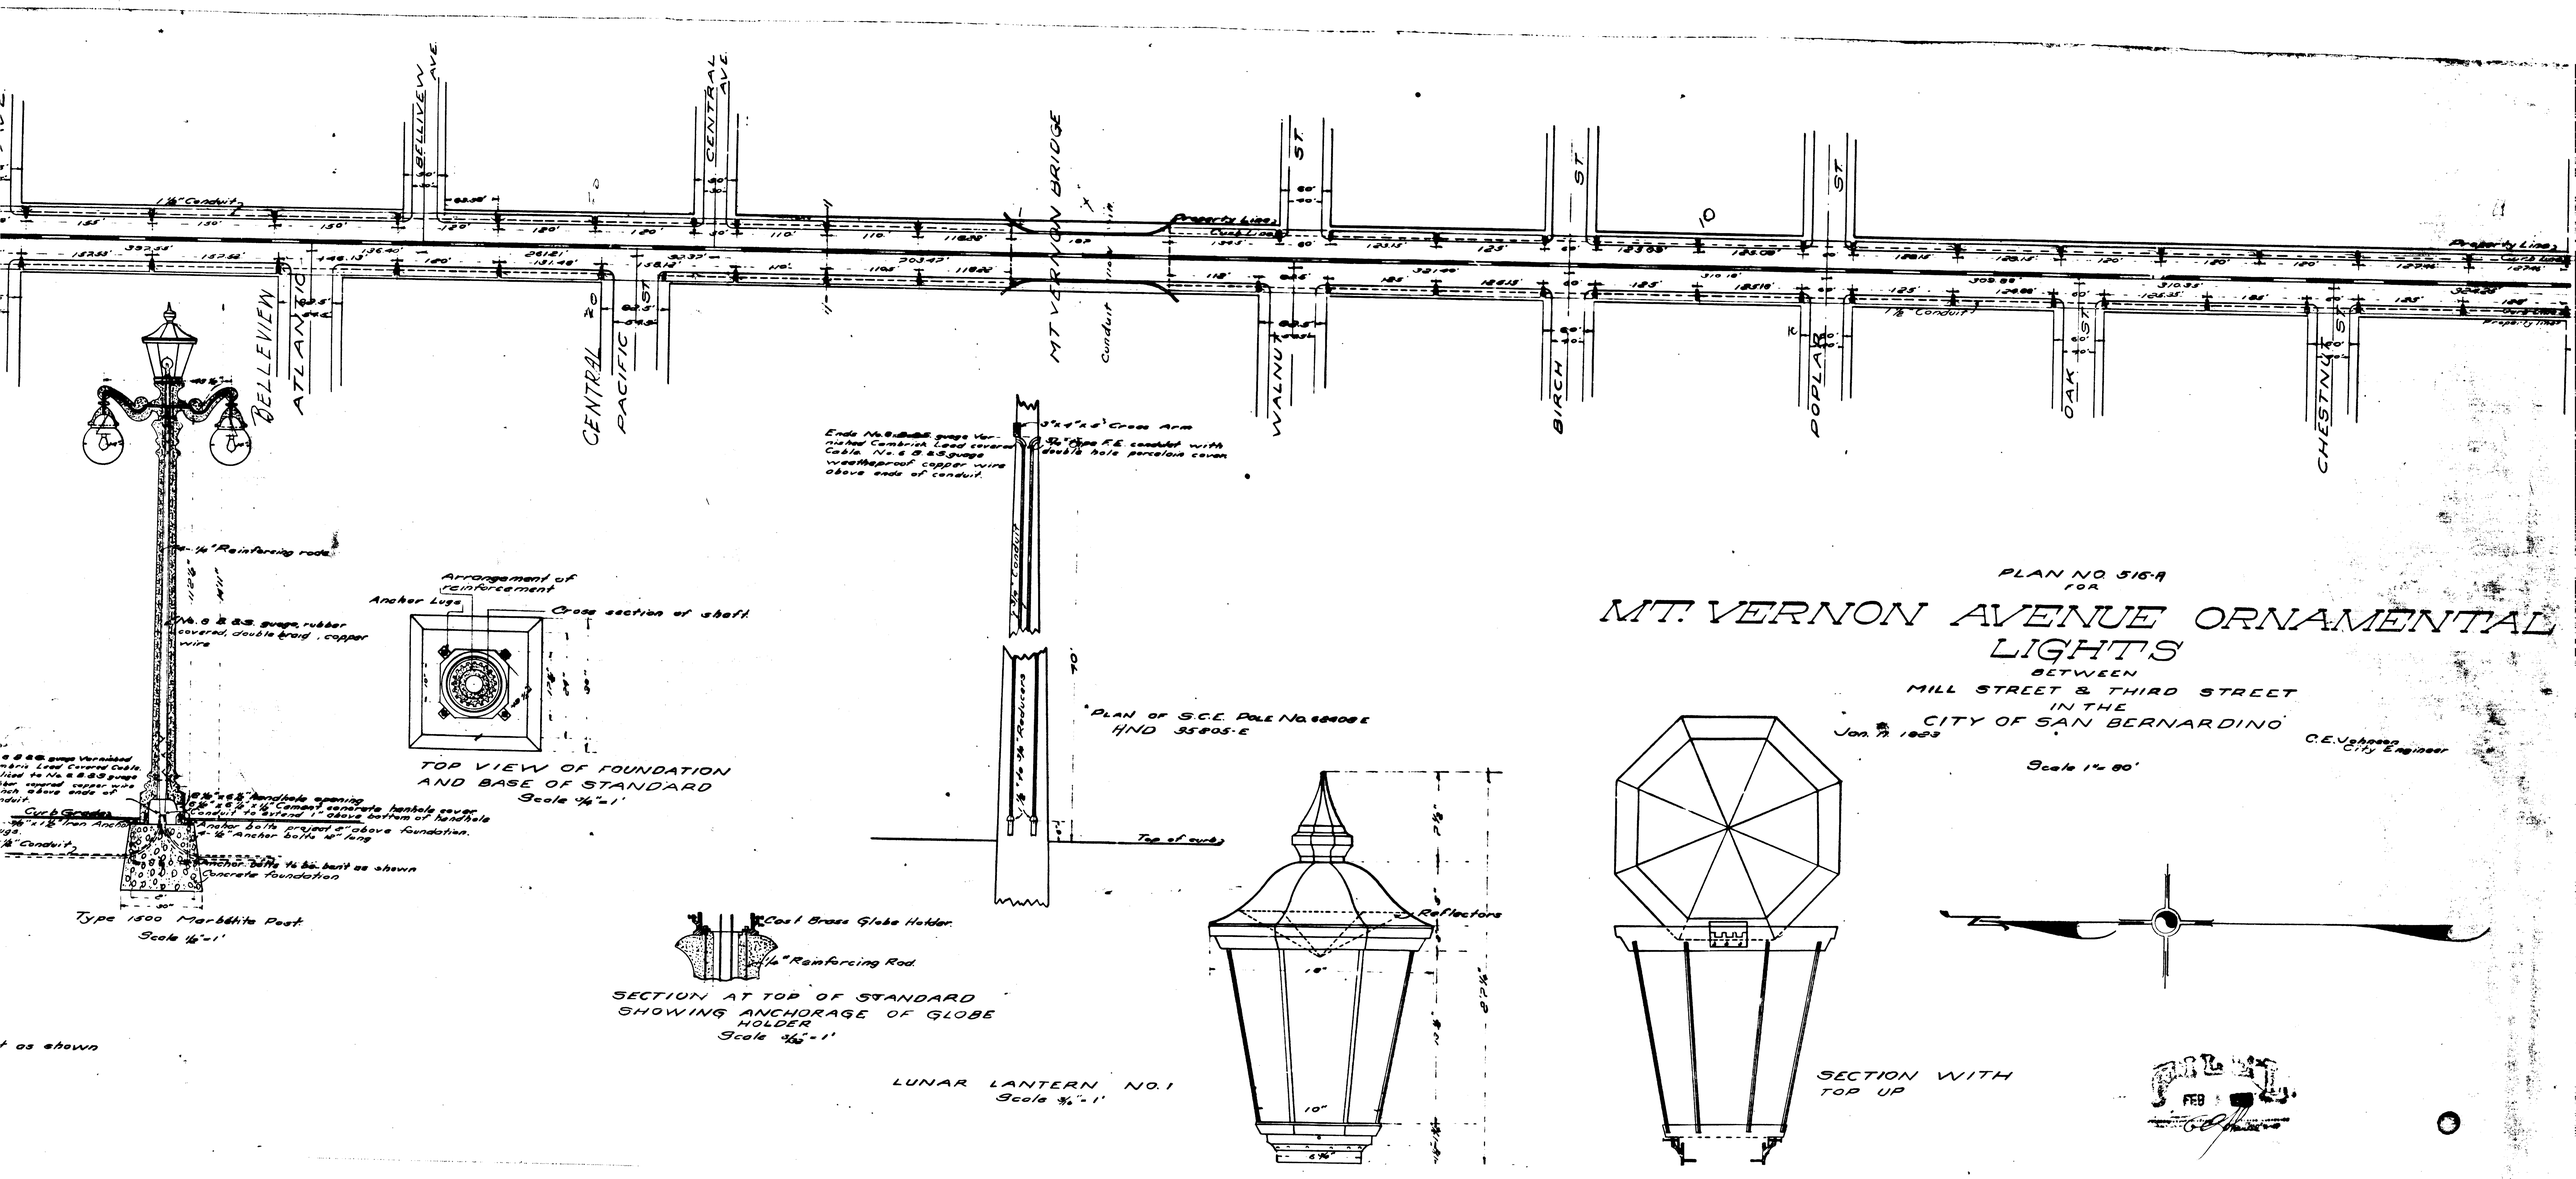
BELLVIEW AVE.
CENTRAL AVE.
MT VERNON BRIDGE
WALNUT ST
BIRCH ST
POPLAR ST
OAK ST
CHESTNUT ST
BELLVIEW
ATLANTIC
CENTRAL
PACIFIC
Property Lines
Curb Lines
1½" Conduit
Conduit
Reinforcing rods
Arrangement of reinforcement
Anchor Lugs
Cross section of shaft
Curb Grades
Anchor bolts project 2" above foundation.
Concrete foundation
Type 1500 Marbhite Post
Scale ½"=1'
TOP VIEW OF FOUNDATION AND BASE OF STANDARD
Scale ½"=1'
Cast Brass Globe Holder.
Reinforcing Rod.
SECTION AT TOP OF STANDARD SHOWING ANCHORAGE OF GLOBE HOLDER
Scale 1/16"=1'
Cross Arm
Weatherproof copper wire above ends of conduit.
PLAN OF S.C.E. POLE No. 68408 E
HND 35805-E
Top of curb
Reflectors
LUNAR LANTERN NO. 1
Scale ½"=1'
SECTION WITH TOP UP
PLAN NO. 516-A
FOR
MT. VERNON AVENUE ORNAMENTAL LIGHTS
BETWEEN
MILL STREET & THIRD STREET
IN THE
CITY OF SAN BERNARDINO
Jan. 7, 1923
C.E. Johnson
City Engineer
Scale 1"=80'
FEB