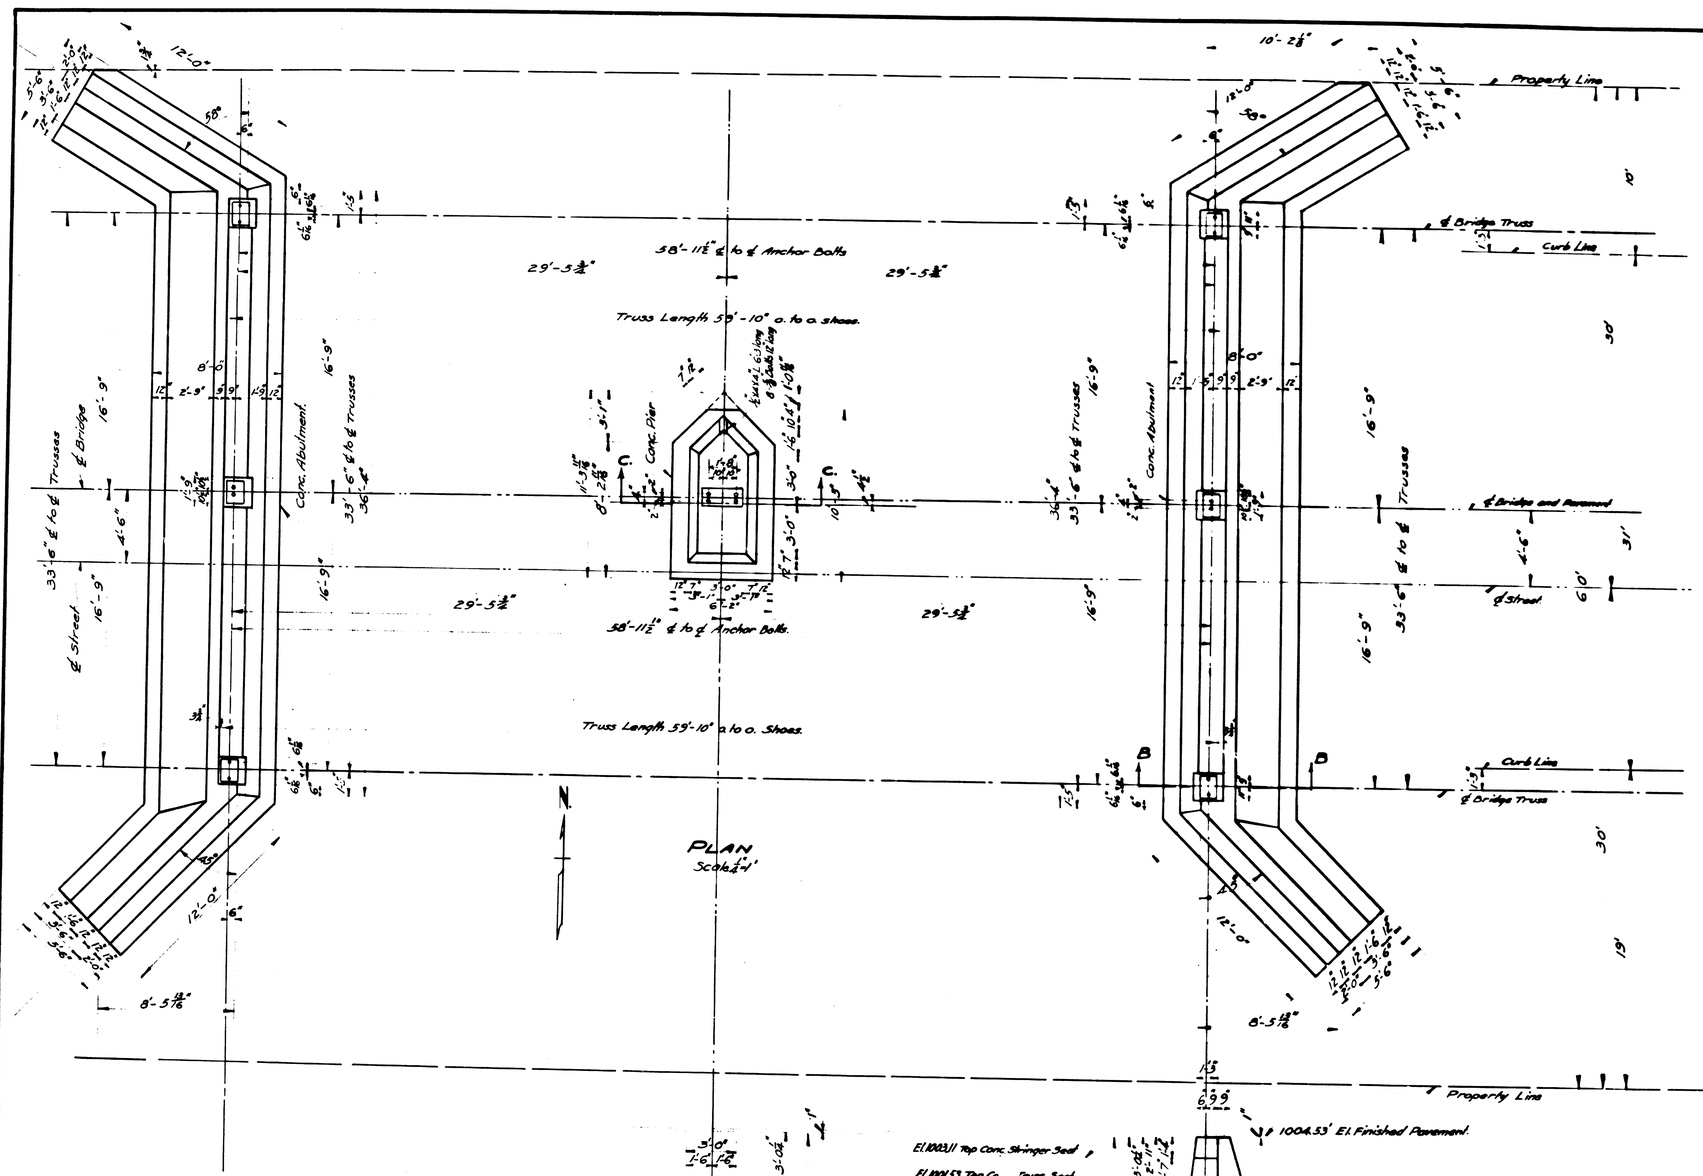

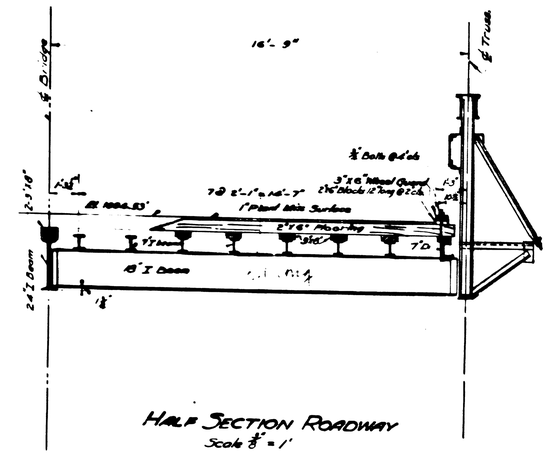

HALF SECTION ROADWAY
Scale ⅛" = 1'

18"
7
3
6
2
36

HOT CONSTRUCTED

ABUTMENT DETAIL
VALLEY STREET BRIDGE
OVER WARM CREEK
CITY OF SAN BERNARDINO,
CALIFORNIA.

Scale as shown.
Date: April 1937

Chas. L. Foulke,
City Engineer.

Sheet No 1 of 2 Sheets.