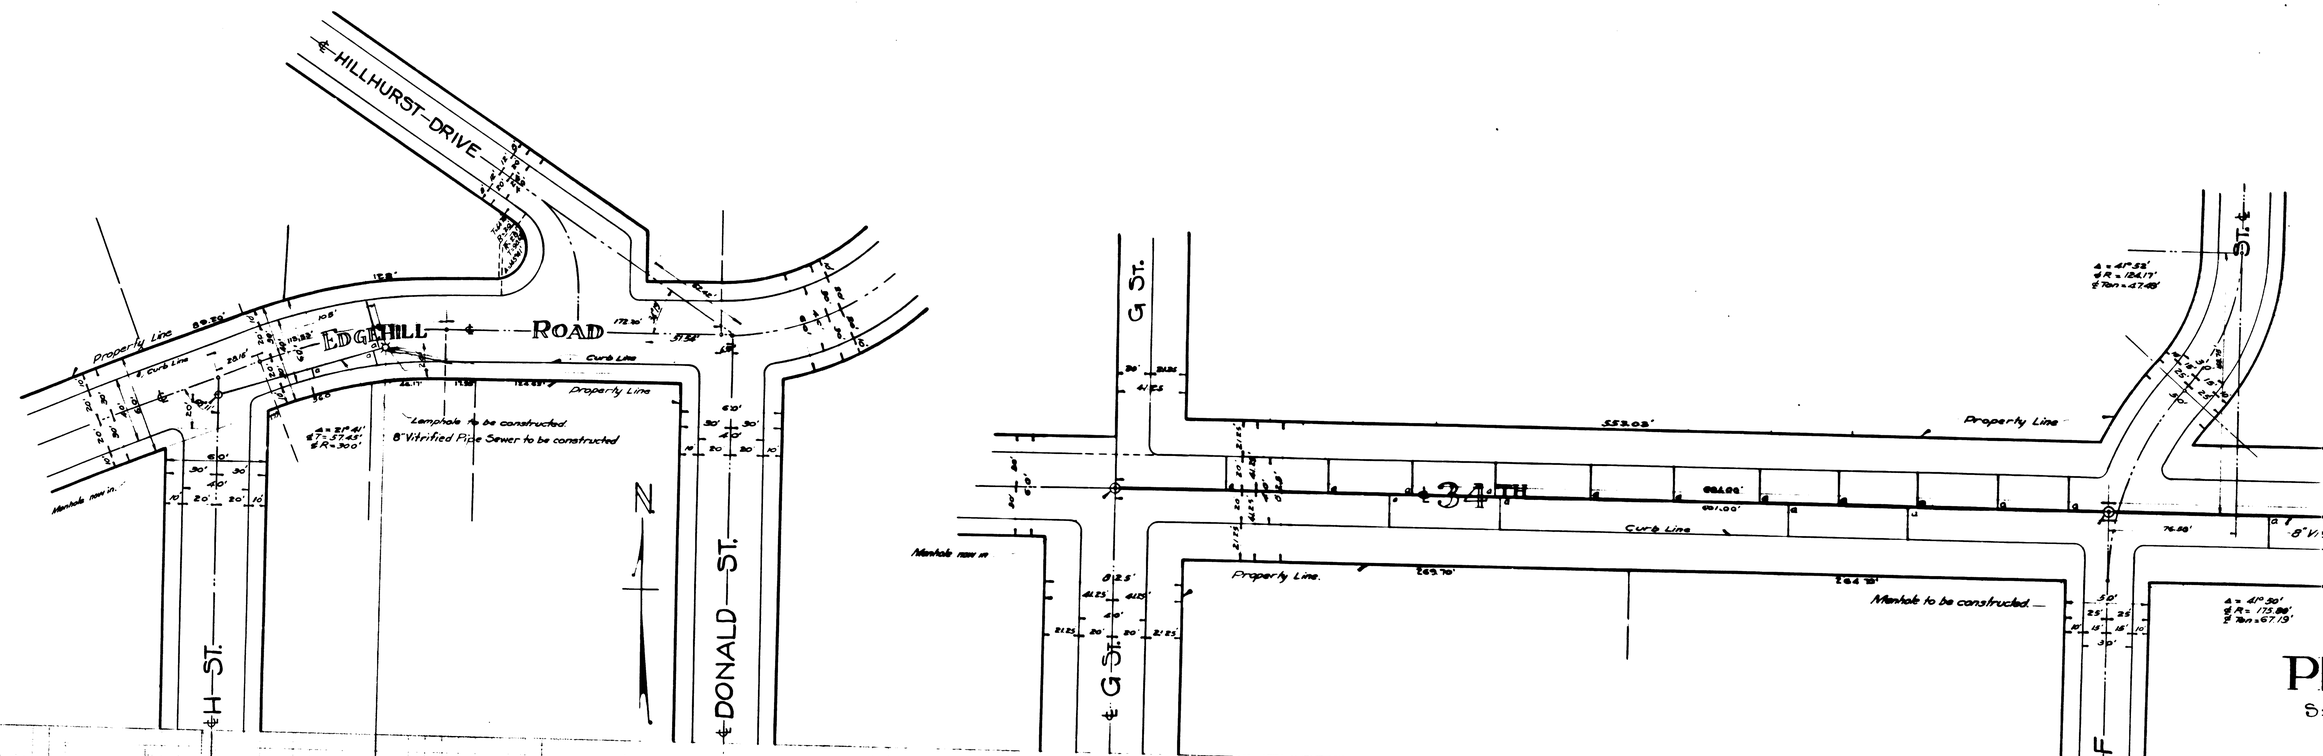
HILLHURST DRIVE
EDGEHILL ROAD
Property Line
Curb Line
Manhole new in.
Manhole to be constructed.
8" Vitrified Pipe Sewer to be constructed
H ST.
DONALD ST.
N
G ST.
34TH
Manhole to be constructed.
F ST.

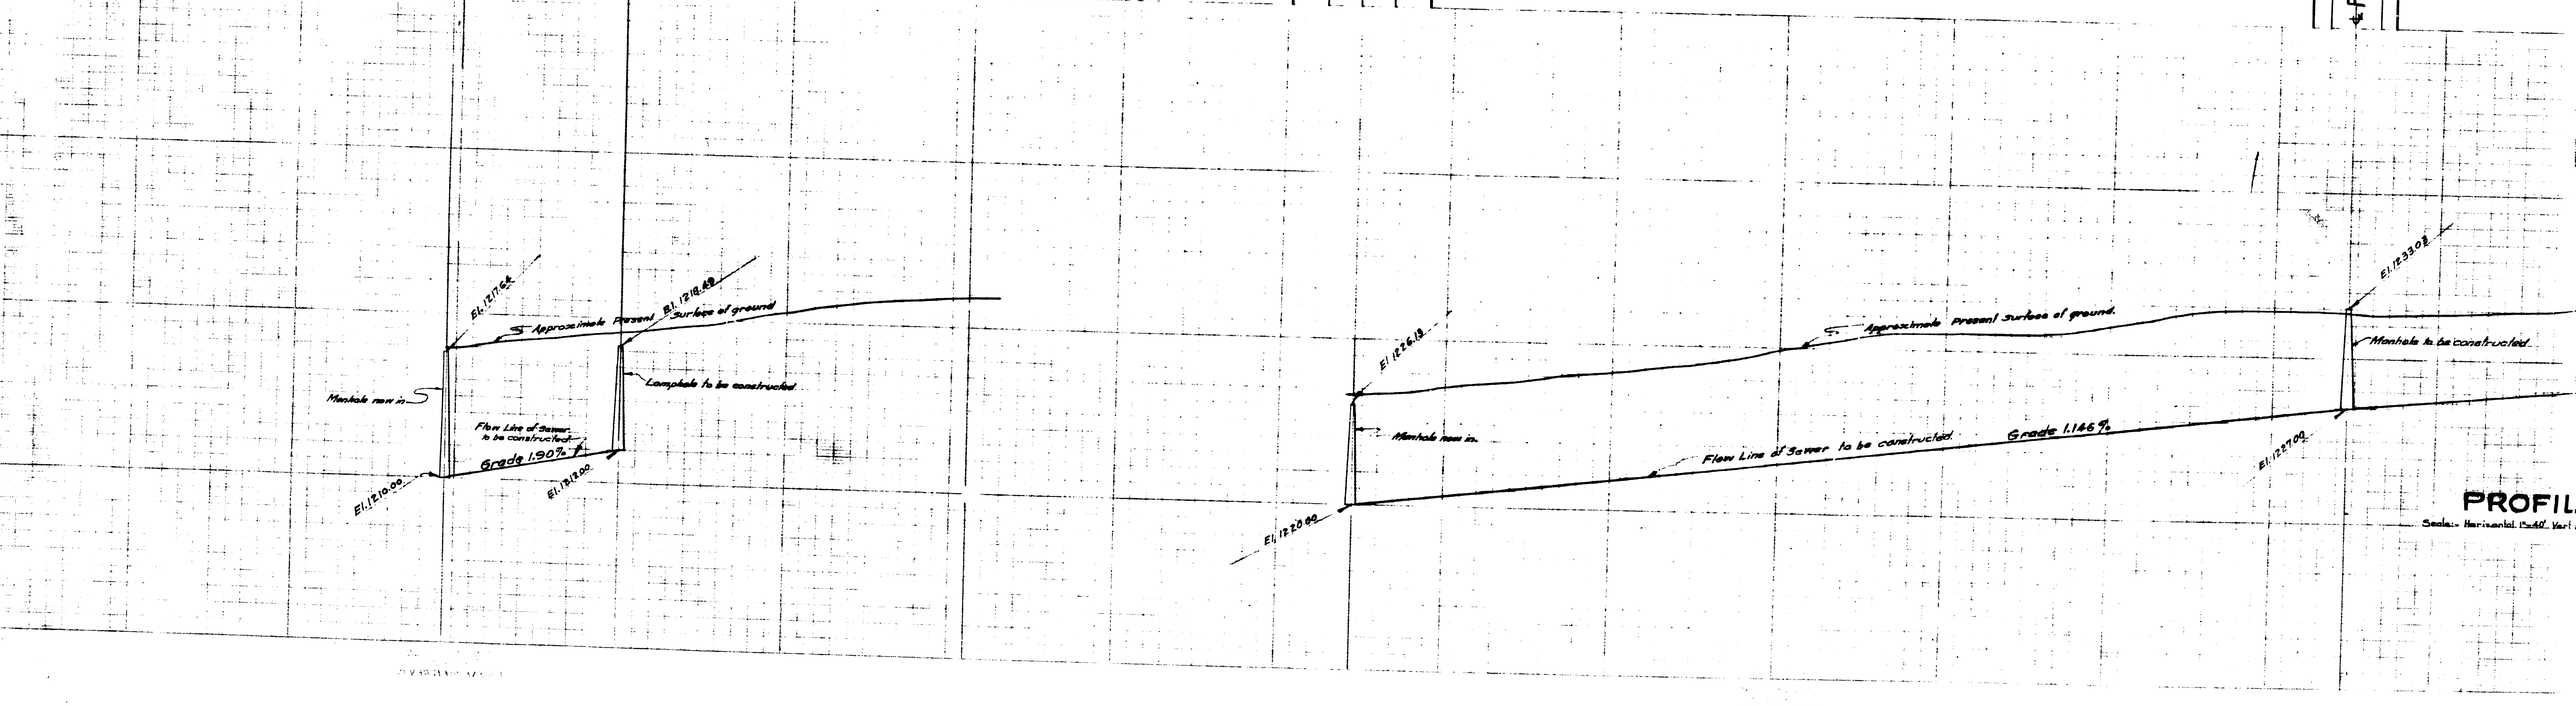
El. 1217.62
Approximate Present Surface of ground
El. 1218.49
Manhole new in
Manhole to be constructed
Flow Line of Sewer to be constructed
Grade 1.90%
El. 1210.00
El. 1212.00
El. 1226.13
Manhole new in.
Flow Line of Sewer to be constructed
Grade 1.146%
El. 1220.00
El. 1227.00
El. 1233.02
Manhole to be constructed
PROFIL

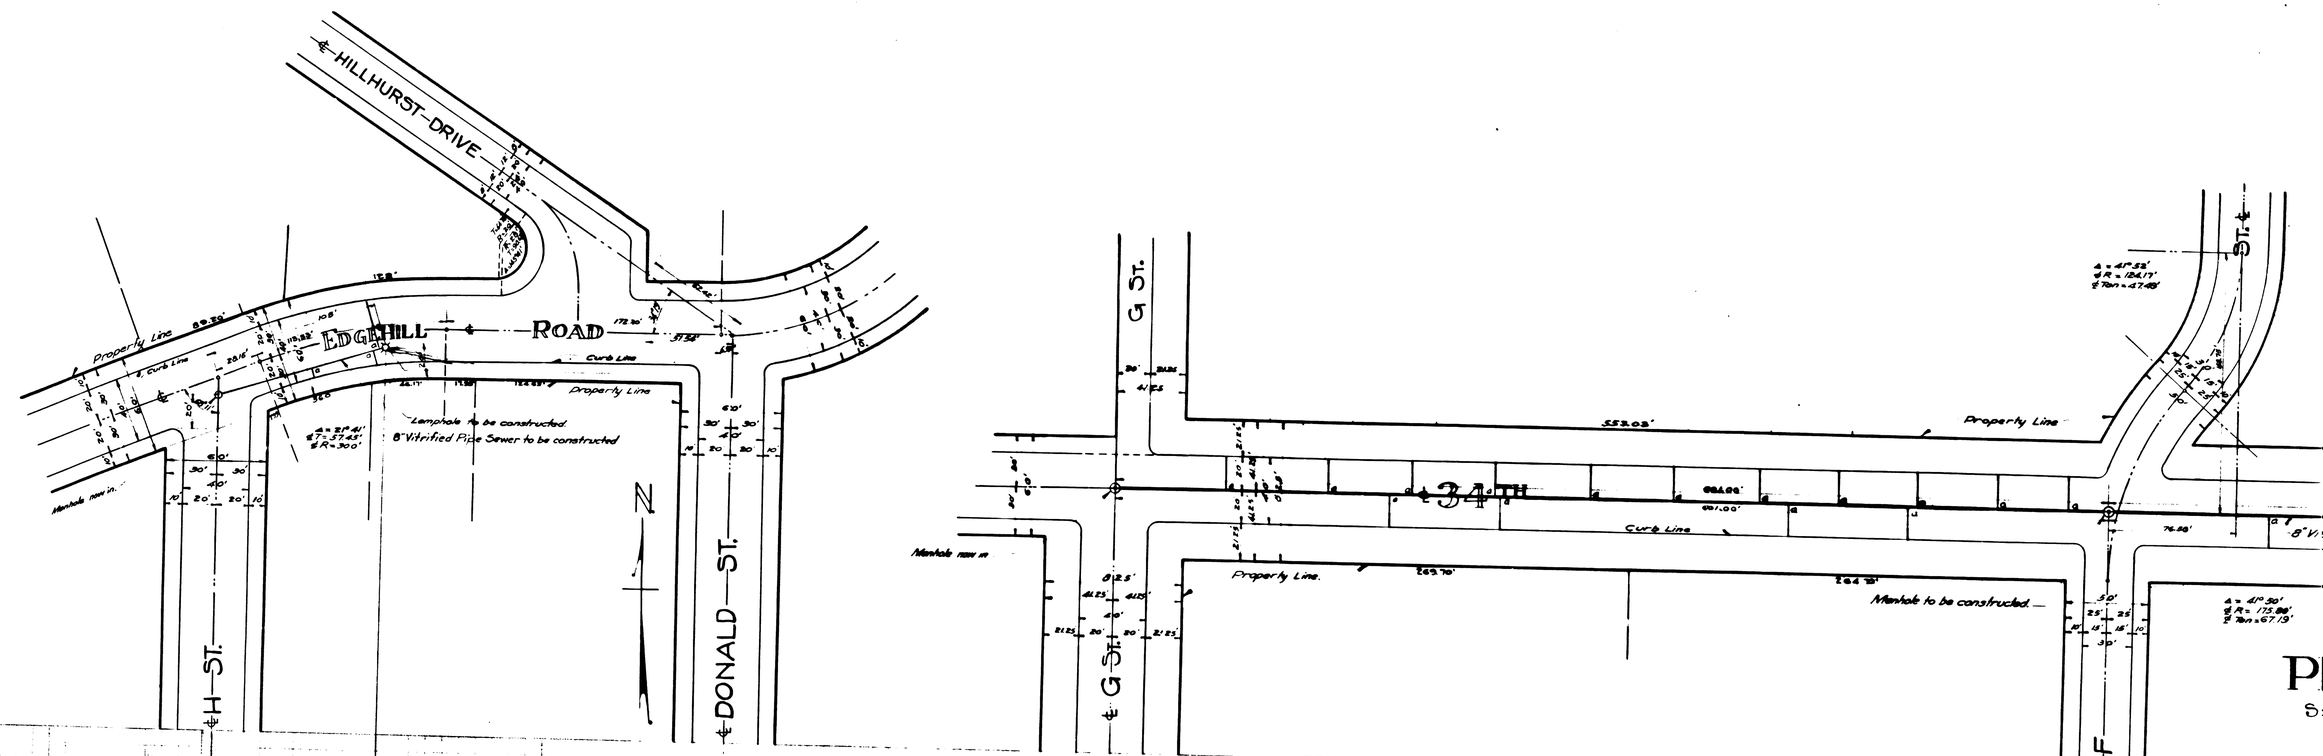
HILLHURST DRIVE
EDGEHILL ROAD
Property Line
Curb Line
Manhole new in.
Manhole to be constructed.
8" Vitrified Pipe Sewer to be constructed
H ST.
DONALD ST.
N
G ST.
34TH
Manhole to be constructed.
F ST.

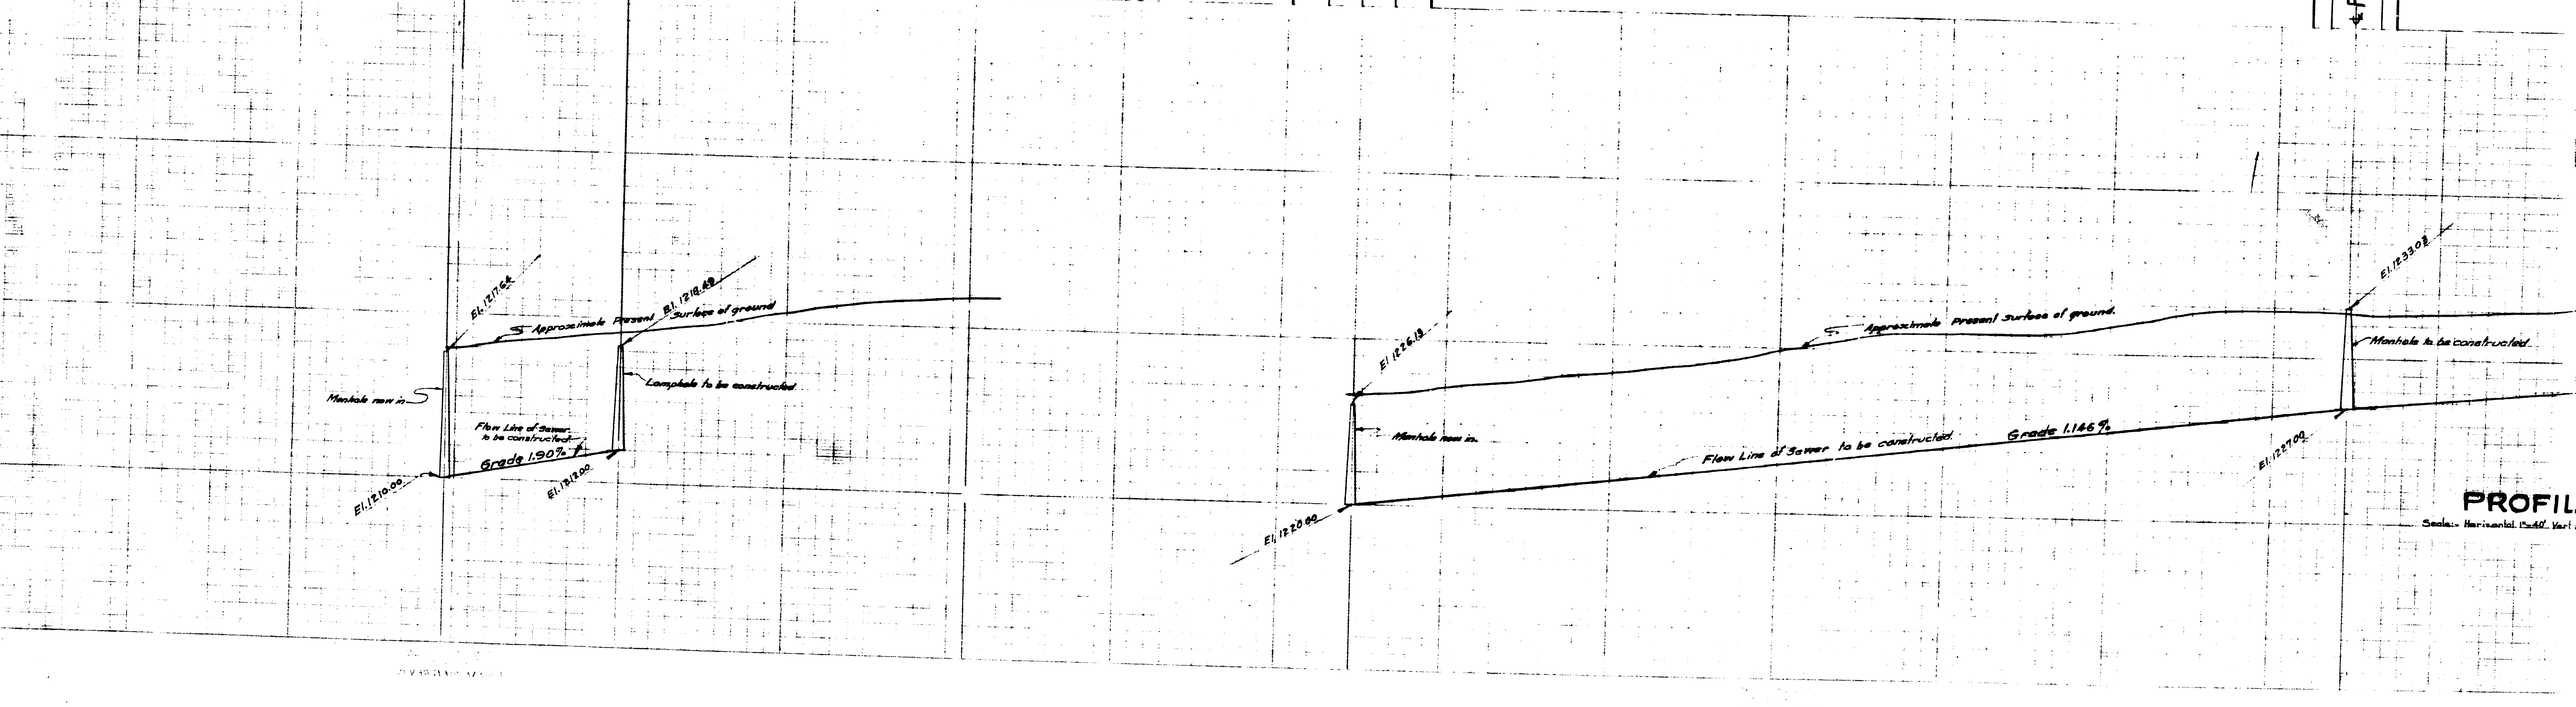
El. 1217.62
Approximate Present Surface of ground
El. 1218.49
Manhole new in
Manhole to be constructed
Flow Line of Sewer to be constructed
Grade 1.90%
El. 1210.00
El. 1212.00
El. 1226.13
Manhole new in.
Flow Line of Sewer to be constructed
Grade 1.146%
El. 1220.00
El. 1227.00
El. 1233.02
Manhole to be constructed
PROFIL