TYPICAL UNLINED SECTION
Scale:- 1" = 20'

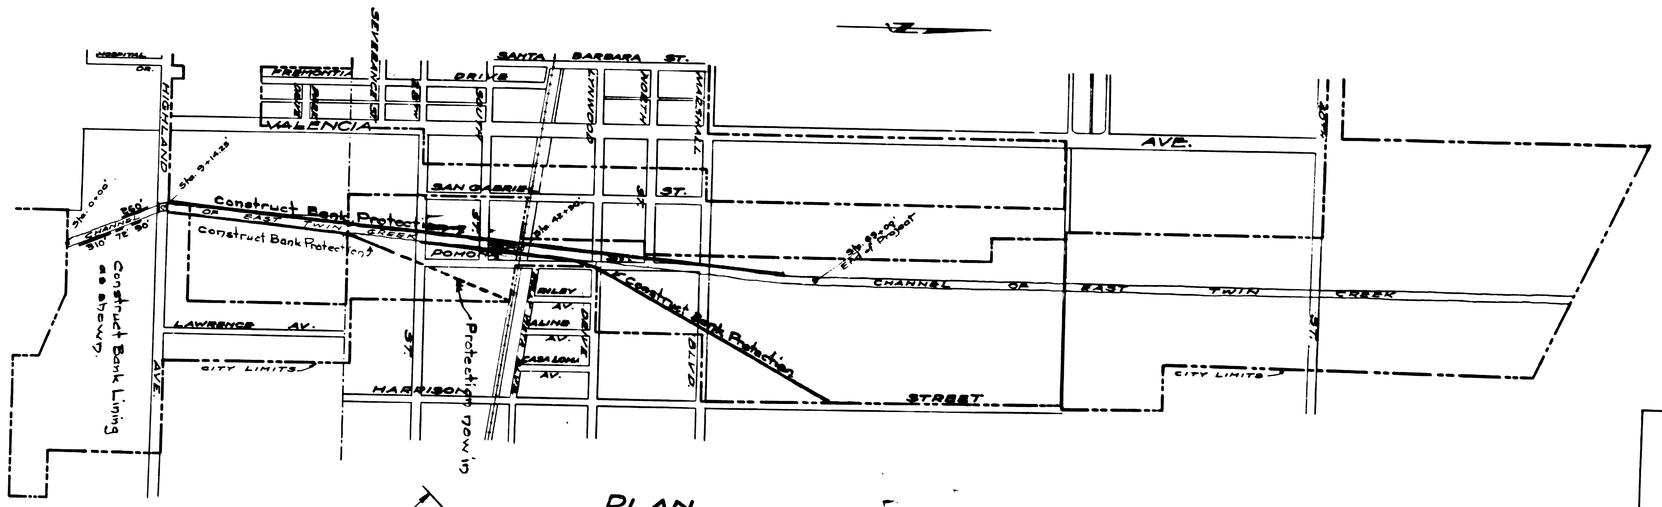

PLAN

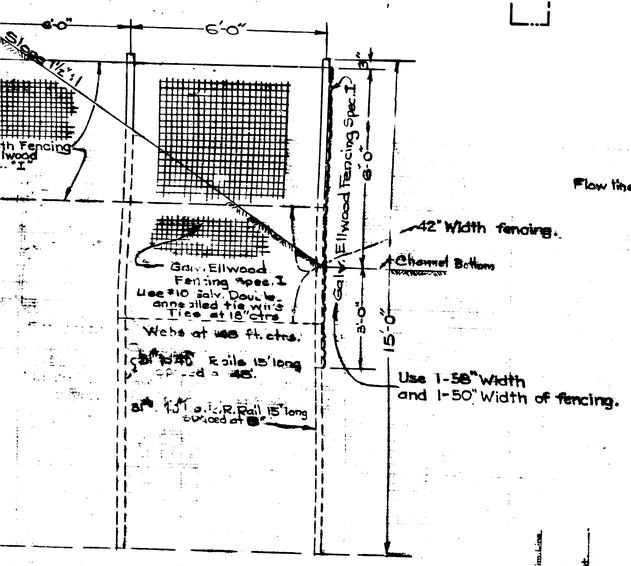

SECTION OF BANK PROTECTION
Scale 1" = 2'

Use above type of protection north of Highland Ave.

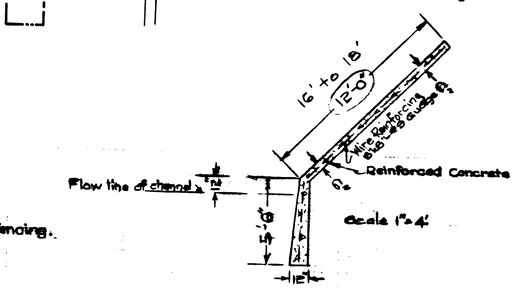

TYPICAL SECTION OF CONCRETE LINING
Use this type of protection south of Highland Ave.

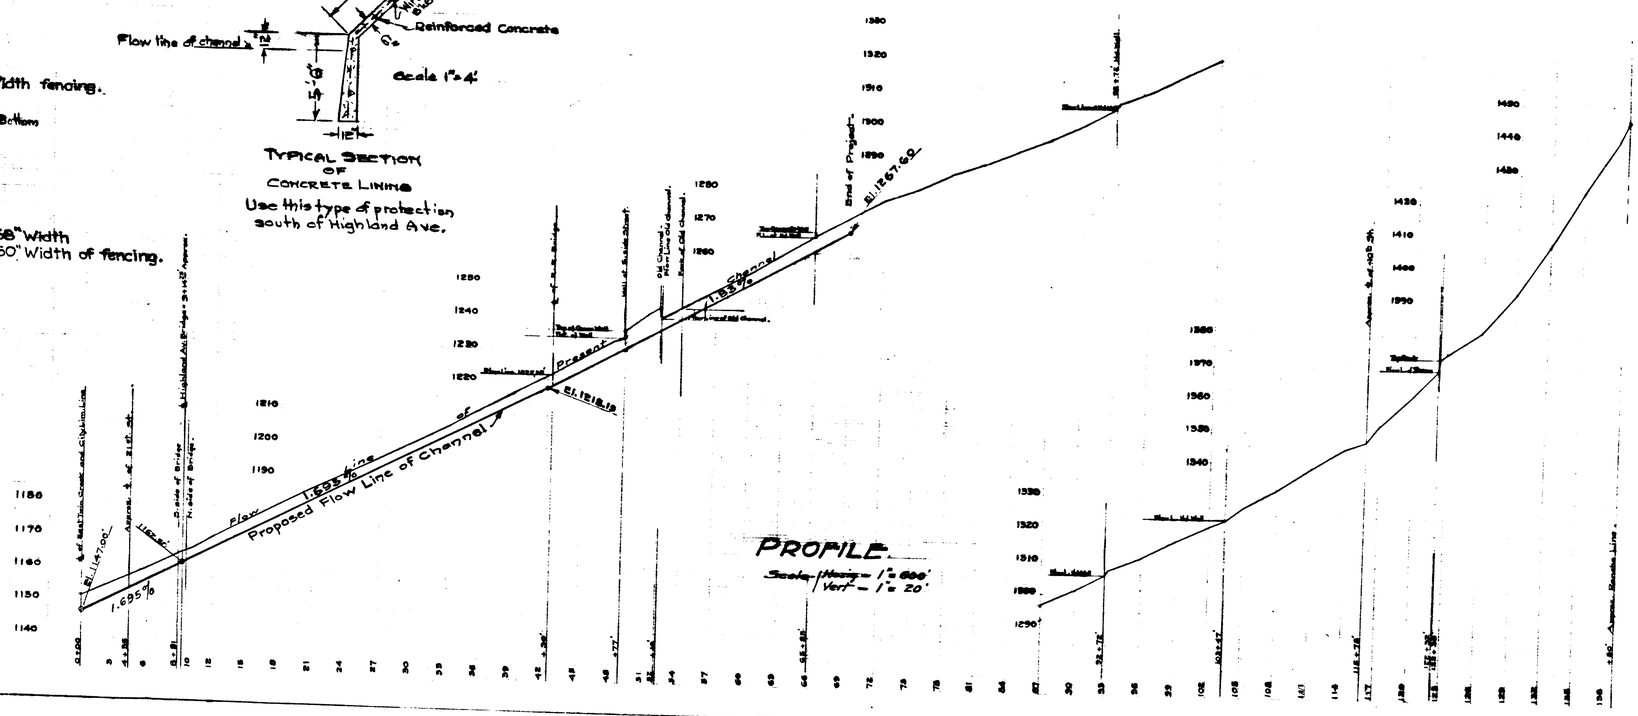

PROFILE

PROJECT No 2

PLAN FOR FLOOD REHABILITATION OF EAST TWIN CREEK
CITY OF SAN BERNARDINO
CALIFORNIA

APRIL - 1938

CHARLES L. POULKE.
CITY ENGINEER.

Scale :- 1" = 600'