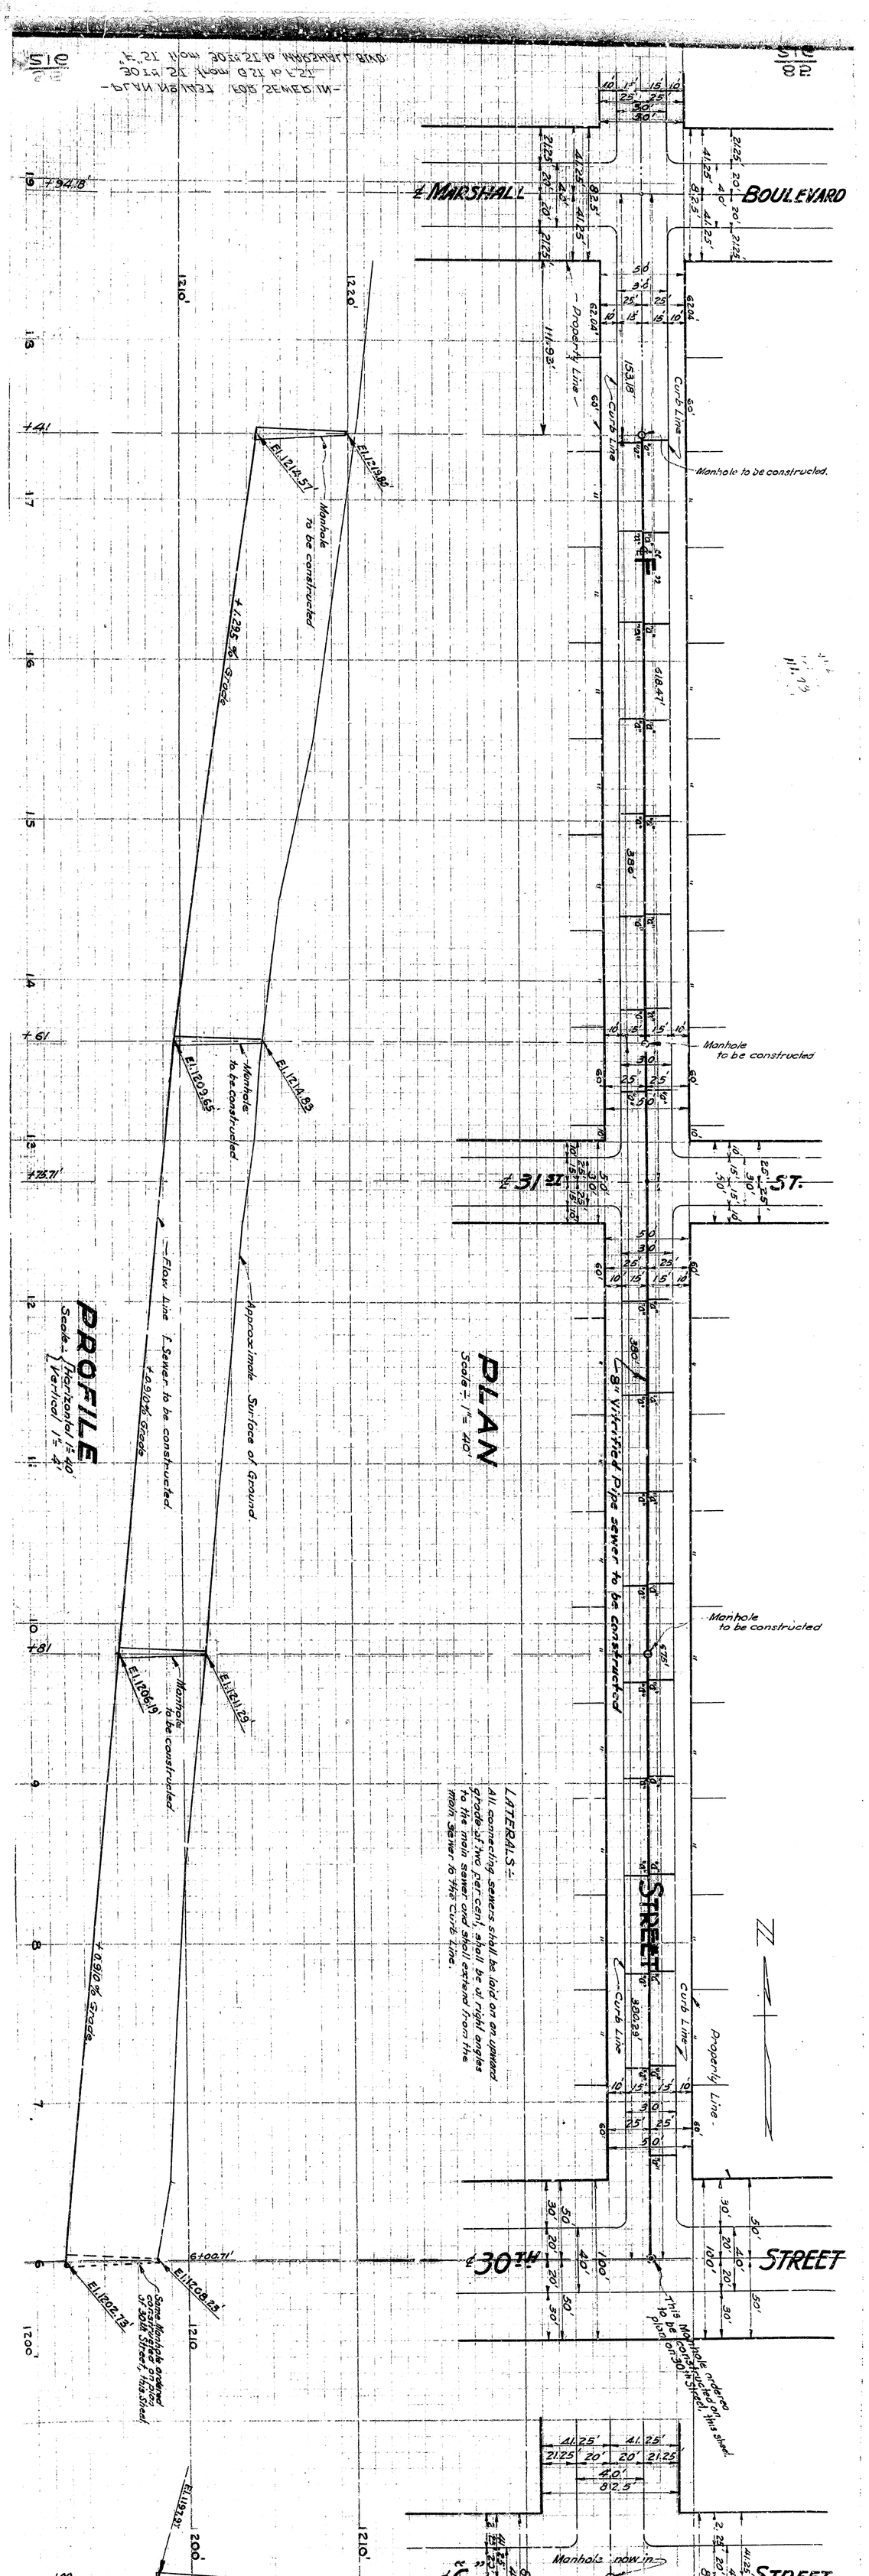

PLAN
Scale ÷ 1" = 40'
PROFILE
Scale ÷ Horizontal 1" = 40'
Vertical 1" = 4'
℄ MARSHALL
BOULEVARD
℄ 31ST
ST.
℄ 30TH
STREET
8" Vitrified Pipe sewer to be constructed
Manhole to be constructed
Curb Line
Property Line
Flow Line of Sewer to be constructed
Approximate Surface of Ground
+0.910% Grade
+1.295% Grade
LATERALS ÷
All connecting sewers shall be laid on an upward grade of two per cent, shall be at right angles to the main sewer and shall extend from the main sewer to the Curb Line.

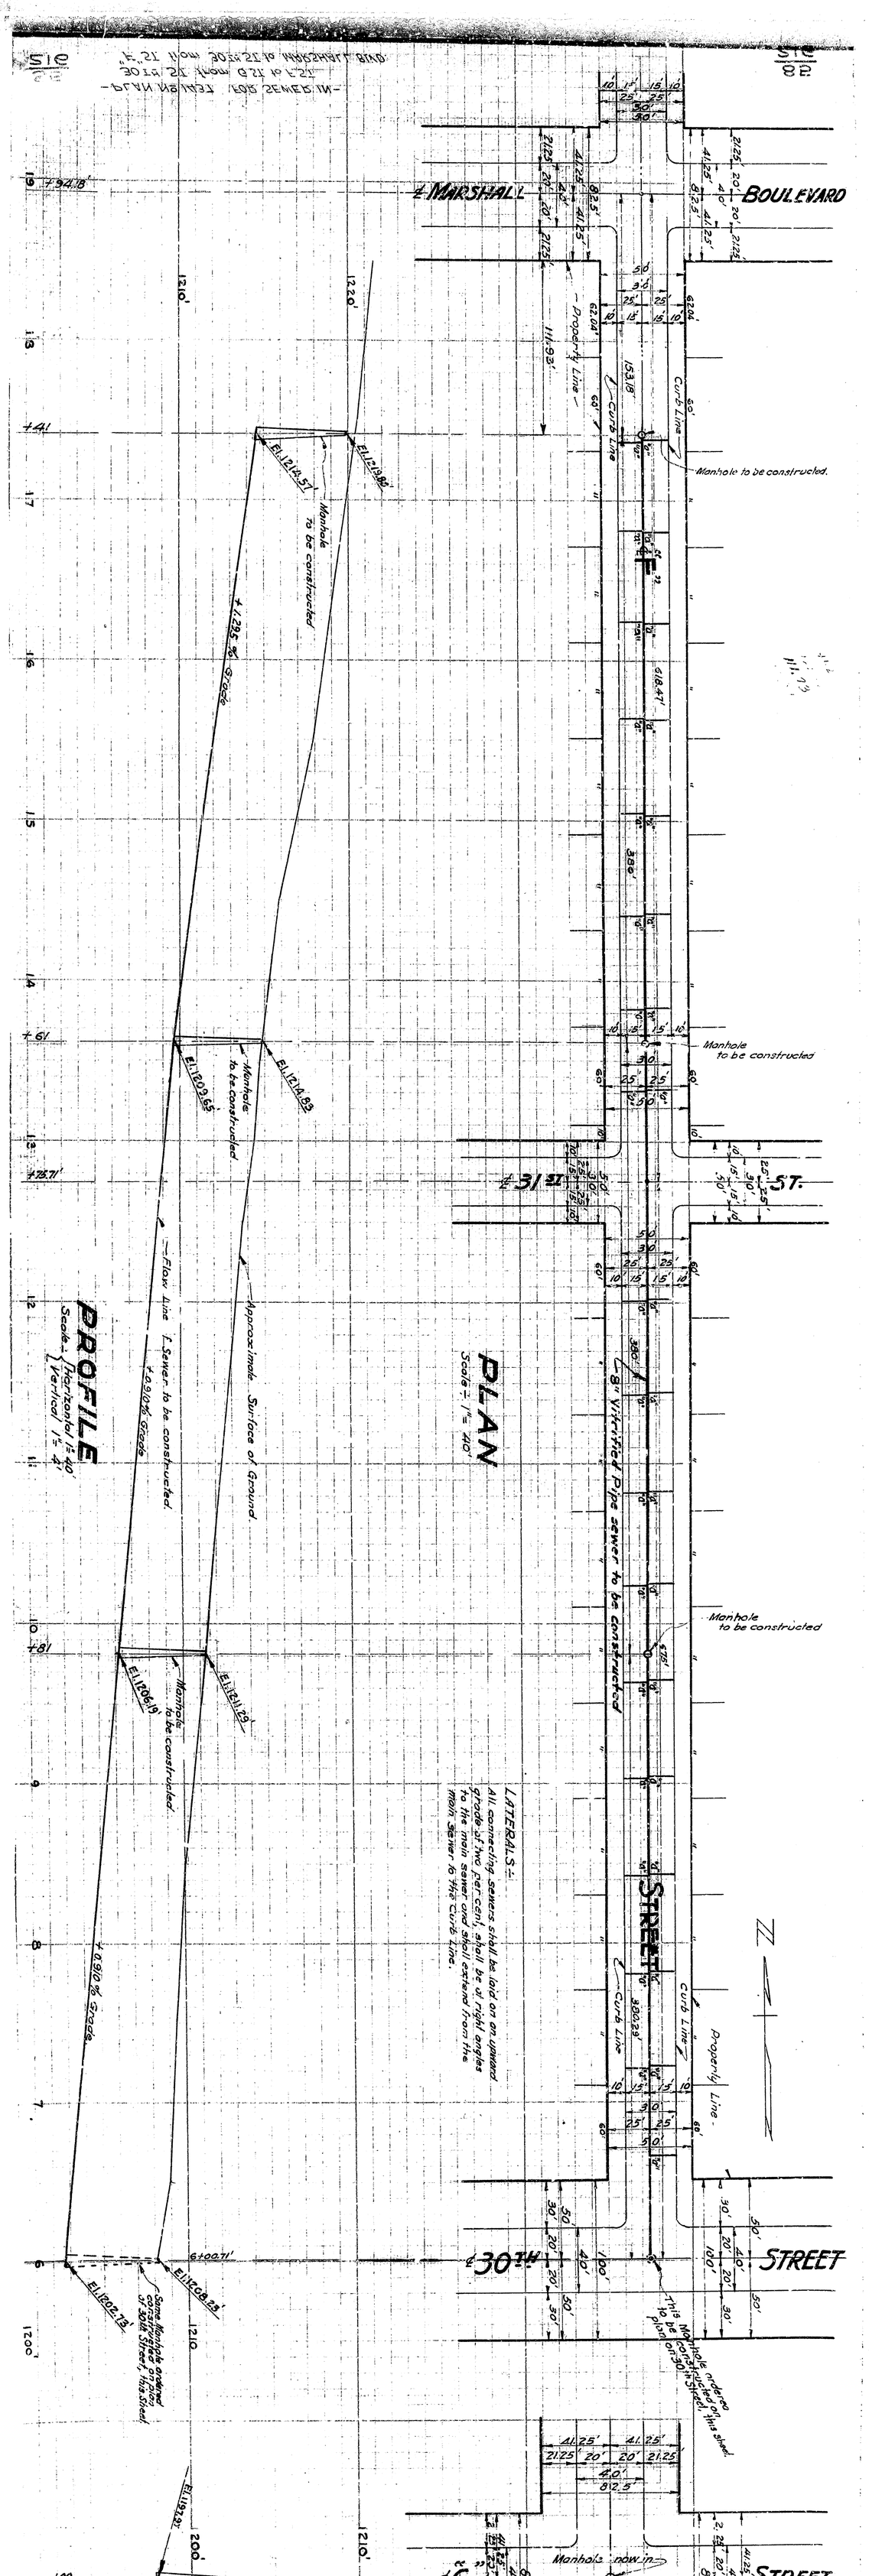

PLAN
Scale ÷ 1" = 40'
PROFILE
Scale ÷ Horizontal 1" = 40'
Vertical 1" = 4'
℄ MARSHALL
BOULEVARD
℄ 31ST
ST.
STREET
℄ 30TH
STREET
Manhole to be constructed.
Manhole to be constructed
Manhole to be constructed
Manhole to be constructed
Manhole to be constructed
Manhole now in
Property Line
Curb Line
8" Vitrified Pipe sewer to be constructed
Flow Line of Sewer to be constructed.
Approximate Surface of Ground
+1.295% Grade
+0.910% Grade
+0.910% Grade
LATERALS ÷
All connecting sewers shall be laid on an upward grade of two per cent, shall be at right angles to the main sewer and shall extend from the main sewer to the Curb Line.