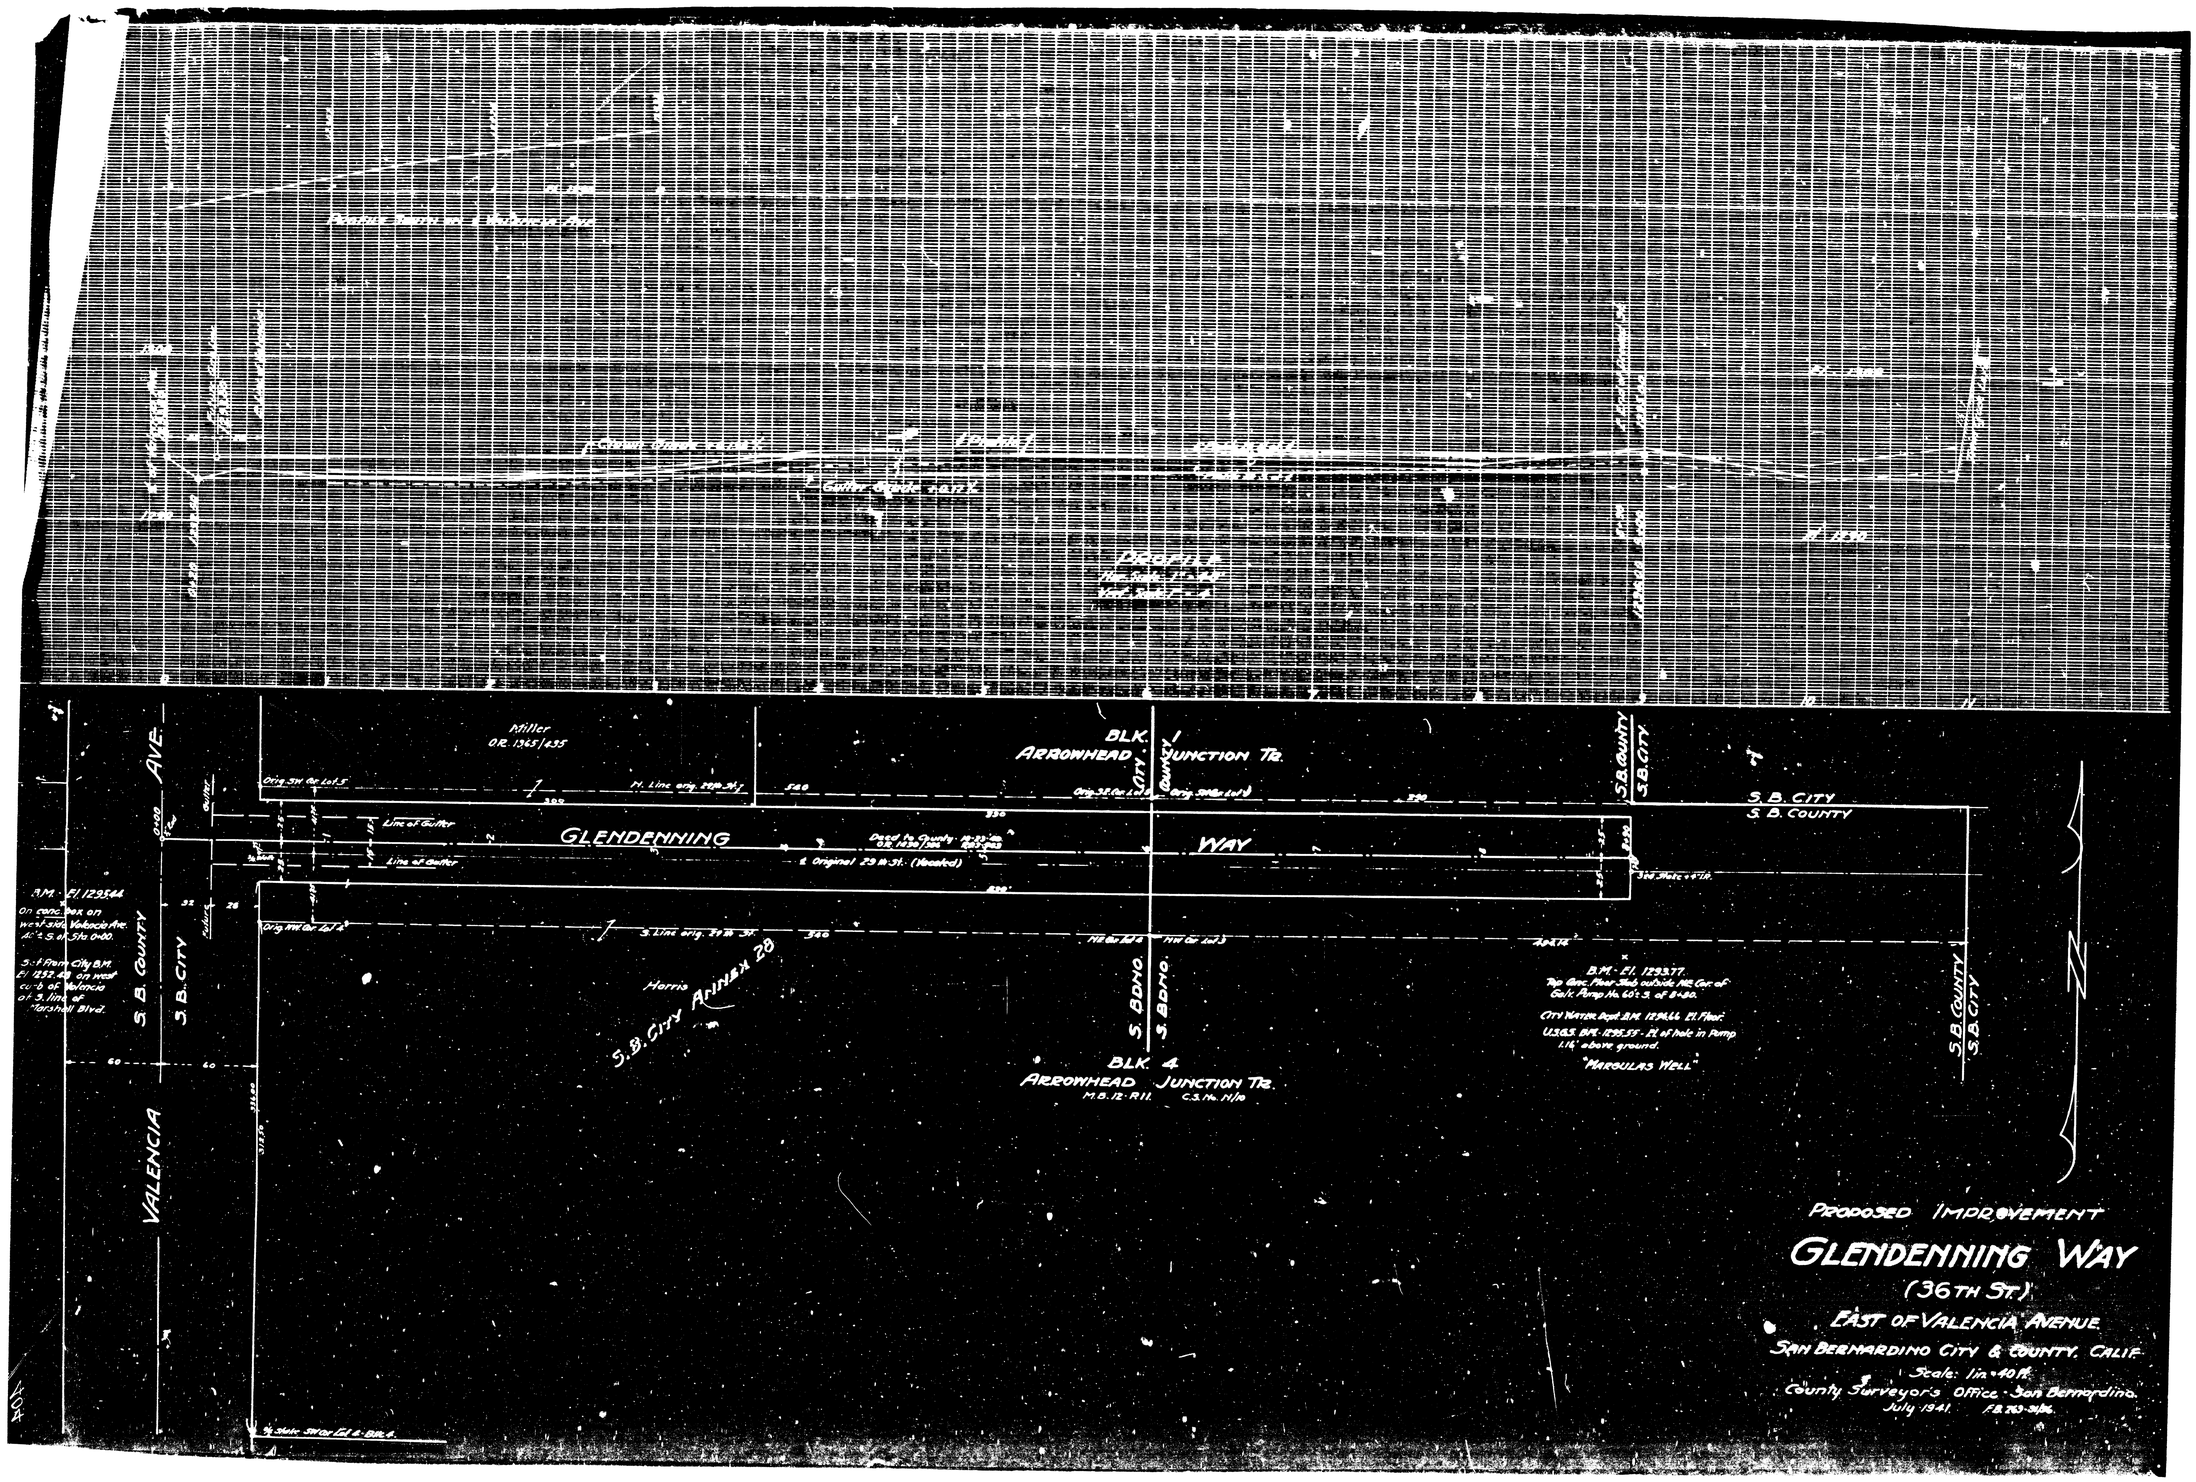
Miller
O.R. 1365/435
BLK. 1
ARROWHEAD JUNCTION Tr.
S.B. COUNTY
S.B. CITY
S.B. CITY
S.B. COUNTY
GLENDENNING
WAY
Line of Gutter
Line of Gutter
Gutter
Curb
S.B. COUNTY
S.B. CITY
VALENCIA
AVE.
Harris
S.B. CITY ANNEX 28
S.B. BDNO.
S.B. BDNO.
BLK. 4
ARROWHEAD JUNCTION Tr.
M.B. 12-R11. C.S. No. N/a
B.M. El. 1293.77
Top Conc. Floor Slab outside NE Cor. of Gal'k. Pump No. 60's. S. of 8th.
City Water Dept. B.M. 1293.66 El. Floor.
U.S.G.S. B.M. 1295.55 - El. of hole in Pump 1.14' above ground.
"MARGULAS WELL"
B.M. - El. 1292.44
On conc. box on west side Valencia Ave. 40' S. of 5th 0+00.
S. of Fam. City B.M. El. 1292.40 on west curb of Valencia at S. line of Marshall Blvd.
PROPOSED IMPROVEMENT
GLENDENNING WAY
(36TH ST.)
EAST OF VALENCIA AVENUE
SAN BERNARDINO CITY & COUNTY, CALIF.
Scale: 1in.=40ft.
County Surveyor's Office - San Bernardino.
July 1941. F.B. 283-Sl/Pa.

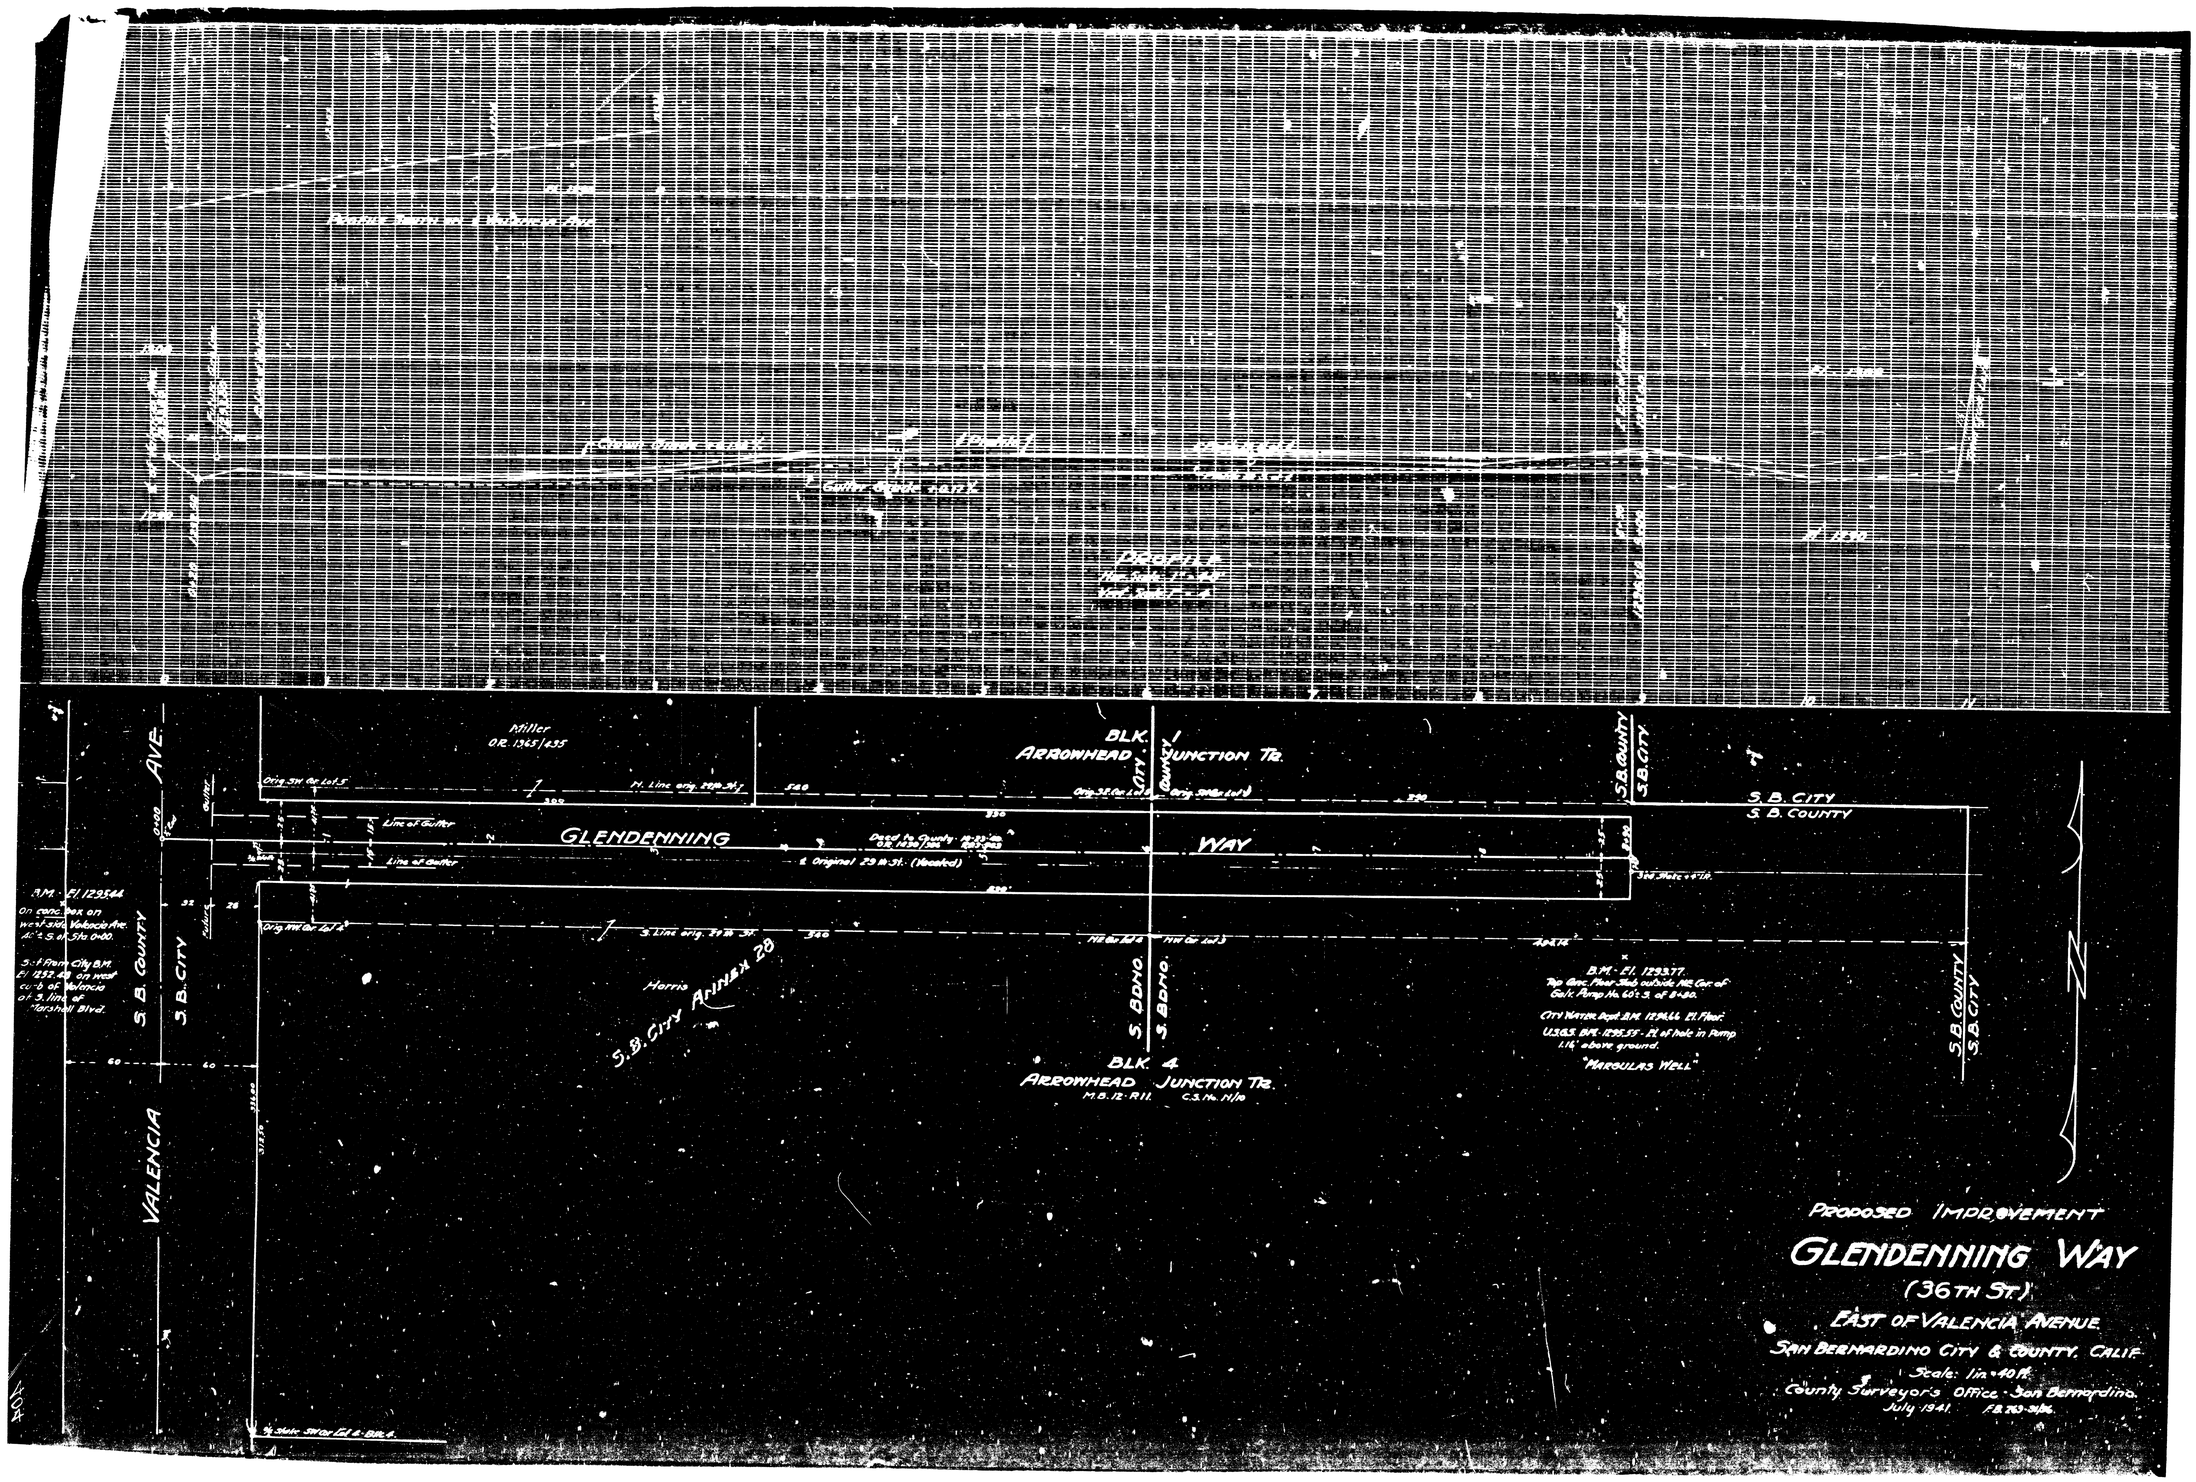
Miller
O.R. 1365/435
BLK. 1
ARROWHEAD JUNCTION Tr.
S.B. COUNTY
S.B. CITY
S.B. CITY
S.B. COUNTY
GLENDENNING
WAY
Line of Gutter
Line of Gutter
Gutter
Curb
S.B. COUNTY
S.B. CITY
VALENCIA
AVE.
Harris
S.B. CITY ANNEX 28
S.B. BDNO.
S.B. BDNO.
BLK. 4
ARROWHEAD JUNCTION Tr.
M.B. 12-R11. C.S. No. N/a
B.M. El. 1293.77
Top Conc. Floor Slab outside NE Cor. of Gal'k. Pump No. 60's. S. of 8th.
City Water Dept. B.M. 1293.66 El. Floor.
U.S.G.S. B.M. 1295.55 - El. of hole in Pump 1.14' above ground.
"MARGULAS WELL"
B.M. - El. 1292.44
On conc. box on west side Valencia Ave. 40' S. of 5th 0+00.
S. of Fam. City B.M. El. 1292.40 on west curb of Valencia at S. line of Marshall Blvd.
PROPOSED IMPROVEMENT
GLENDENNING WAY
(36TH ST.)
EAST OF VALENCIA AVENUE
SAN BERNARDINO CITY & COUNTY, CALIF.
Scale: 1in.=40ft.
County Surveyor's Office - San Bernardino.
July 1941. F.B. 283-Sl/Pa.