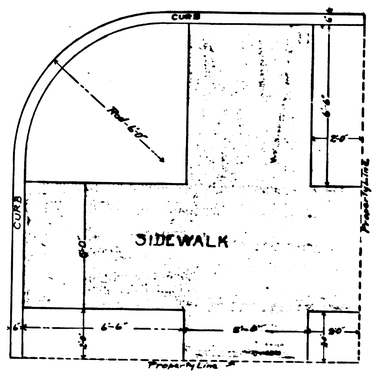

PLAN OF RETURN AT S.W. COR. RIALTO AVE. AND CALIFORNIA STREET. Scale 3/8 in = 1 ft.

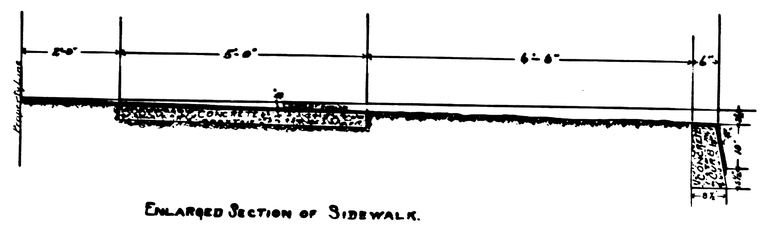

ENLARGED SECTION OF SIDEWALK.

3/4 inch = 1 Foot.

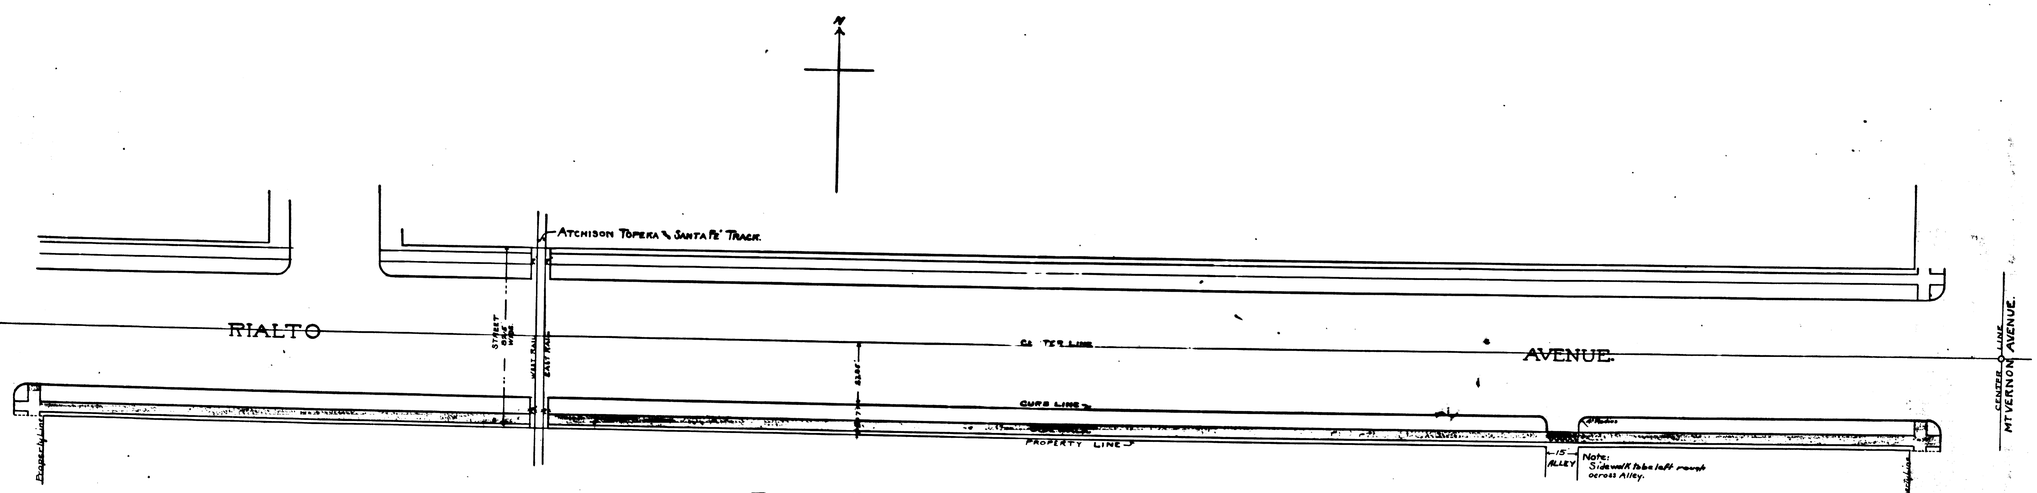

PLAN OF SIDEWALK.

Scale - 1 - in = 30 ft.

Abbreviations.

The Symbol (") or in. indicates inch or inches.
" " (') " ft " foot " feet
St. - Street.
Ave - Avenue.
Sidewalk to be laid shown thus: ▬

PLAN AND SECTION
OF
SIDEWALK AND CURB
FOR THE
THE SOUTH SIDE OF RIALTO AVENUE
BETWEEN
MT. VERNON AVENUE AND CALIFORNIA ST.
SAN BERNARDINO.