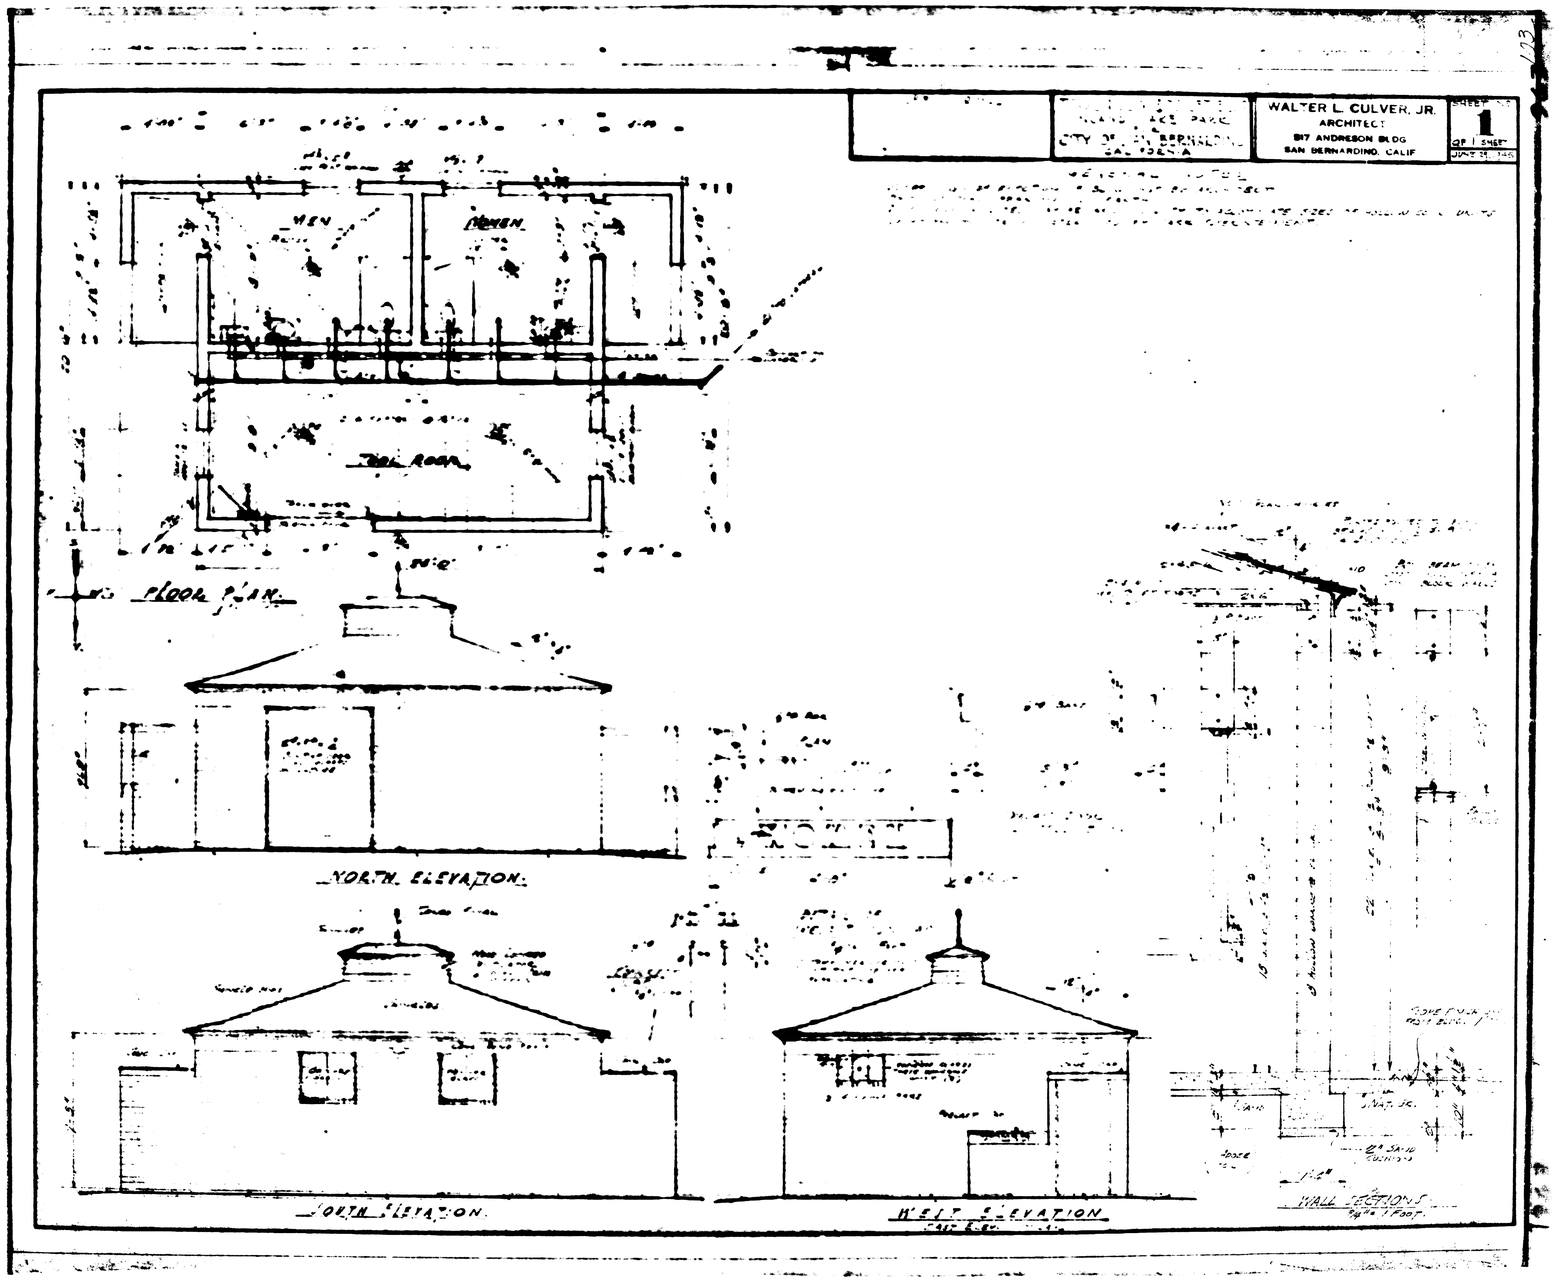
WALTER L. CULVER, JR.
ARCHITECT
817 ANDRESON BLDG
SAN BERNARDINO, CALIF
1
OF 1 SHEET
MEN
WOMEN
FLOOR PLAN
NORTH ELEVATION
SOUTH ELEVATION
WEST ELEVATION
WALL SECTIONS

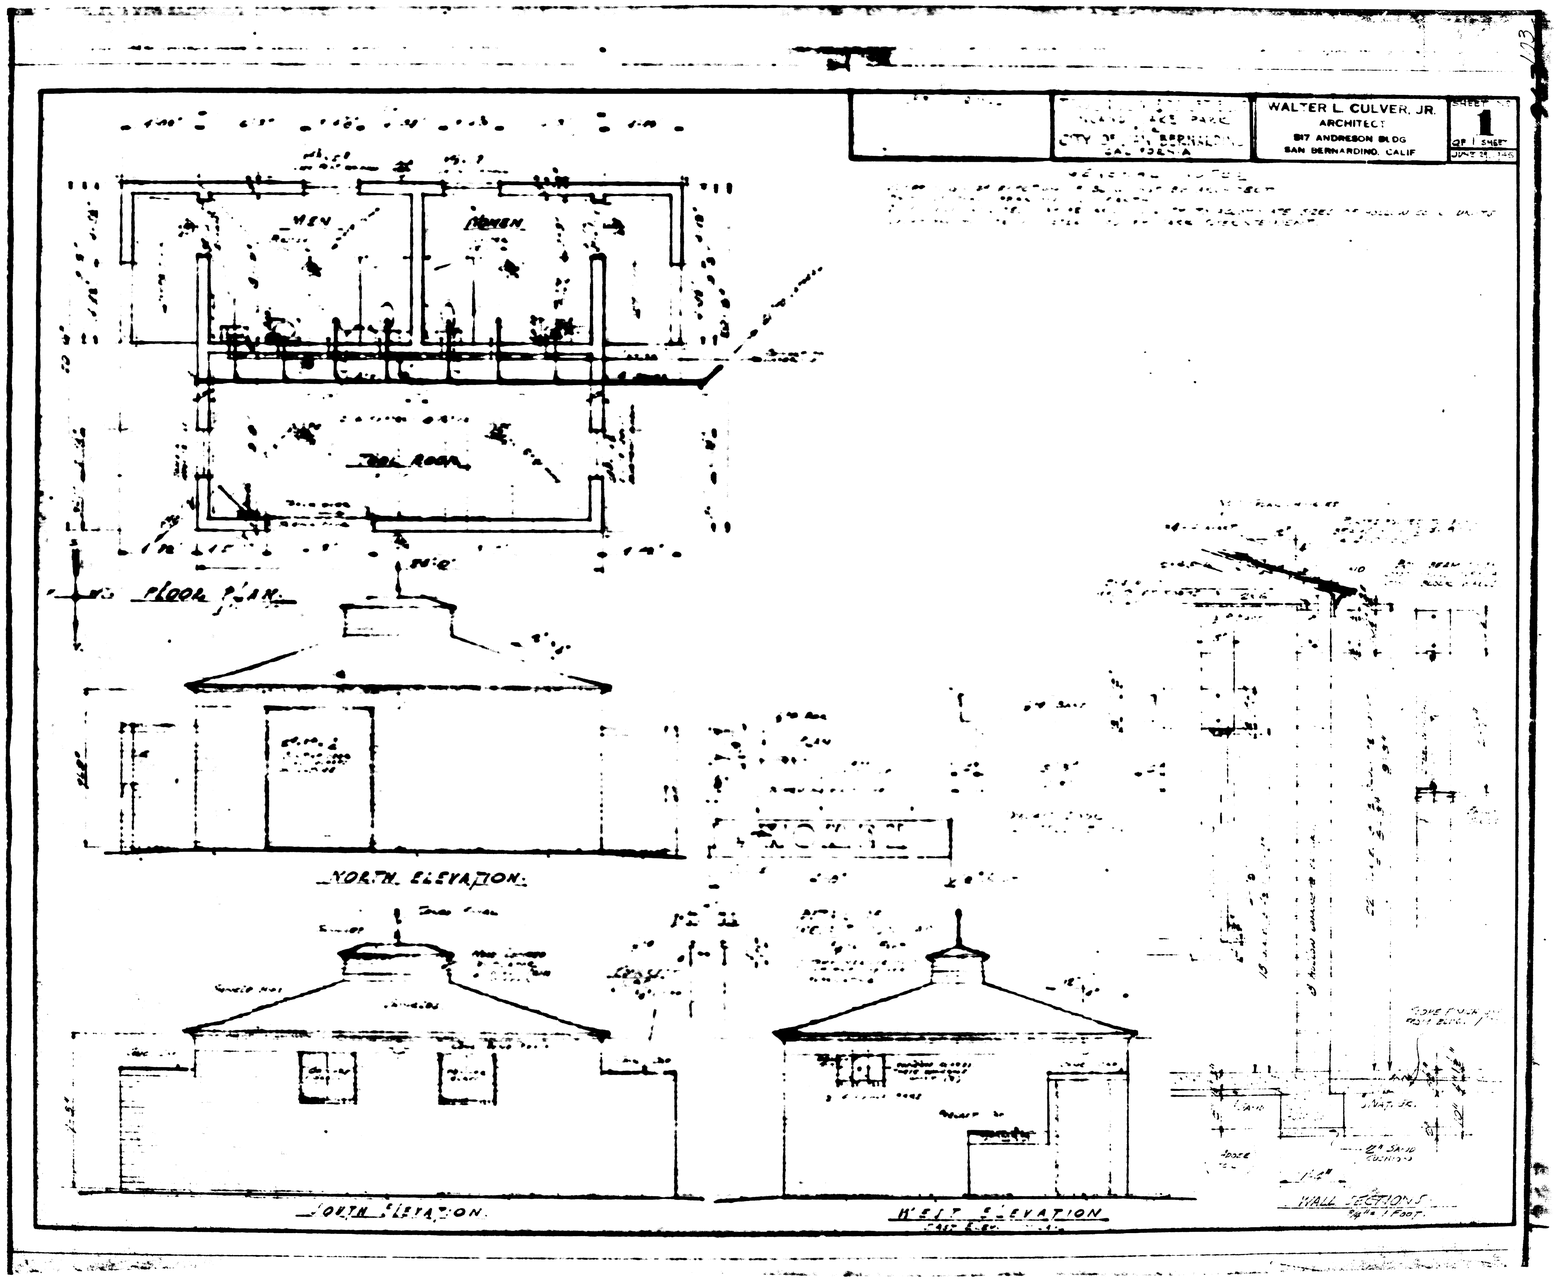
WALTER L. CULVER, JR.
ARCHITECT
817 ANDRESON BLDG
SAN BERNARDINO, CALIF
1
OF 1 SHEET
MEN
WOMEN
FLOOR PLAN
NORTH ELEVATION
SOUTH ELEVATION
WEST ELEVATION
WALL SECTIONS