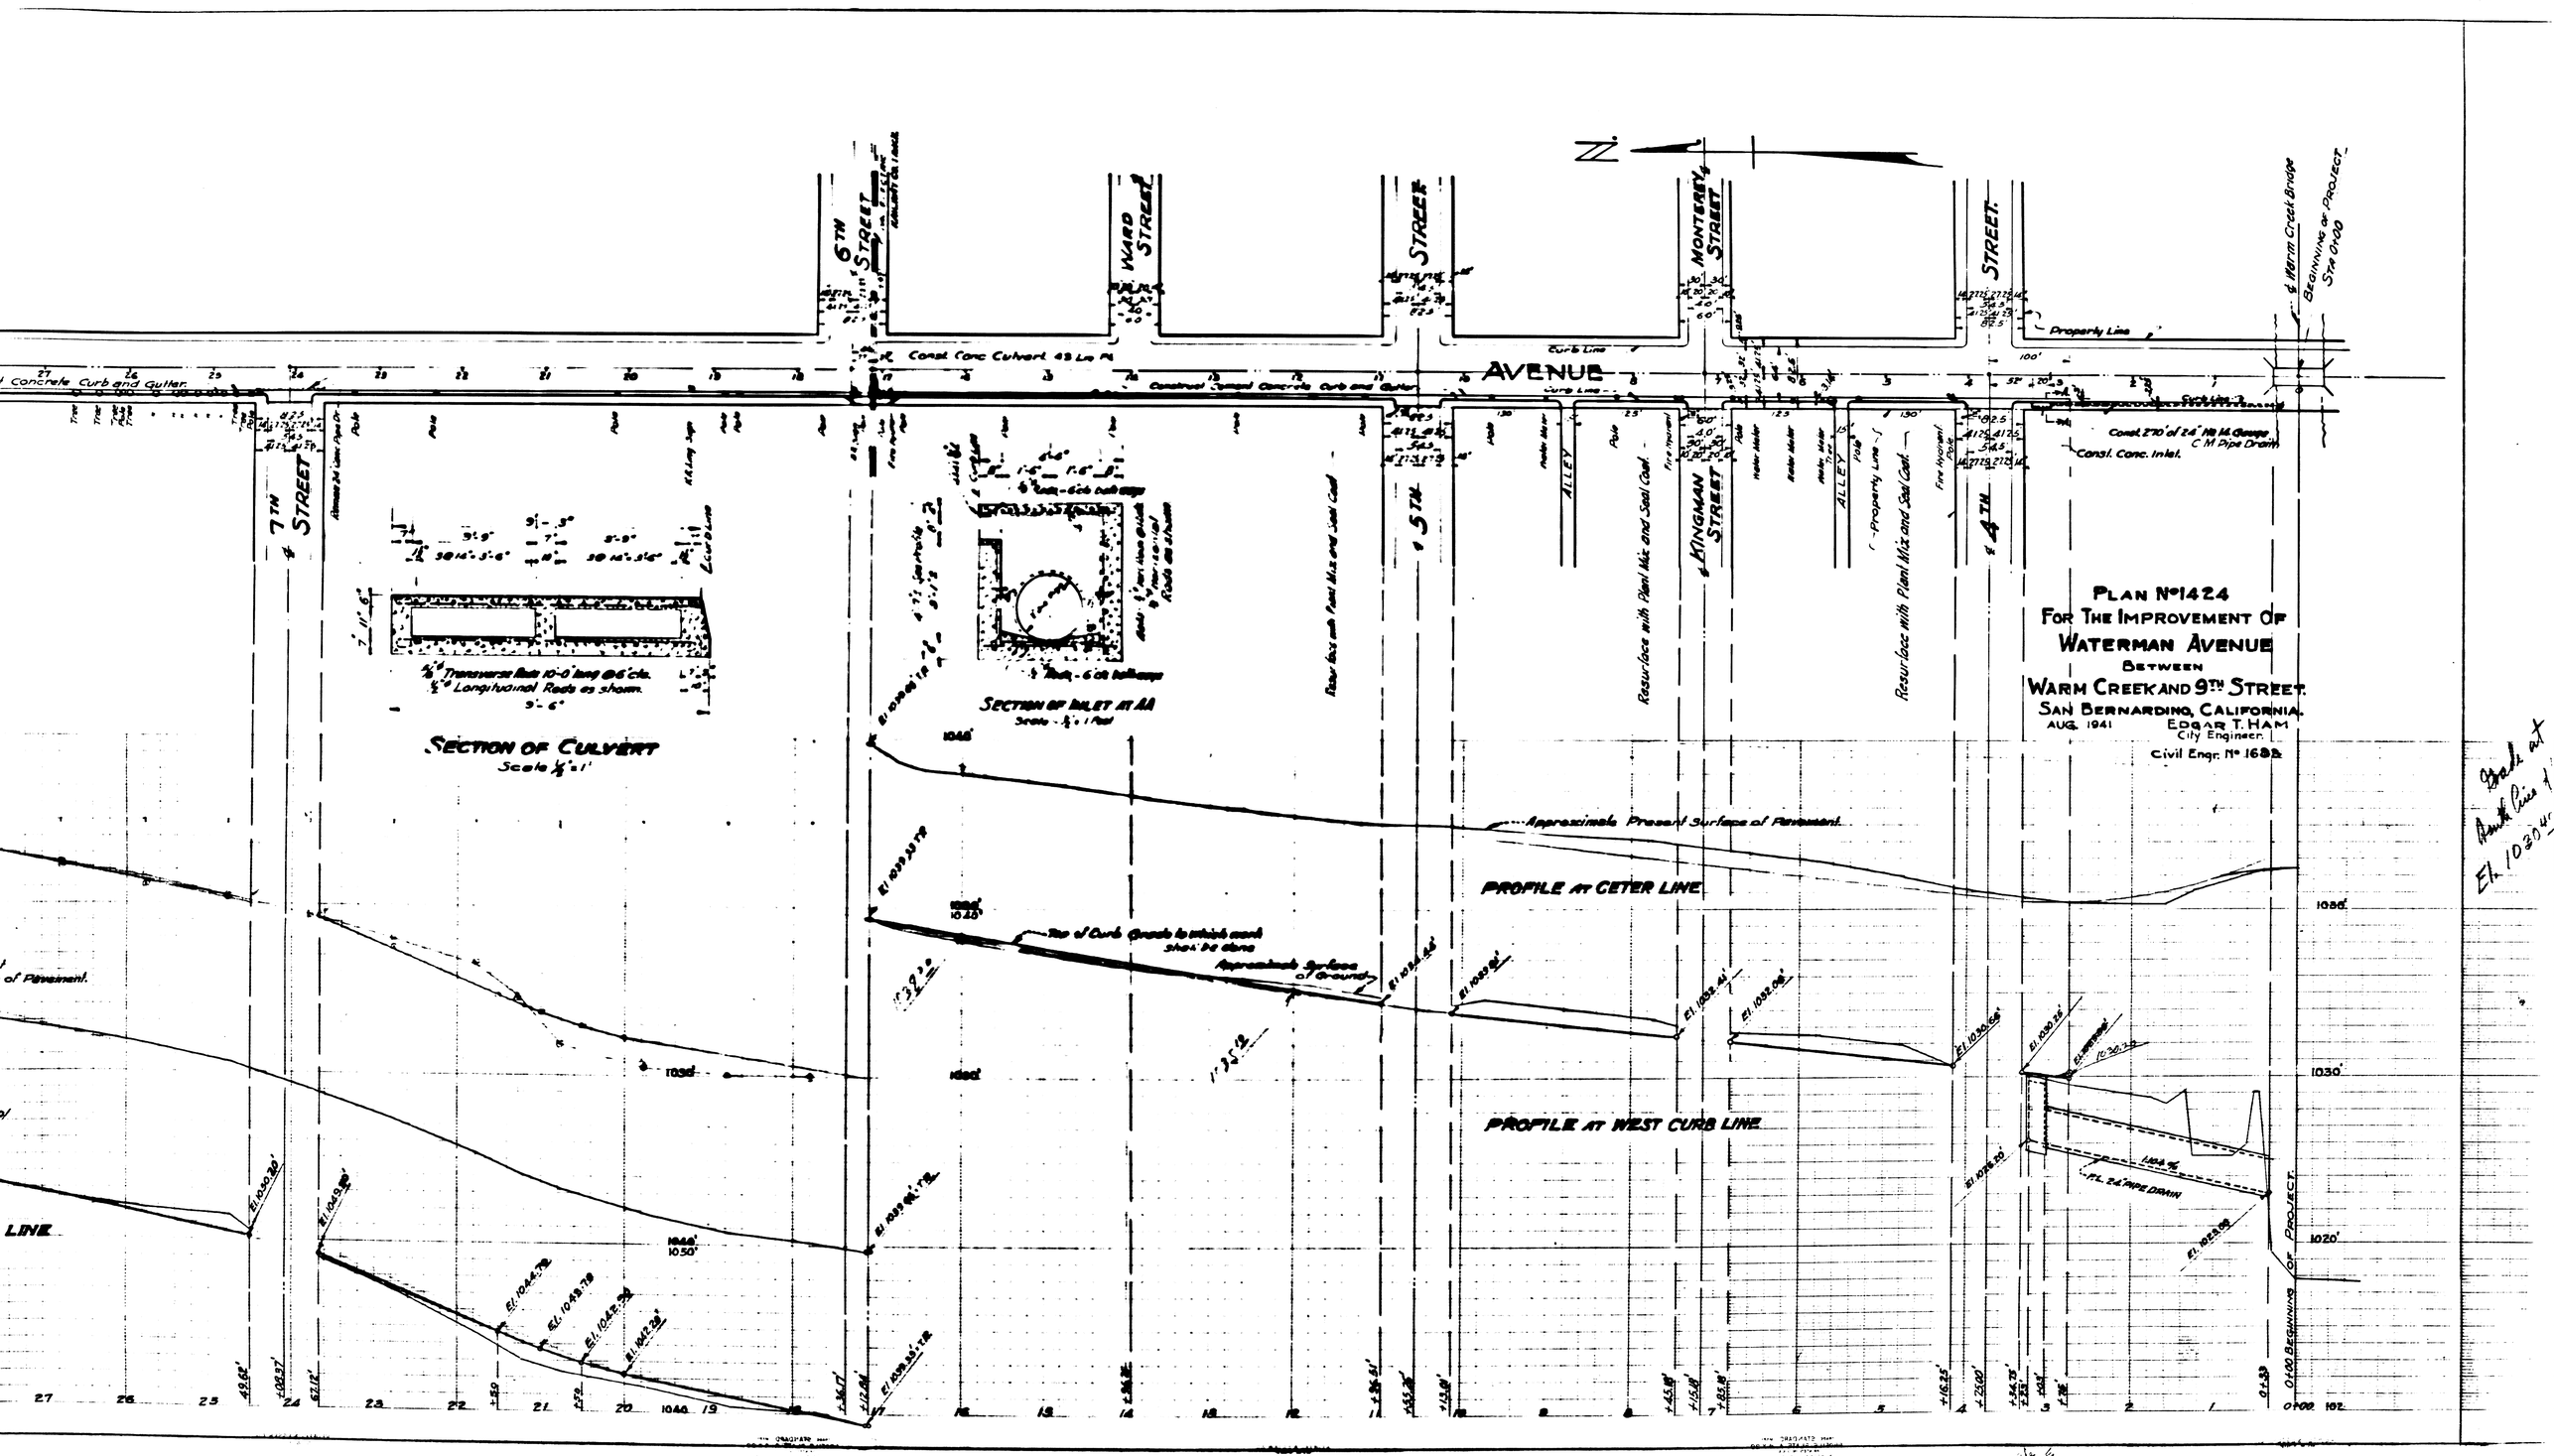
PLAN No 1424
FOR THE IMPROVEMENT OF
WATERMAN AVENUE
BETWEEN
WARM CREEK AND 9TH STREET
SAN BERNARDINO, CALIFORNIA.
AUG. 1941
EDGAR T. HAM
City Engineer
Civil Engr. No 1683
WATERMAN AVENUE
7TH STREET
6TH STREET
WARD STREET
5TH STREET
ALLEY
MINGMAN STREET
MONTEREY STREET
4TH STREET
Concrete Curb and Gutter
Const. Conc. Culvert 43 Lin. Ft.
Curb Line
Property Line
Const. 270' of 24" Vit. El. Sewer C.M. Pipe Drain
Const. Conc. Inlet.
Resurface with Plant Mix and Seal Coat.
Transverse Rods 10'-0" long @ 6" c/c.
Longitudinal Rods as shown.
SECTION OF CULVERT
Scale ½"=1'
SECTION OF INLET AT AA
Approximate Present Surface of Pavement.
PROFILE AT CETER LINE
PROFILE AT WEST CURB LINE
Top of Curb Grade to which curb should be done
Approximate Surface of Ground
Beginning of Project Sta 0+00
Warm Creek Bridge
Beginning of Project
Grade at Warm Creek El. 1030.4