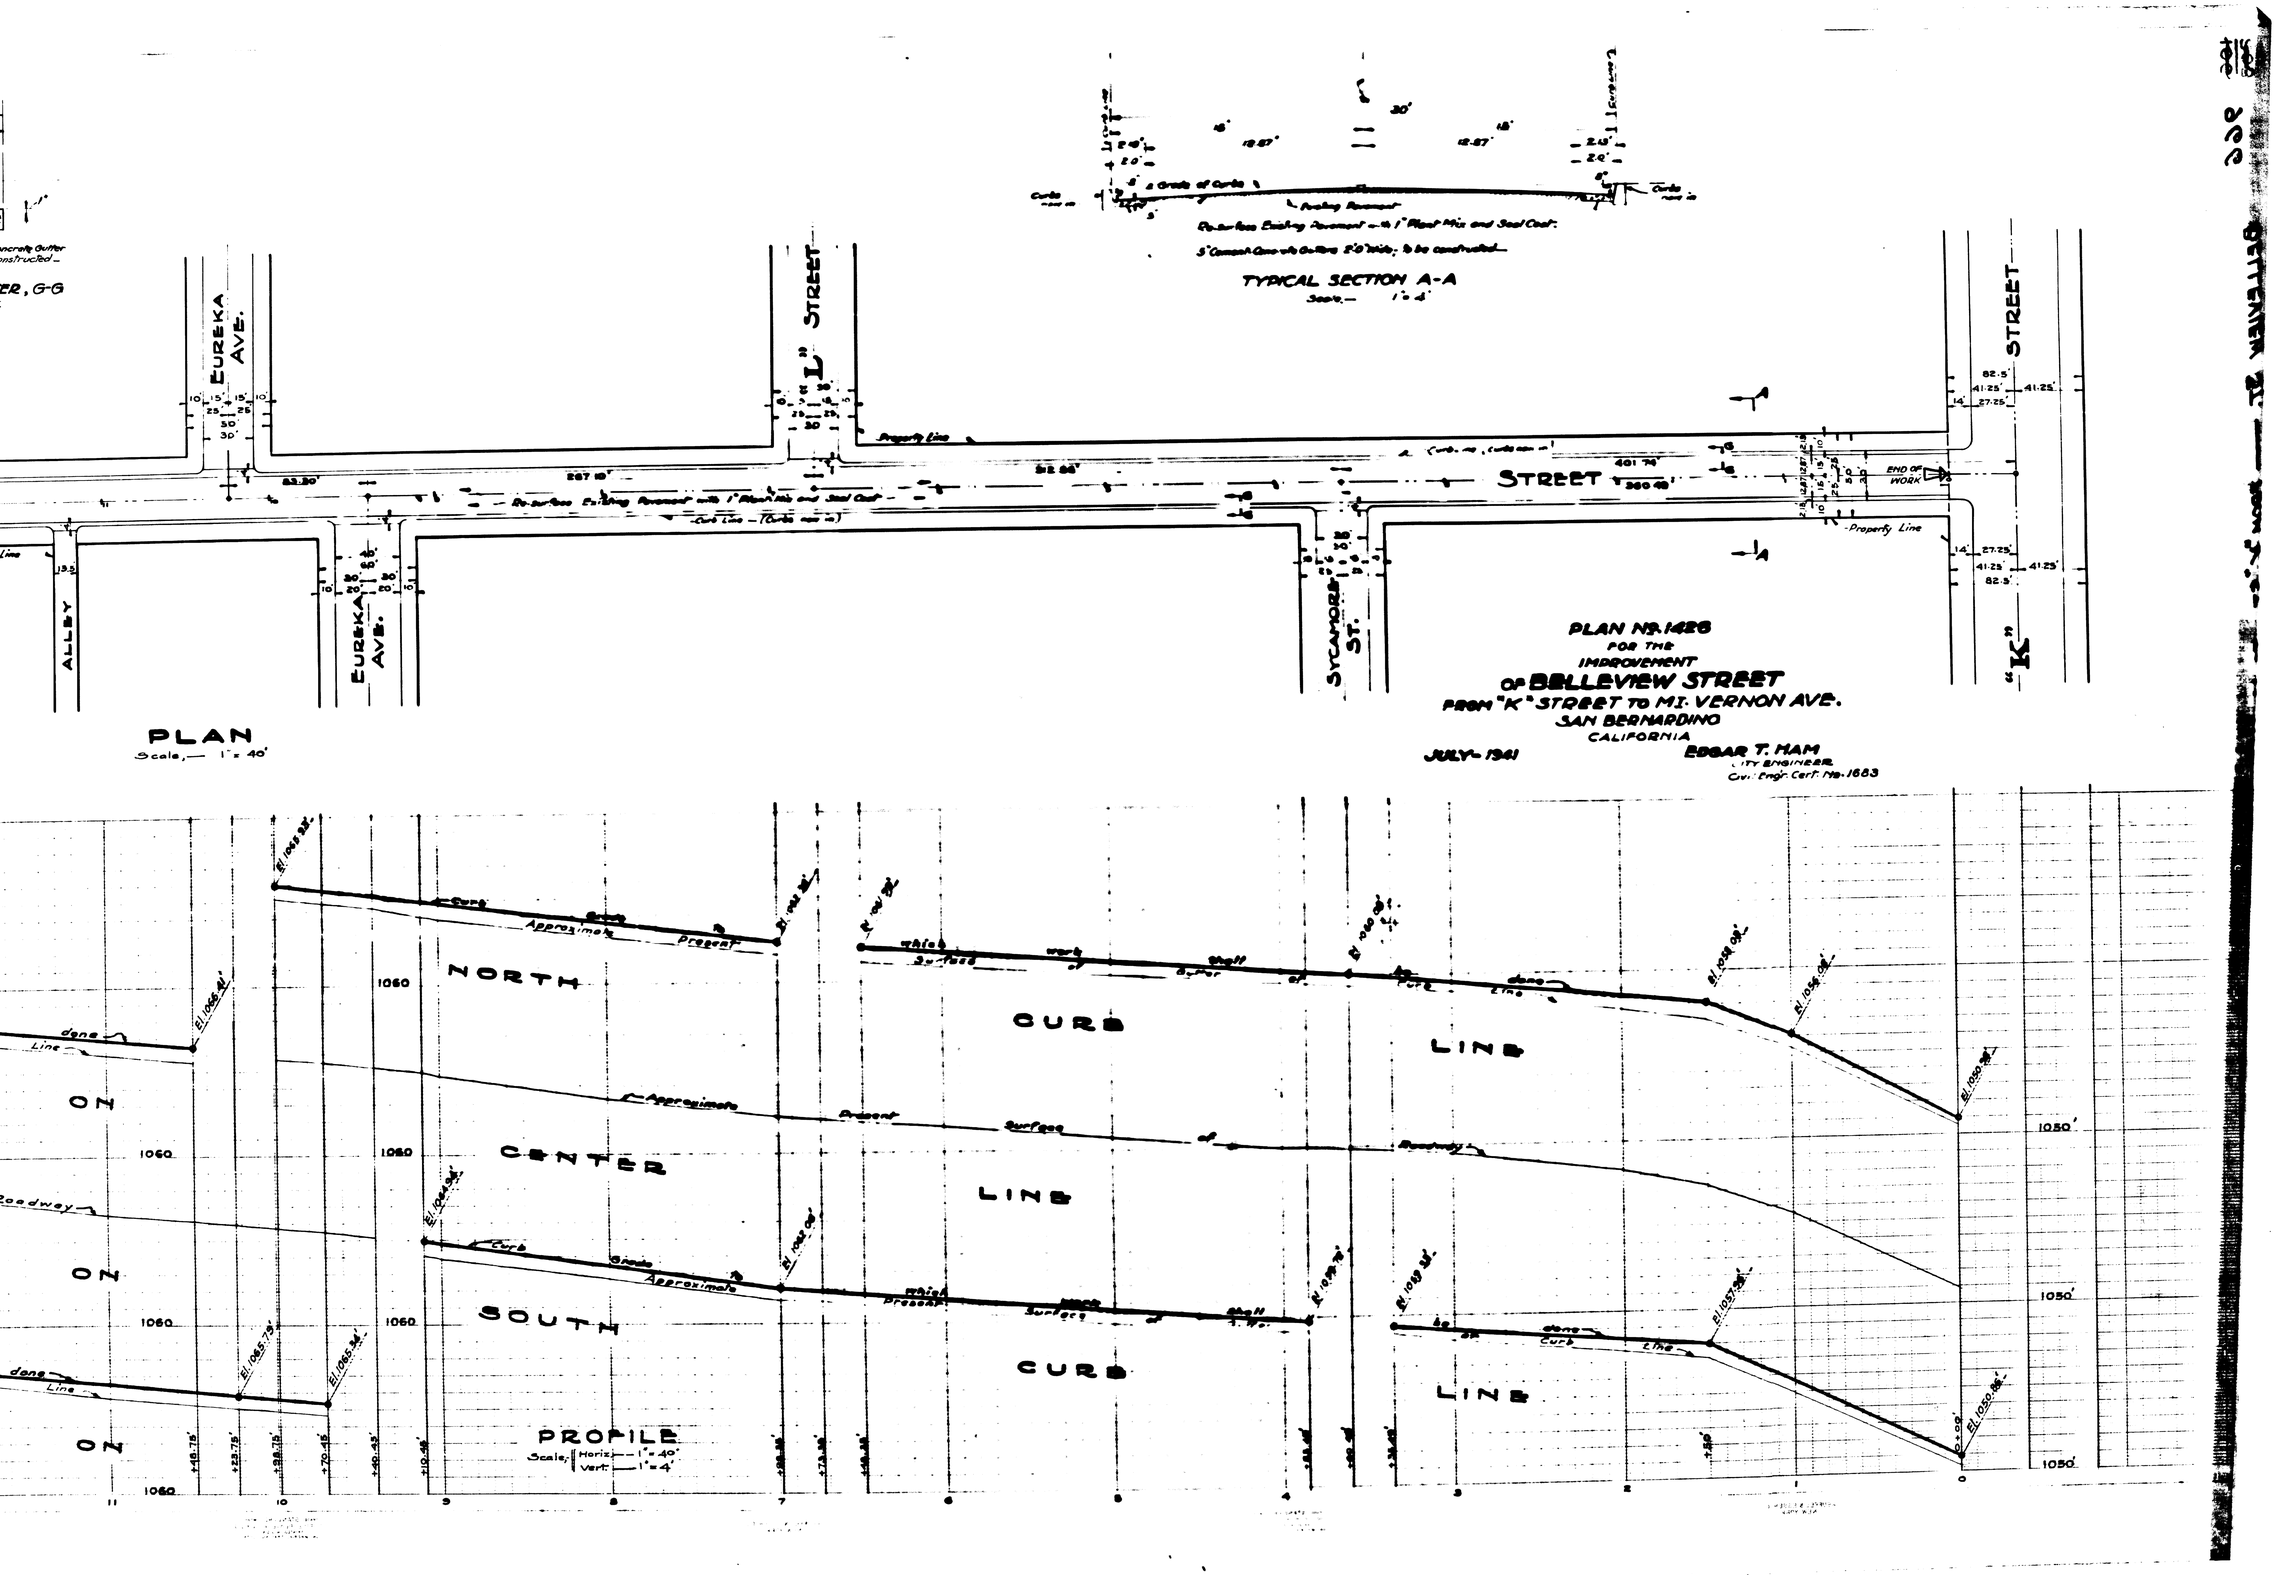
TYPICAL SECTION A-A
Scale,— 1" = 4'
Re-surface Existing Pavement with 1" Plant Mix and Seal Coat.
5" Concrete Curb with Gutter 2'-0" Wide, to be constructed.
Curb Line
Property Line
EUREKA AVE.
"L" STREET
STREET
"K" STREET
ALLEY
SYCAMORE ST.
END OF WORK
PLAN
Scale,— 1" = 40'
PLAN No. 1426
FOR THE
IMPROVEMENT
OF BELLEVIEW STREET
FROM "K" STREET TO MT. VERNON AVE.
SAN BERNARDINO
CALIFORNIA
JULY - 1941
EDGAR T. MAM
CITY ENGINEER
Civil Engr. Cert. No. 1683
NORTH CURB LINE
CENTER LINE
SOUTH CURB LINE
Approximate Present Surface of Roadway
PROFILE
Scale, Horiz.— 1" = 40'
Vert.— 1" = 4'