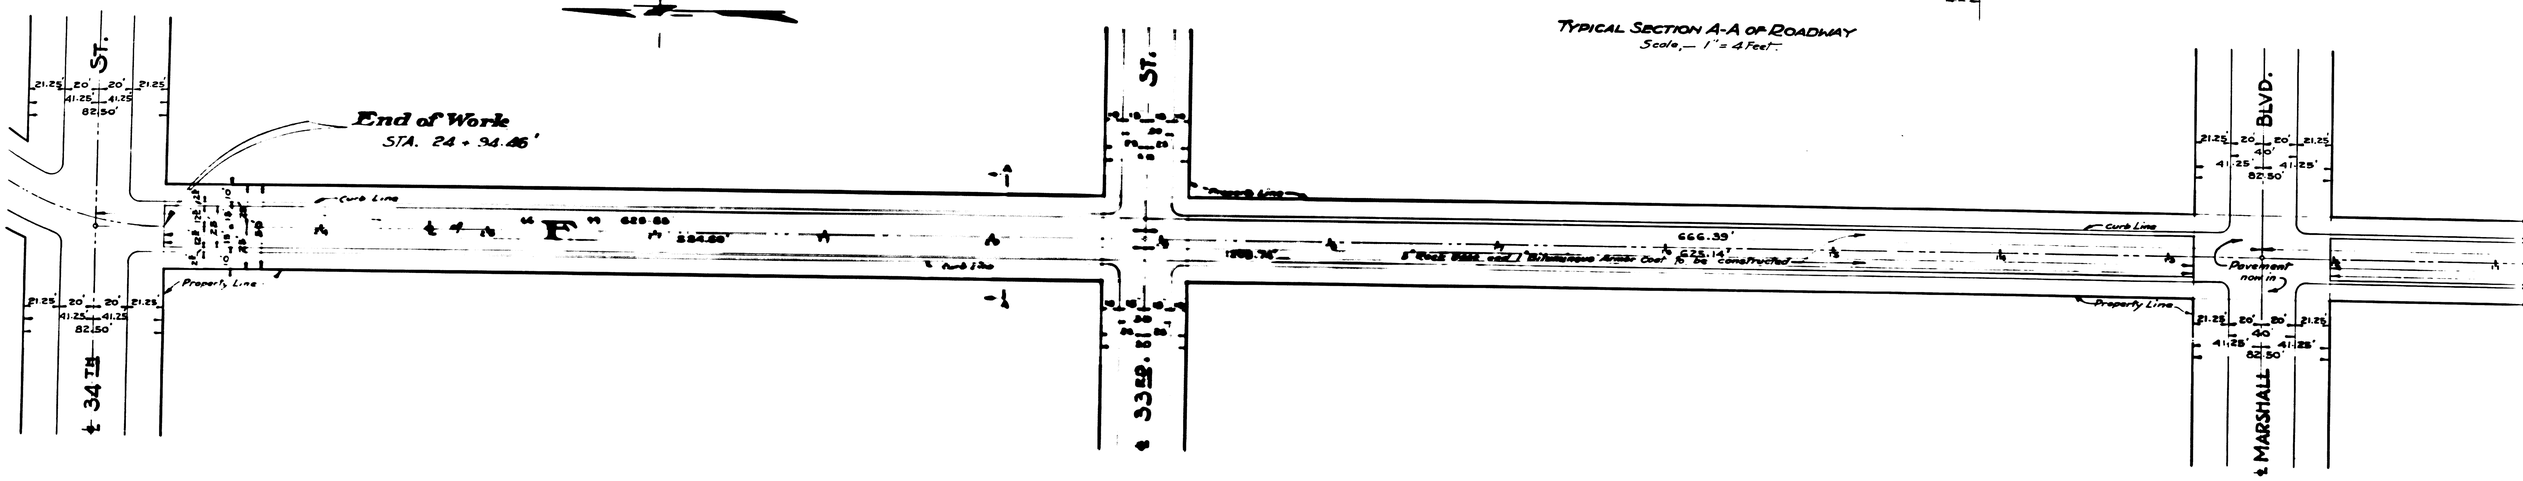

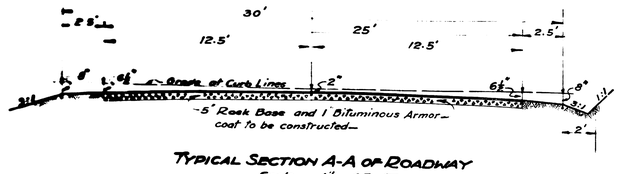
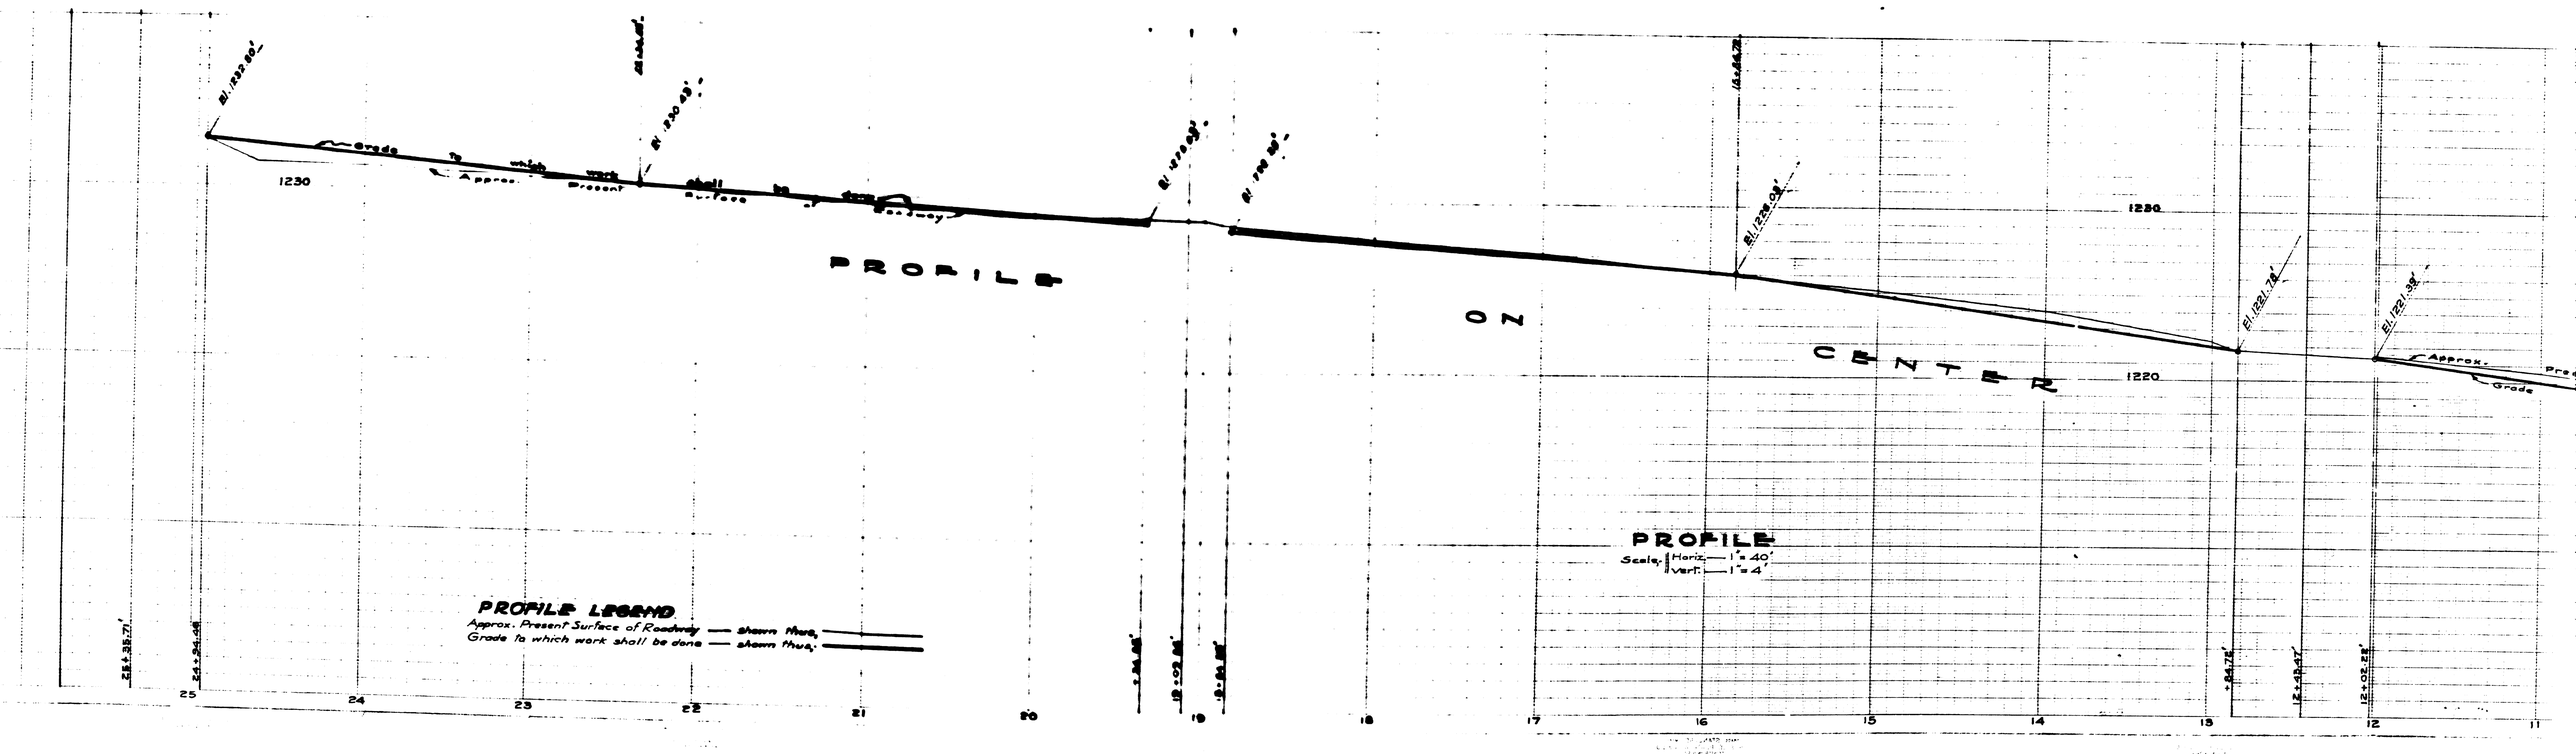
TYPICAL SECTION A-A OF ROADWAY
Scale,— 1" = 4 Feet