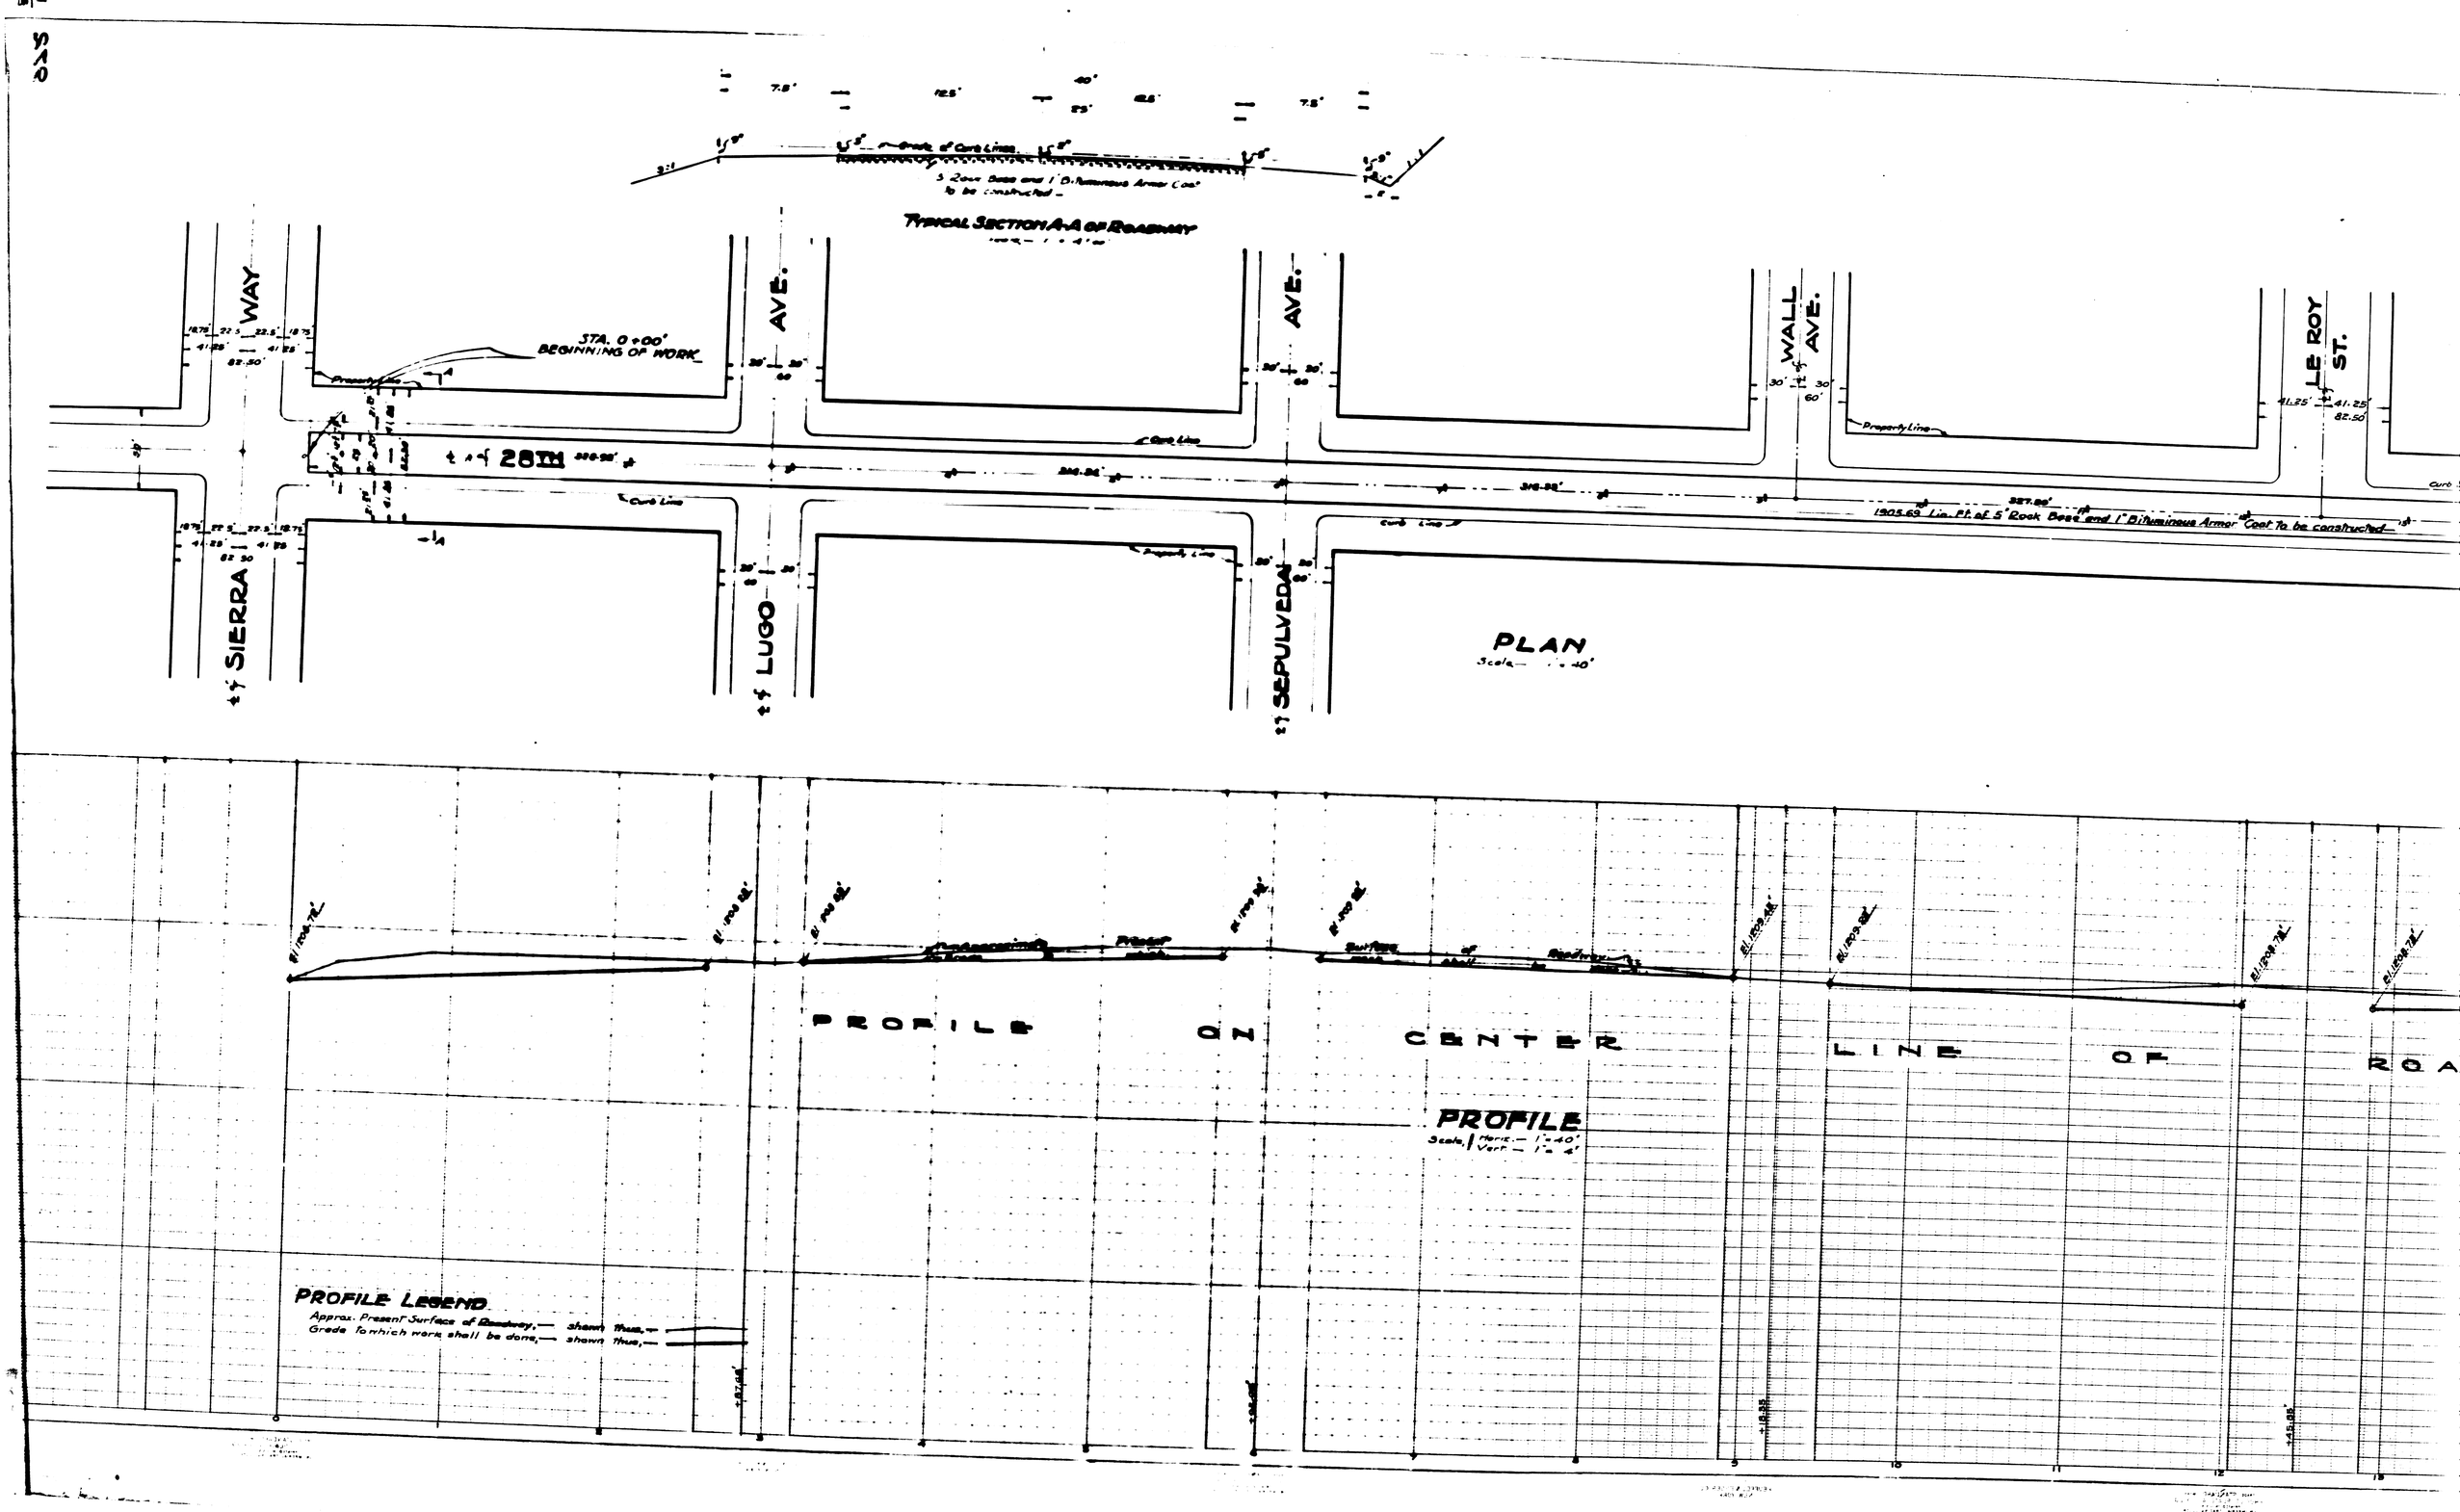
TYPICAL SECTION A-A OF ROADWAY
Curb of Curb Line
5 Rock Base and 1" Bituminous Armor Coat to be constructed
STA. 0+00' BEGINNING OF WORK
SIERRA WAY
LUGO AVE.
SEPULVEDA AVE.
WALL AVE.
LE ROY ST.
28TH
Curb Line
Property Line
1905.69 Lin. Ft. of 5" Rock Base and 1" Bituminous Armor Coat to be constructed
PLAN
PROFILE ON CENTER LINE OF ROA
PROFILE
Scale, Horiz. — 1" = 40'
Vert. — 1" = 4'
PROFILE LEGEND
Approx. Present Surface of Roadway, — shown thus, —
Grade to which work shall be done, — shown thus, —