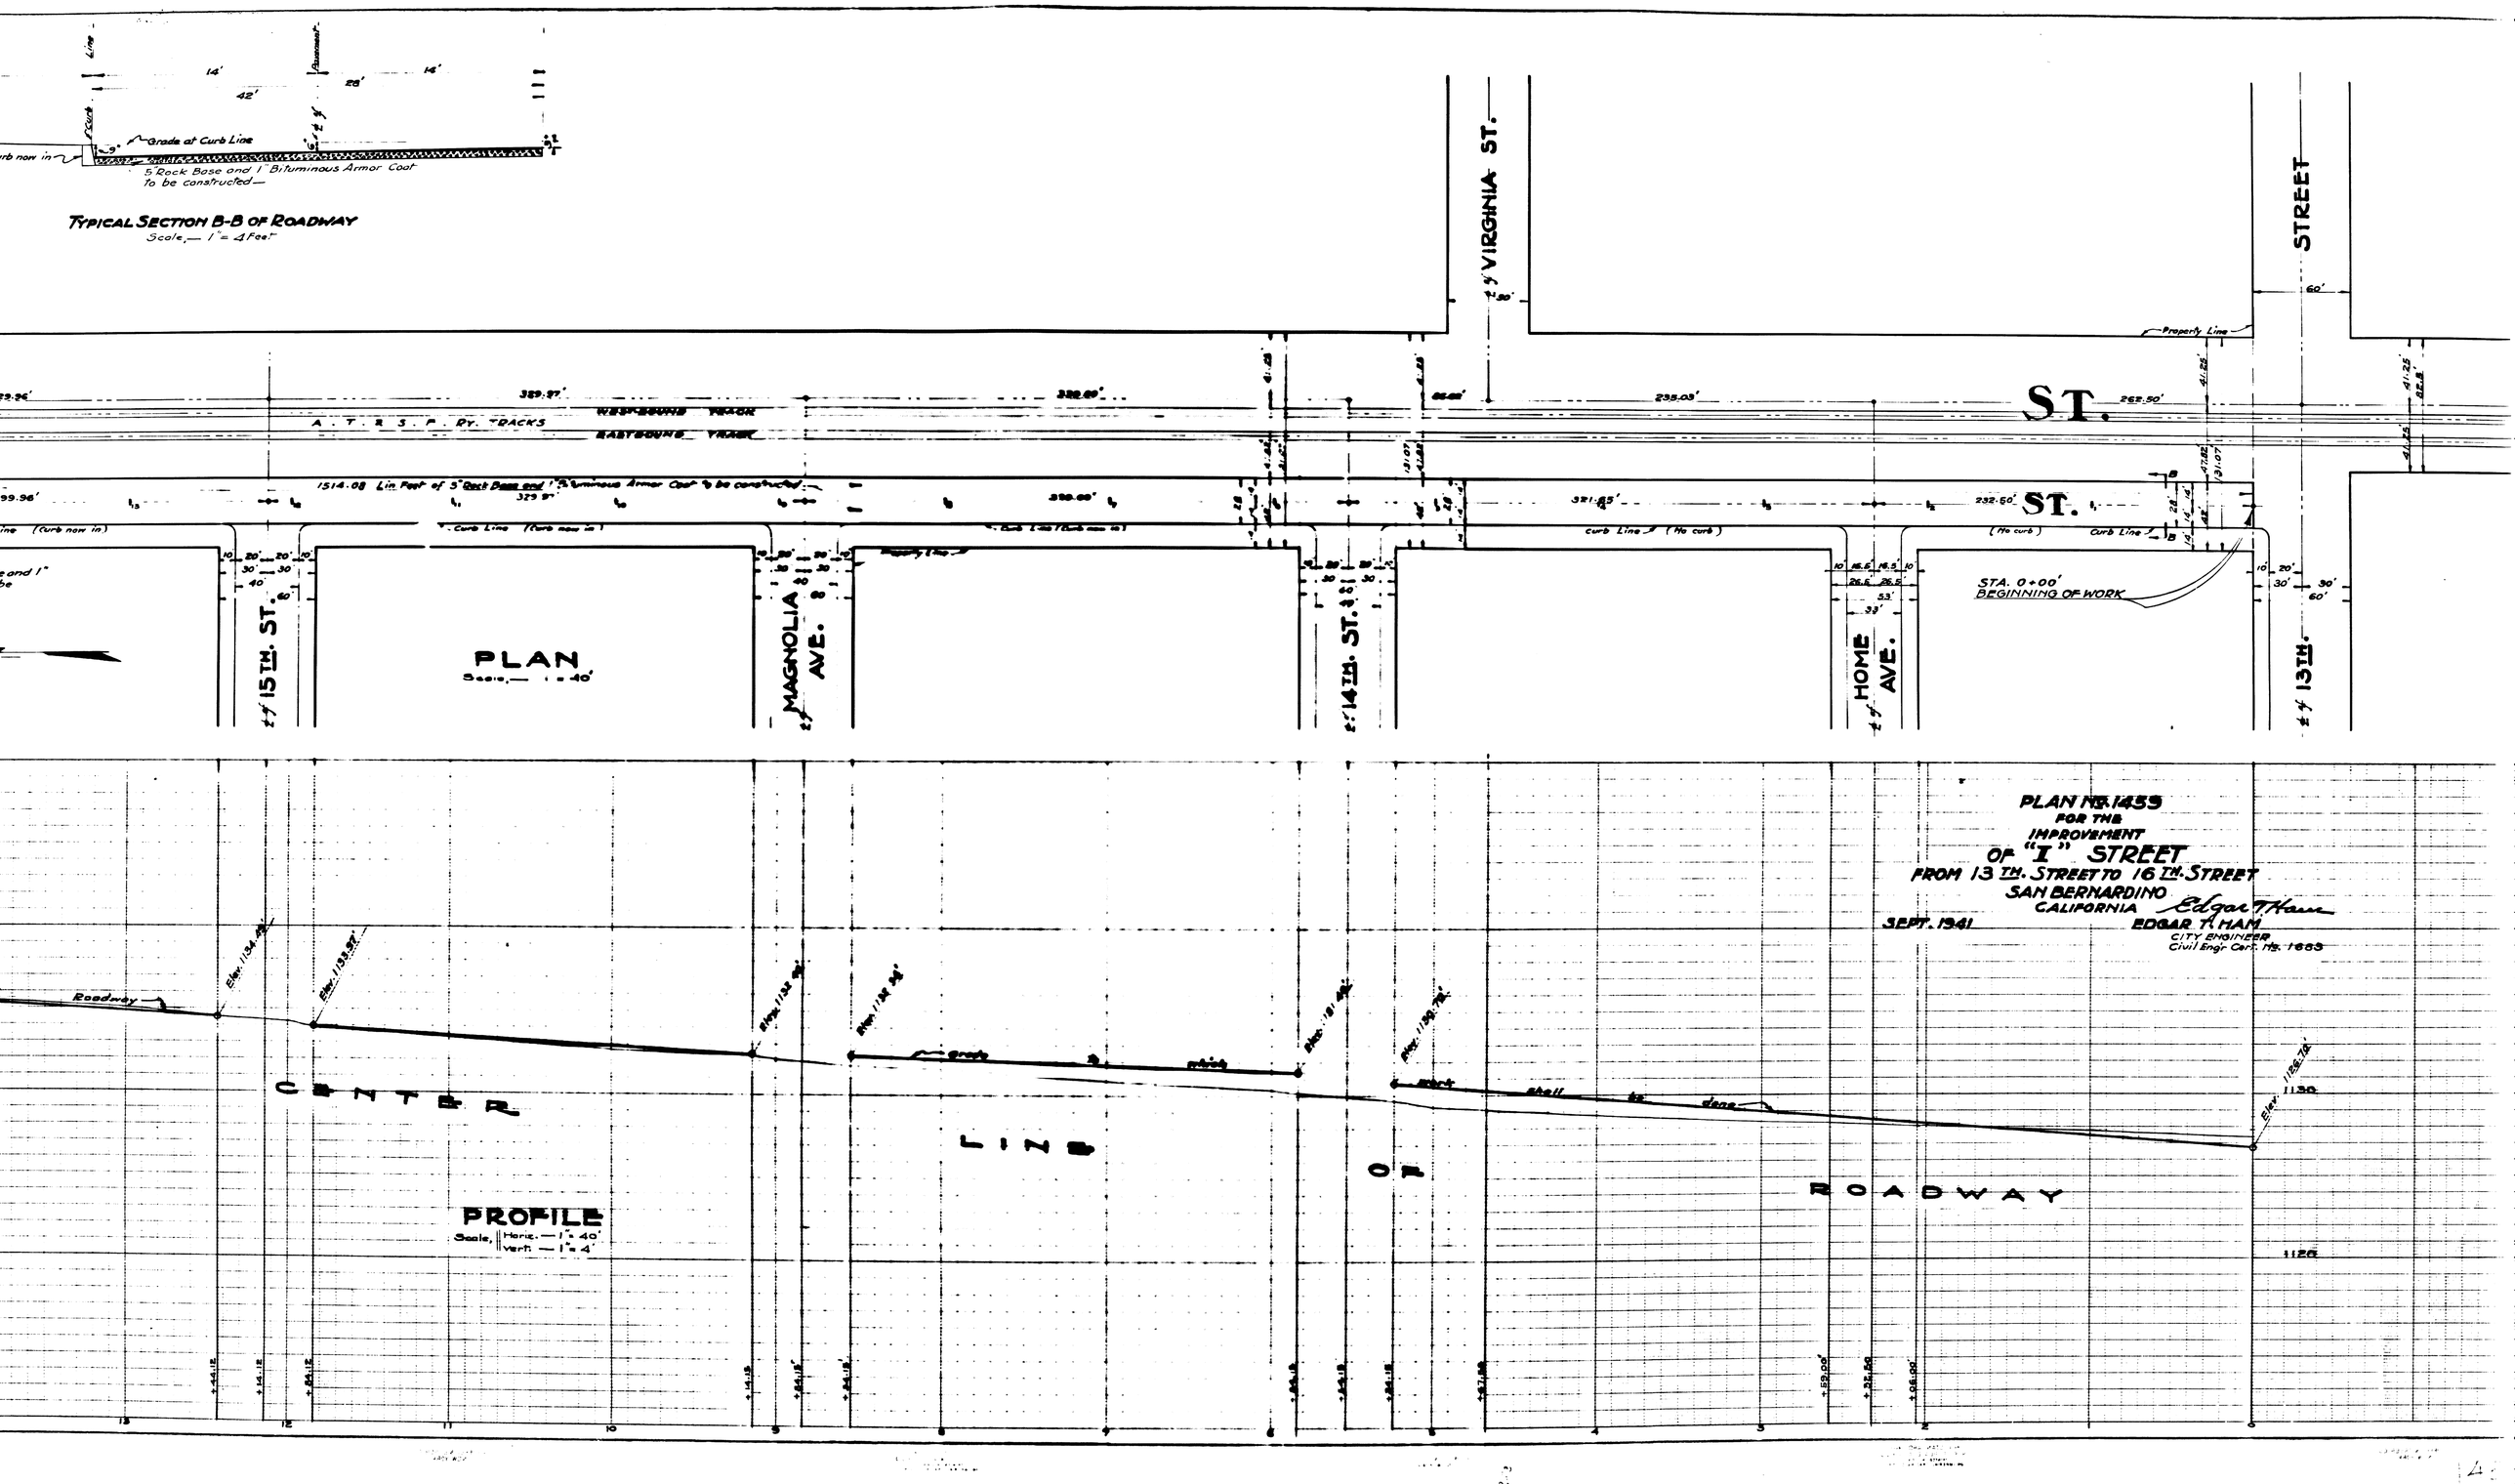
PLAN NO. 1459
FOR THE
IMPROVEMENT
OF "I" STREET
FROM 13TH. STREET TO 16TH. STREET
SAN BERNARDINO
CALIFORNIA
SEPT. 1941
EDGAR T. HAM
CITY ENGINEER
Civil Engr. Cert. No. 1683
TYPICAL SECTION B-B OF ROADWAY
Scale,— 1" = 4 Feet
Grade at Curb Line
5" Rock Base and 1" Bituminous Armor Coat To be constructed
PLAN
Scale,— 1" = 40'
PROFILE
Scale, Horiz. — 1" = 40'
Vert. — 1" = 4'
CENTER LINE OF ROADWAY
VIRGINIA ST.
STREET
ST.
A. T. & S. F. RY. TRACKS
WESTBOUND TRACK
EASTBOUND TRACK
1514.08 Lin Feet of 5" Rock Base and 1" Bituminous Armor Coat to be constructed
15TH. ST.
MAGNOLIA AVE.
14TH. ST.
HOME AVE.
13TH.
STA. 0+00
BEGINNING OF WORK
Property Line
Curb Line
Roadway
Elev. 1134.48'
Elev. 1133.57'
Elev. 1134.29'
Elev. 1134.34'
Elev. 1131.40'
Elev. 1129.78'
Elev. 1134.78'
Elev. 1130
1128
grade
shoulder
shell to be done