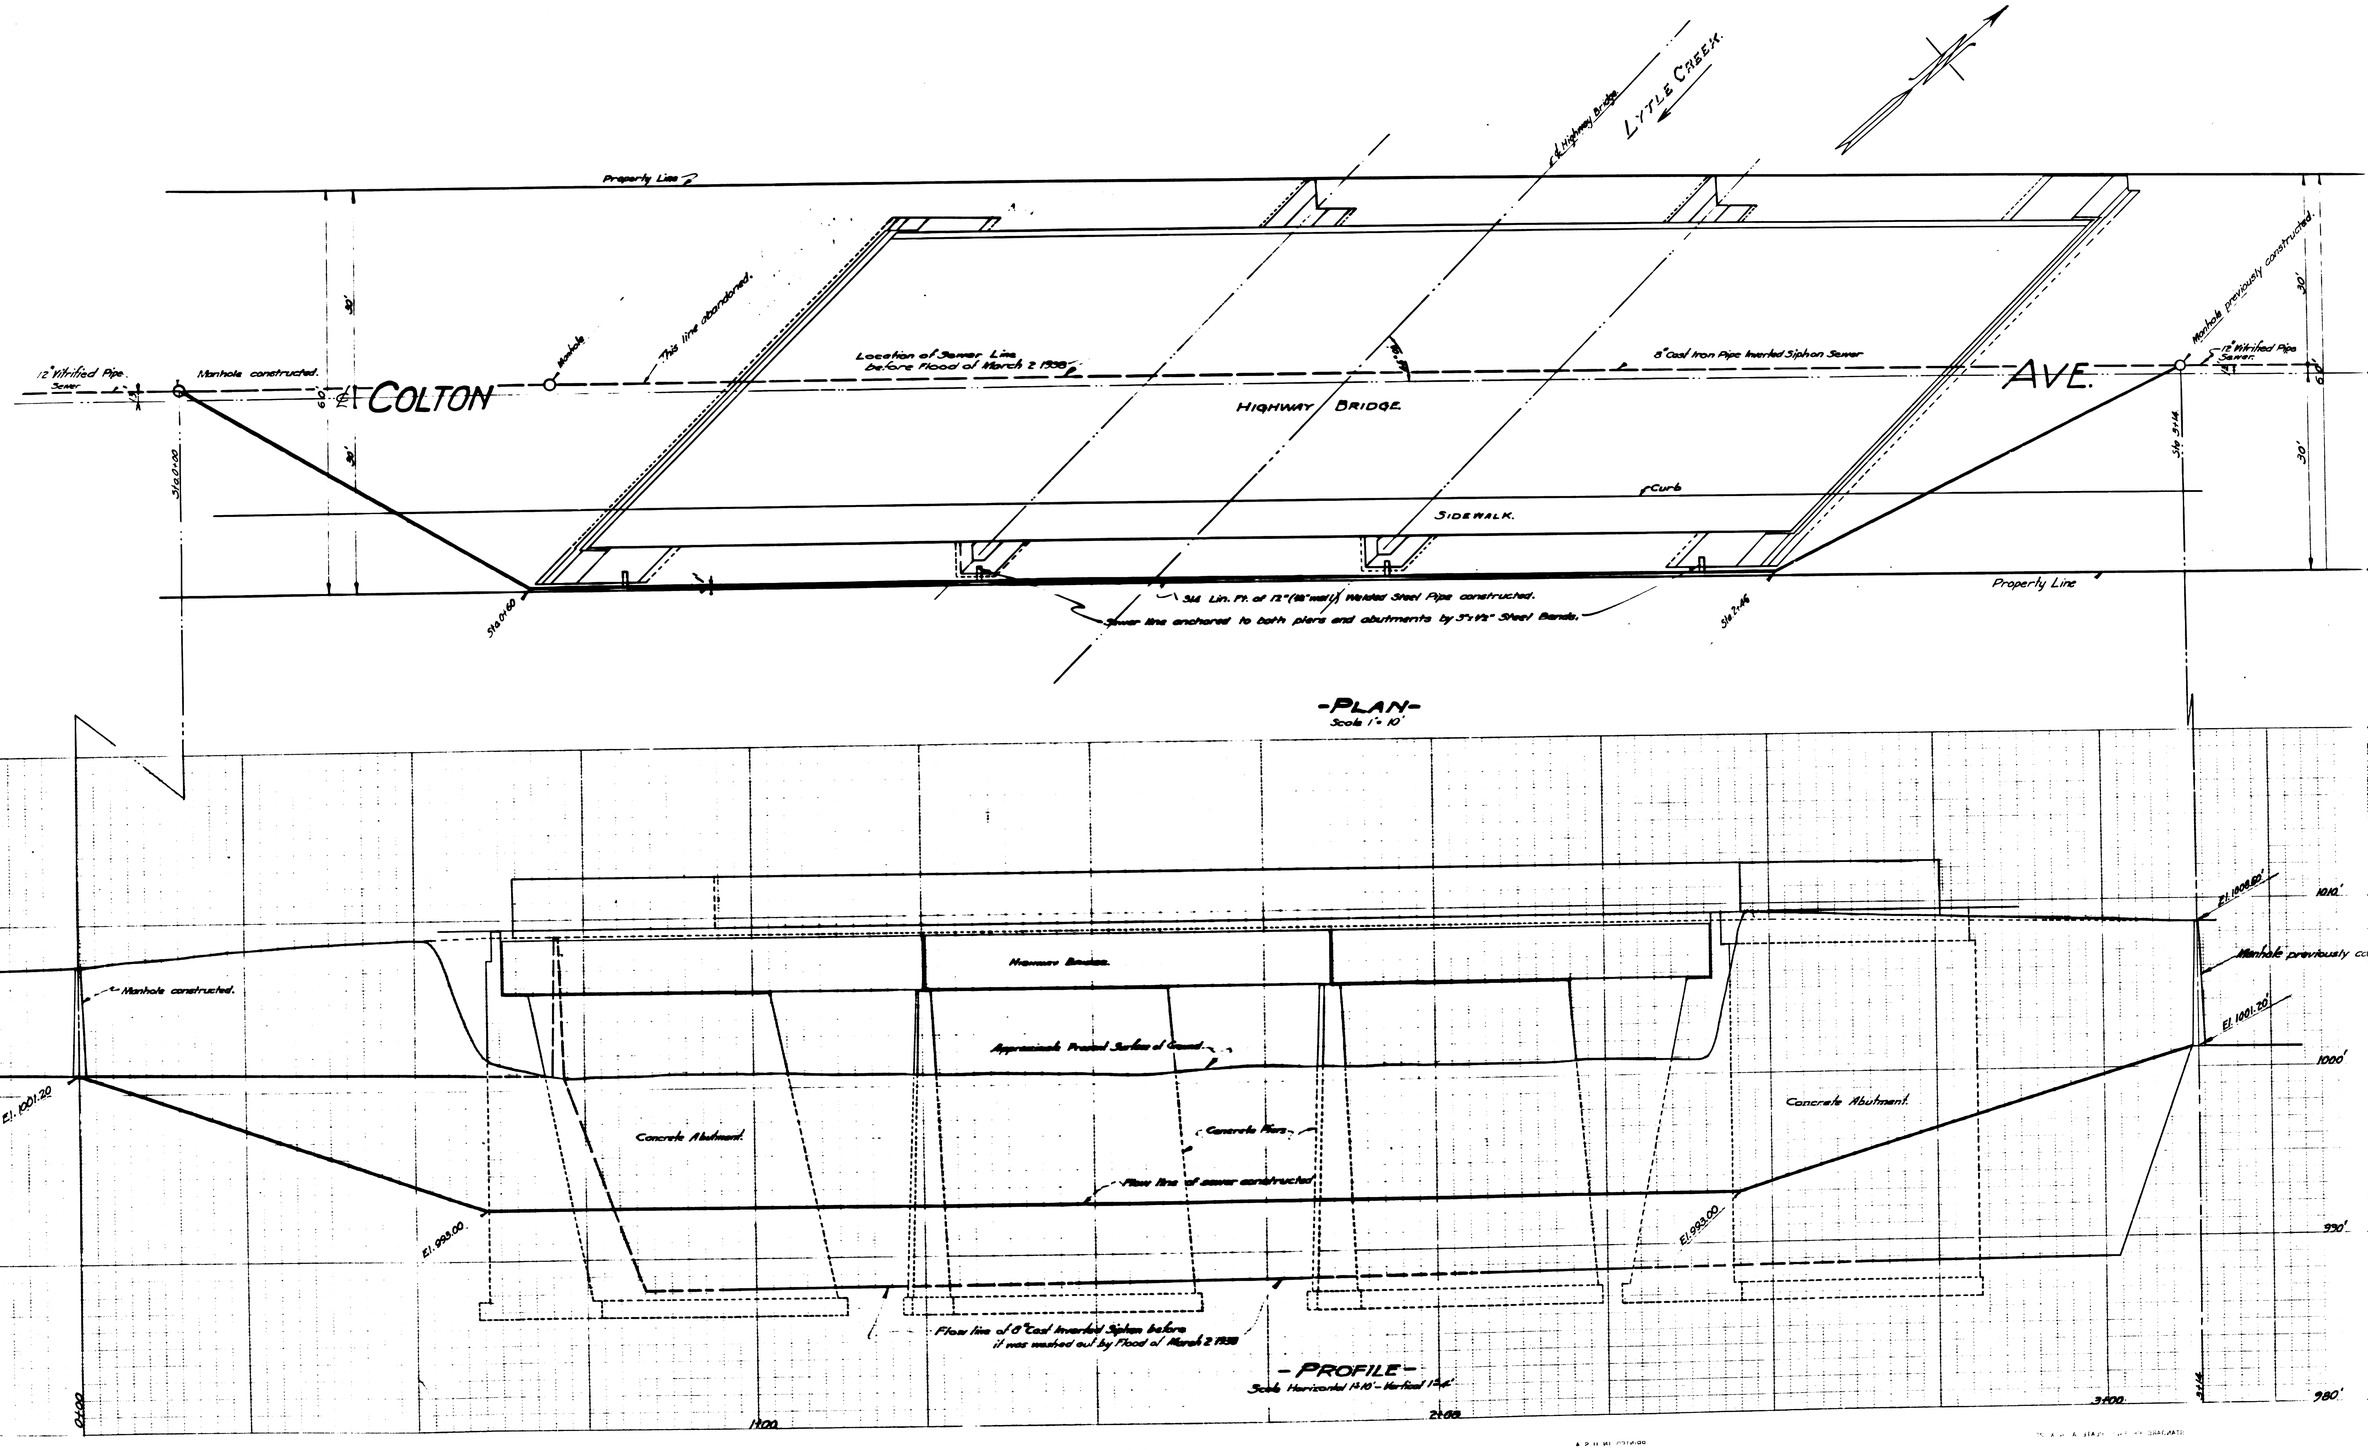
Property Line
℄ Highway Bridge
LYTLE CREEK
12" Vitrified Pipe Sewer
Manhole constructed.
Manhole
This line abandoned.
COLTON
Location of Sewer Line before Flood of March 2 1938
8" Cast Iron Pipe Inverted Siphon Sewer
AVE.
Manhole previously constructed.
12" Vitrified Pipe Sewer
HIGHWAY BRIDGE
Curb
SIDEWALK.
Sta. 0+00
Sta. 0+40
Sta. 3+48
Sta. 2+46
34 Lin. Ft. of 12" (.188" wall) Welded Steel Pipe constructed.
Sewer line anchored to both piers and abutments by 5"x1/2" Steel Bands.
Property Line
-PLAN-
Scale 1" = 10'
1010'
1000'
990'
980'
El. 1001.20
El. 993.00
Manhole constructed.
Manhole previously constructed.
Masonry Bridge
Approximate Present Surface of Ground
Concrete Abutment
Concrete Pier
Flow line of sewer constructed
Flow line of 8" Cast Inverted Siphon before it was washed out by Flood of March 2 1938
-PROFILE-
Scale Horizontal 1" = 10' - Vertical 1" = 4'
0+00
1+00
2+00
3+00