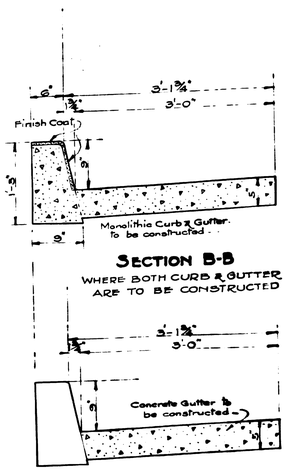

SECTION B-B
WHERE BOTH CURB & GUTTER ARE TO BE CONSTRUCTED

SECTION C-C
WHERE CONCRETE GUTTER ONLY IS TO BE CONSTRUCTED

Scale:— 1" = 1 Foot.

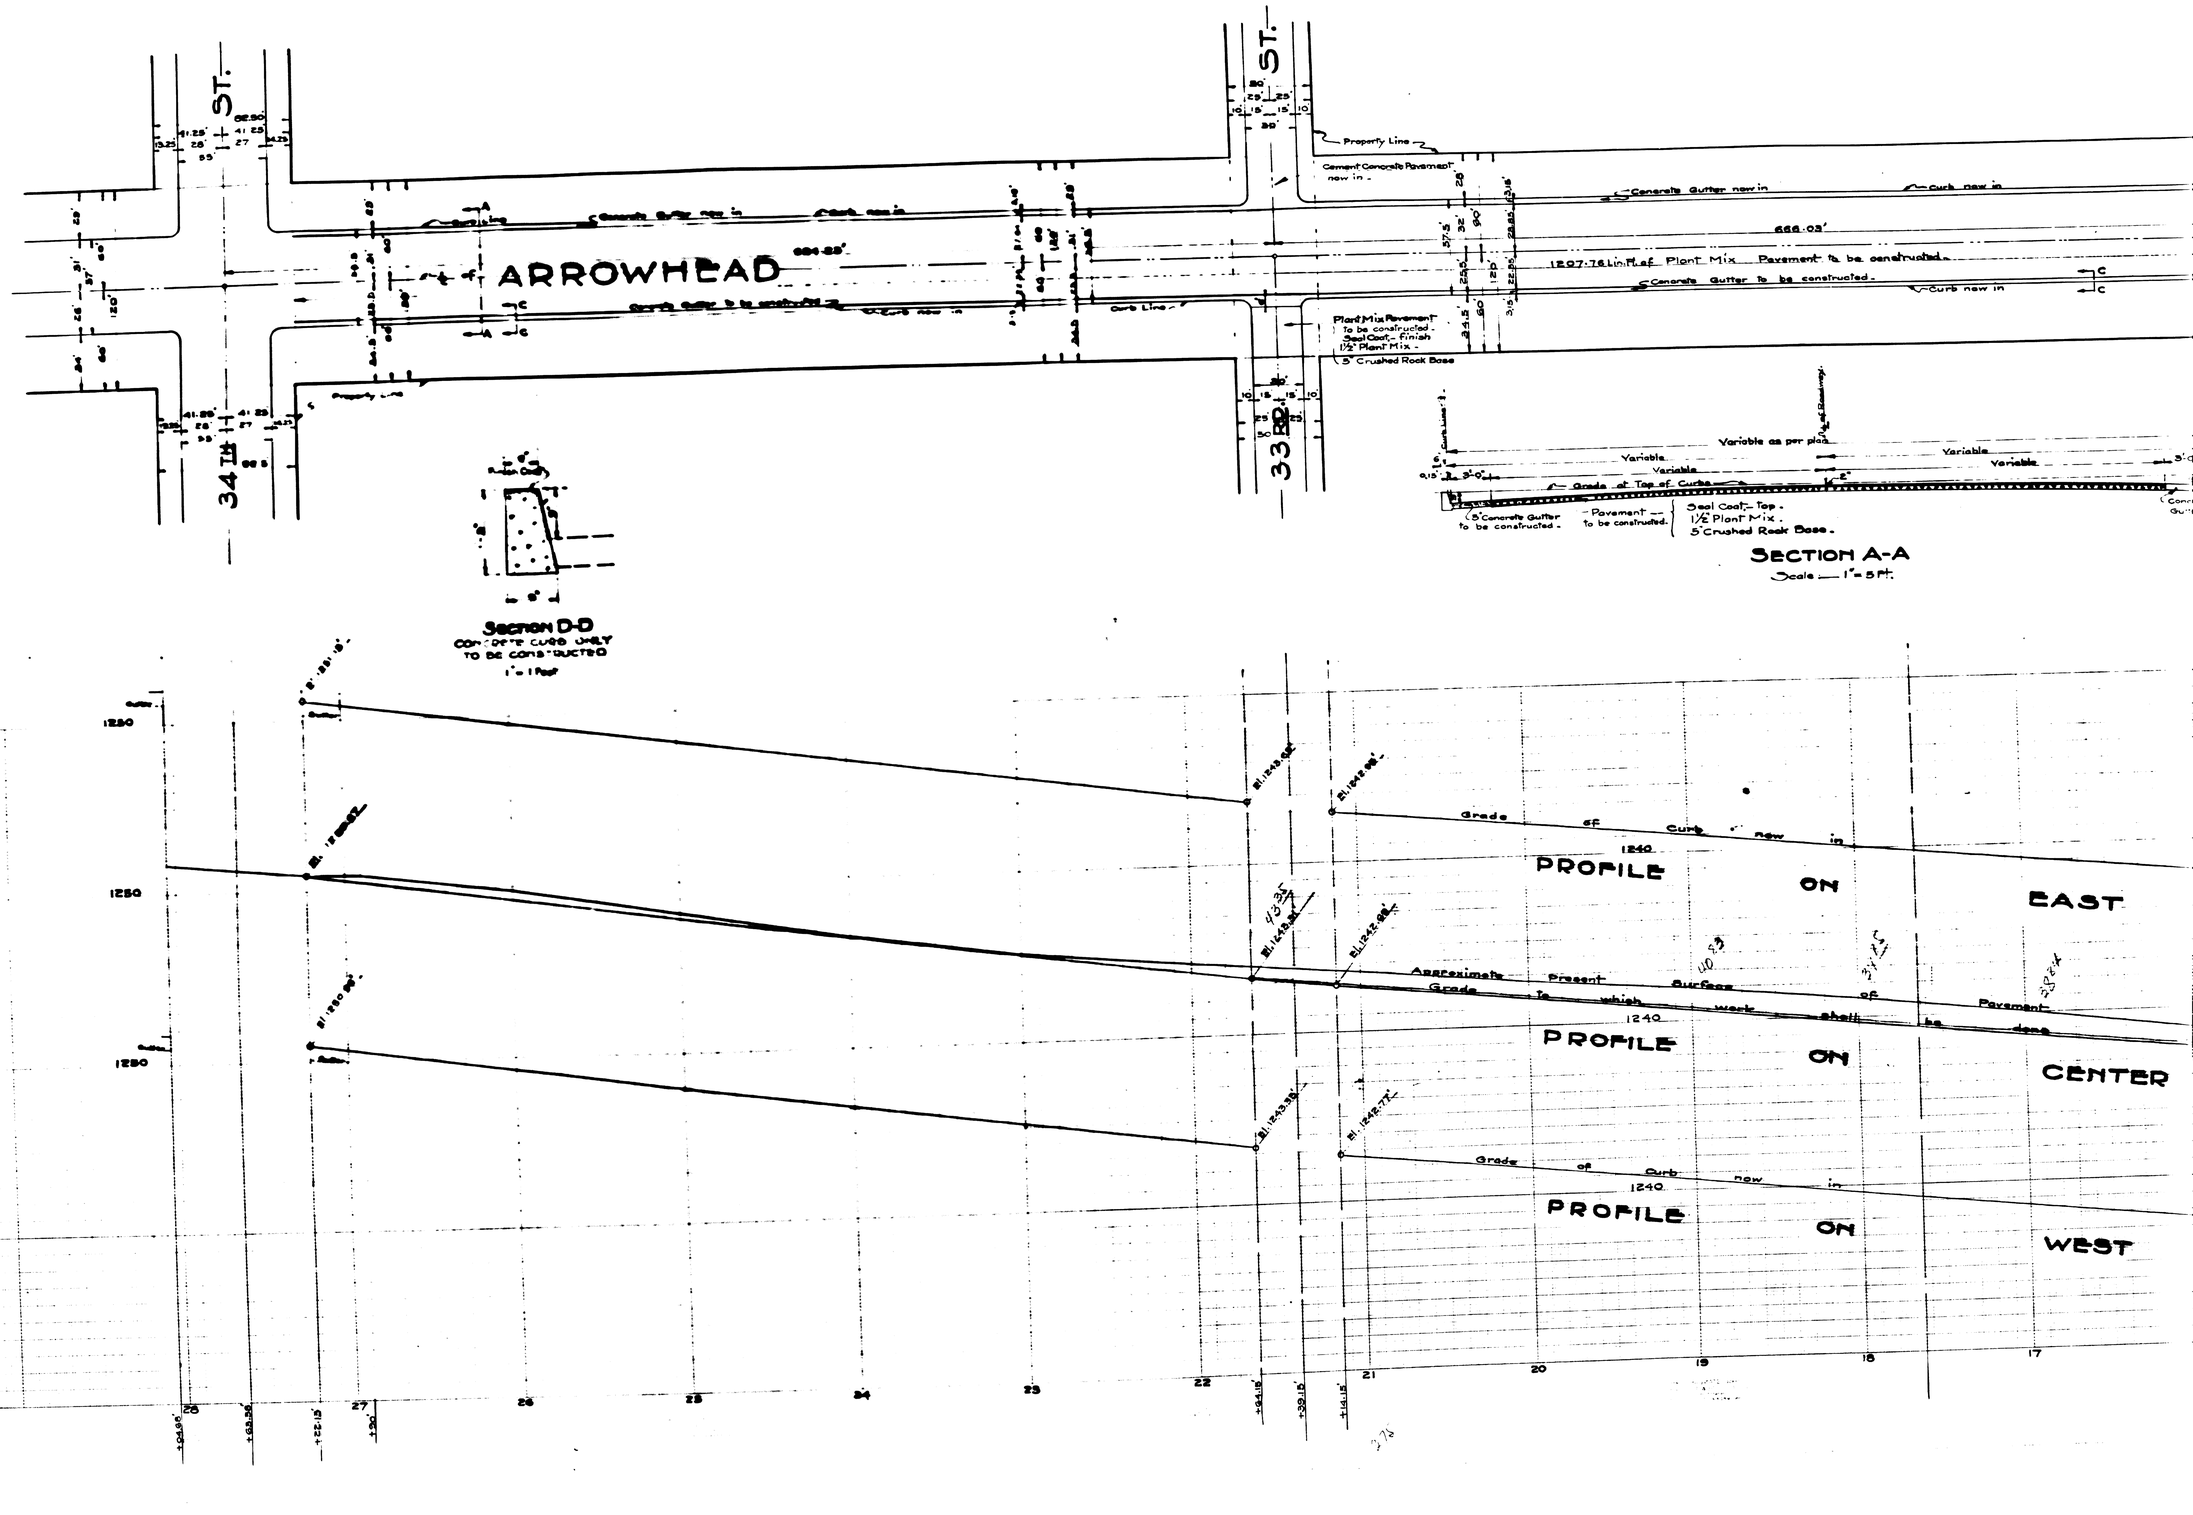

SECTION D-D
CONCRETE CURB ONLY TO BE CONSTRUCTED
1" = 1 Foot

SECTION A-A
Scale — 1" = 5 Ft.