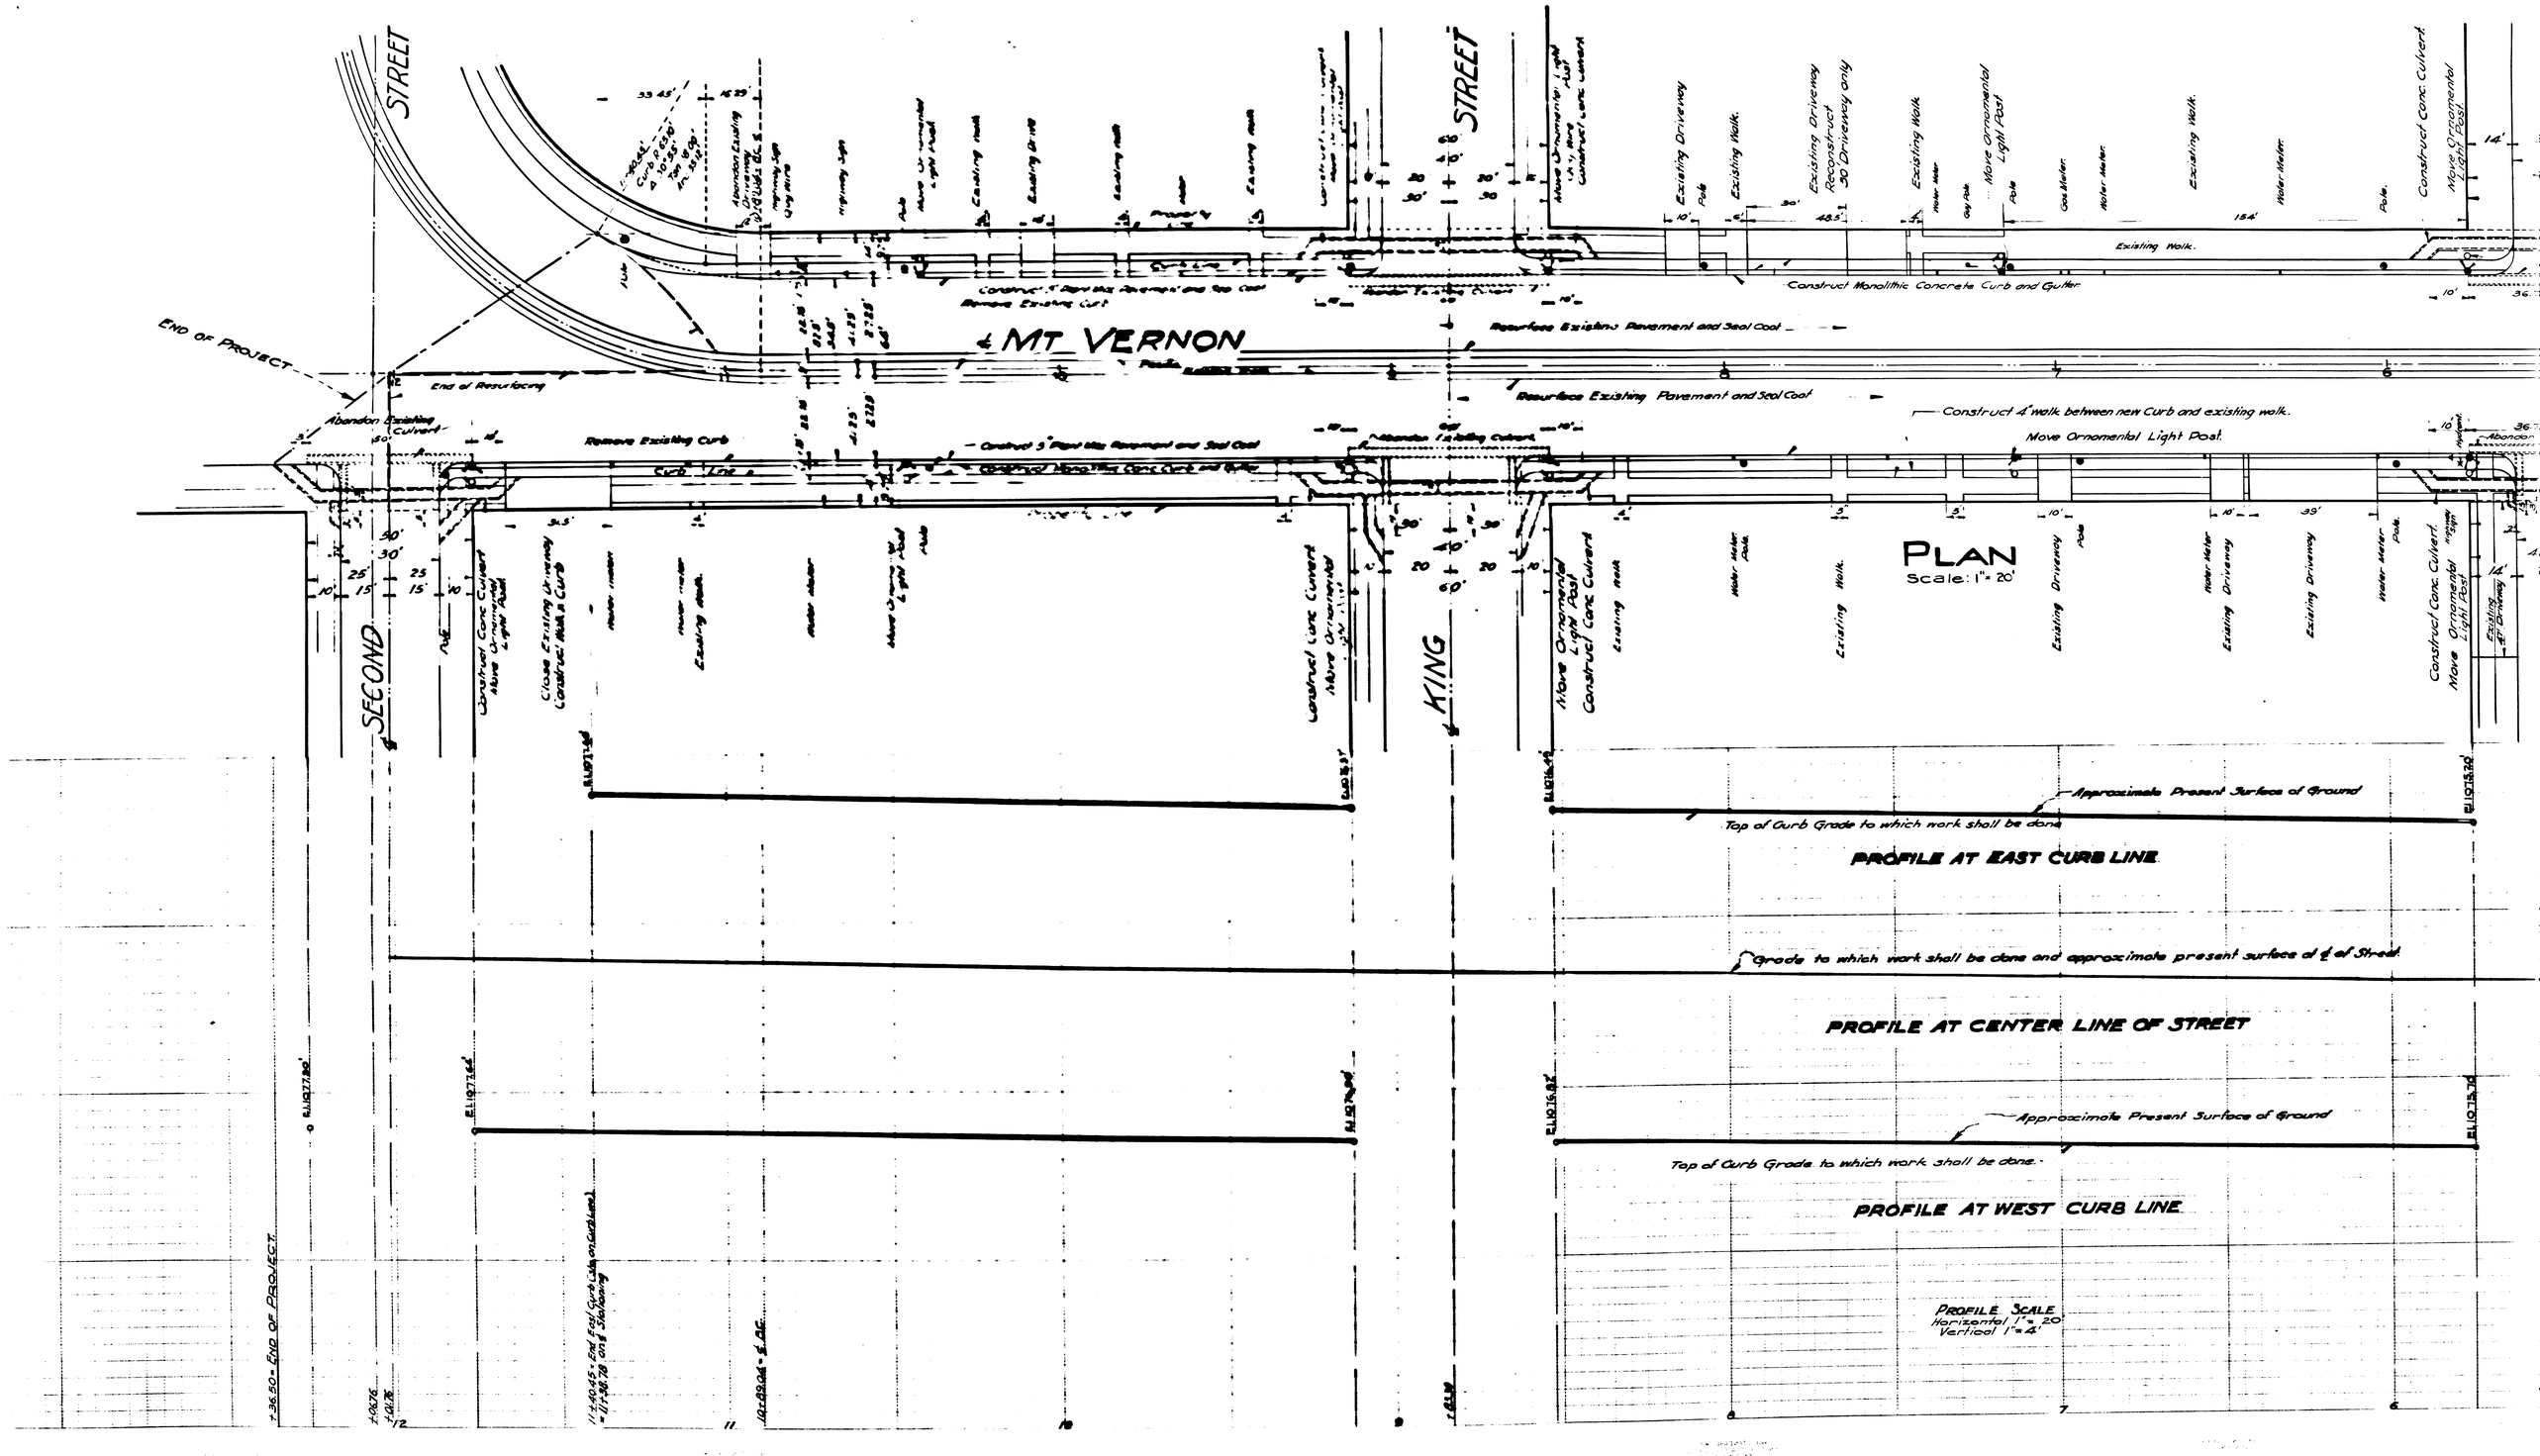
PLAN
Scale: 1" = 20'
MT VERNON
SECOND STREET
KING STREET
END OF PROJECT
Construct Monolithic Concrete Curb and Gutter
Resurface Existing Pavement and Seal Coat
Construct 4' walk between new Curb and existing walk.
Move Ornamental Light Post
Remove Existing Curb
Abandon Existing Culvert
Existing Walk.
Existing Driveway
Approximate Present Surface of Ground
Top of Curb Grade to which work shall be done
PROFILE AT EAST CURB LINE
Grade to which work shall be done and approximate present surface at ℄ of Street
PROFILE AT CENTER LINE OF STREET
PROFILE AT WEST CURB LINE
PROFILE SCALE
Horizontal 1" = 20'
Vertical 1" = 4'