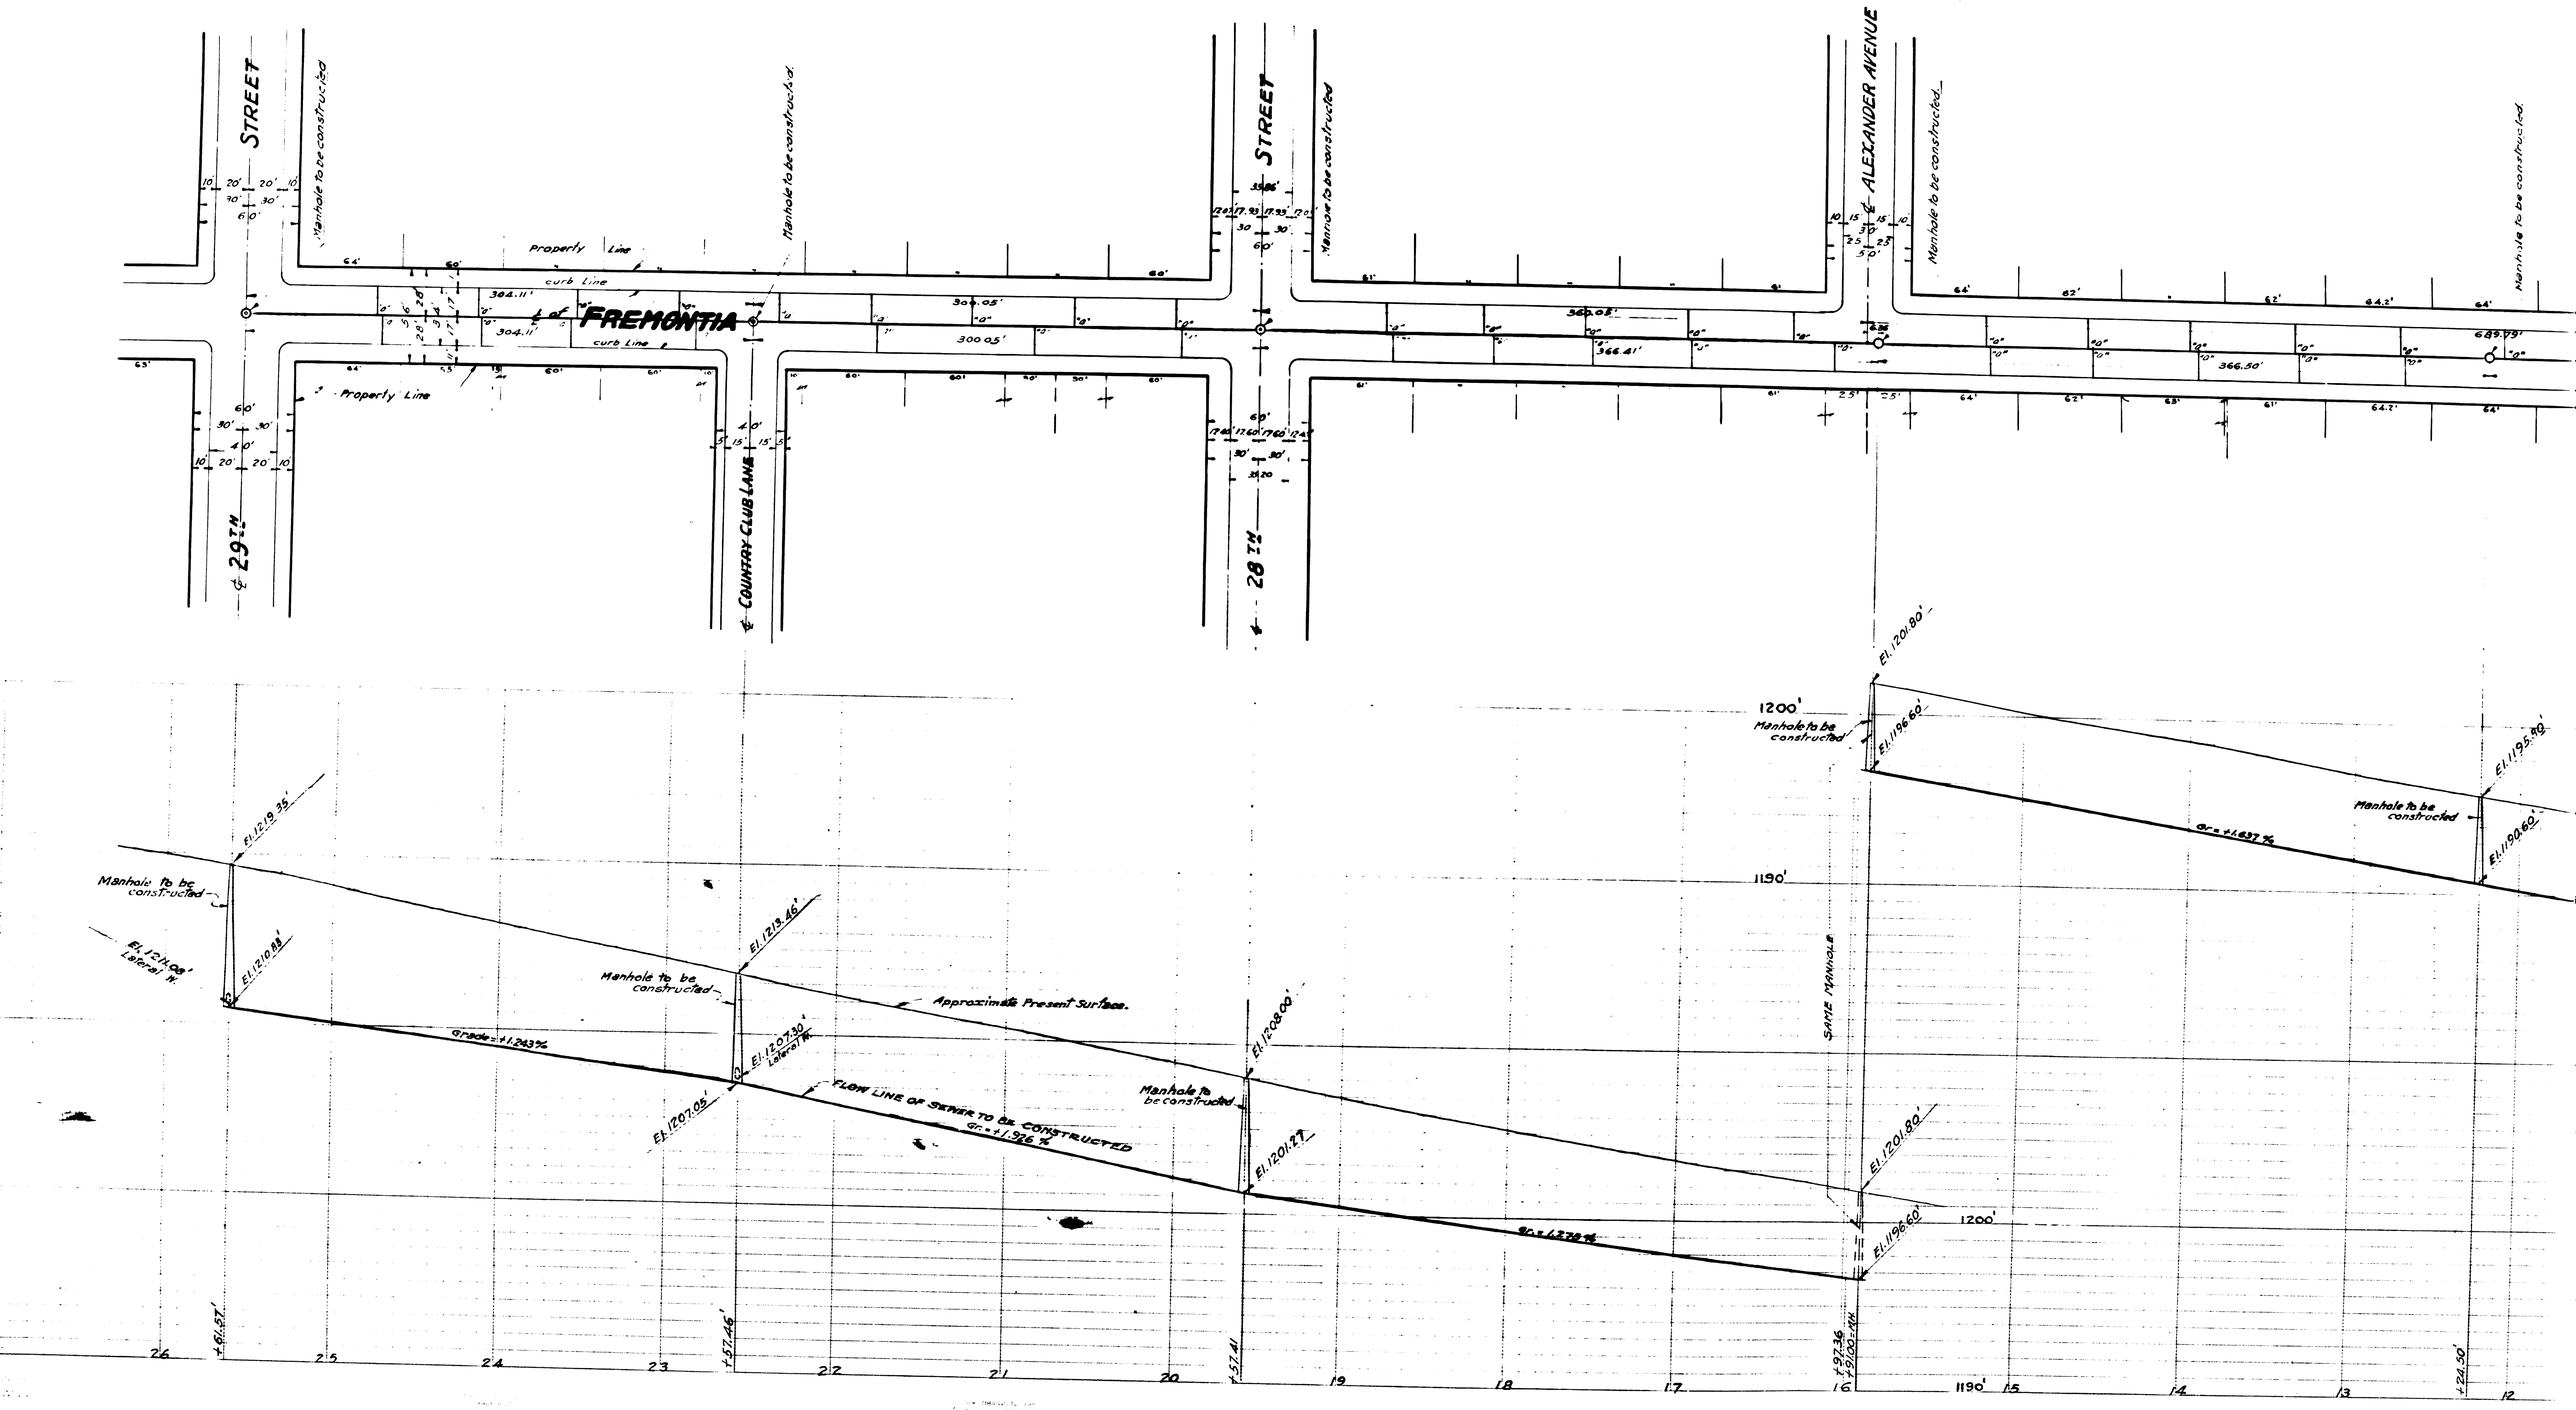
29TH STREET
COUNTRY CLUB LANE
28TH STREET
ALEXANDER AVENUE
FREMONTIA
Manhole to be constructed
Property Line
curb Line
Approximate Present Surface.
FLOW LINE OF SEWER TO BE CONSTRUCTED
Gr.=+1.926%
Grade=+1.243%
Gr.=+1.637%
Gr.=+1.279%
Lateral N.
SAME MANHOLE
1200'
1190'

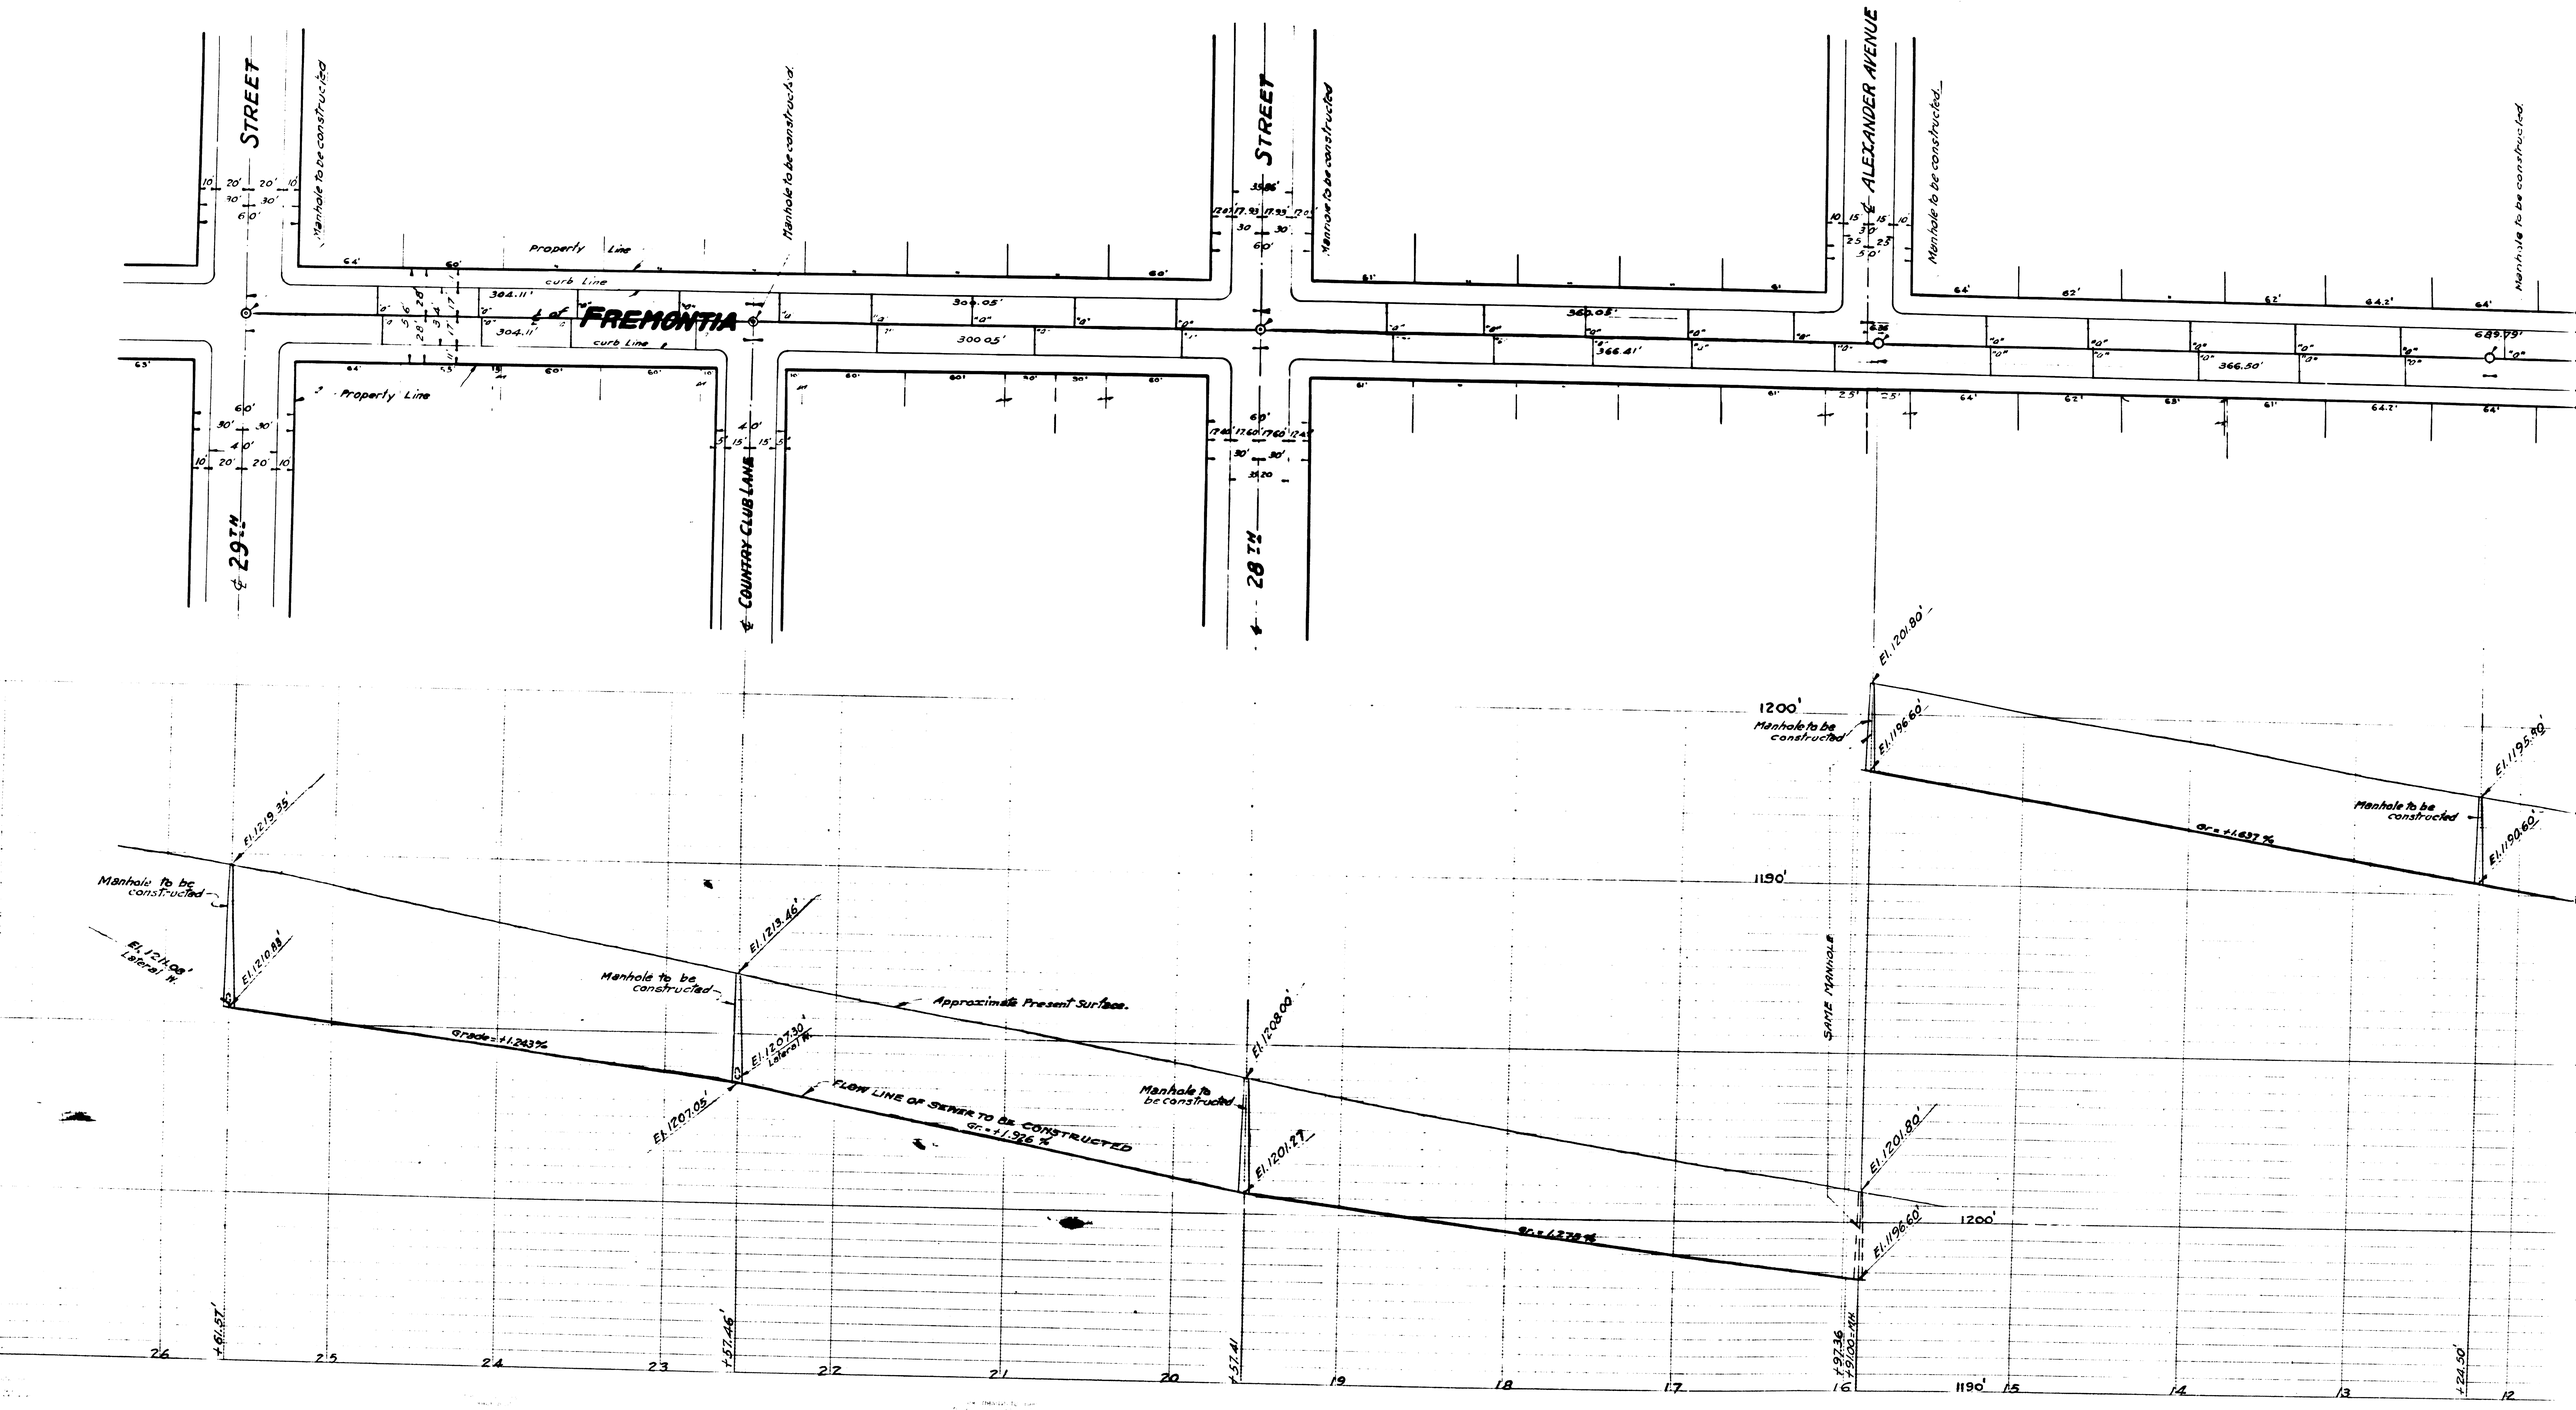
29TH STREET
COUNTRY CLUB LANE
28TH STREET
ALEXANDER AVENUE
FREMONTIA
Manhole to be constructed
Property Line
curb Line
Approximate Present Surface.
FLOW LINE OF SEWER TO BE CONSTRUCTED
Gr.=+1.926%
Grade=+1.243%
Gr.=+1.637%
Gr.=+1.279%
Lateral N.
SAME MANHOLE
1200'
1190'

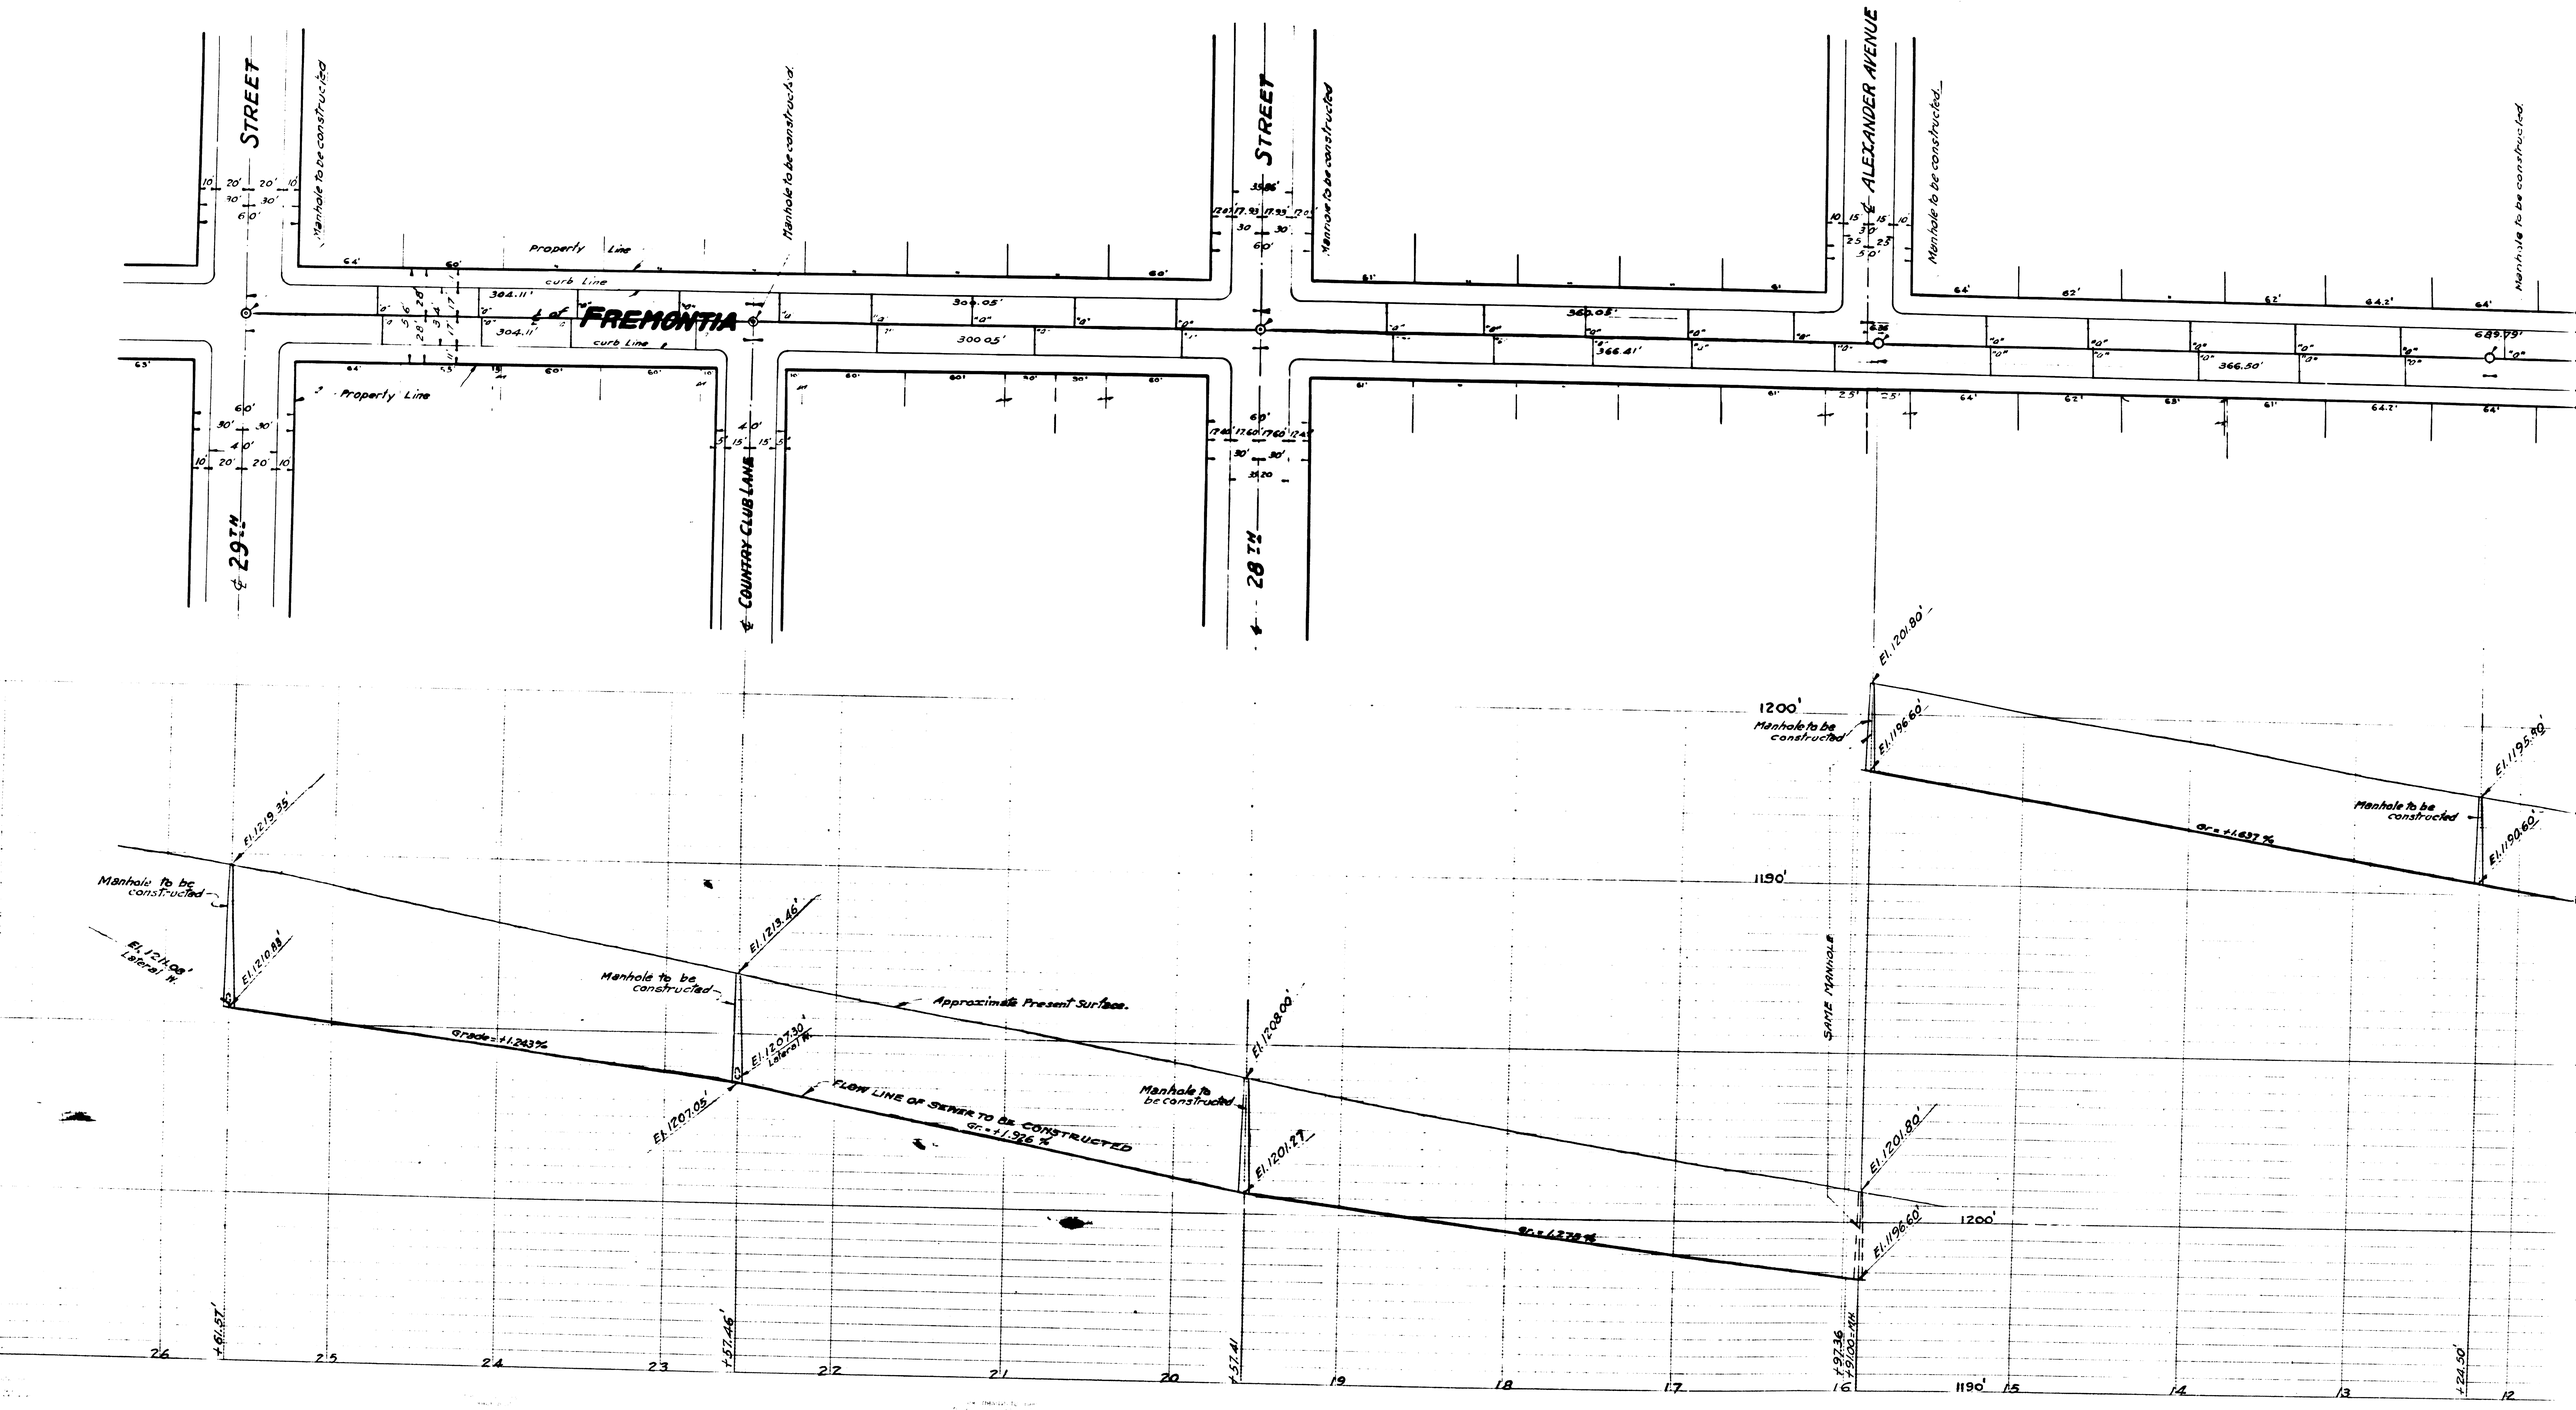
29TH STREET
COUNTRY CLUB LANE
28TH STREET
ALEXANDER AVENUE
FREMONTIA
Manhole to be constructed
Property Line
curb Line
Approximate Present Surface.
FLOW LINE OF SEWER TO BE CONSTRUCTED
Gr.=+1.926%
Grade=+1.243%
Gr.=+1.637%
Gr.=+1.279%
Lateral N.
SAME MANHOLE
1200'
1190'