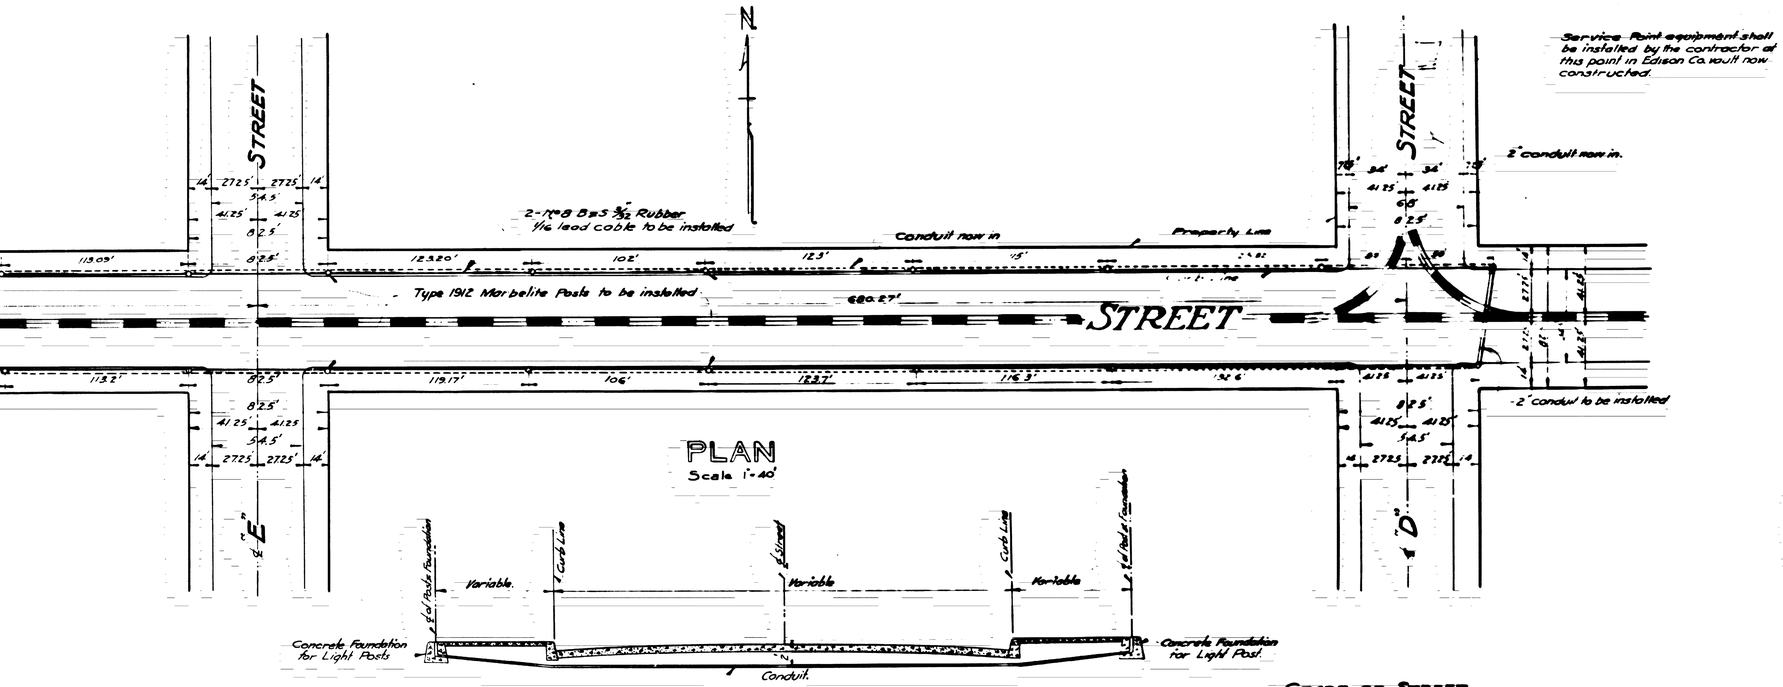

SECTION OF CONDUIT CROSSING STREET
showing curbs and Light Post Foundations.
Scale 1"=8'

SHEET No 1
PLAN No 1271
FOR THE IMPROVEMENT OF
THIRD STREET
Between
"D" STREET AND "F" STREET
CITY OF SAN BERNARDINO, CALIFORNIA.

Scale as shown.
May 1938

Chas. L. Foulke
City Engineer

-LEGEND-

' or ft. means foot or feet.
" or in. means inch or inches.
No means number.
℄ means Center Line.
Type 1912 Marbelite Post to be installed shown thus ---------o
Wiring plan of lights to be installed shown thus
Railroad Tracks shown thus
Concrete in section shown thus
Conduit now in shown by a black broken line thus
Conduit to be installed shown by a solid black line thus

-DETAIL-

No. of Type 1912 Marbelite Posts to be installed ---------- 24

-GRADE OF STREET-

Grade of Third Street established by ordinance No 76 dated October 14, 1890.

TITLE OF STREET-

Title to Third Street vested by The City of San Bernardino, as recorded in book 7 of Maps at page 1 records of the County Recorder San Bernardino County, California.

Plan Adopted