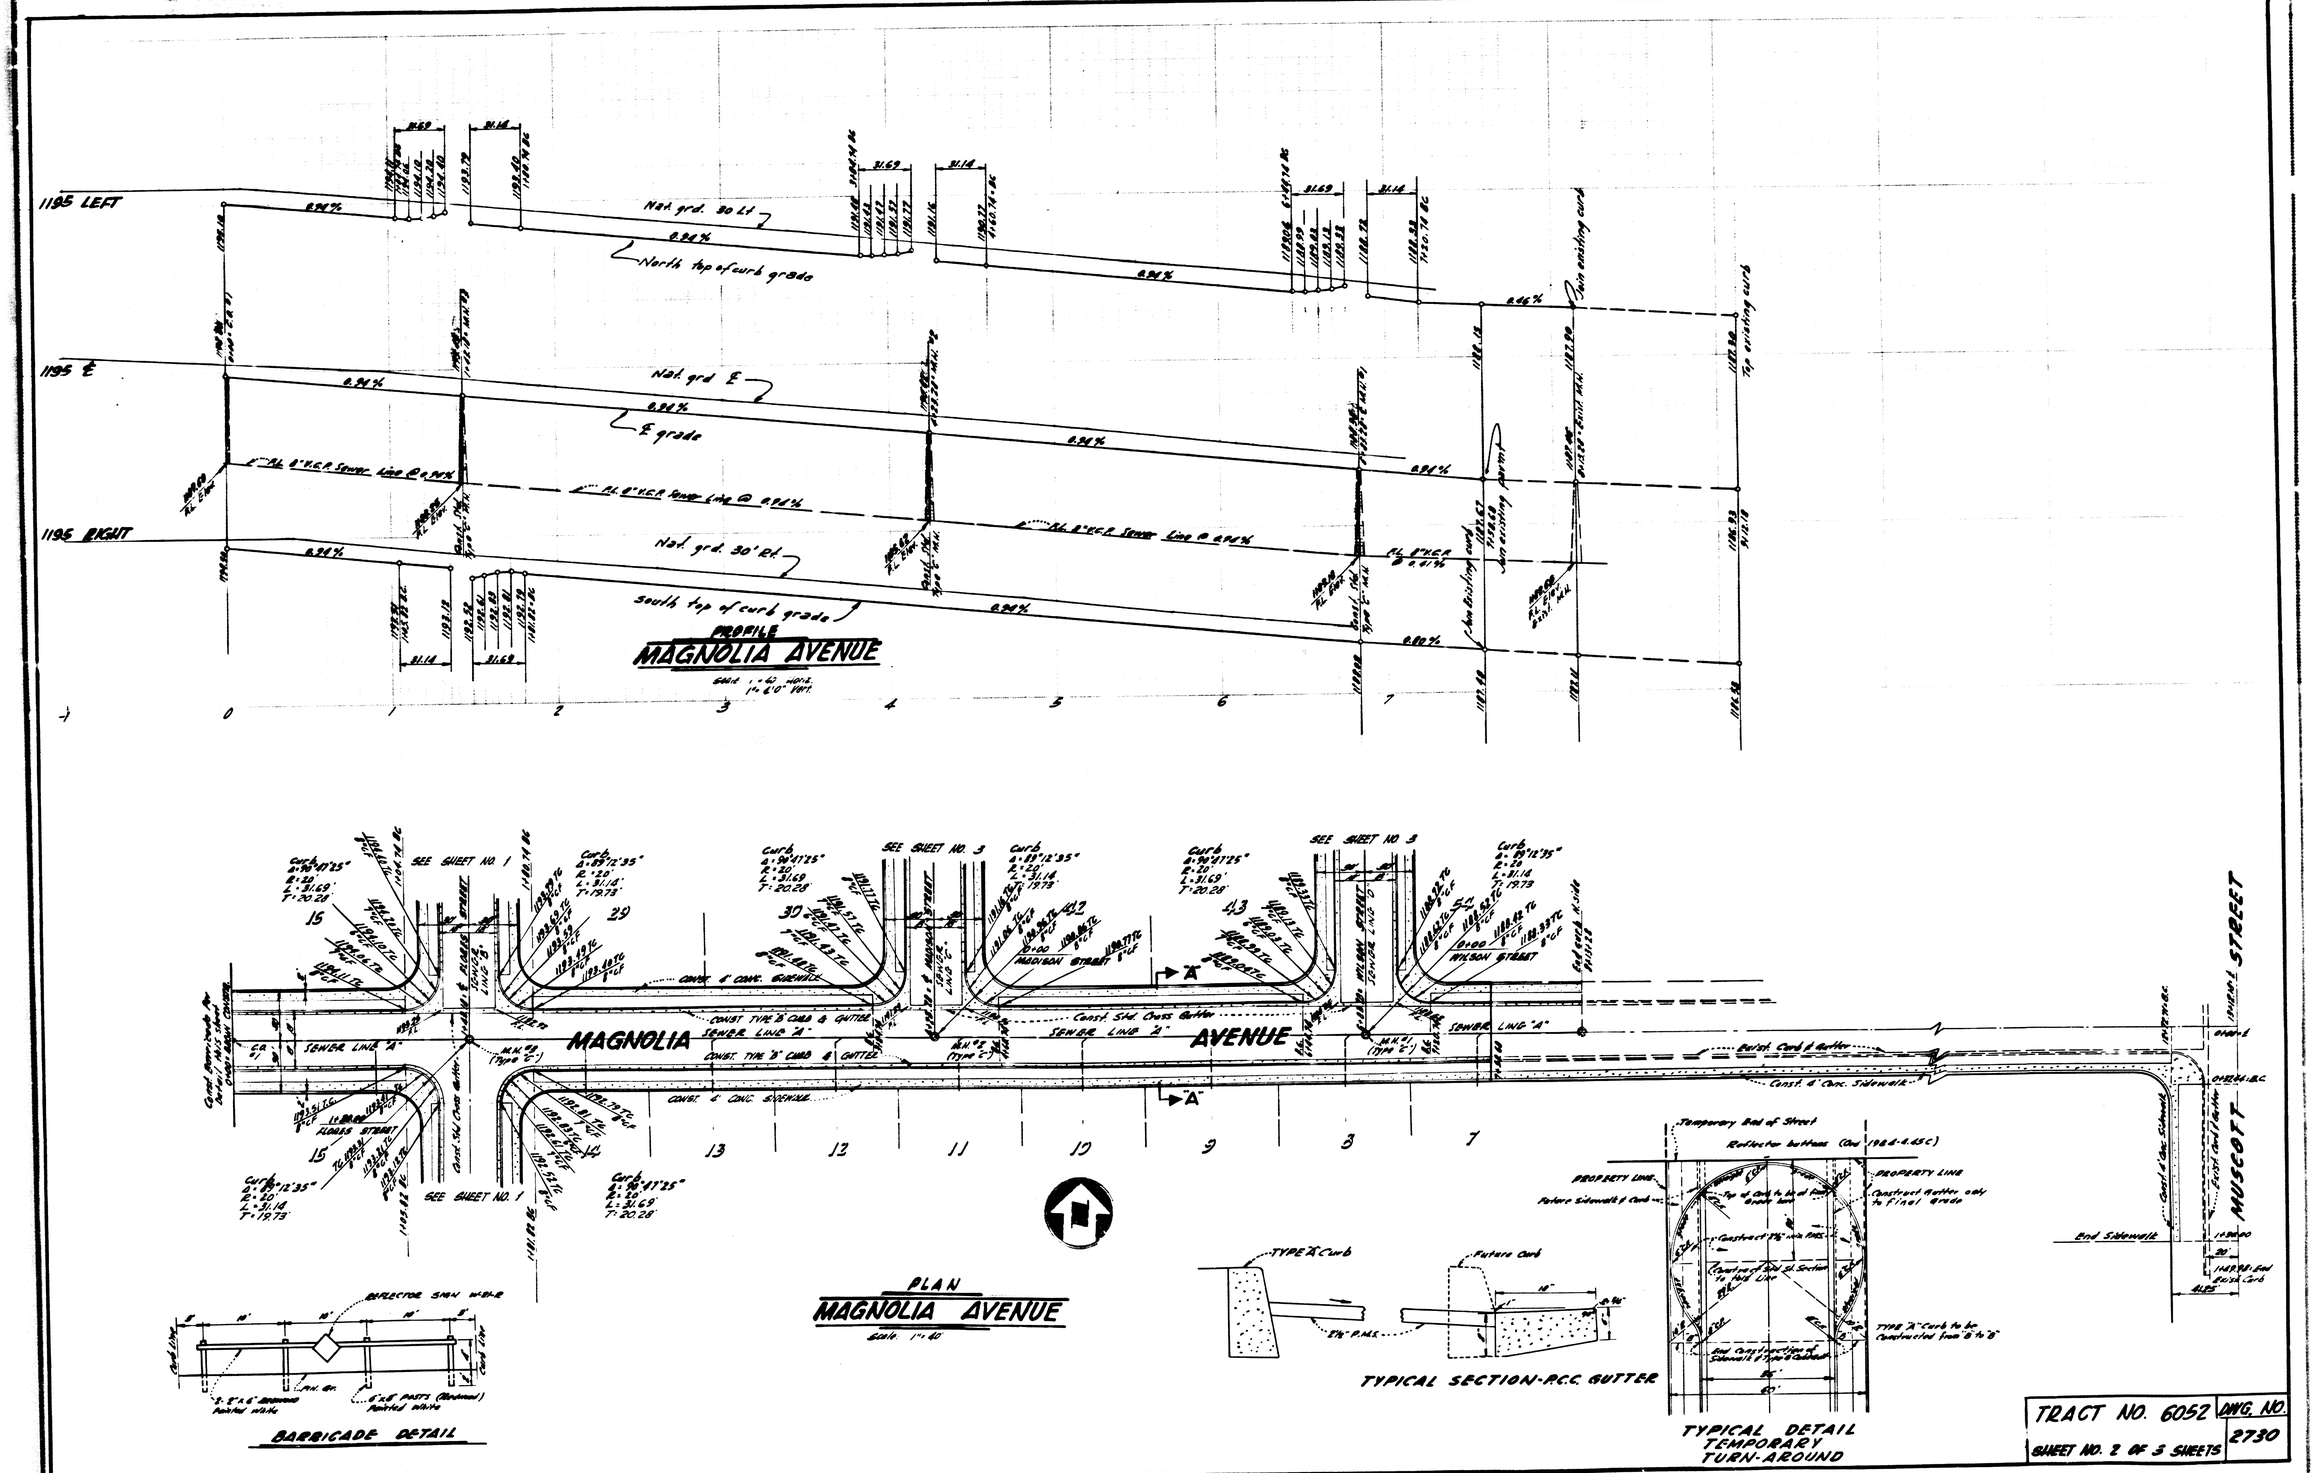


TRACT NO. 6052

DWG. NO. 2730

SHEET NO. 2 OF 3 SHEETS