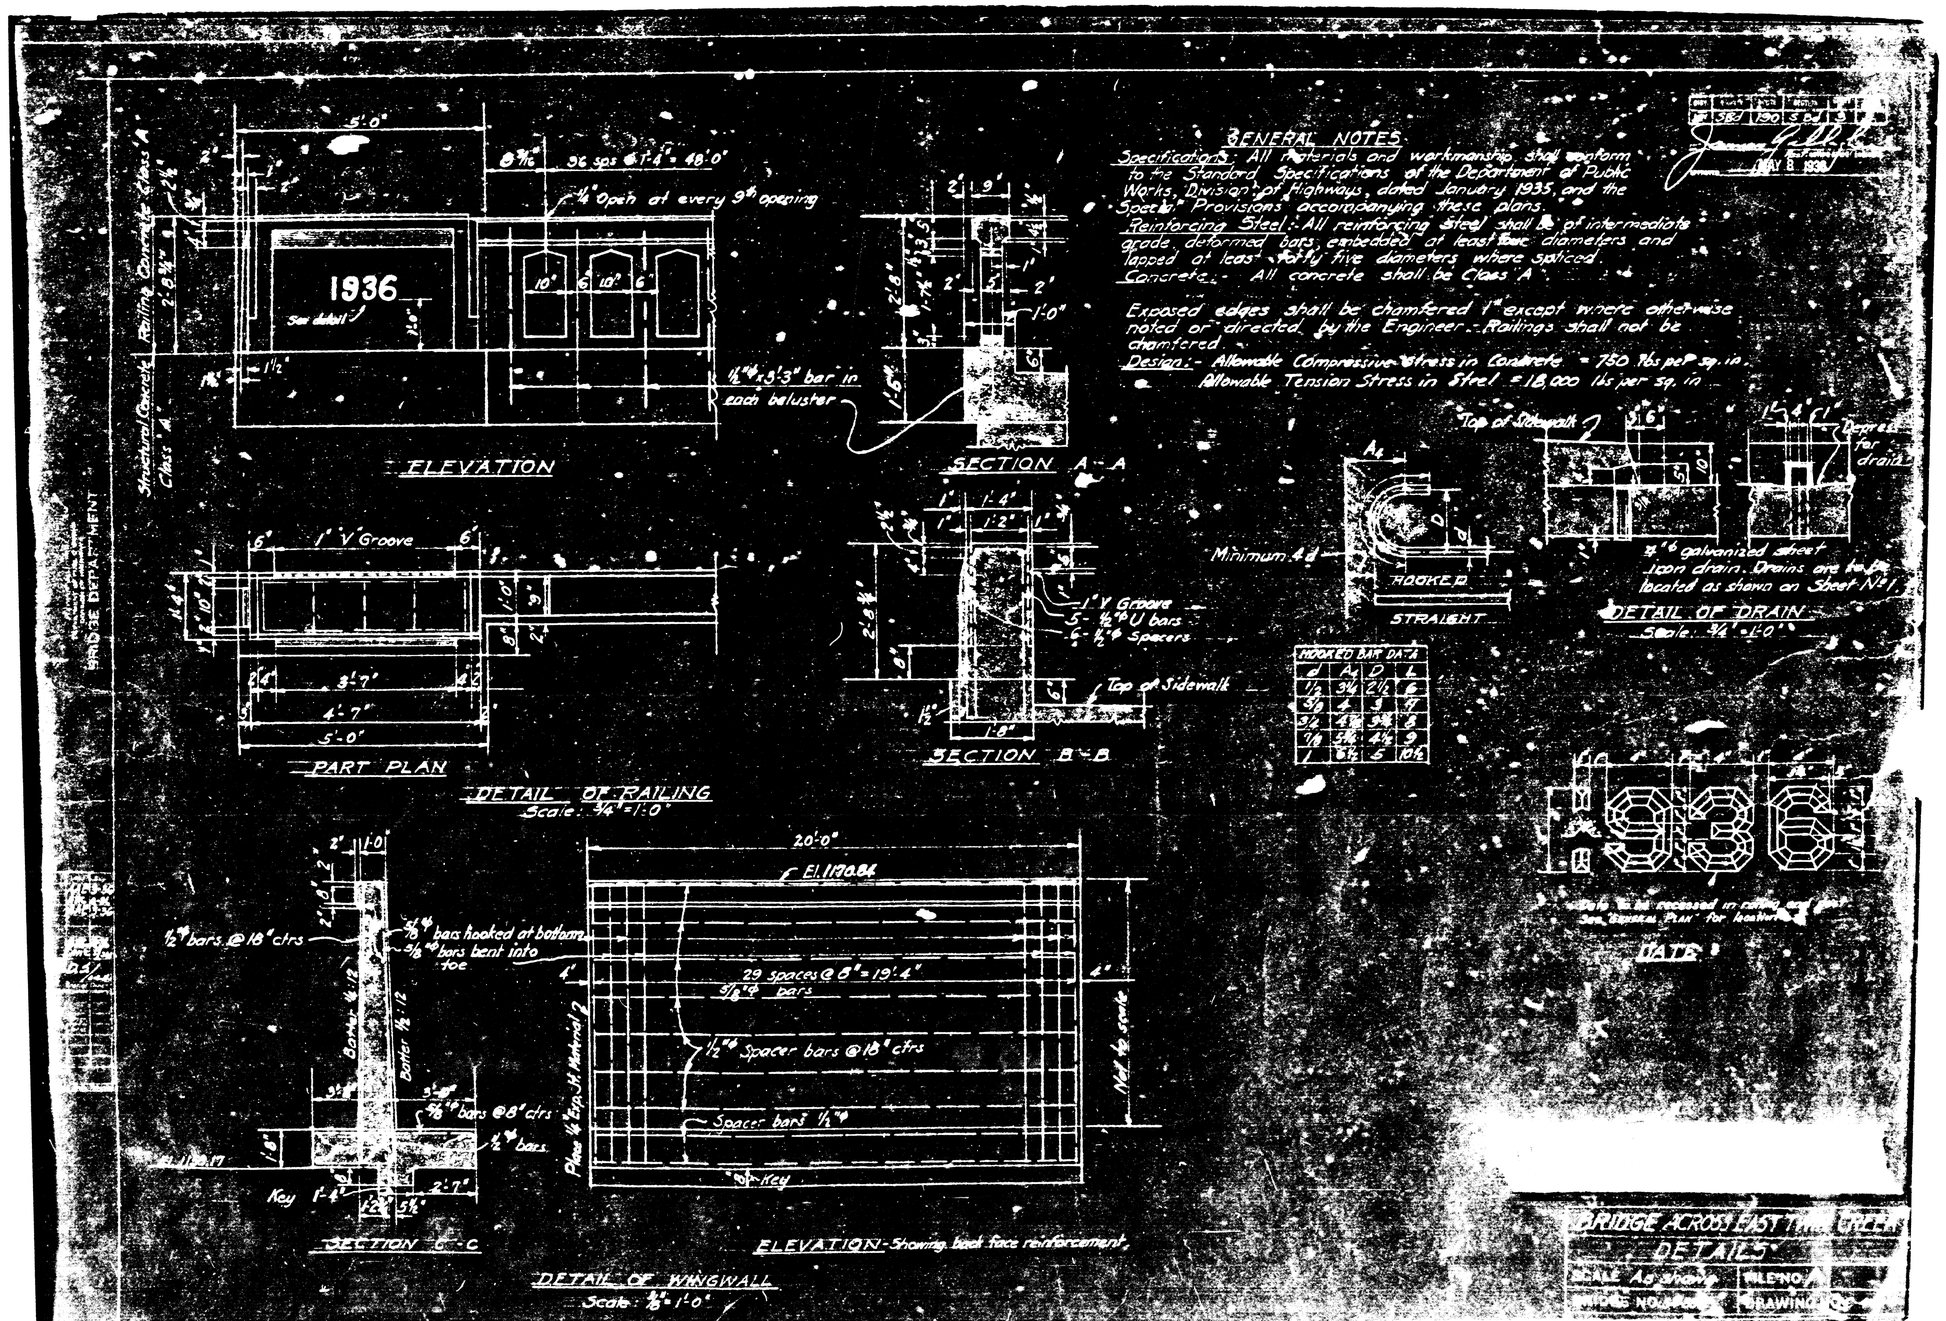
GENERAL NOTES
Specifications:- All materials and workmanship shall conform to the Standard Specifications of the Department of Public Works, Division of Highways, dated January 1935, and the Special Provisions accompanying these plans.
Reinforcing Steel:- All reinforcing steel shall be of intermediate grade, deformed bars, embedded at least forty diameters and lapped at least forty five diameters where spliced.
Concrete:- All concrete shall be Class "A".
Exposed edges shall be chamfered 1" except where otherwise noted or directed by the Engineer. Railings shall not be chamfered.
Design:- Allowable Compressive Stress in Concrete = 750 lbs per sq. in.
Allowable Tension Stress in Steel = 18,000 lbs per sq. in.
ELEVATION
SECTION A-A
PART PLAN
DETAIL OF RAILING
Scale: 3/4" = 1'-0"
SECTION B-B
HOOKED BAR DATA
DETAIL OF DRAIN
Scale: 3/4" = 1'-0"
SECTION C-C
ELEVATION - Showing back face reinforcement
DETAIL OF WINGWALL
Scale: 1/8" = 1'-0"
1936
DATE
BRIDGE ACROSS EAST TWIN CREEK
DETAILS
SCALE As shown
FILE NO.
DRAWING NO.
BRIDGE DEPARTMENT

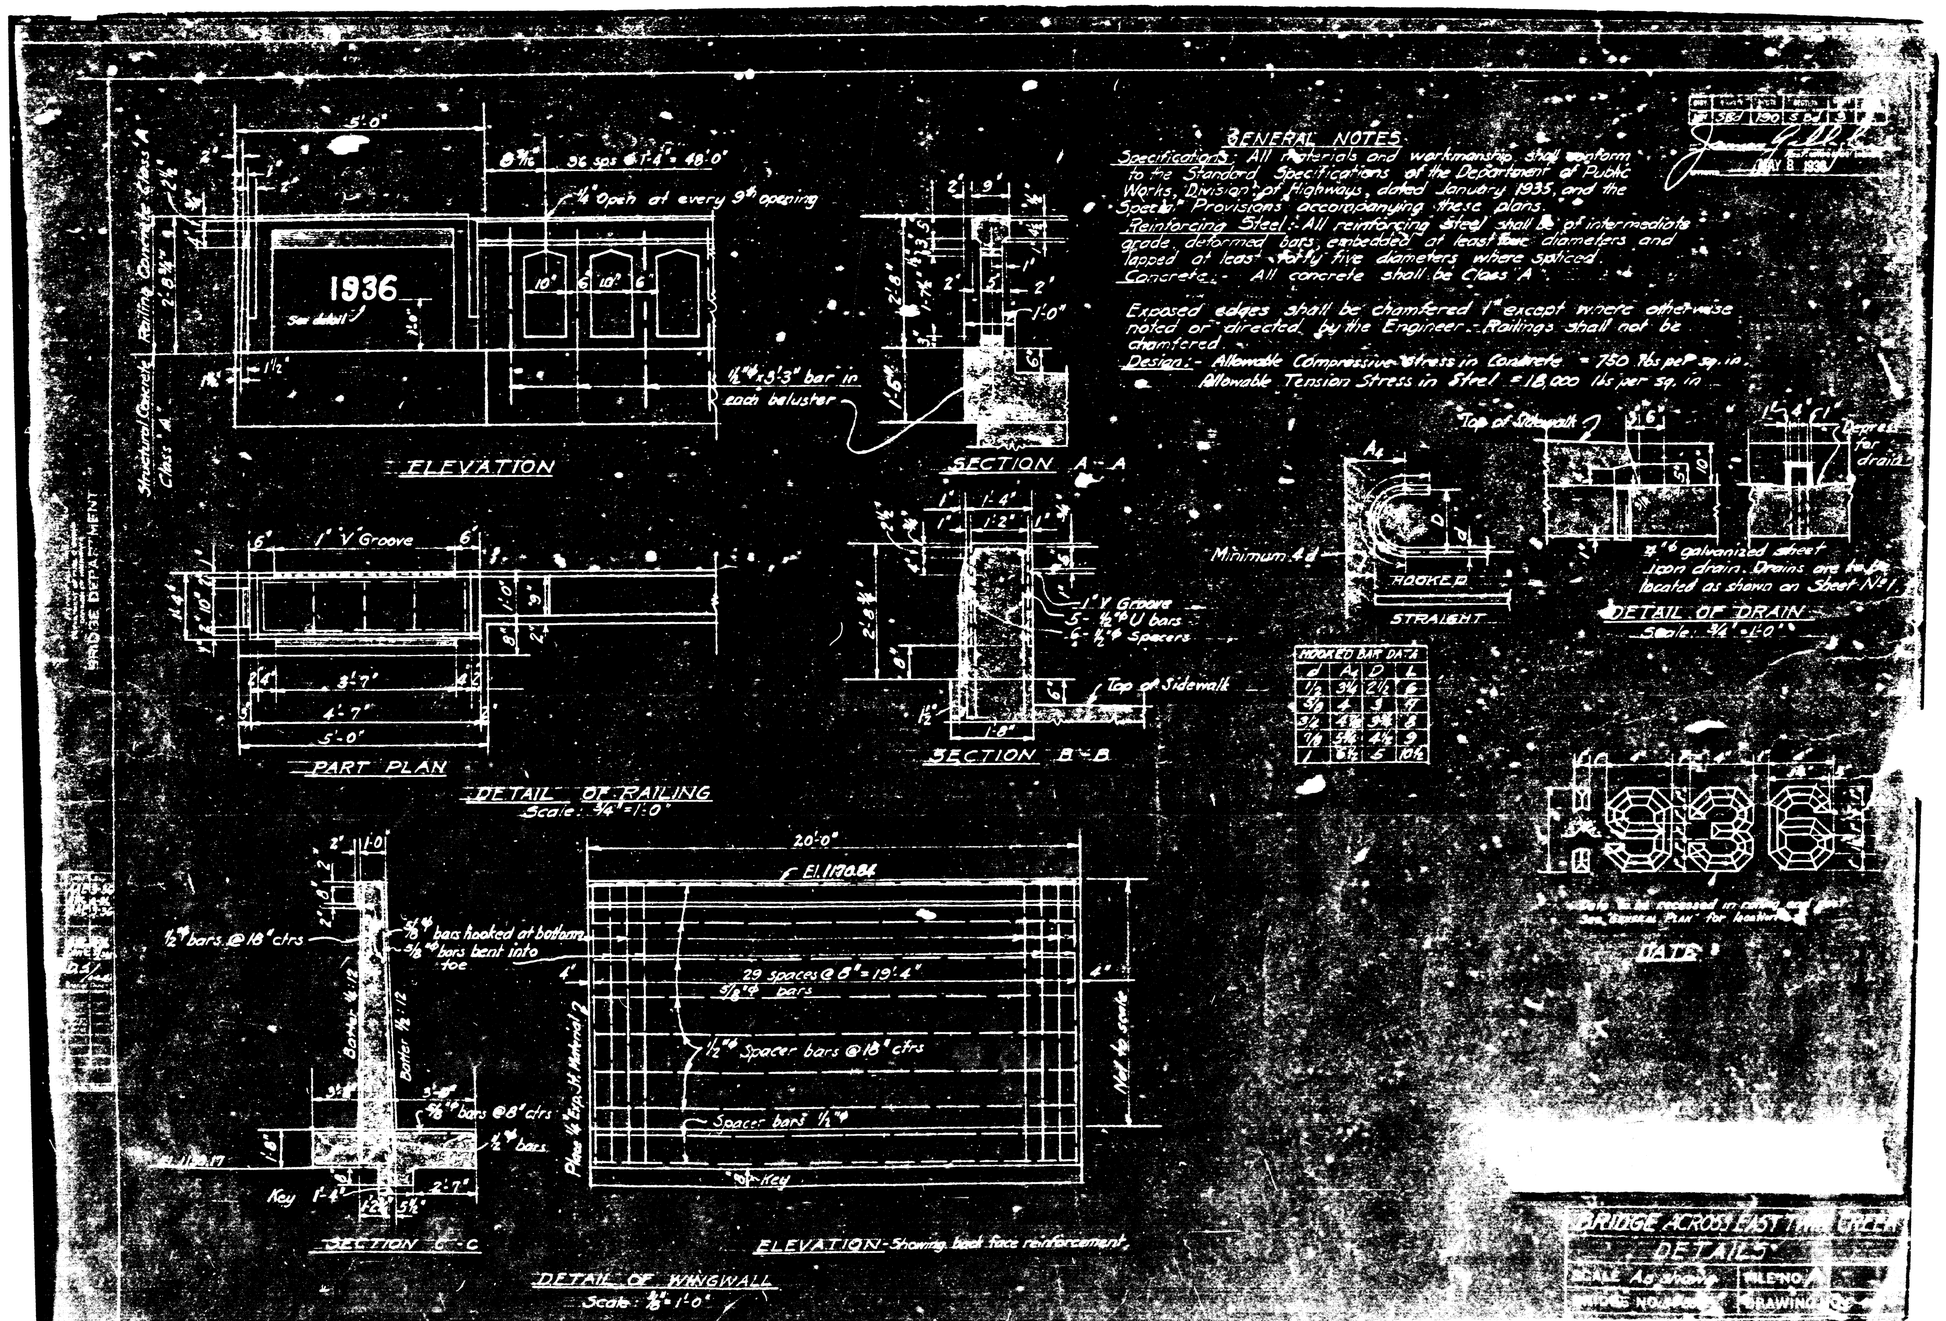
GENERAL NOTES
Specifications:- All materials and workmanship shall conform to the Standard Specifications of the Department of Public Works, Division of Highways, dated January 1935, and the Special Provisions accompanying these plans.
Reinforcing Steel:- All reinforcing steel shall be of intermediate grade, deformed bars, embedded at least forty diameters and lapped at least forty five diameters where spliced.
Concrete:- All concrete shall be Class "A".
Exposed edges shall be chamfered 1" except where otherwise noted or directed by the Engineer. Railings shall not be chamfered.
Design:- Allowable Compressive Stress in Concrete = 750 lbs per sq. in.
Allowable Tension Stress in Steel = 18,000 lbs per sq. in.
ELEVATION
SECTION A-A
PART PLAN
DETAIL OF RAILING
Scale: 3/4" = 1'-0"
SECTION B-B
HOOKED BAR DATA
DETAIL OF DRAIN
Scale: 3/4" = 1'-0"
SECTION C-C
ELEVATION - Showing back face reinforcement
DETAIL OF WINGWALL
Scale: 1/8" = 1'-0"
1936
DATE
BRIDGE ACROSS EAST TWIN CREEK
DETAILS
SCALE As shown
FILE NO.
DRAWING NO.
BRIDGE DEPARTMENT