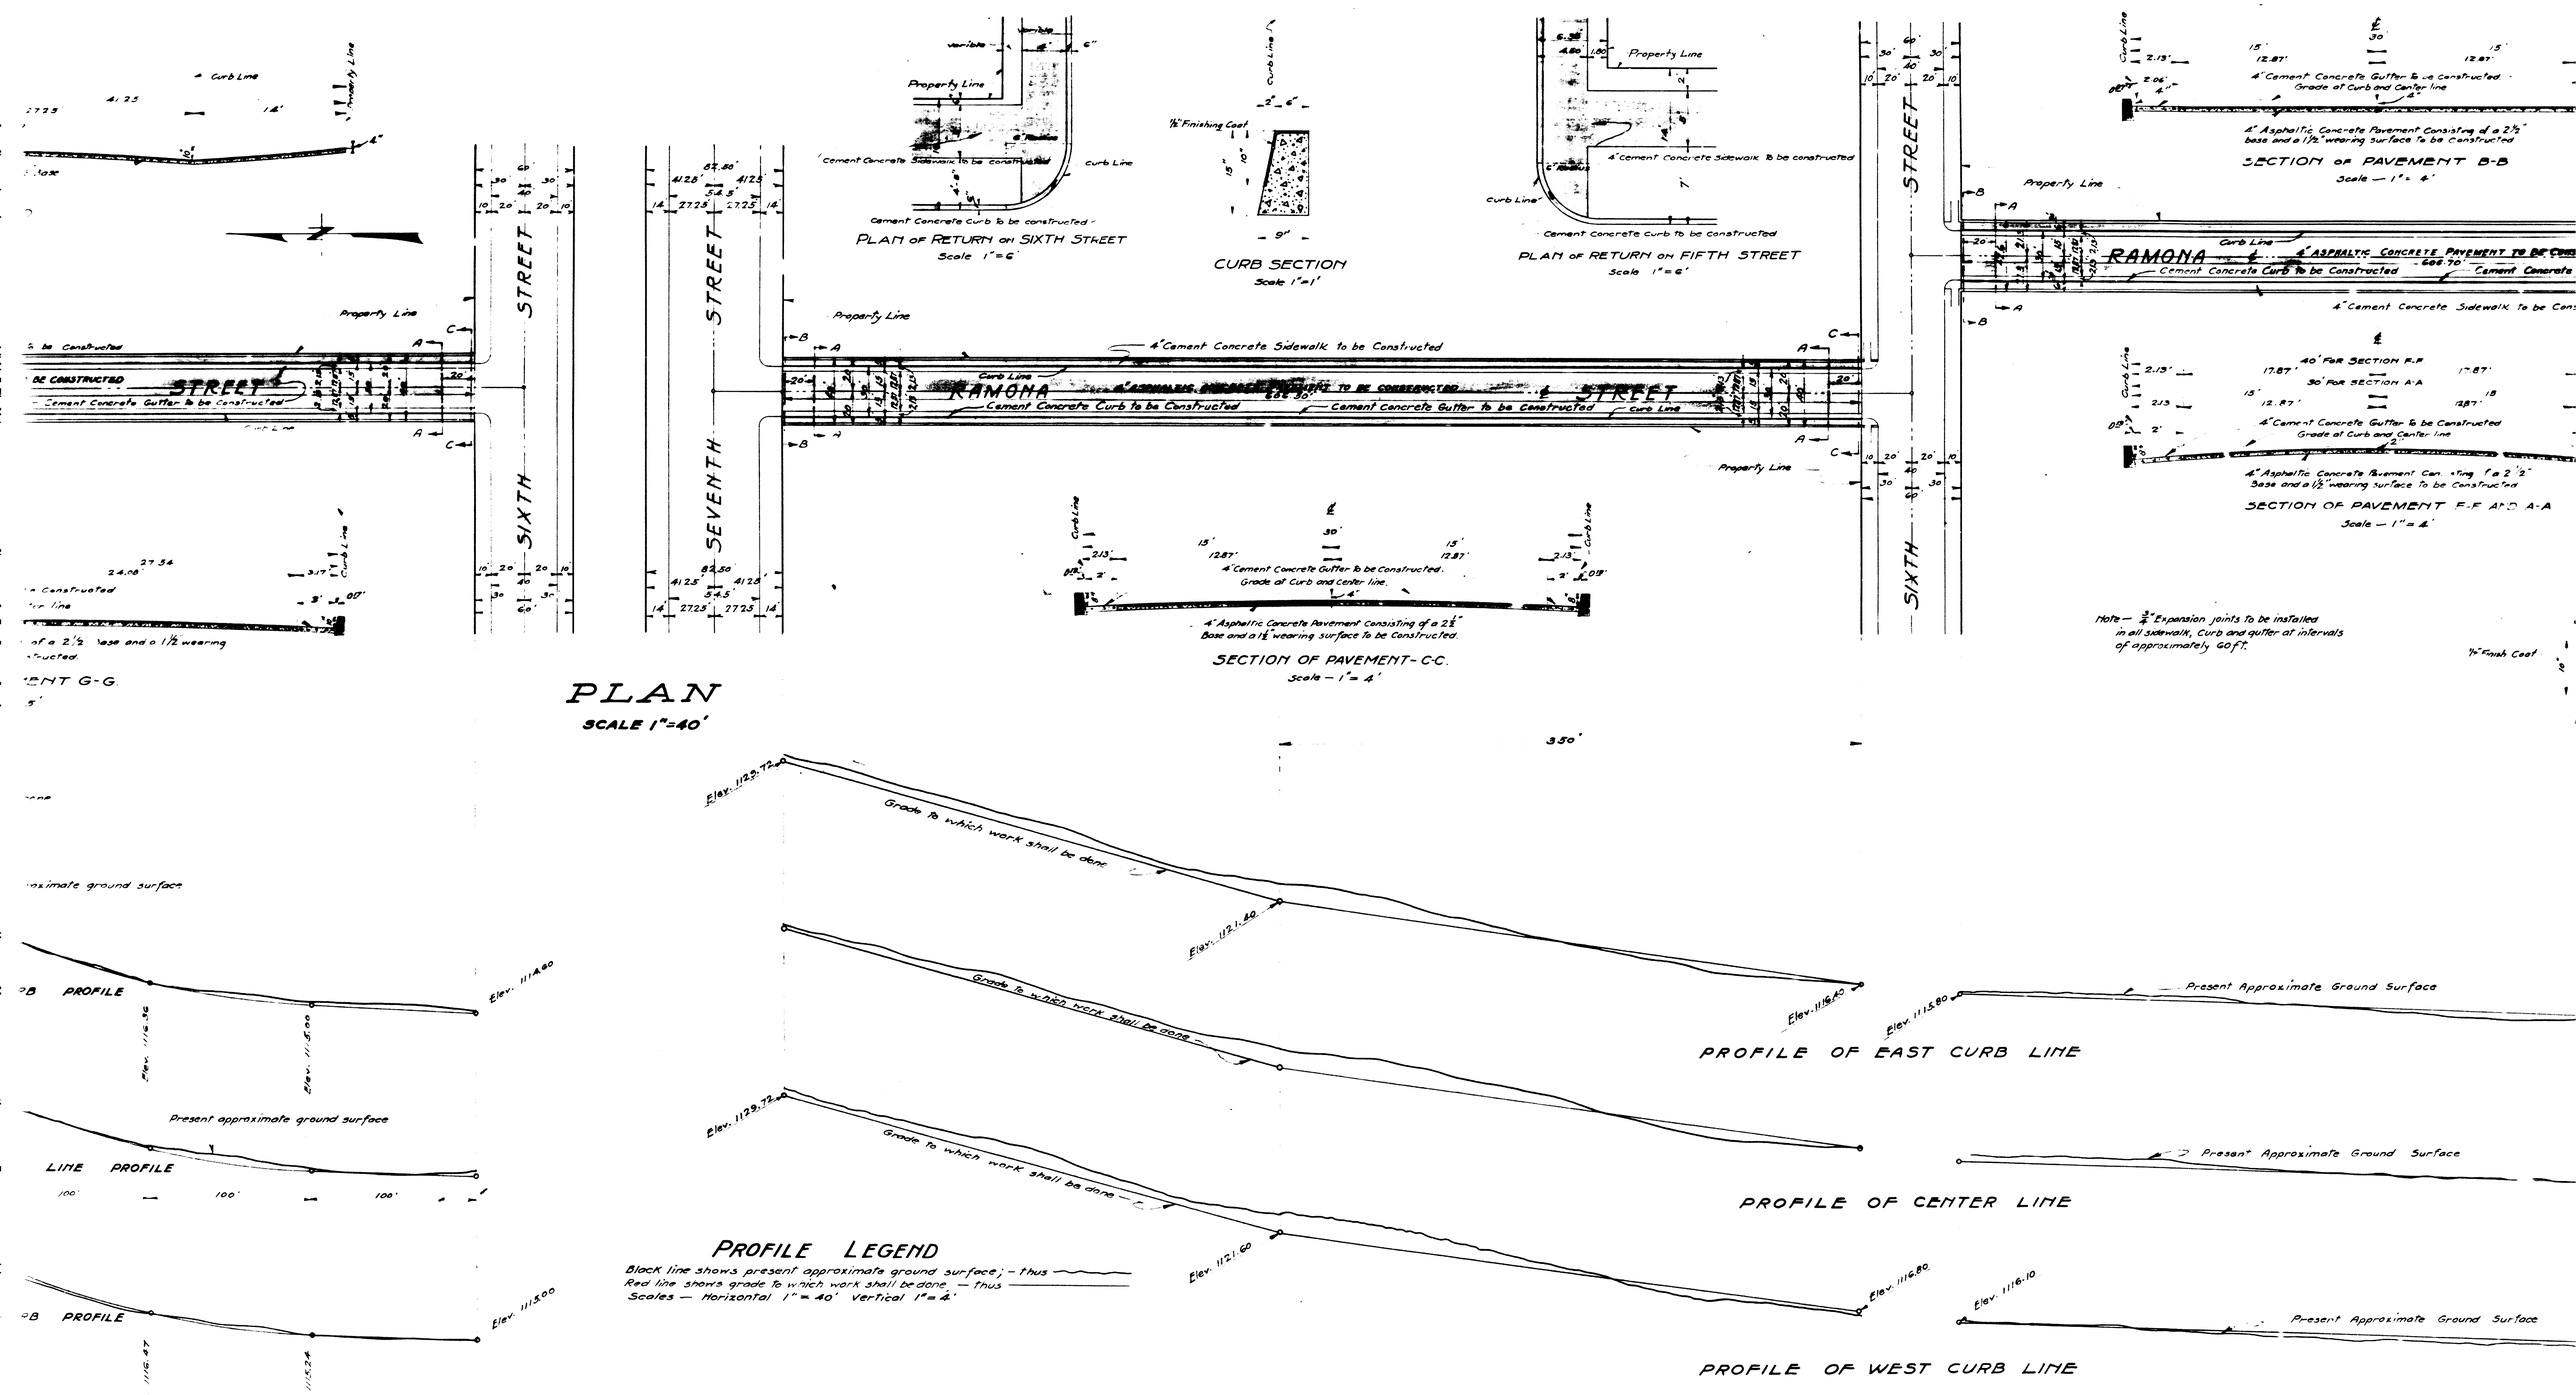
PLAN
SCALE 1"=40'
PLAN OF RETURN ON SIXTH STREET
Scale 1"=6'
CURB SECTION
Scale 1"=1'
PLAN OF RETURN ON FIFTH STREET
Scale 1"=6'
SECTION OF PAVEMENT B-B
Scale — 1" = 4'
SECTION OF PAVEMENT E-E AND A-A
Scale — 1" = 4'
SECTION OF PAVEMENT-C-C.
Scale — 1" = 4'
SECTION OF PAVEMENT G-G.
RAMONA
SIXTH STREET
SEVENTH STREET
Property Line
Curb Line
Cement Concrete Curb to be constructed
Cement Concrete Gutter to be constructed
4' Cement Concrete Sidewalk to be constructed
4" Asphaltic Concrete Pavement Consisting of a 2½" base and a 1½" wearing surface to be constructed
Grade at Curb and Center line
1½" Finishing Coat
Note — ¾" Expansion joints to be installed in all sidewalk, curb and gutter at intervals of approximately 60 ft.
PROFILE OF EAST CURB LINE
PROFILE OF CENTER LINE
PROFILE OF WEST CURB LINE
Present Approximate Ground Surface
Grade to which work shall be done
Elev. 1129.72
Elev. 1121.60
Elev. 1116.80
Elev. 1115.80
Elev. 1116.10
PROFILE LEGEND
Black line shows present approximate ground surface; — thus
Red line shows grade to which work shall be done. — thus
Scales — Horizontal 1" = 40' Vertical 1" = 4'

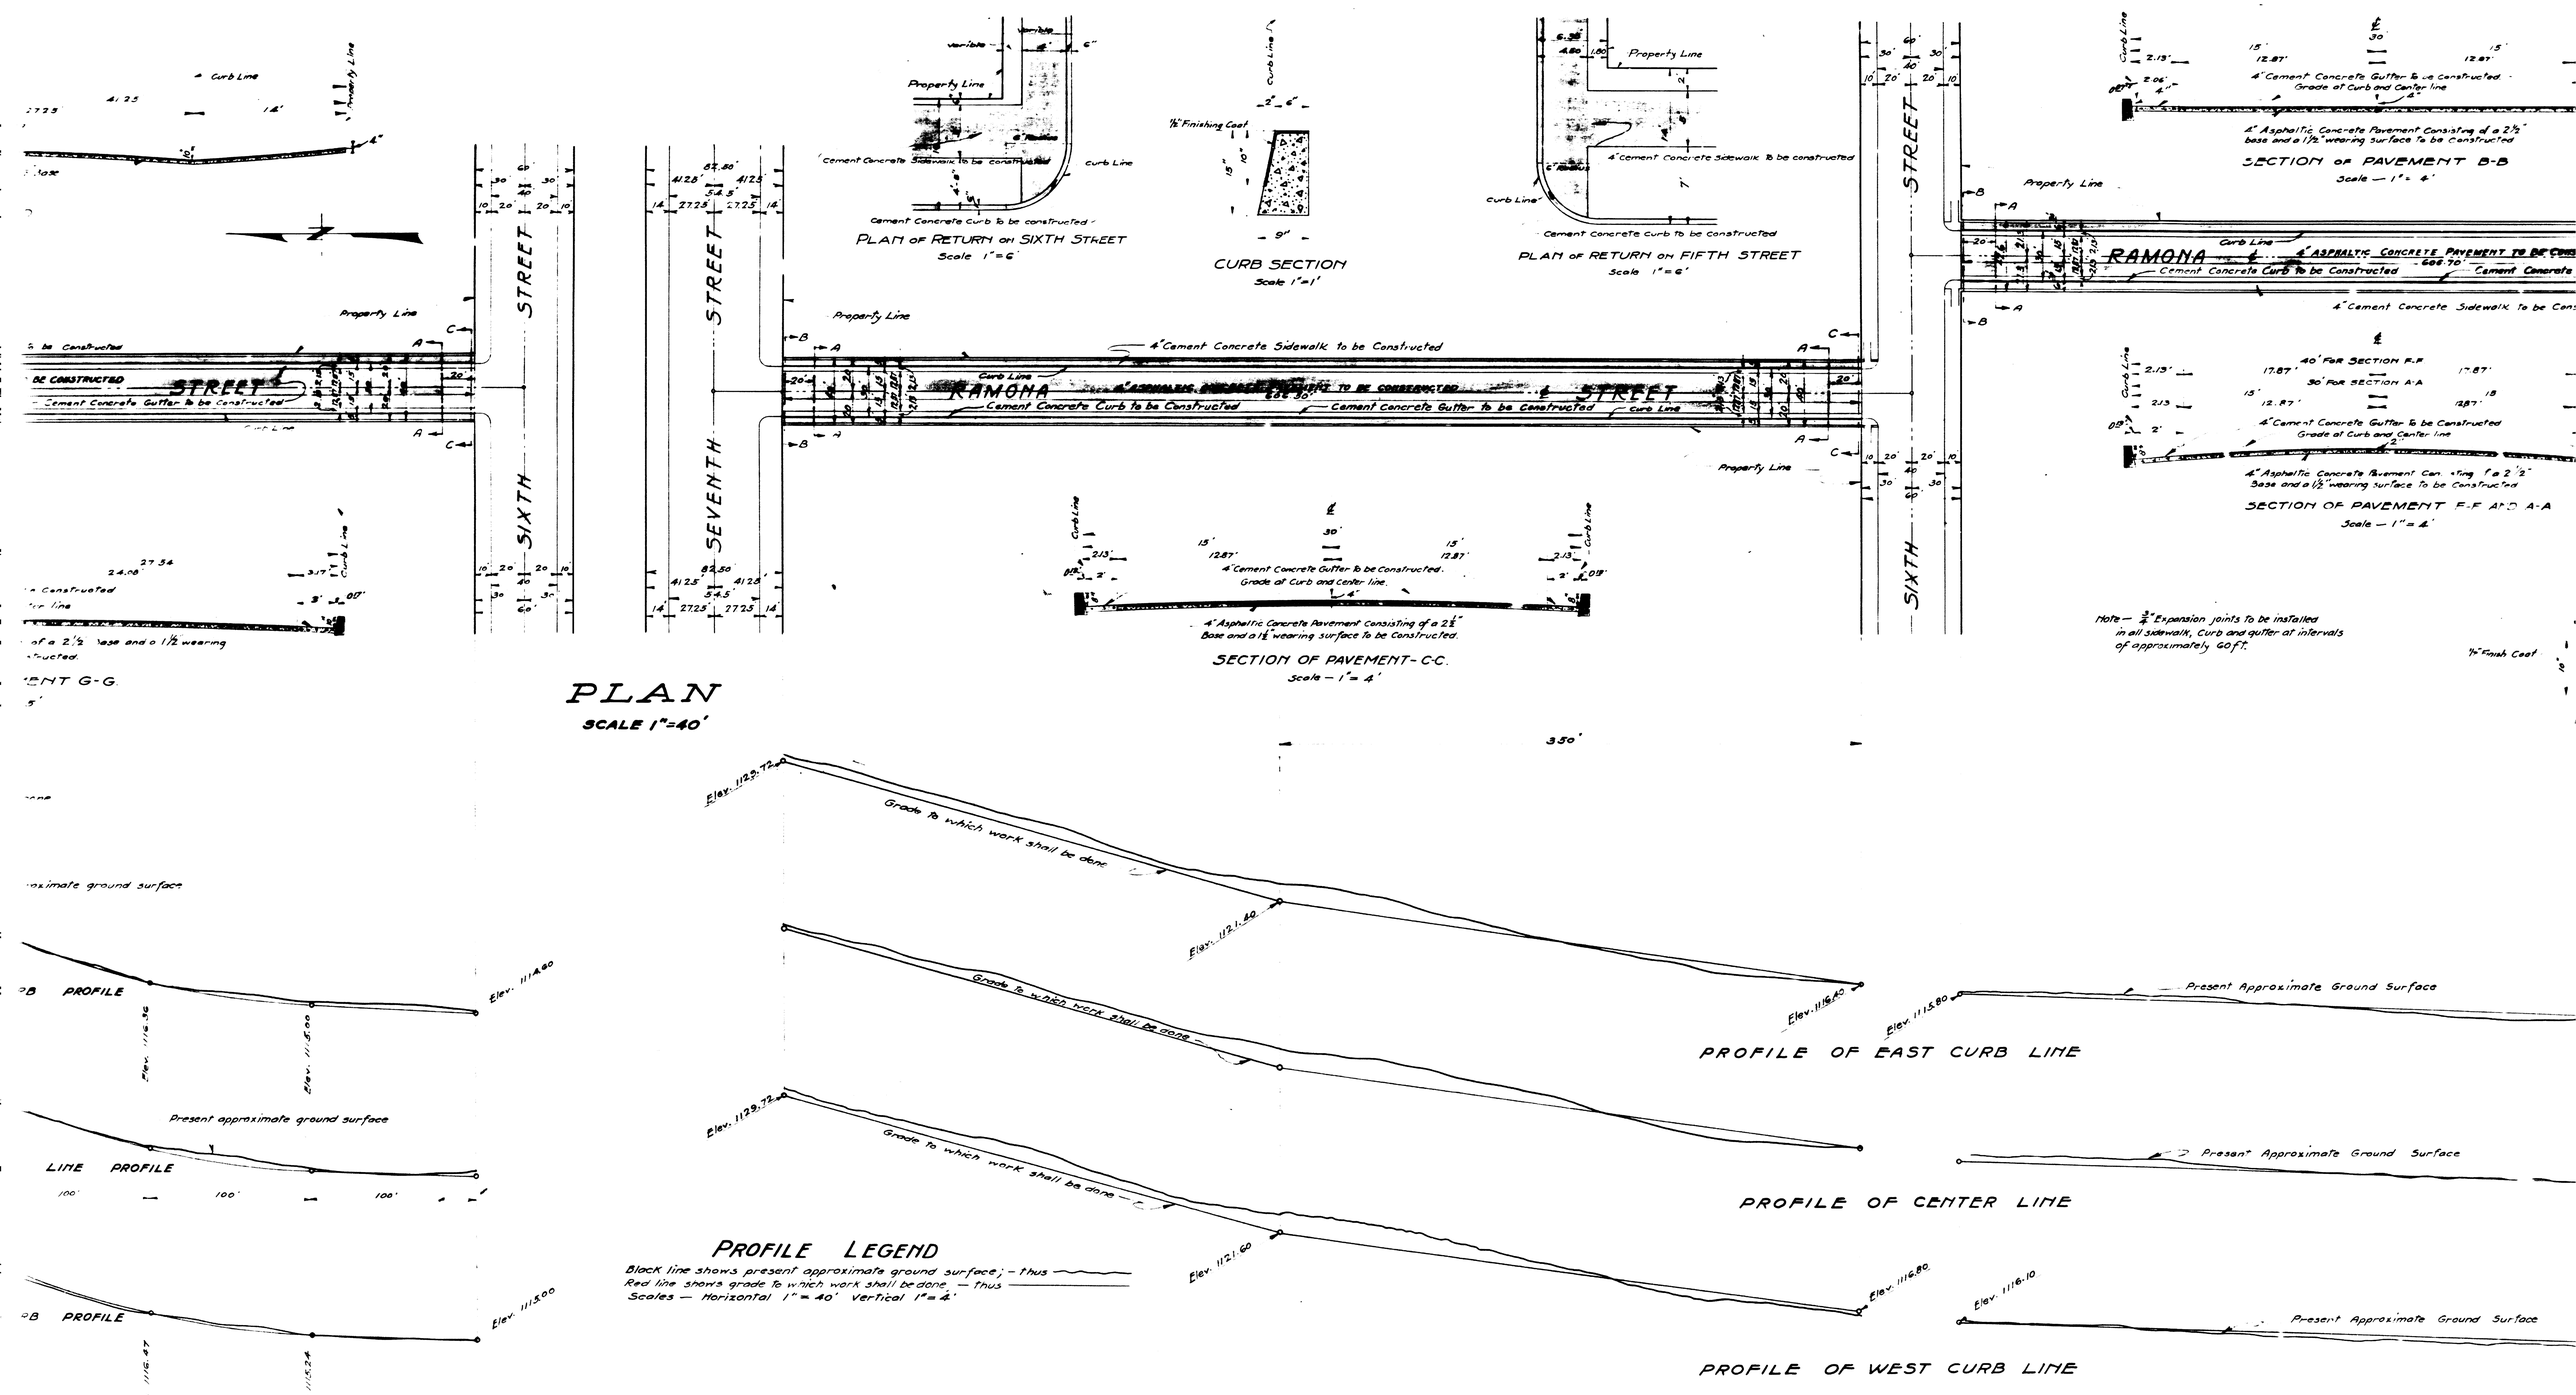
PLAN
SCALE 1"=40'
PLAN OF RETURN ON SIXTH STREET
Scale 1"=6'
CURB SECTION
Scale 1"=1'
PLAN OF RETURN ON FIFTH STREET
Scale 1"=6'
SECTION OF PAVEMENT B-B
Scale — 1" = 4'
SECTION OF PAVEMENT E-E AND A-A
Scale — 1" = 4'
SECTION OF PAVEMENT-C-C.
Scale — 1" = 4'
SECTION OF PAVEMENT G-G.
RAMONA
SIXTH STREET
SEVENTH STREET
Property Line
Curb Line
Cement Concrete Curb to be constructed
Cement Concrete Gutter to be constructed
4' Cement Concrete Sidewalk to be constructed
4" Asphaltic Concrete Pavement Consisting of a 2½" base and a 1½" wearing surface to be constructed
Grade at Curb and Center line
1½" Finishing Coat
Note — ¾" Expansion joints to be installed in all sidewalk, curb and gutter at intervals of approximately 60 ft.
PROFILE OF EAST CURB LINE
PROFILE OF CENTER LINE
PROFILE OF WEST CURB LINE
Present Approximate Ground Surface
Grade to which work shall be done
Elev. 1129.72
Elev. 1121.60
Elev. 1116.80
Elev. 1115.80
Elev. 1116.10
PROFILE LEGEND
Black line shows present approximate ground surface; — thus
Red line shows grade to which work shall be done. — thus
Scales — Horizontal 1" = 40' Vertical 1" = 4'