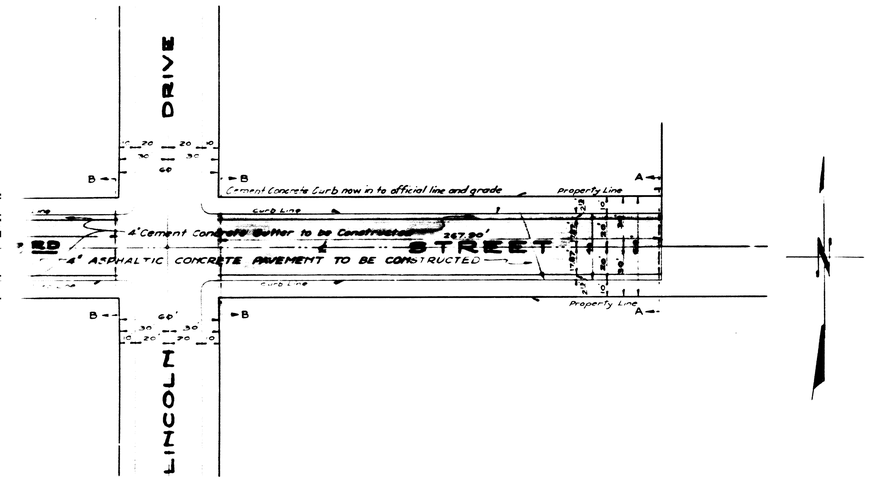

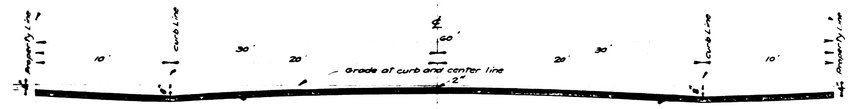

4" Asphaltic Concrete Pavement consisting of a 2 1/2" base and a 1/2" wearing surface to be constructed

SECTION OF PAVEMENT AT C-C.

Scale 1" = 5'

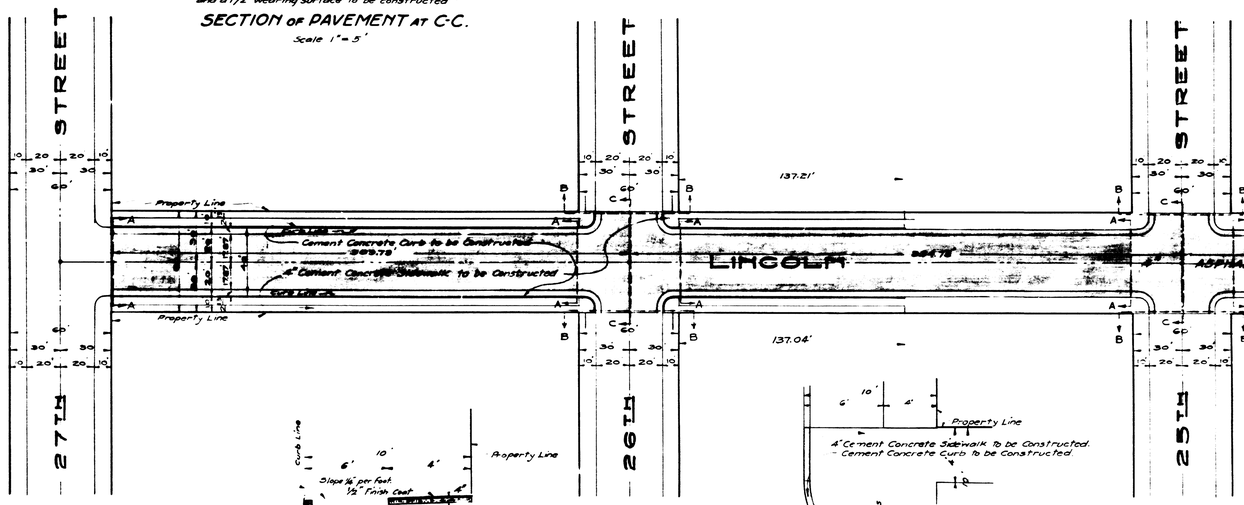

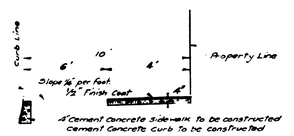

4" Cement Concrete Sidewalk to be constructed
Cement Concrete Curb to be constructed

SECTION THRU SIDEWALK & CURB

Scale 1" = 2'

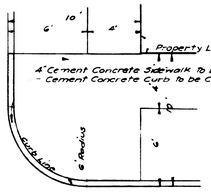

4" Cement Concrete Sidewalk To be Constructed.
Cement Concrete Curb to be Constructed.

PLAN OF CURB RETURN

Scale 1" = 5'

4" Asphaltic Concrete Pavement
base and a 1/2" wearing surface
4" Cement Concrete Gutter to b

SECTION OF PAVEM

Scale 1" = 4

PLA

ALE

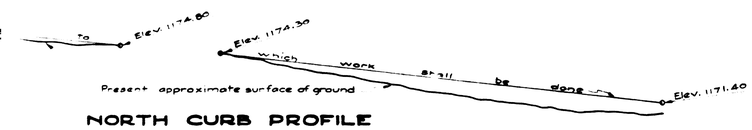

NORTH CURB PROFILE

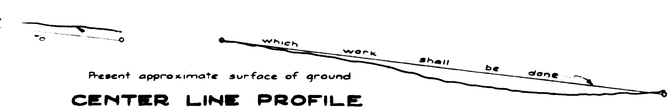

CENTER LINE PROFILE

SOUTH CURB PROFILE

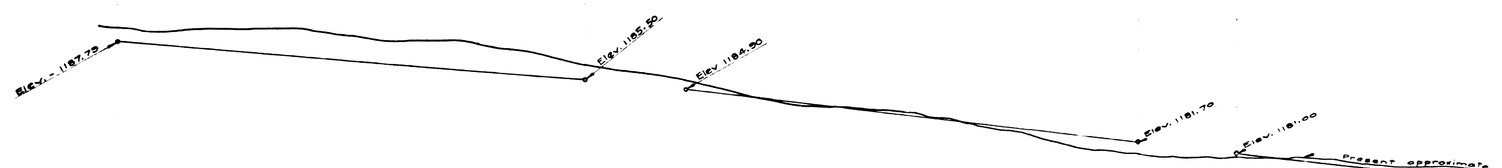

EAST CU

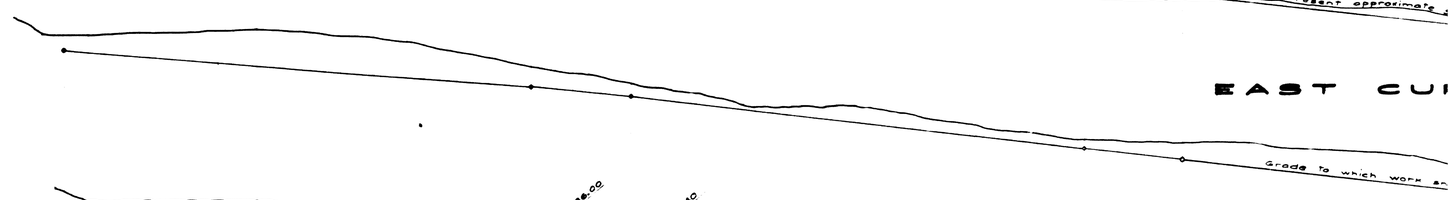

CENTER L

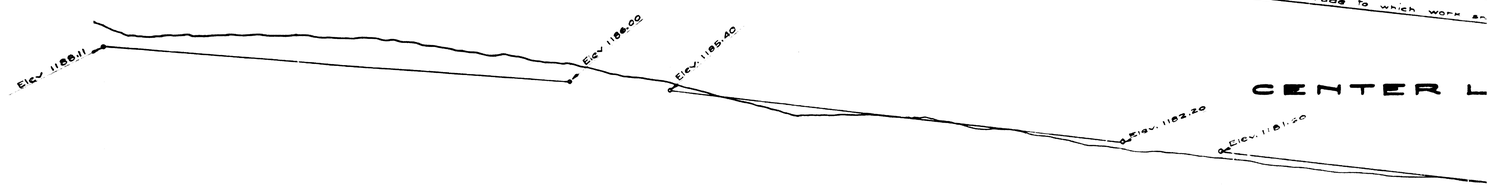

WEST CU