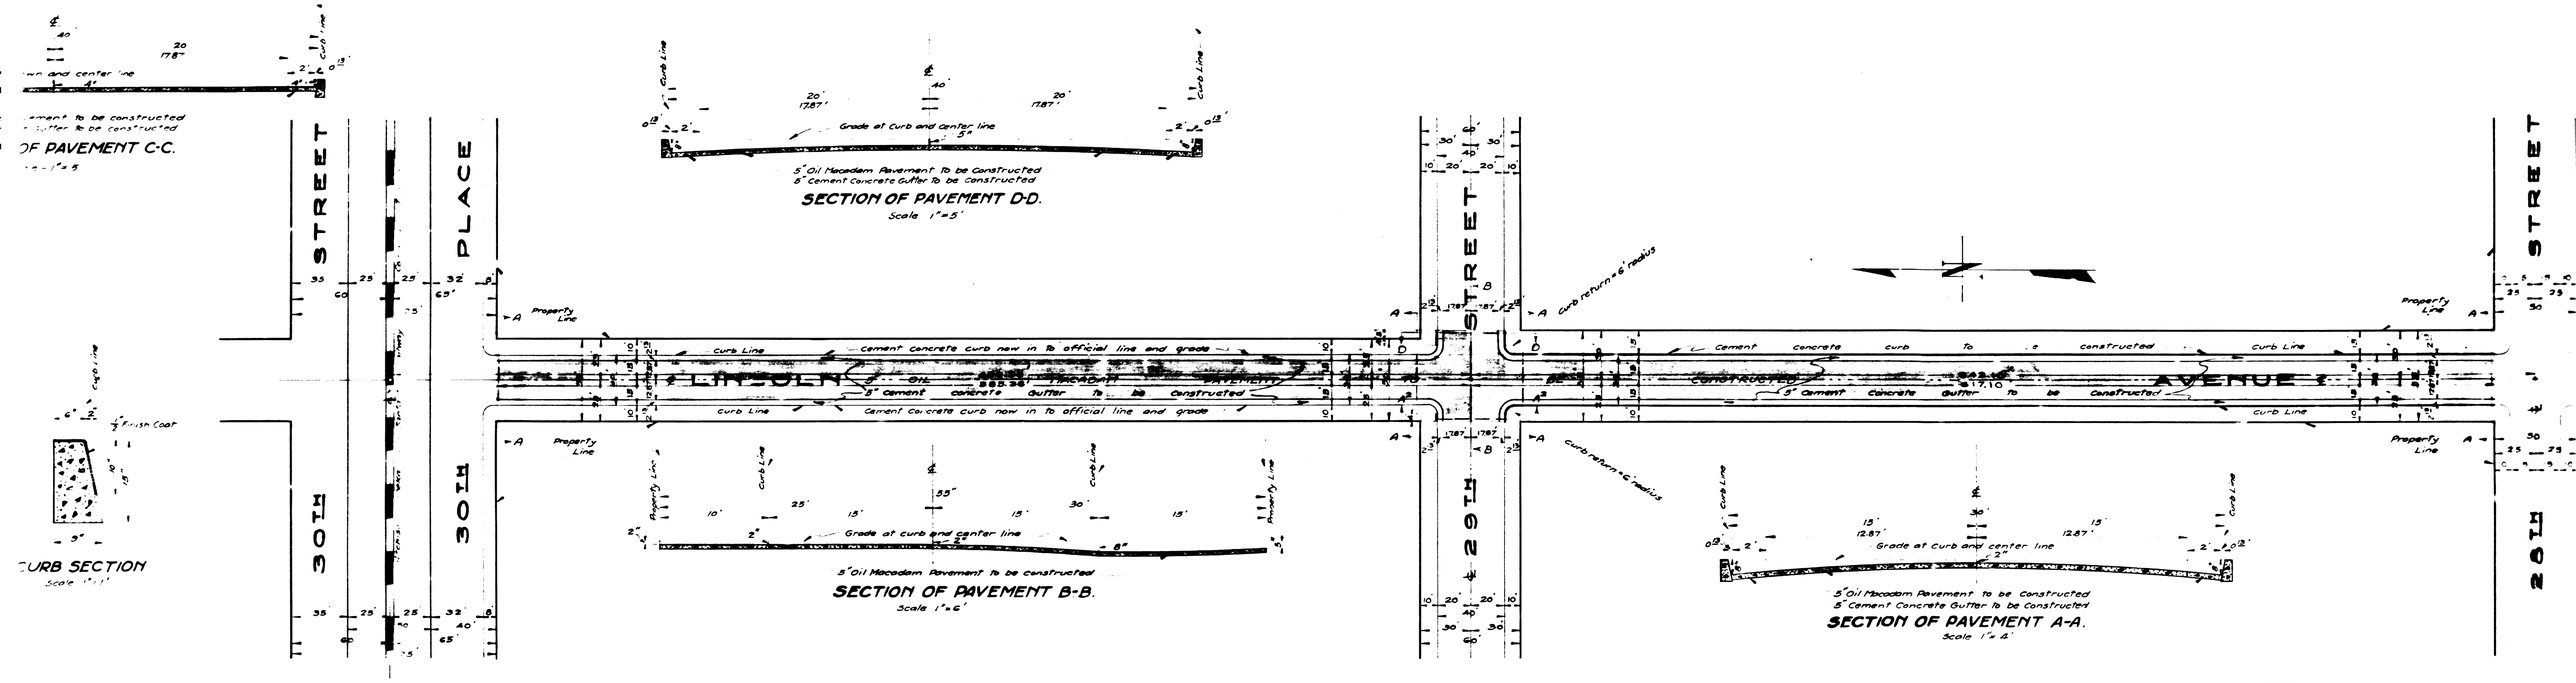

PLAN

SCALE 1"=40'

NOTE —
3/4" Expansion Joints shall be placed at intervals not To exceed 50 feet in all cement concrete curb and gutter to be constructed.

NOTE:
All elevations shown in "red" ink are in feet and are above a plane which is 10 45.28 Ft below the City Bench Mark as established by Ordinance No. 383 of City of San Bernardino, Calif.

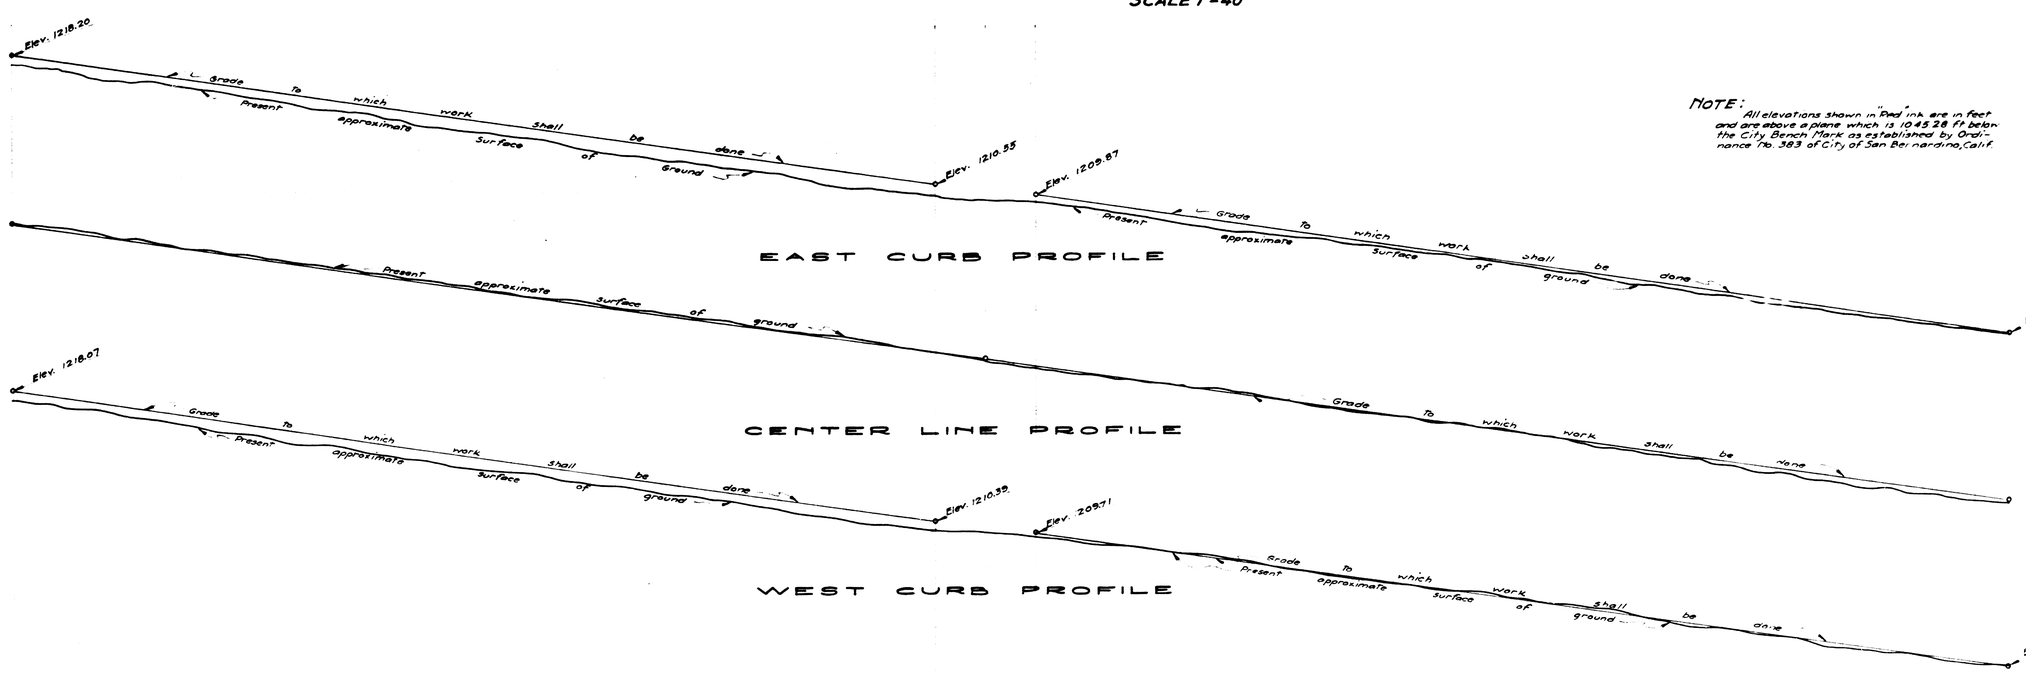

PROFILE LEGEND

show the present approximate surface of ground
ow the grade to which work shall be done.
rizontal 1"=40'. Vertical 1"=4'.

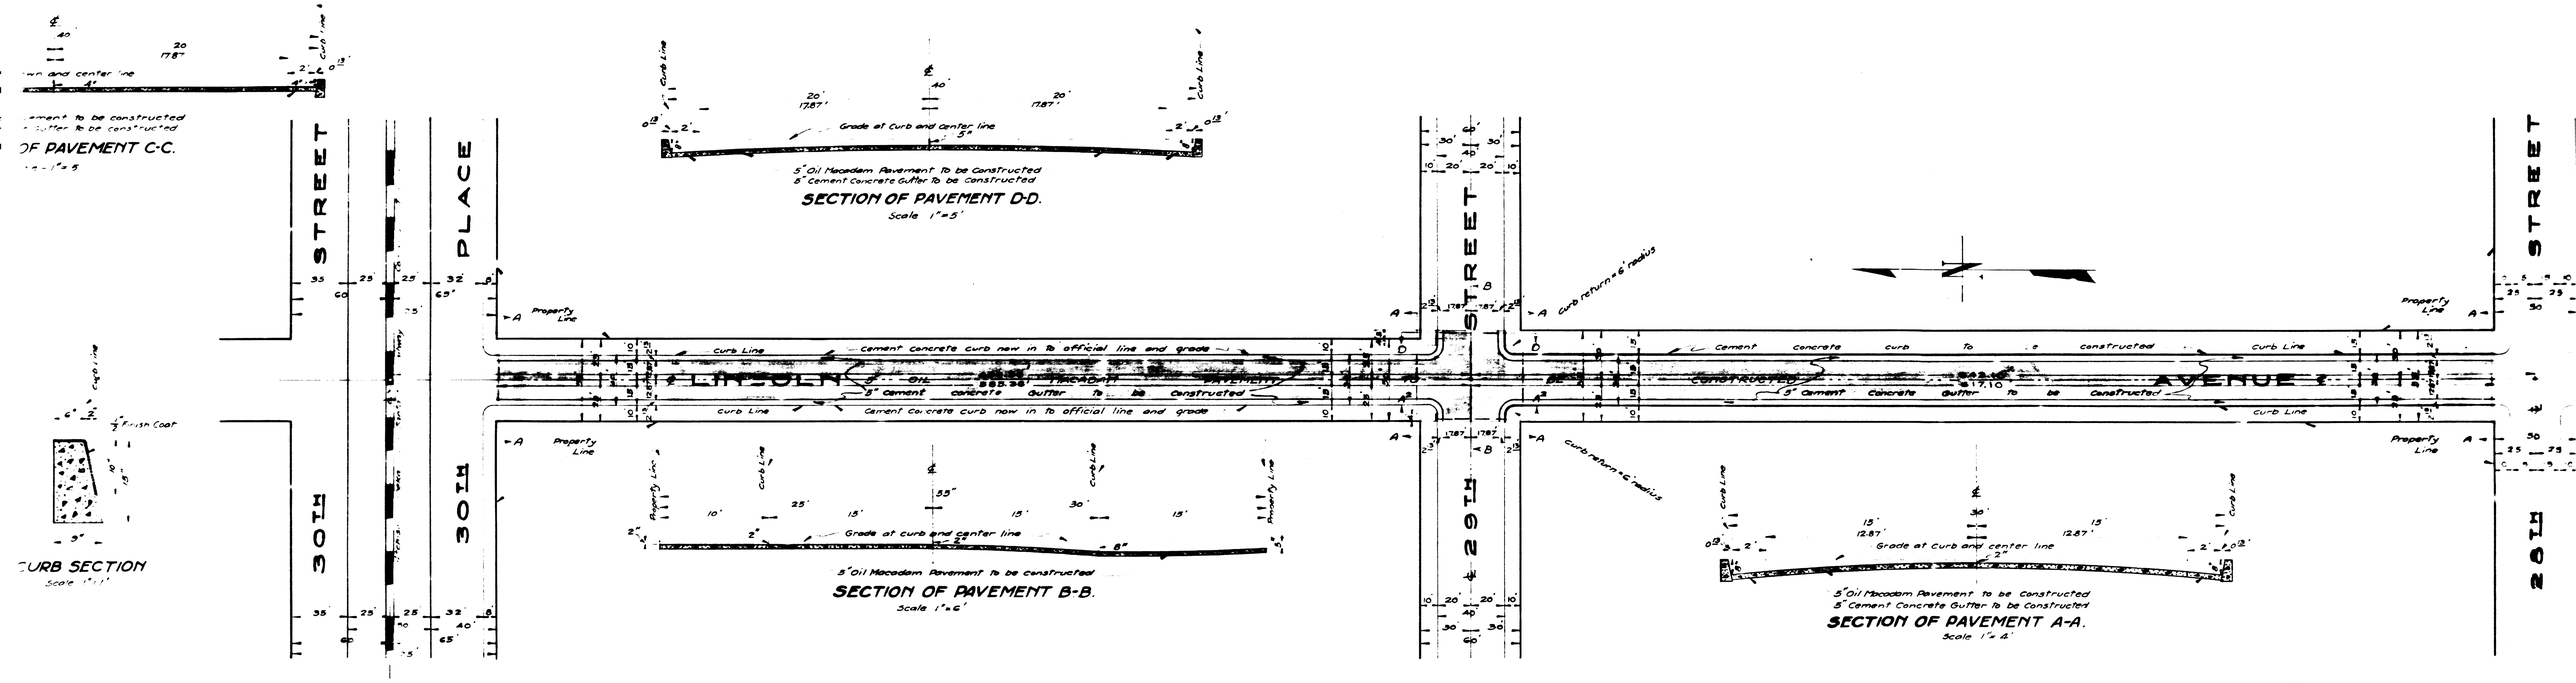

PLAN

SCALE 1"=40'

NOTE —
3/4" Expansion Joints shall be placed at intervals not To exceed 50 feet in all cement concrete curb and gutter to be constructed.

NOTE:
All elevations shown in "red" ink are in feet and are above a plane which is 10 45.28 Ft below the City Bench Mark as established by Ordinance No. 383 of City of San Bernardino, Calif.

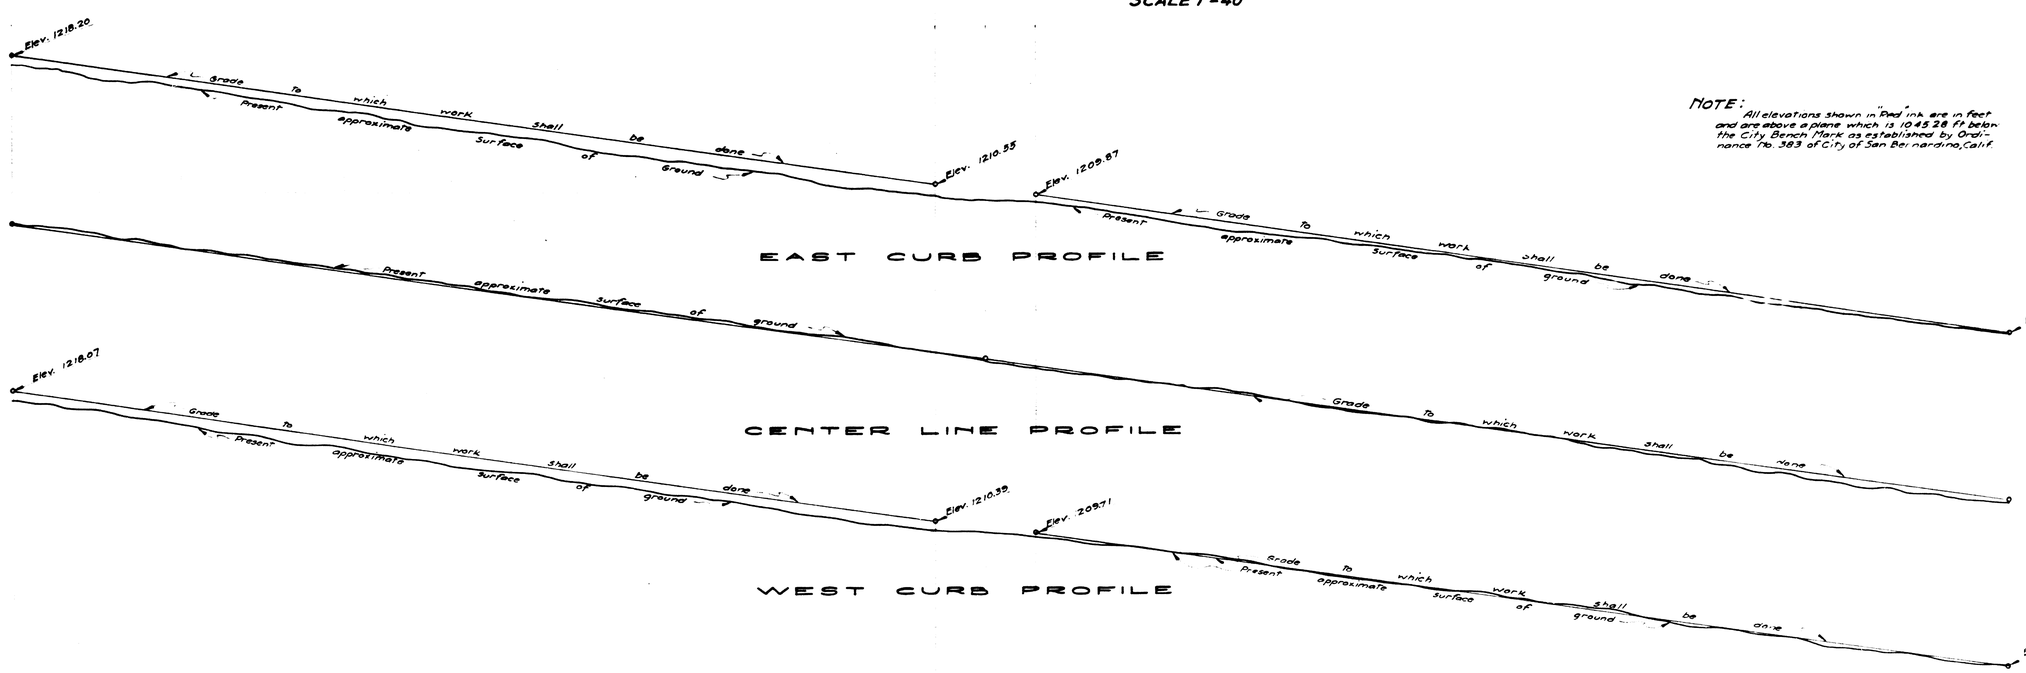

PROFILE LEGEND

show the present approximate surface of ground
ow the grade to which work shall be done.
rizontal 1"=40'. Vertical 1"=4'.