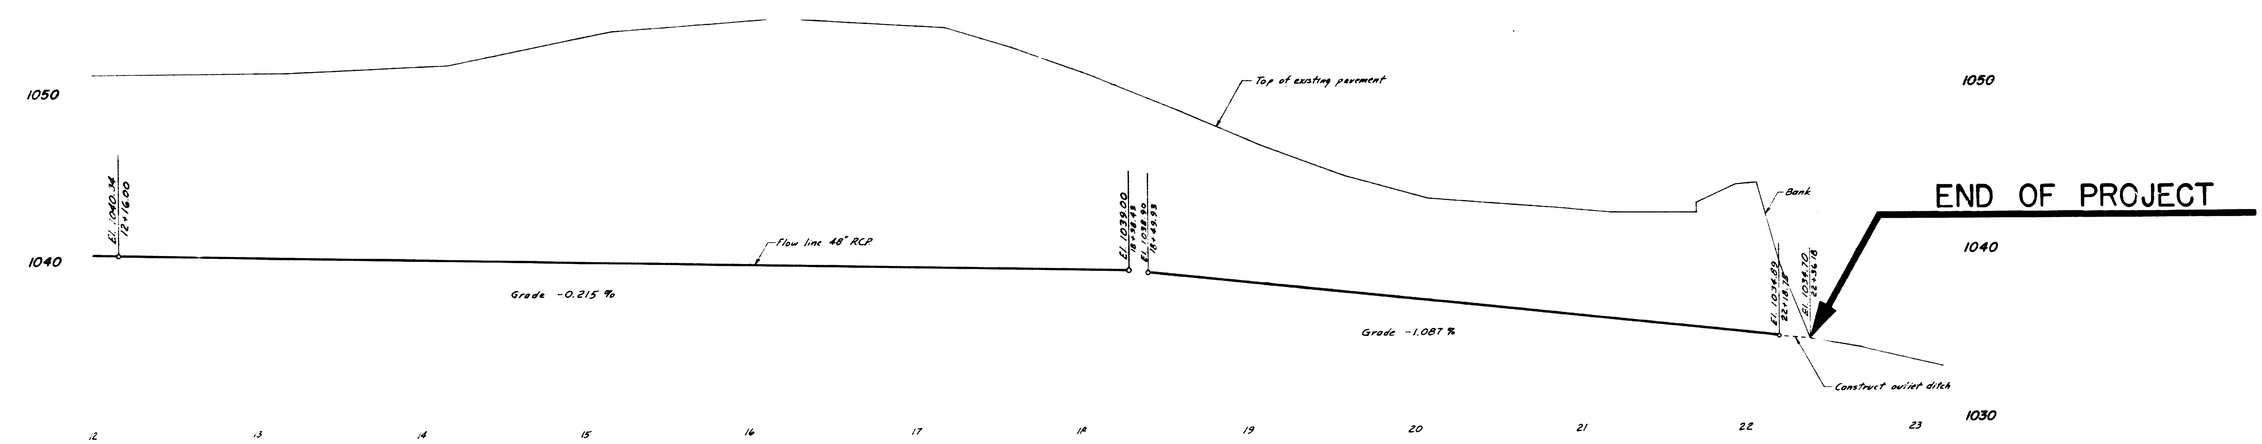
1050
1040
1030
Top of existing pavement
Bank
END OF PROJECT
El. 1040.34
12+16.00
Flow line 48" RCP
El. 1038.00
El. 1038.80
16+45.93
El. 1034.89
23+18.38
El. 1034.70
23+36.78
Grade -0.215 %
Grade -1.087 %
Construct outlet ditch
12
13
14
15
16
17
18
19
20
21
22
23

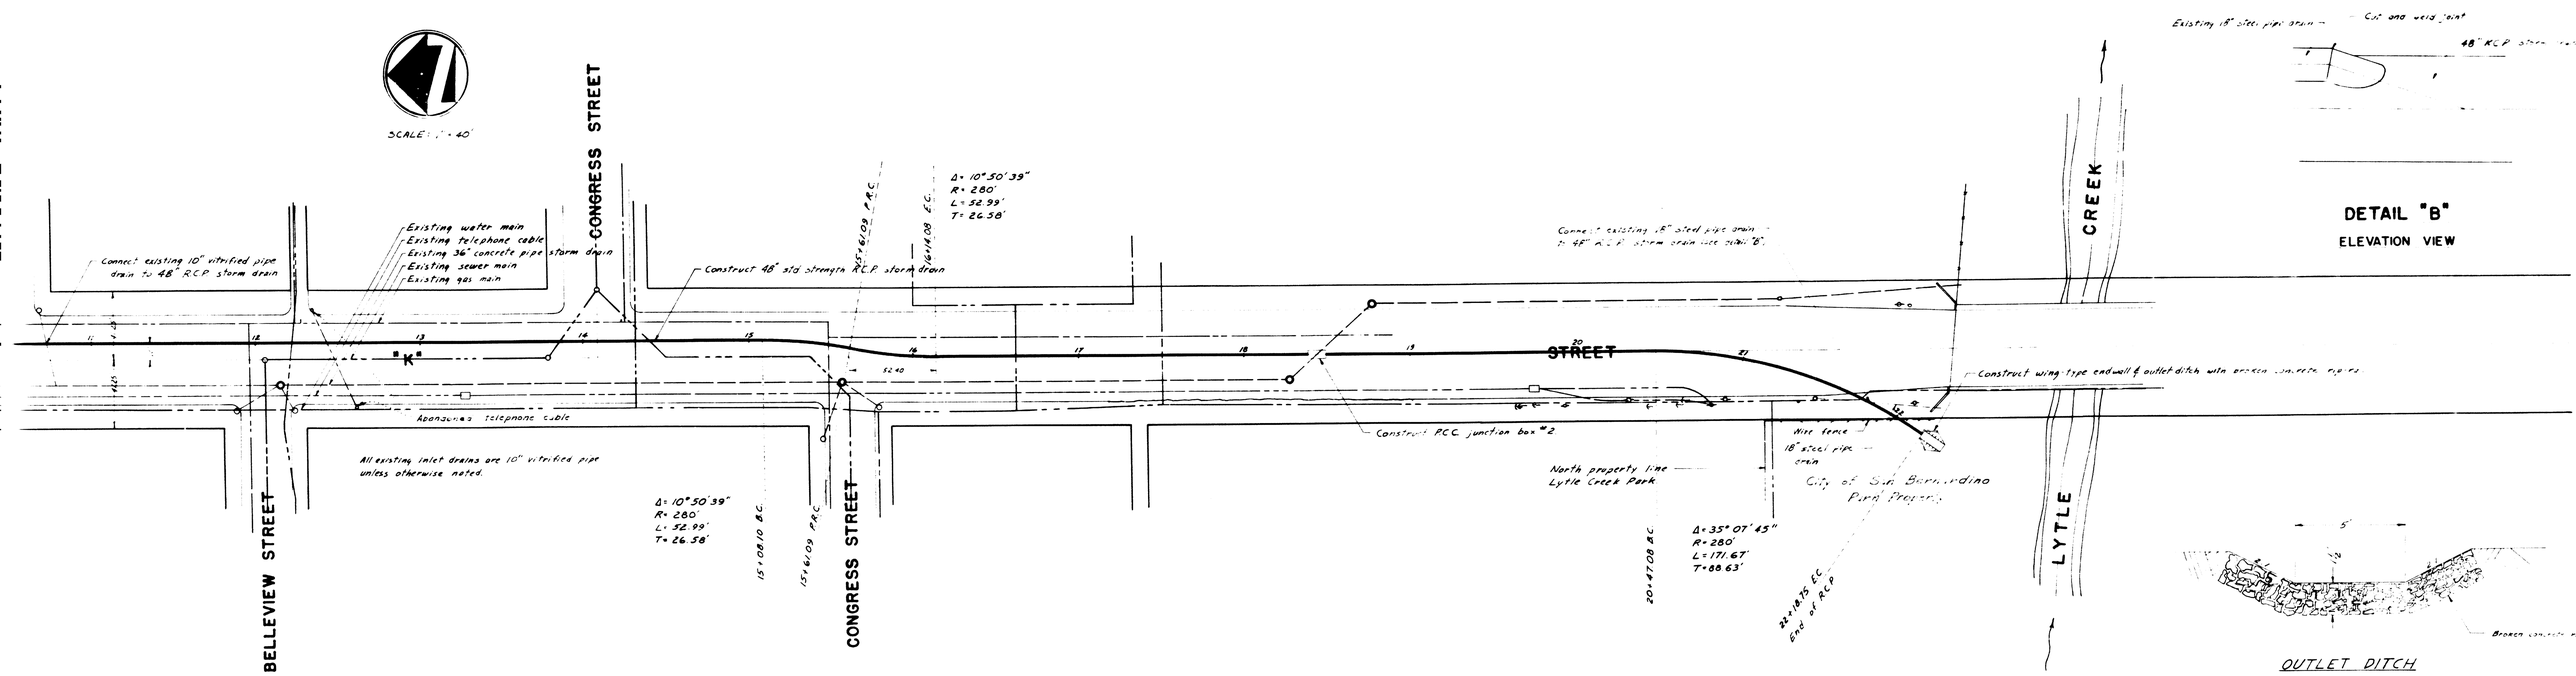
SCALE: 1" = 40'
CONGRESS STREET
BELLEVIEW STREET
"K" STREET
LYTLE CREEK
Connect existing 10" vitrified pipe drain to 48" R.C.P. storm drain
Existing water main
Existing telephone cable
Existing 36" concrete pipe storm drain
Existing sewer main
Existing gas main
Construct 48" std strength R.C.P. storm drain
Δ = 10°50'39"
R = 280'
L = 52.99'
T = 26.58'
15+61.09 P.R.C.
16+14.08 E.C.
Connect existing 18" steel pipe drain to 48" R.C.P. storm drain see detail "B"
Construct wing-type endwall & outlet ditch with broken concrete pipe
Abandoned telephone cable
All existing inlet drains are 10" vitrified pipe unless otherwise noted.
Construct P.C.C. junction box #2
Wire fence
18" steel pipe drain
North property line Lytle Creek Park
City of San Bernardino Park Property
Δ = 35°07'45"
R = 280'
L = 171.67'
T = 88.63'
20+47.08 B.C.
22+18.75 E.C.
End of RCP
15+08.10 B.C.
15+61.09 P.R.C.
Existing 18" steel pipe drain
Cut and weld joint
48" R.C.P. storm drain
DETAIL "B"
ELEVATION VIEW
Broken concrete pipe
OUTLET DITCH
TYPICAL SECTION

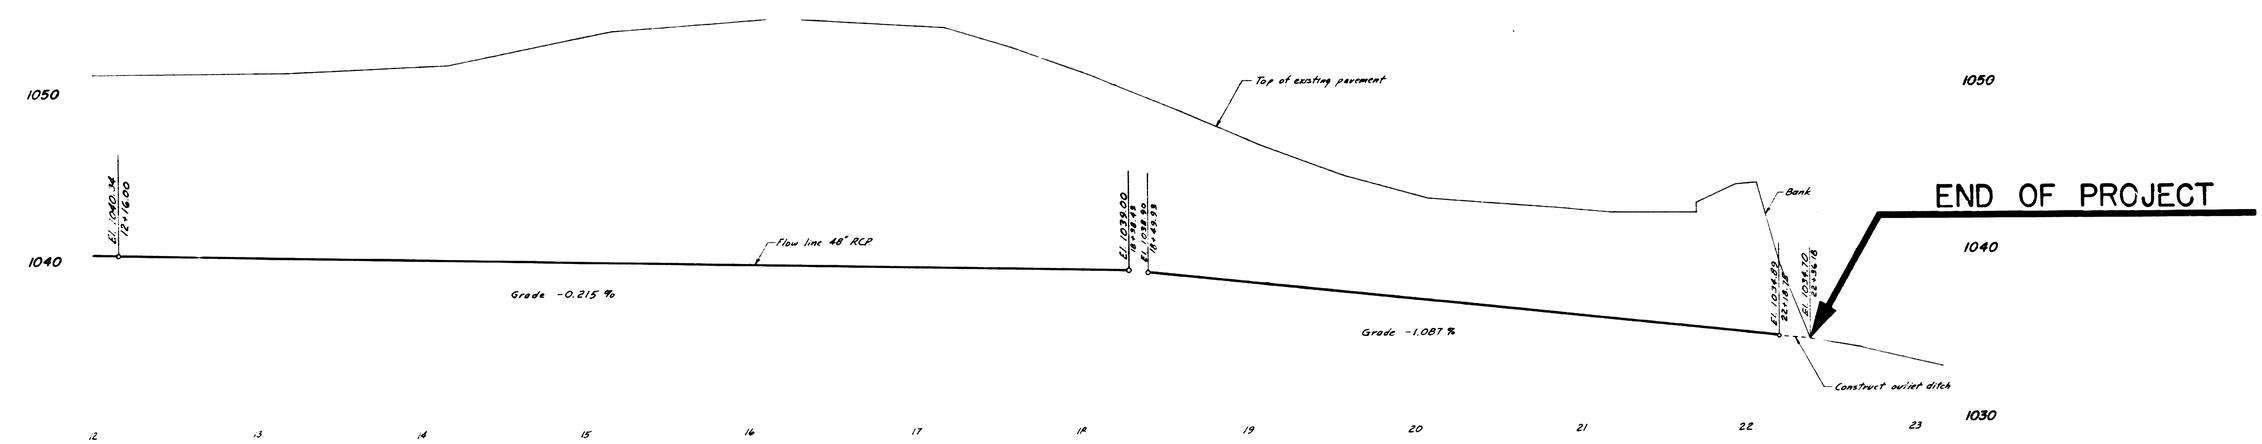
1050
1040
1030
Top of existing pavement
Bank
END OF PROJECT
El. 1040.34
12+16.00
Flow line 48" RCP
El. 1038.00
El. 1038.80
16+45.93
El. 1034.89
23+18.38
El. 1034.70
23+36.78
Grade -0.215 %
Grade -1.087 %
Construct outlet ditch
12
13
14
15
16
17
18
19
20
21
22
23

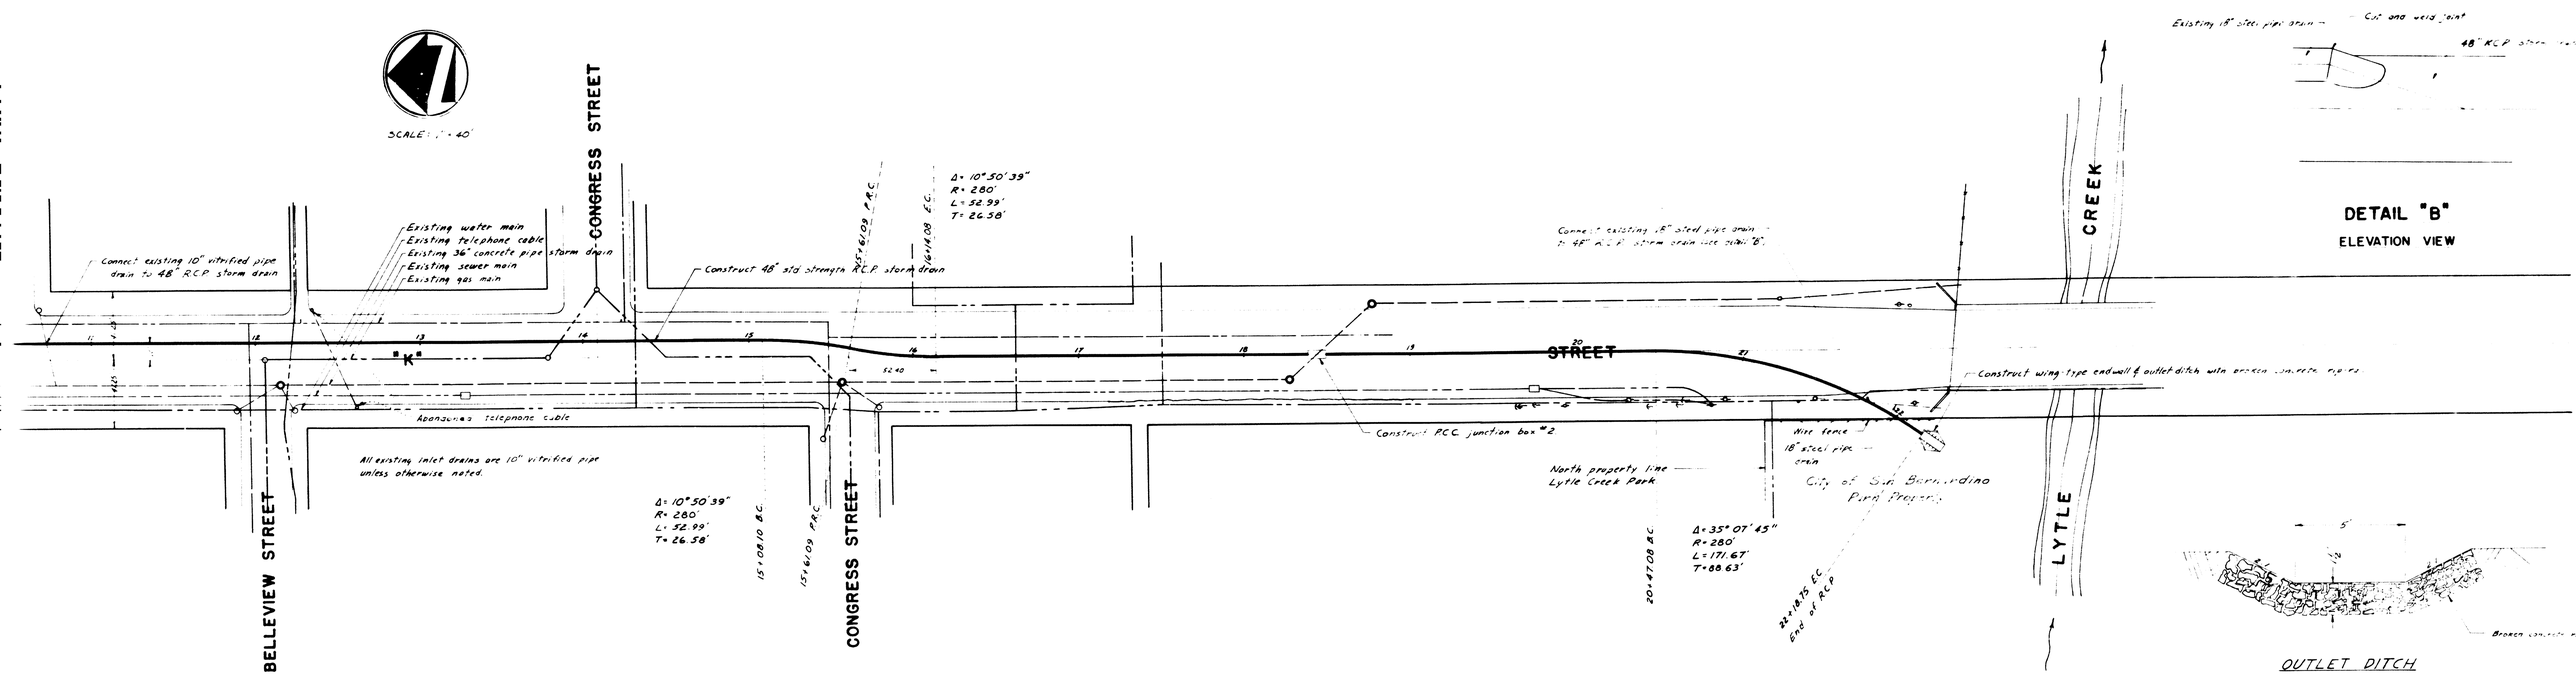
SCALE: 1" = 40'
CONGRESS STREET
BELLEVIEW STREET
"K" STREET
LYTLE CREEK
Connect existing 10" vitrified pipe drain to 48" R.C.P. storm drain
Existing water main
Existing telephone cable
Existing 36" concrete pipe storm drain
Existing sewer main
Existing gas main
Construct 48" std strength R.C.P. storm drain
Δ = 10°50'39"
R = 280'
L = 52.99'
T = 26.58'
15+61.09 P.R.C.
16+14.08 E.C.
Connect existing 18" steel pipe drain to 48" R.C.P. storm drain see detail "B"
Construct wing-type endwall & outlet ditch with broken concrete pipe
Abandoned telephone cable
All existing inlet drains are 10" vitrified pipe unless otherwise noted.
Construct P.C.C. junction box #2
Wire fence
18" steel pipe drain
North property line Lytle Creek Park
City of San Bernardino Park Property
Δ = 35°07'45"
R = 280'
L = 171.67'
T = 88.63'
20+47.08 B.C.
22+18.75 E.C.
End of RCP
15+08.10 B.C.
15+61.09 P.R.C.
Existing 18" steel pipe drain
Cut and weld joint
48" R.C.P. storm drain
DETAIL "B"
ELEVATION VIEW
Broken concrete pipe
OUTLET DITCH
TYPICAL SECTION