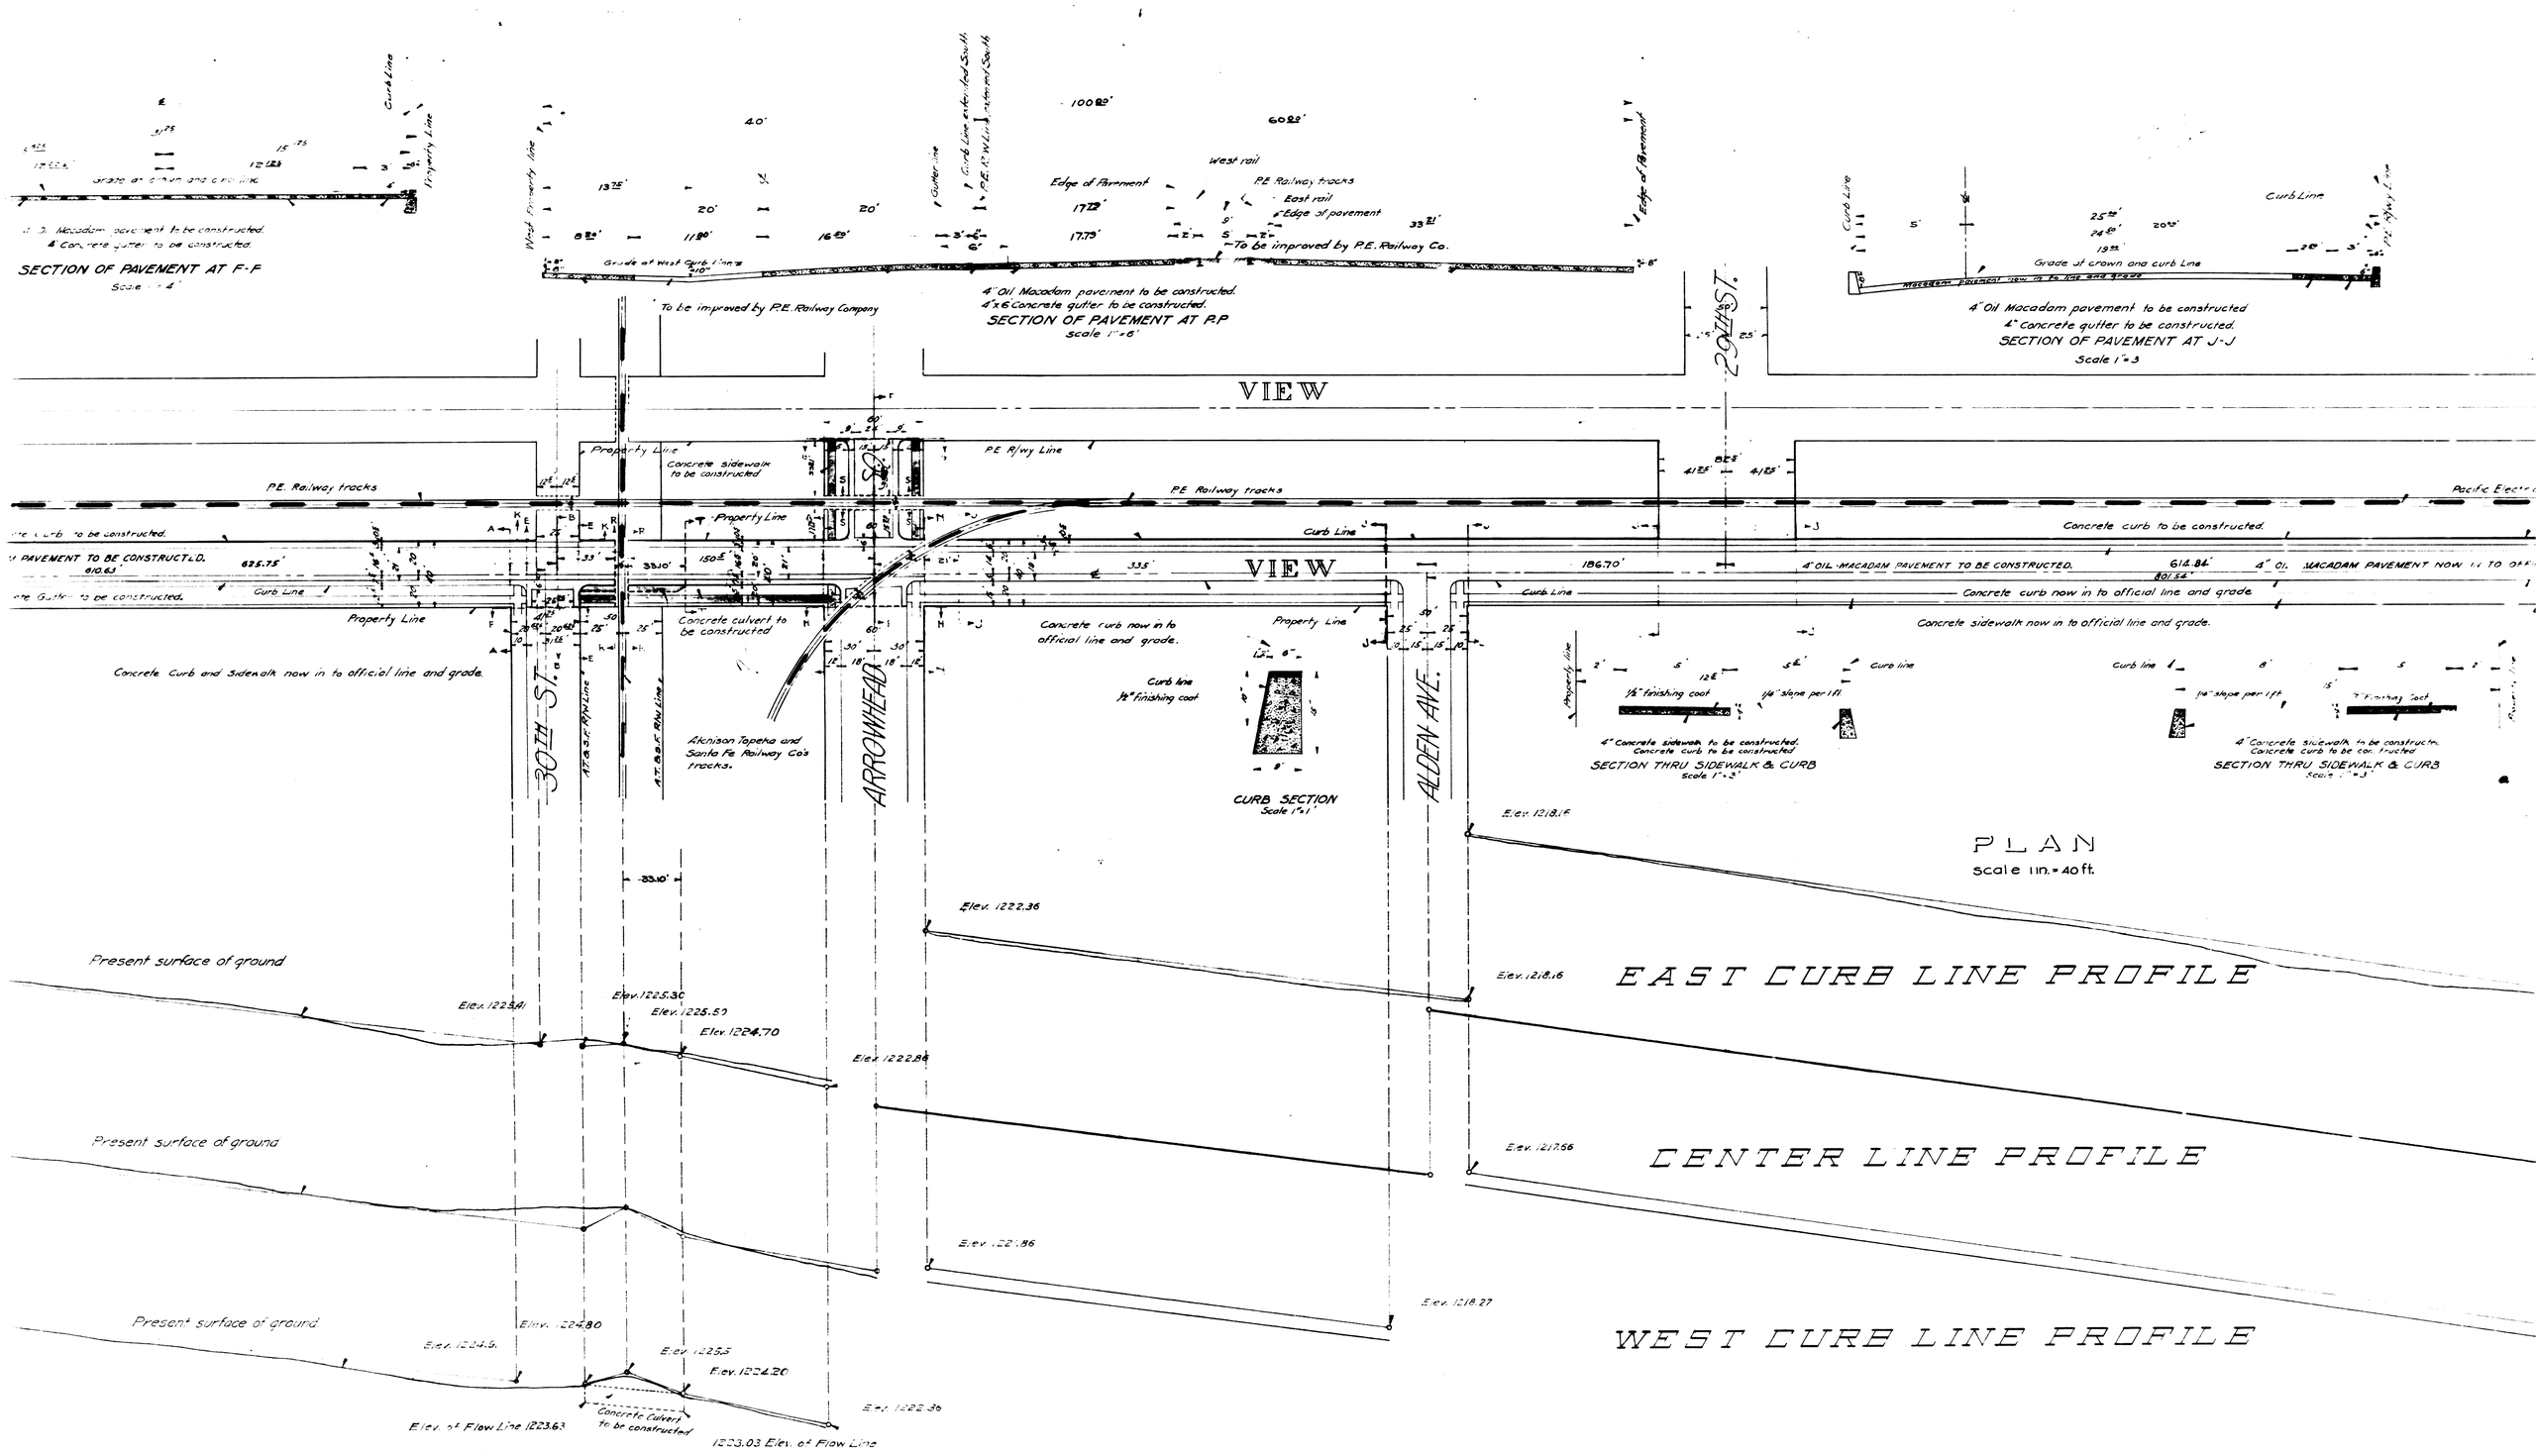
SECTION OF PAVEMENT AT F-F
Scale 1" = 4'
4" Oil Macadam pavement to be constructed.
4" Concrete gutter to be constructed.
Grade at crown and curb line
Curb Line
Property Line
West Property Line
Gutter line
Curb Line extended South
P.E. R.W.Y. extended South
Edge of Pavement
West rail
P.E. Railway tracks
East rail
Edge of pavement
To be improved by P.E. Railway Co.
Grade at West Curb Line
To be improved by P.E. Railway Company
4" Oil Macadam pavement to be constructed.
4" x 6" Concrete gutter to be constructed.
SECTION OF PAVEMENT AT P-P
Scale 1" = 6'
29TH ST.
Grade at crown and curb line
Macadam pavement now in to line and grade
4" Oil Macadam pavement to be constructed
4" Concrete gutter to be constructed.
SECTION OF PAVEMENT AT J-J
Scale 1" = 3'
VIEW
P.E. Railway tracks
Property Line
Concrete sidewalk to be constructed
P.E. R/wy Line
Concrete curb to be constructed.
Curb Line
4" OIL MACADAM PAVEMENT TO BE CONSTRUCTED.
4" OIL MACADAM PAVEMENT NOW IN TO OFFICIAL LINE AND GRADE
Concrete curb now in to official line and grade.
Concrete Gutter to be constructed.
Concrete Curb and sidewalk now in to official line and grade.
Concrete culvert to be constructed
Concrete curb now in to official line and grade.
Concrete sidewalk now in to official line and grade.
30TH ST.
A.T. & S.F. R/W Line
A.T. & S.F. R/W Line
Atchison Topeka and Santa Fe Railway Co's tracks.
ARROWHEAD
ALDEN AVE.
Curb line
1½" finishing coat
CURB SECTION
Scale 1" = 1'
1¼" slope per 1 ft.
4" Concrete sidewalk to be constructed.
Concrete curb to be constructed.
SECTION THRU SIDEWALK & CURB
Scale 1" = 3'
PLAN
Scale 1 in. = 40 ft.
Present surface of ground
Elev. 1222.36
Elev. 1218.16
EAST CURB LINE PROFILE
Elev. 1225.41
Elev. 1225.30
Elev. 1225.50
Elev. 1224.70
Elev. 1222.86
Elev. 1217.56
CENTER LINE PROFILE
Elev. 1222.86
Elev. 1218.27
WEST CURB LINE PROFILE
Elev. 1224.80
Elev. 1224.5
Elev. 1225.5
Elev. 1224.20
Elev. 1222.36
Elev. of Flow Line 1223.63
Concrete culvert to be constructed
1223.03 Elev. of Flow Line