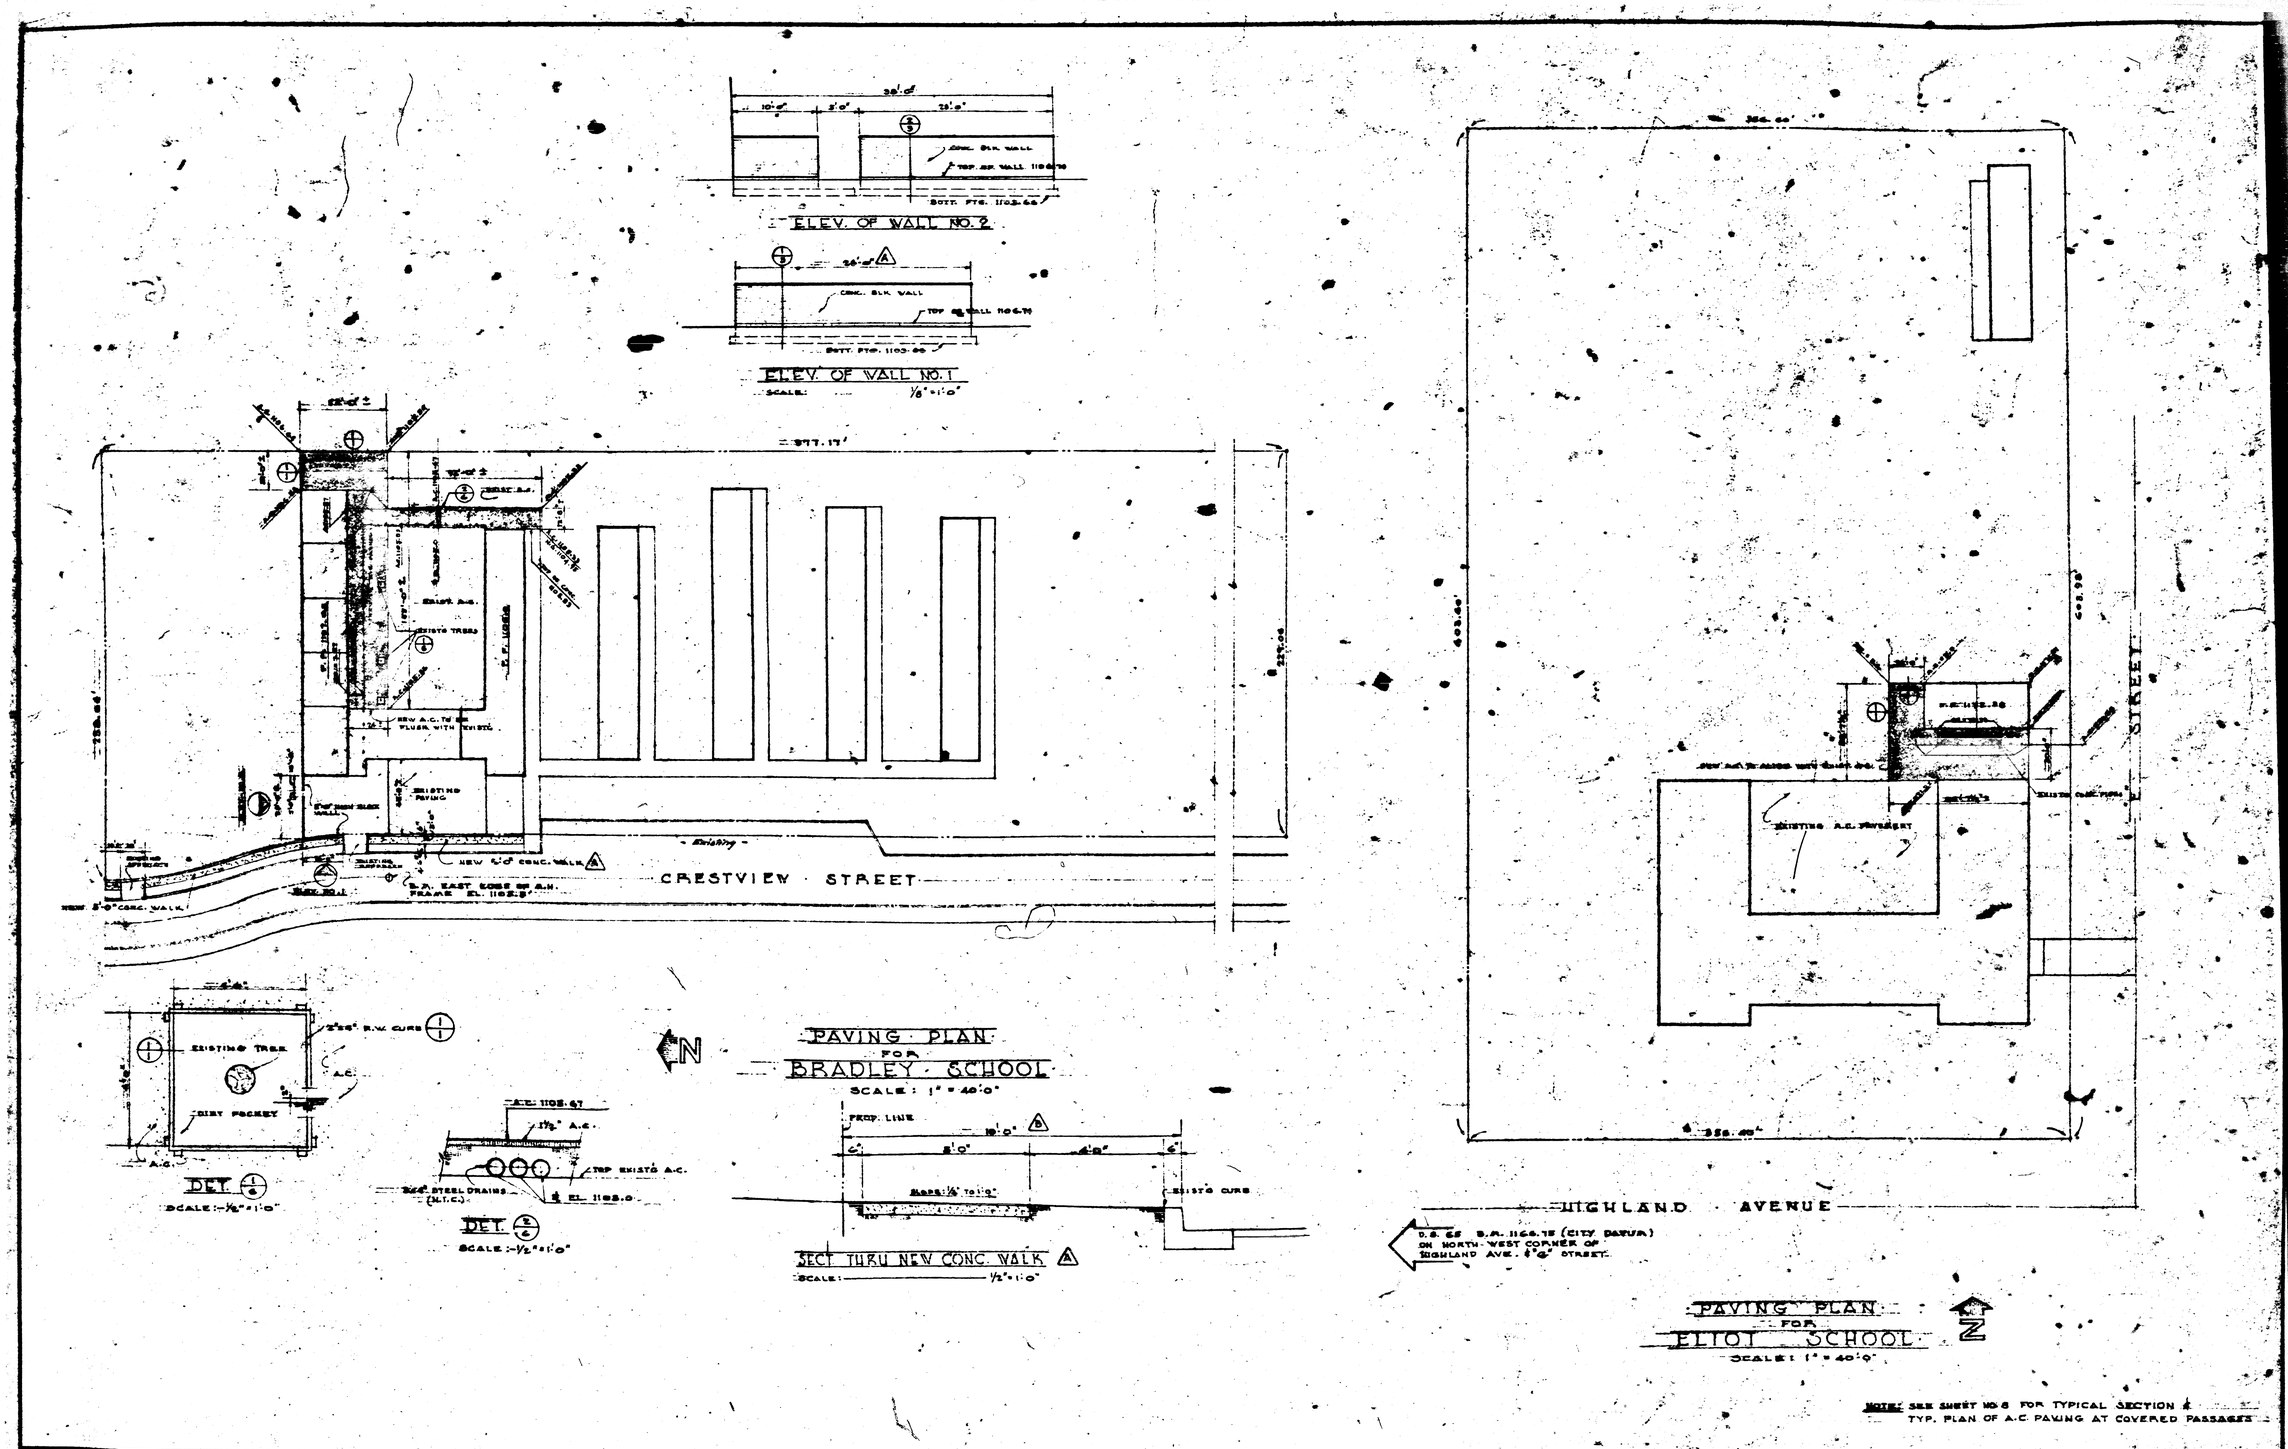

NOTE: SEE SHEET NO. 8 FOR TYPICAL SECTION & TYP. PLAN OF A.C. PAVING AT COVERED PASSAGES

REV.	DATE	REVISIONS	APPD
A	4/1/54	CHANGE LOCATION OF SIDEWALK IN RELATION TO PROP. LINE. - CHANGE LENGTH OF BLOCK WALL TO 26'-0"	
B	4/12/54	SIDEWALK DIMENSIONS CHANGED	CKA

CITY OF SAN BERNARDINO
APPROVED APR. 7, 1954
CITY ENGINEER

ARCHITECT

STRUCTURAL ENGINEER

BOARD OF EDUCATION
ASST. SUPERINTENDENT
BUSINESS MANAGER
STAFF ARCHITECT

CONTRACTOR TO VERIFY ALL DIMENSIONS AT THE JOB

PAVING PLANS - BRADLEY & ELIOT SCHOOLS

ASPH. CONC. PAVING - ELEMENTARY SCHOOLS
CITY OF SAN BERNARDINO SCHOOL DISTRICT
SAN BERNARDINO, CALIFORNIA

JOB NO.
DATE MAR. 1954
DRAWN BY
CHECKED BY
SHEET NO. 6
OF SHEETS
REV. B