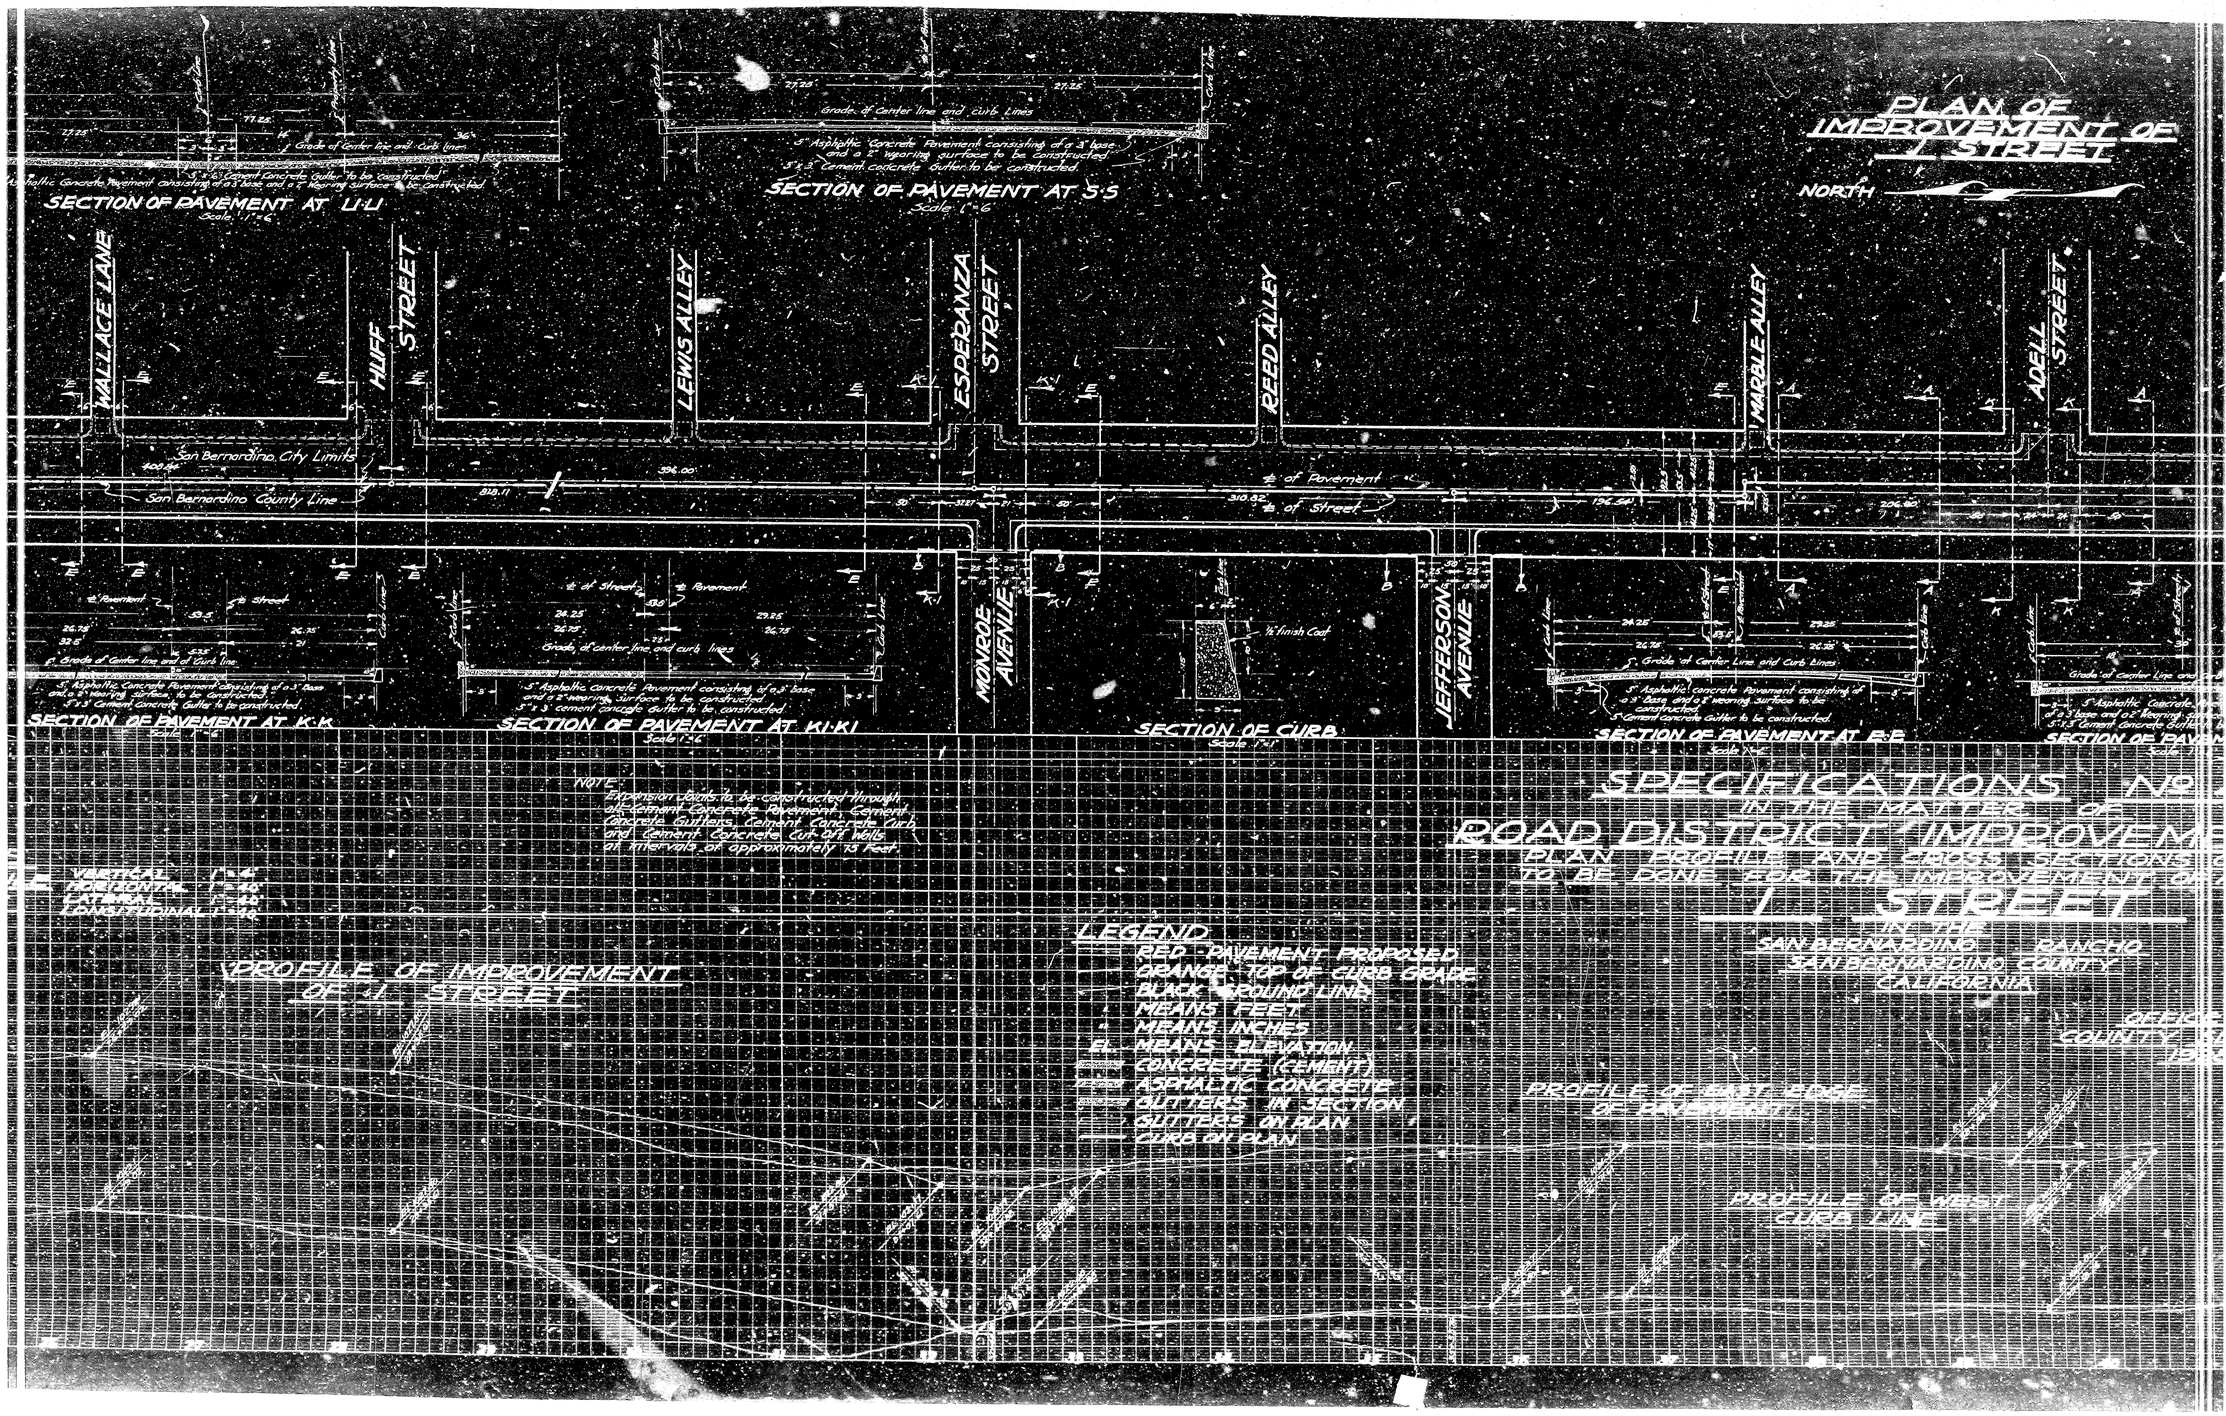
PLAN OF IMPROVEMENT OF I STREET
NORTH
SECTION OF PAVEMENT AT L-L
Scale 1"=6'
SECTION OF PAVEMENT AT S-S
Scale 1"=6'
Grade of Center line and Curb Lines
5" Asphaltic Concrete Pavement consisting of a 3" base and a 2" wearing surface to be constructed
5"x3" Cement concrete Gutter to be constructed
WALLACE LANE
HUFF STREET
LEWIS ALLEY
ESPERANZA STREET
REED ALLEY
MARBLE ALLEY
ADELL STREET
San Bernardino City Limits
San Bernardino County Line
℄ of Pavement
℄ of Street
SECTION OF PAVEMENT AT K-K
SECTION OF PAVEMENT AT K1-K1
MONROE AVENUE
SECTION OF CURB
JEFFERSON AVENUE
SECTION OF PAVEMENT AT B-B
NOTE:
Expansion joints to be constructed through all Cement Concrete Pavement, Cement Concrete Gutters, Cement Concrete Curb and Cement Concrete Cut-off walls at intervals of approximately 75 feet.
VERTICAL 1"=4'
HORIZONTAL 1"=20'
PROFILE OF IMPROVEMENT OF I STREET
LEGEND
RED PAVEMENT PROPOSED
ORANGE TOP OF CURB GRADE
BLACK GROUND LINE
FEET MEANS FEET
INCHES MEANS INCHES
EL. MEANS ELEVATION
CONCRETE (CEMENT)
ASPHALTIC CONCRETE
GUTTERS IN SECTION
GUTTERS ON PLAN
CURB ON PLAN
SPECIFICATIONS
IN THE MATTER OF
ROAD DISTRICT IMPROVEMENT
PLAN PROFILE AND CROSS SECTIONS
TO BE DONE FOR THE IMPROVEMENT OF
I STREET
IN THE
SAN BERNARDINO RANCHO
SAN BERNARDINO COUNTY
CALIFORNIA
PROFILE OF EAST EDGE OF PAVEMENT
PROFILE OF WEST CURB LINE