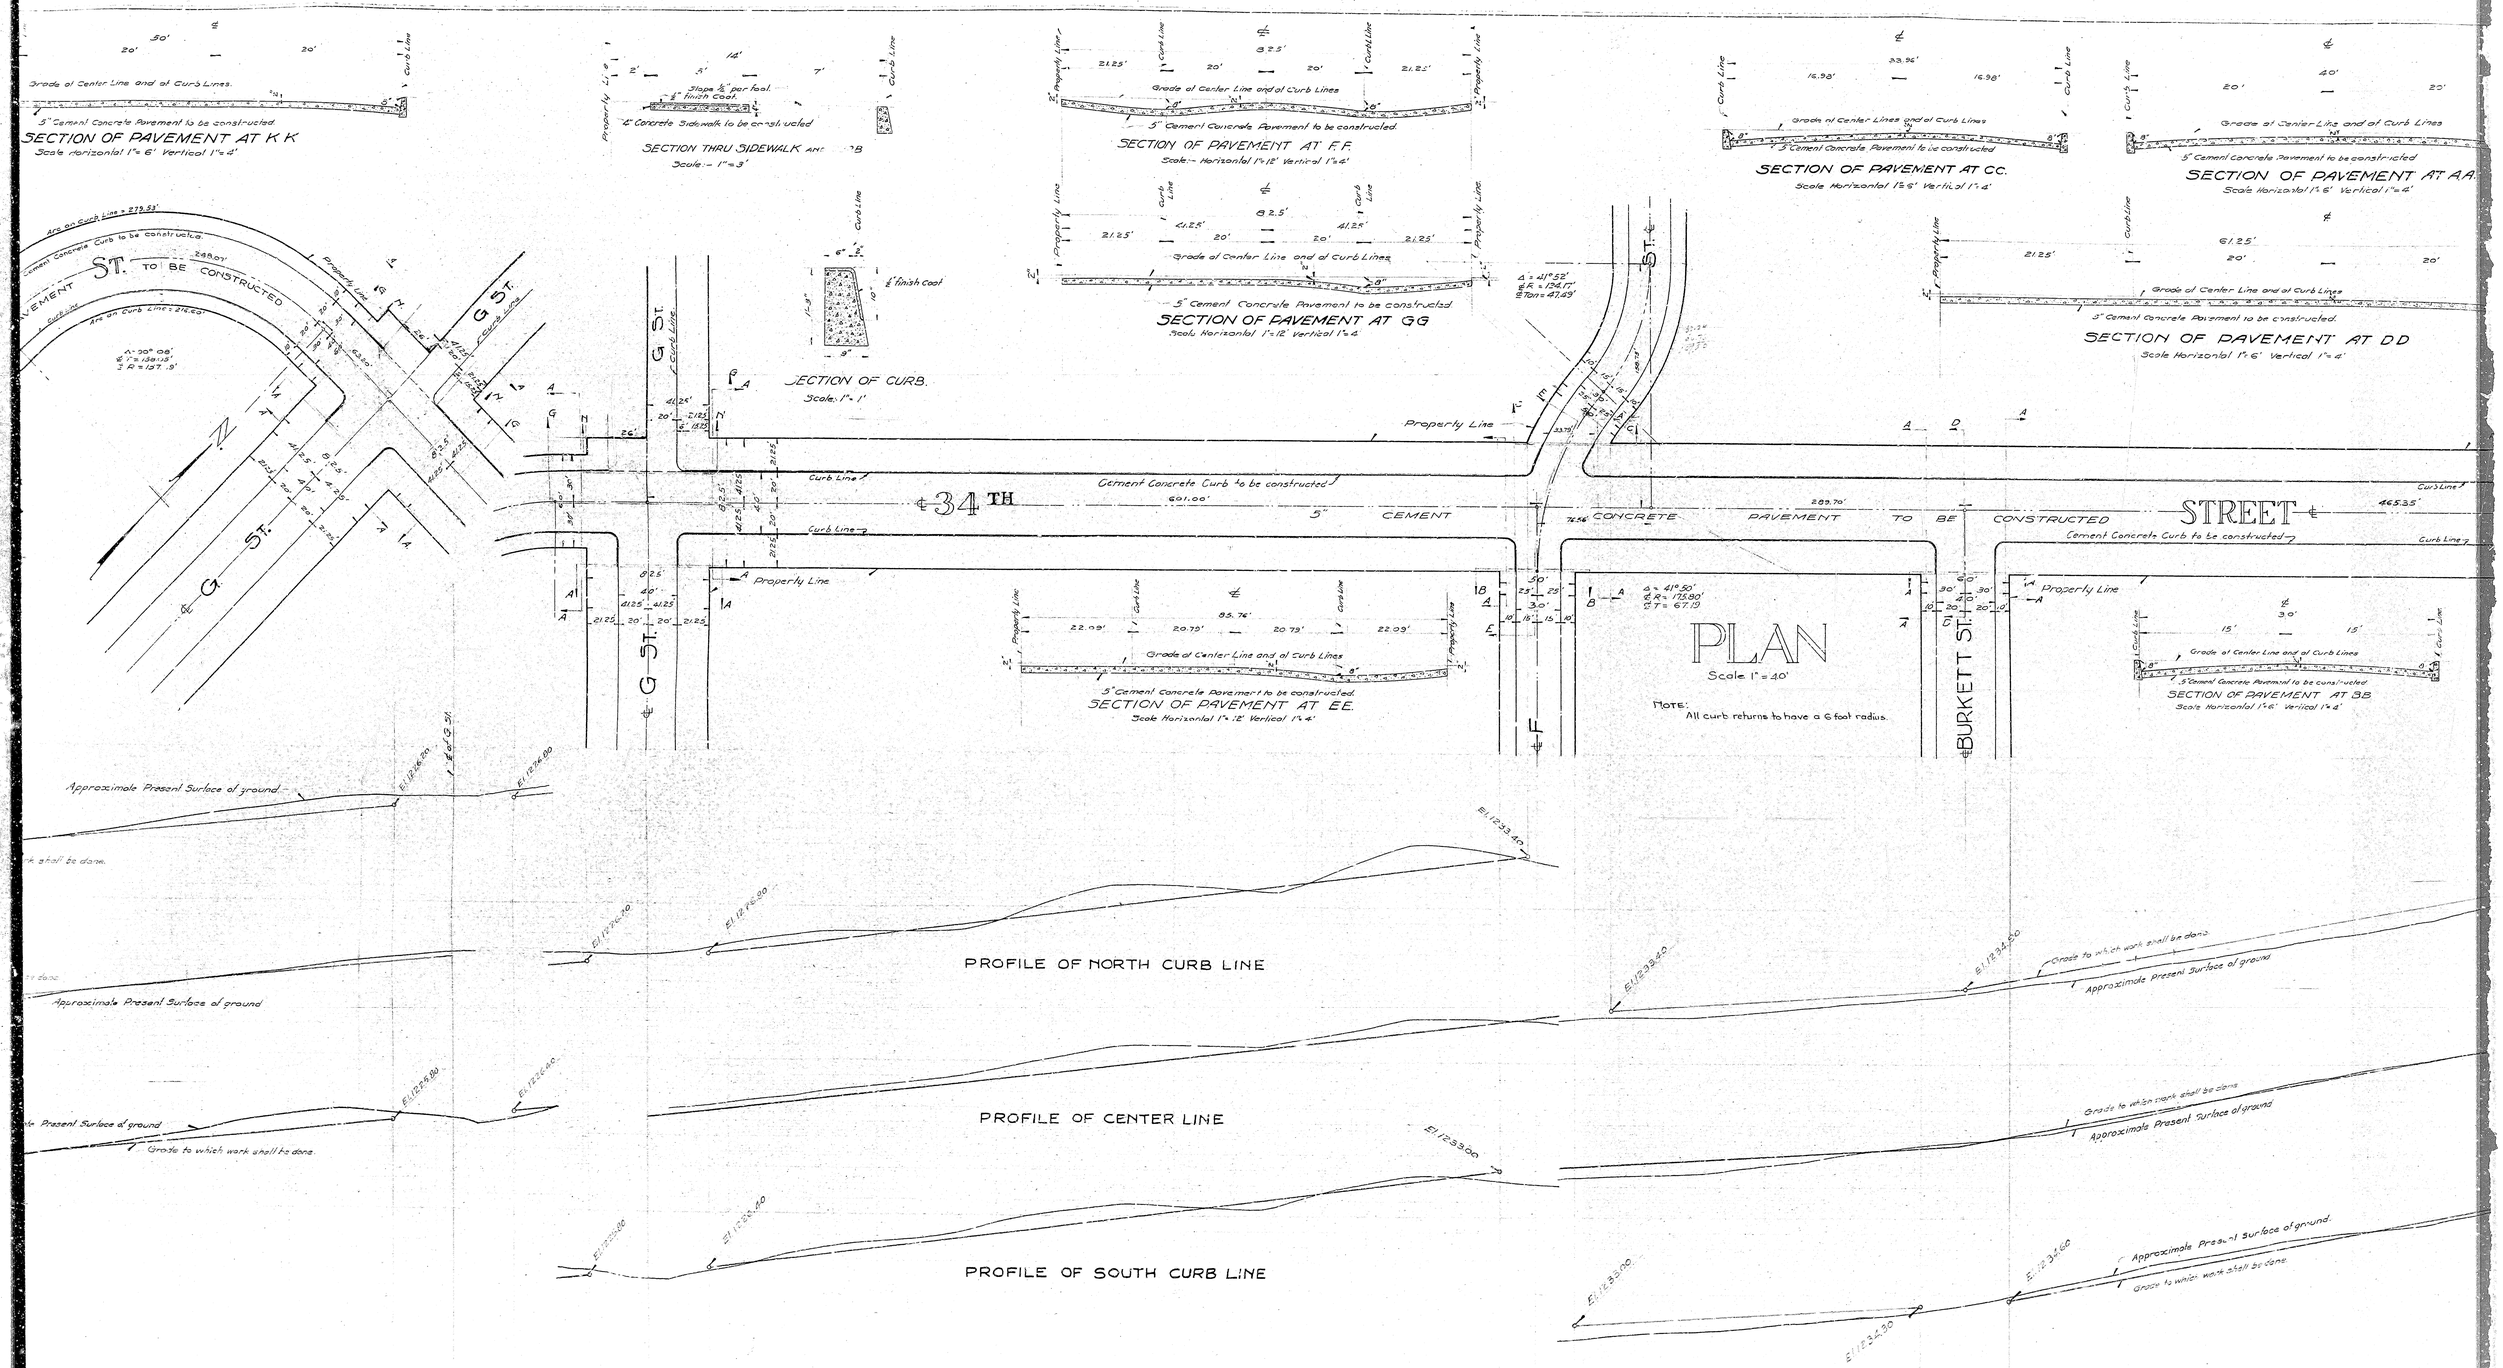
SECTION OF PAVEMENT AT K K
Scale Horizontal 1" = 6' Vertical 1" = 4'
SECTION THRU SIDEWALK AT B B
Scale:- 1" = 3'
SECTION OF PAVEMENT AT F F.
Scale:- Horizontal 1" = 12' Vertical 1" = 4'
SECTION OF PAVEMENT AT CC.
Scale Horizontal 1" = 6' Vertical 1" = 4'
SECTION OF PAVEMENT AT AA.
Scale Horizontal 1" = 6' Vertical 1" = 4'
SECTION OF PAVEMENT AT GG
Scale Horizontal 1" = 12' Vertical 1" = 4'
SECTION OF PAVEMENT AT DD
Scale Horizontal 1" = 6' Vertical 1" = 4'
SECTION OF CURB.
Scale: 1" = 1'
SECTION OF PAVEMENT AT EE.
Scale Horizontal 1" = 12' Vertical 1" = 4'
SECTION OF PAVEMENT AT BB
Scale Horizontal 1" = 6' Vertical 1" = 4'
PLAN
Scale 1" = 40'
Note:
All curb returns to have a 6 foot radius.
34TH STREET
G ST.
BURKETT ST.
PROFILE OF NORTH CURB LINE
PROFILE OF CENTER LINE
PROFILE OF SOUTH CURB LINE

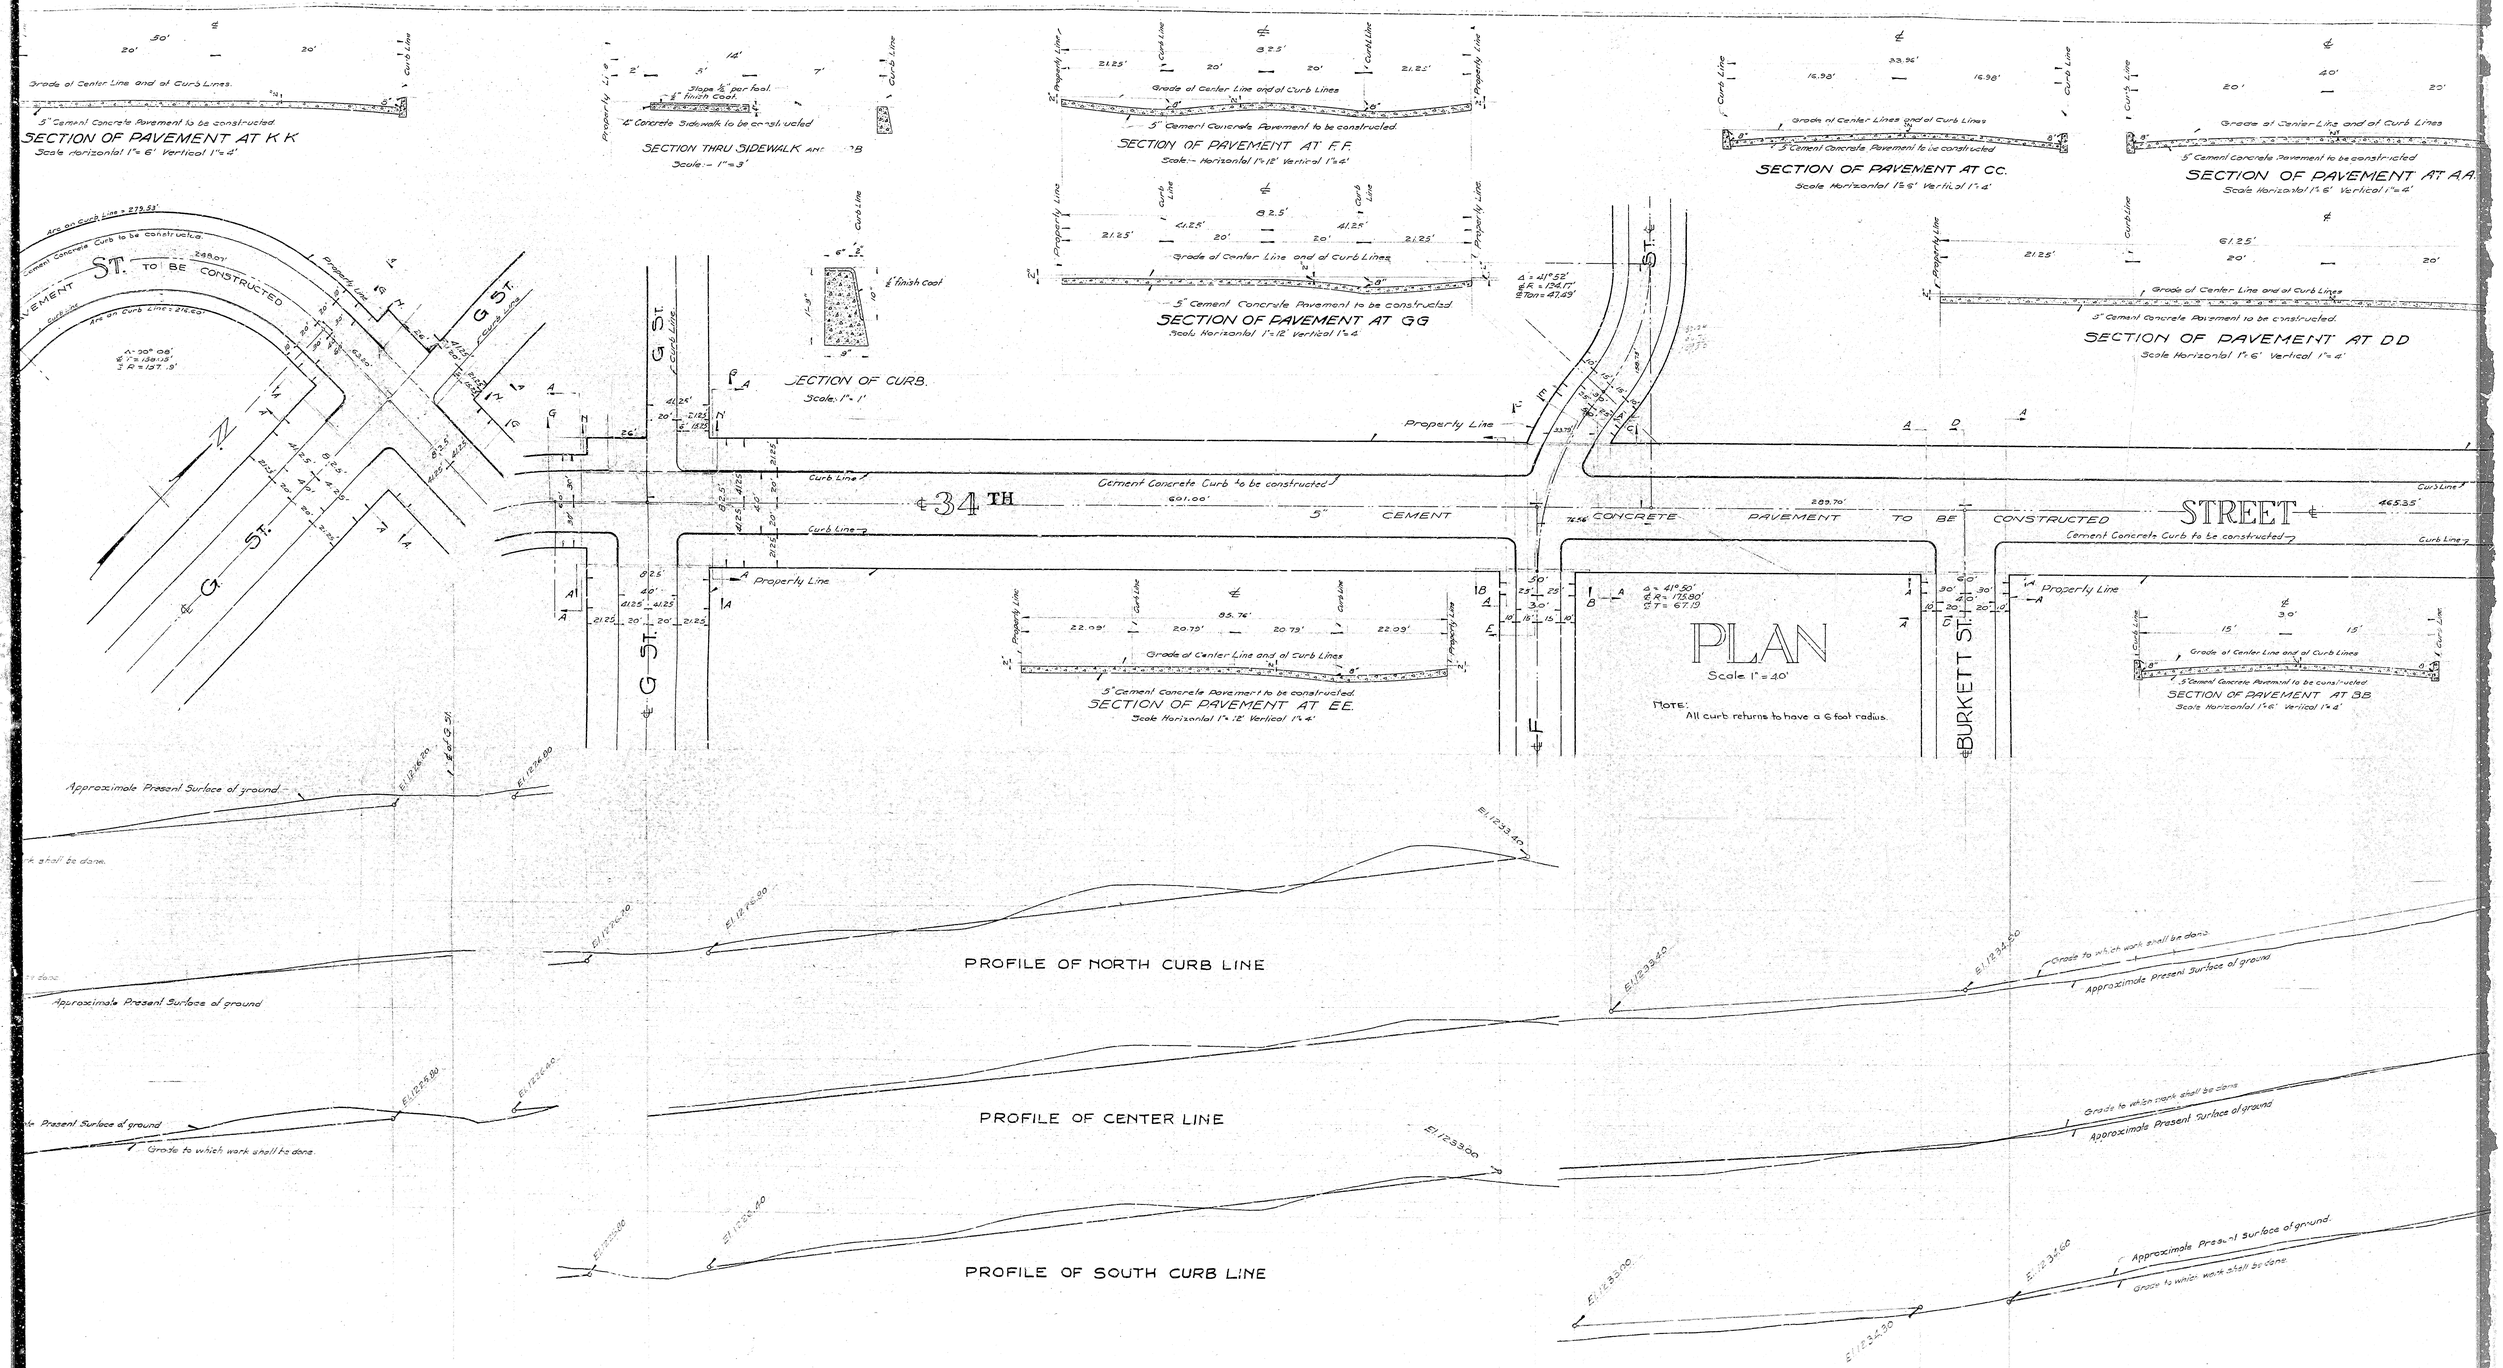
SECTION OF PAVEMENT AT K K
Scale Horizontal 1" = 6' Vertical 1" = 4'
SECTION THRU SIDEWALK AT B B
Scale:- 1" = 3'
SECTION OF PAVEMENT AT F F.
Scale:- Horizontal 1" = 12' Vertical 1" = 4'
SECTION OF PAVEMENT AT CC.
Scale Horizontal 1" = 6' Vertical 1" = 4'
SECTION OF PAVEMENT AT AA.
Scale Horizontal 1" = 6' Vertical 1" = 4'
SECTION OF PAVEMENT AT GG
Scale Horizontal 1" = 12' Vertical 1" = 4'
SECTION OF PAVEMENT AT DD
Scale Horizontal 1" = 6' Vertical 1" = 4'
SECTION OF CURB.
Scale: 1" = 1'
SECTION OF PAVEMENT AT EE.
Scale Horizontal 1" = 12' Vertical 1" = 4'
SECTION OF PAVEMENT AT BB
Scale Horizontal 1" = 6' Vertical 1" = 4'
PLAN
Scale 1" = 40'
Note:
All curb returns to have a 6 foot radius.
34TH STREET
G ST.
BURKETT ST.
PROFILE OF NORTH CURB LINE
PROFILE OF CENTER LINE
PROFILE OF SOUTH CURB LINE