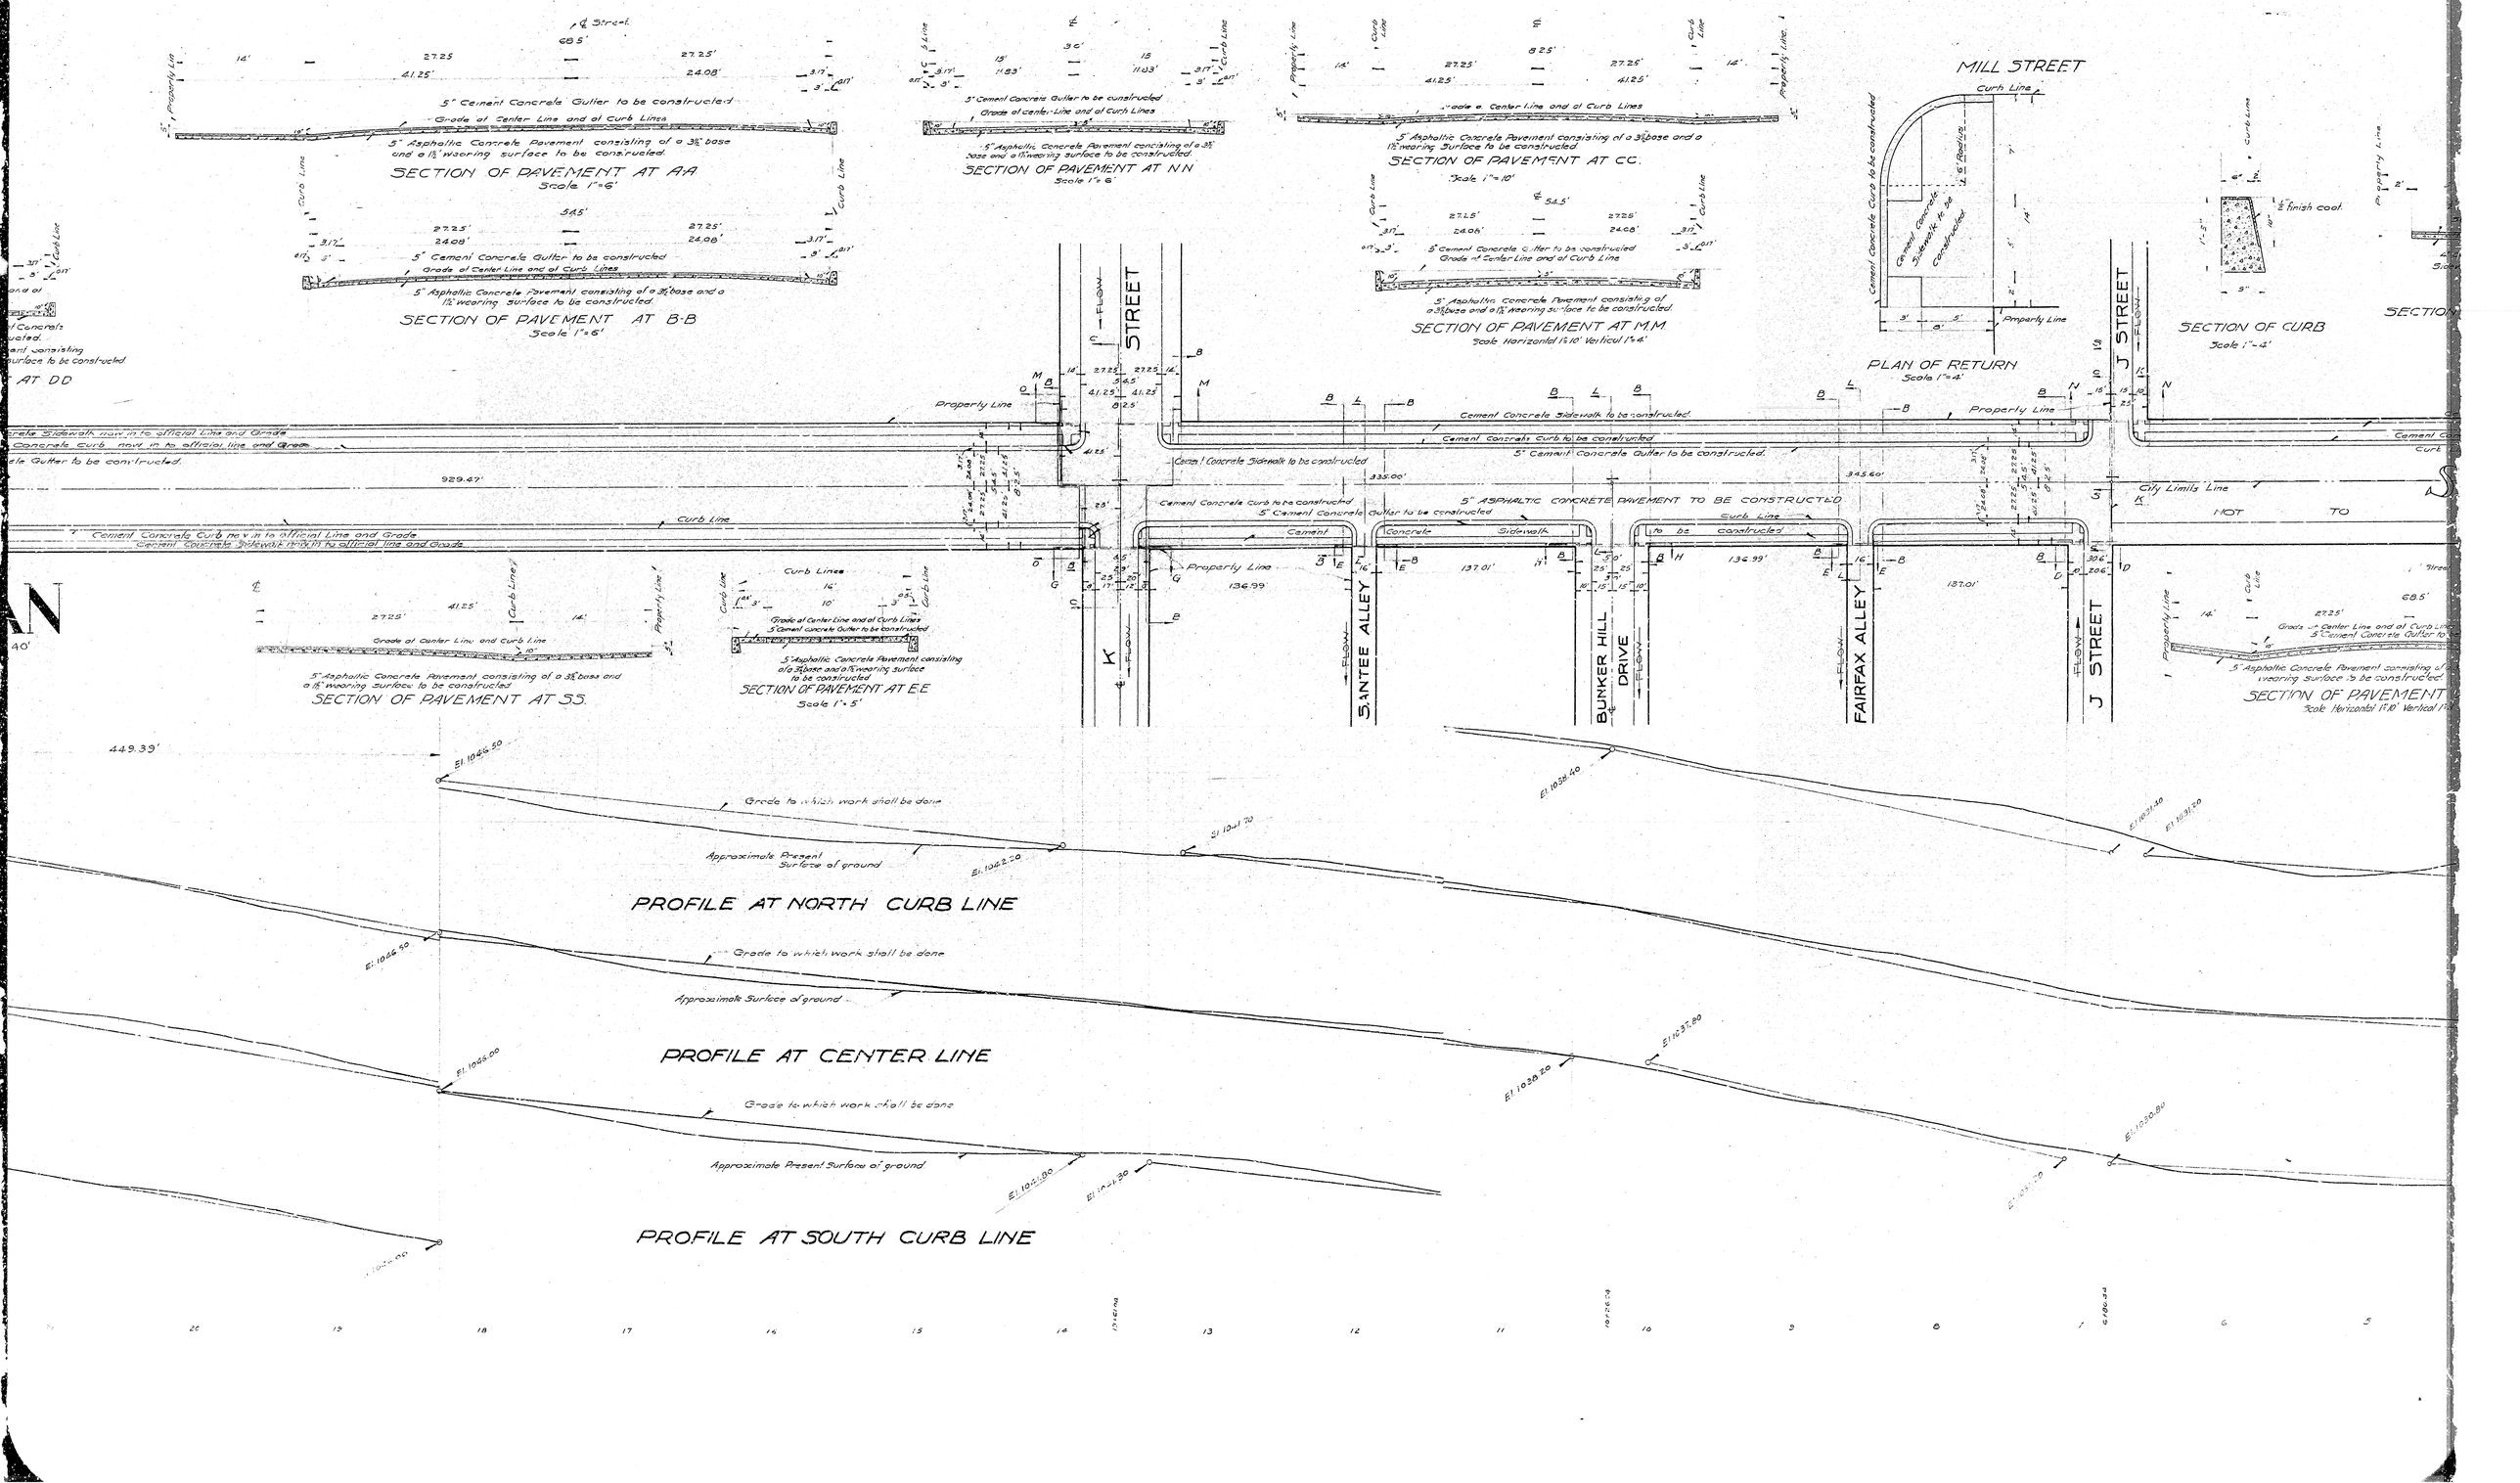
SECTION OF PAVEMENT AT AA
Scale 1"=6'
5" Cement Concrete Gutter to be constructed
Grade at Center Line and at Curb Lines
5" Asphaltic Concrete Pavement consisting of a 3½" base and a 1½" wearing surface to be constructed.
SECTION OF PAVEMENT AT B-B
Scale 1"=6'
SECTION OF PAVEMENT AT NN
Scale 1"=6'
SECTION OF PAVEMENT AT CC.
Scale 1"=10'
SECTION OF PAVEMENT AT M.M
Scale Horizontal 1"=10' Vertical 1"=4'
MILL STREET
PLAN OF RETURN
Scale 1"=4'
SECTION OF CURB
Scale 1"=4'
SECTION OF PAVEMENT AT SS.
SECTION OF PAVEMENT AT E.E
Scale 1"=5'
K STREET
SANTEE ALLEY
BUNKER HILL DRIVE
FAIRFAX ALLEY
J STREET
Cement Concrete Sidewalk to be constructed
Cement Concrete Curb to be constructed
5" Cement Concrete Gutter to be constructed.
5" ASPHALTIC CONCRETE PAVEMENT TO BE CONSTRUCTED
City Limits Line
NOT TO BE CONSTRUCTED
Property Line
Curb Line
Grade to which work shall be done
Approximate Present Surface of ground
PROFILE AT NORTH CURB LINE
PROFILE AT CENTER LINE
PROFILE AT SOUTH CURB LINE

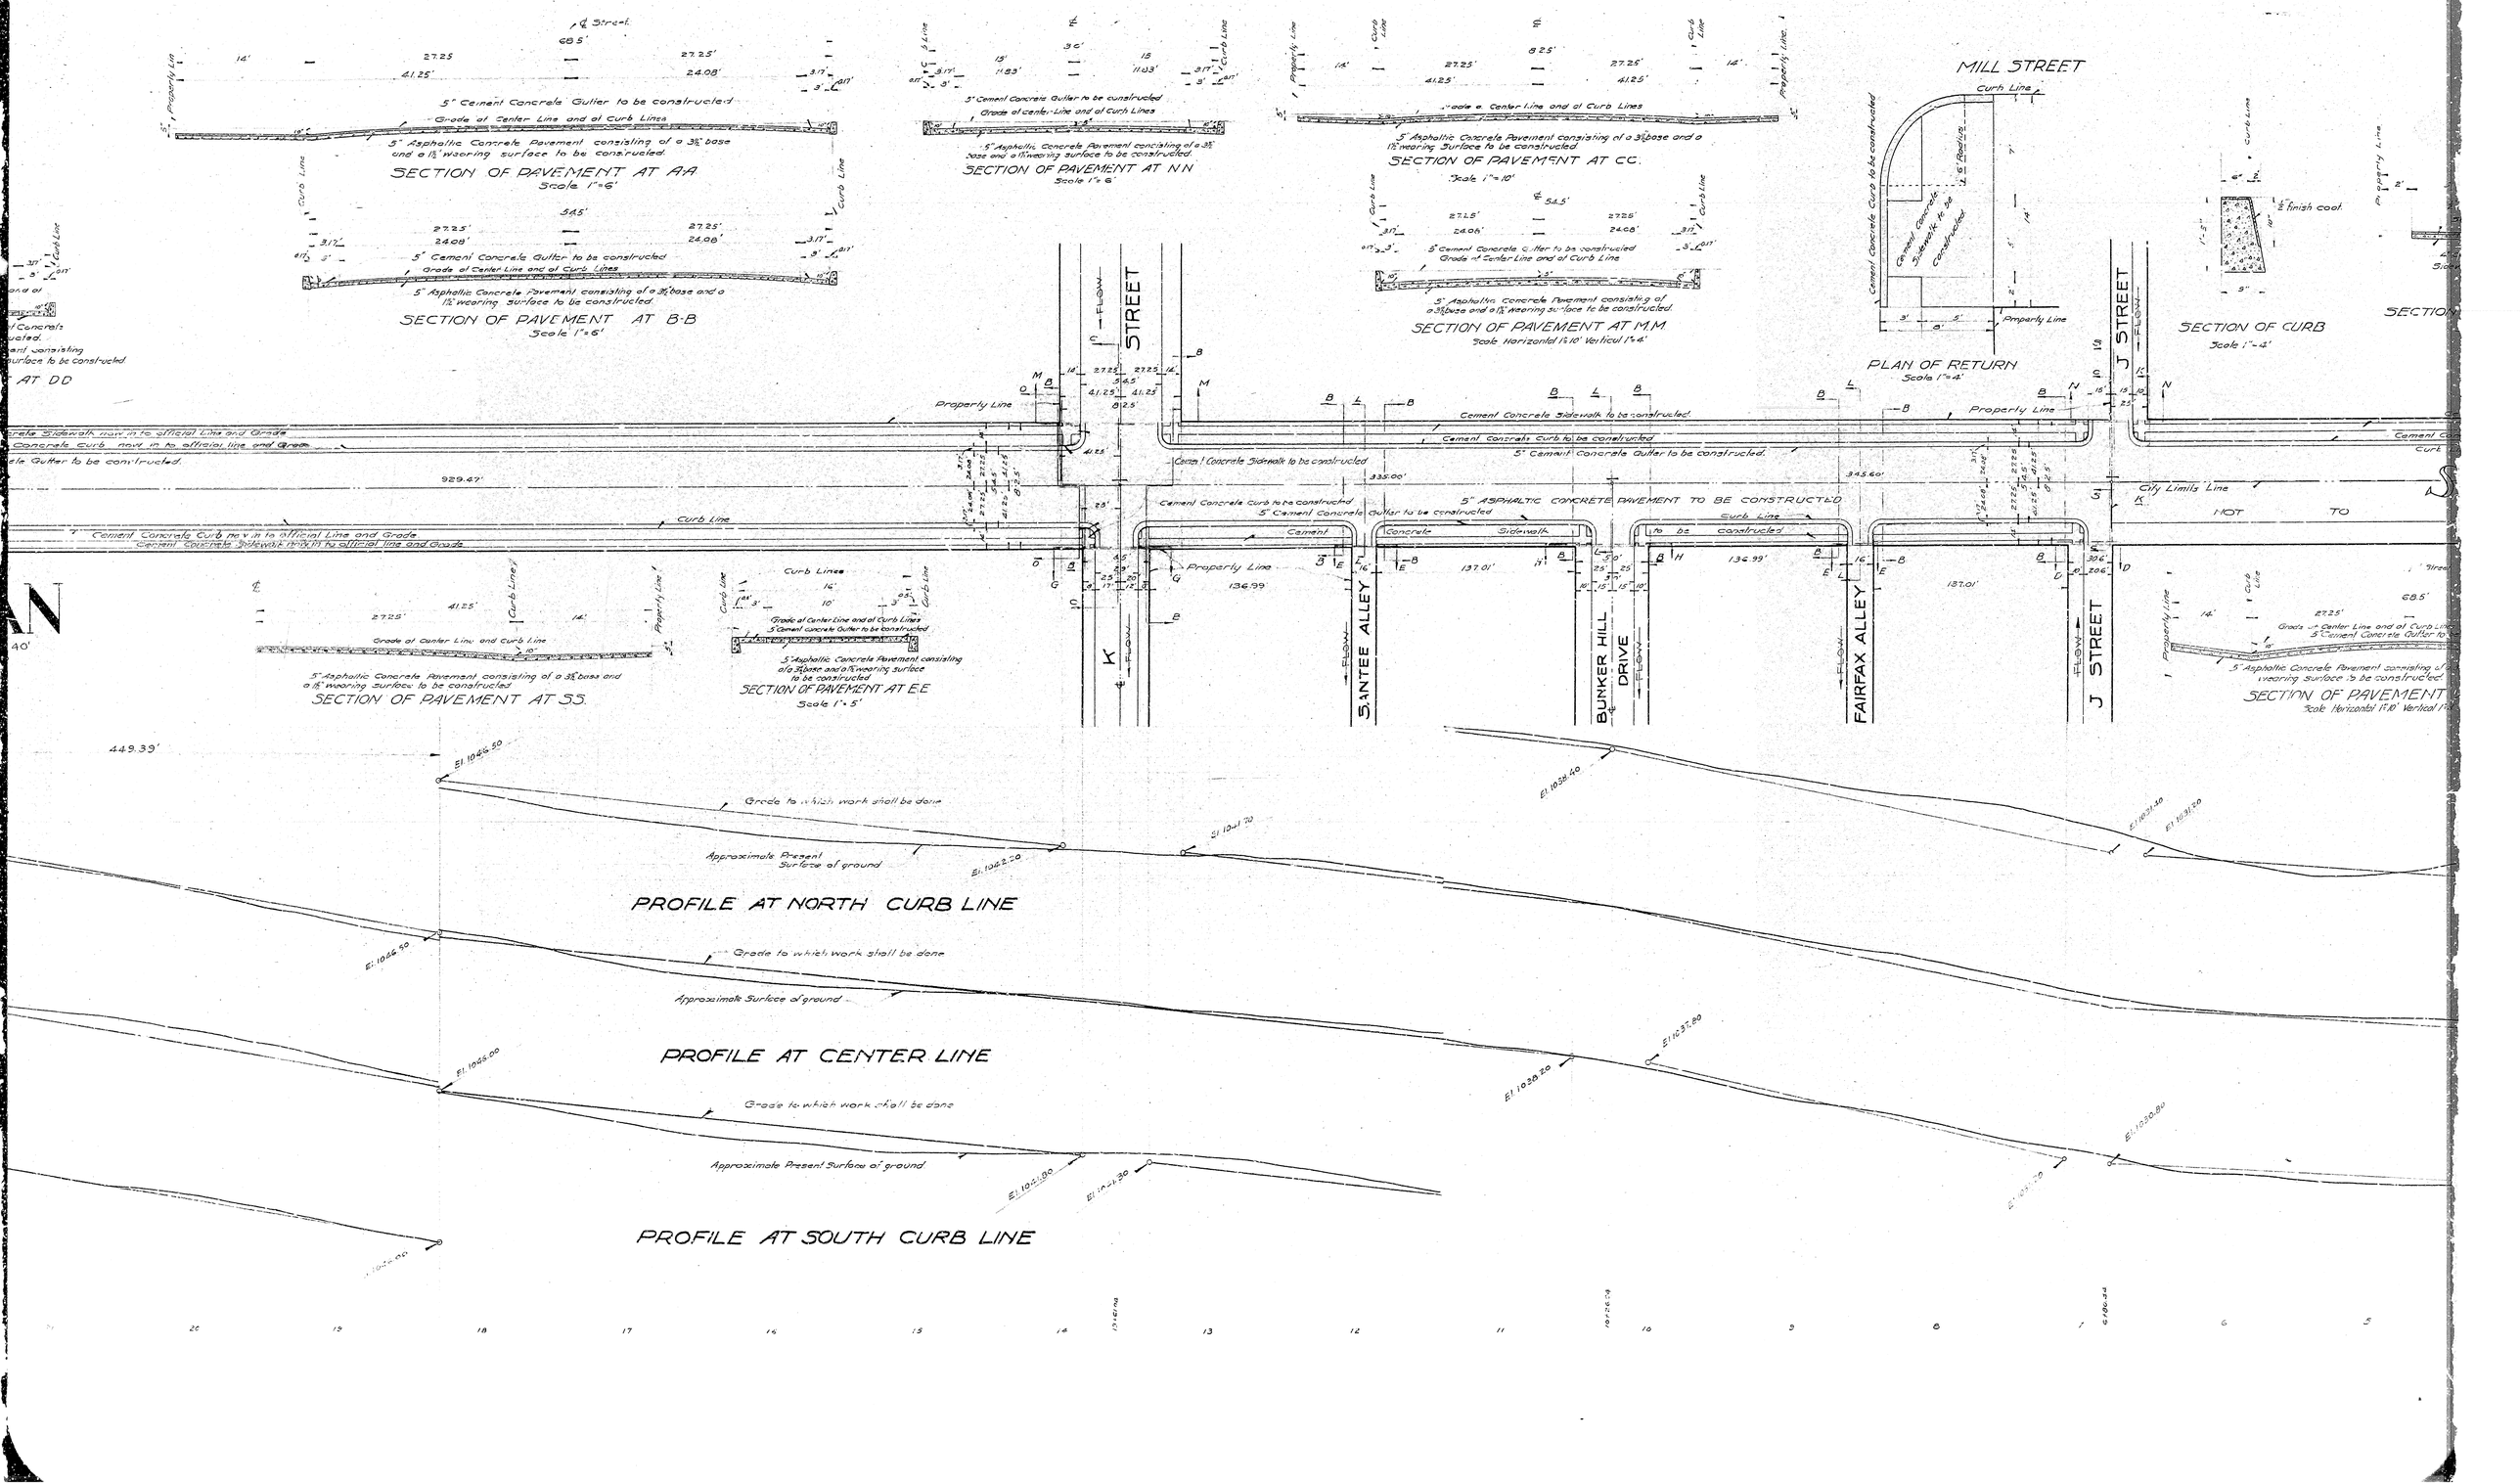
SECTION OF PAVEMENT AT AA
Scale 1"=6'
5" Cement Concrete Gutter to be constructed
Grade at Center Line and at Curb Lines
5" Asphaltic Concrete Pavement consisting of a 3½" base and a 1½" wearing surface to be constructed.
SECTION OF PAVEMENT AT B-B
Scale 1"=6'
SECTION OF PAVEMENT AT NN
Scale 1"=6'
SECTION OF PAVEMENT AT CC.
Scale 1"=10'
SECTION OF PAVEMENT AT M.M
Scale Horizontal 1"=10' Vertical 1"=4'
MILL STREET
PLAN OF RETURN
Scale 1"=4'
SECTION OF CURB
Scale 1"=4'
SECTION OF PAVEMENT AT SS.
SECTION OF PAVEMENT AT E.E
Scale 1"=5'
K STREET
SANTEE ALLEY
BUNKER HILL DRIVE
FAIRFAX ALLEY
J STREET
Cement Concrete Sidewalk to be constructed
Cement Concrete Curb to be constructed
5" Cement Concrete Gutter to be constructed.
5" ASPHALTIC CONCRETE PAVEMENT TO BE CONSTRUCTED
City Limits Line
NOT TO BE CONSTRUCTED
Property Line
Curb Line
Grade to which work shall be done
Approximate Present Surface of ground
PROFILE AT NORTH CURB LINE
PROFILE AT CENTER LINE
PROFILE AT SOUTH CURB LINE