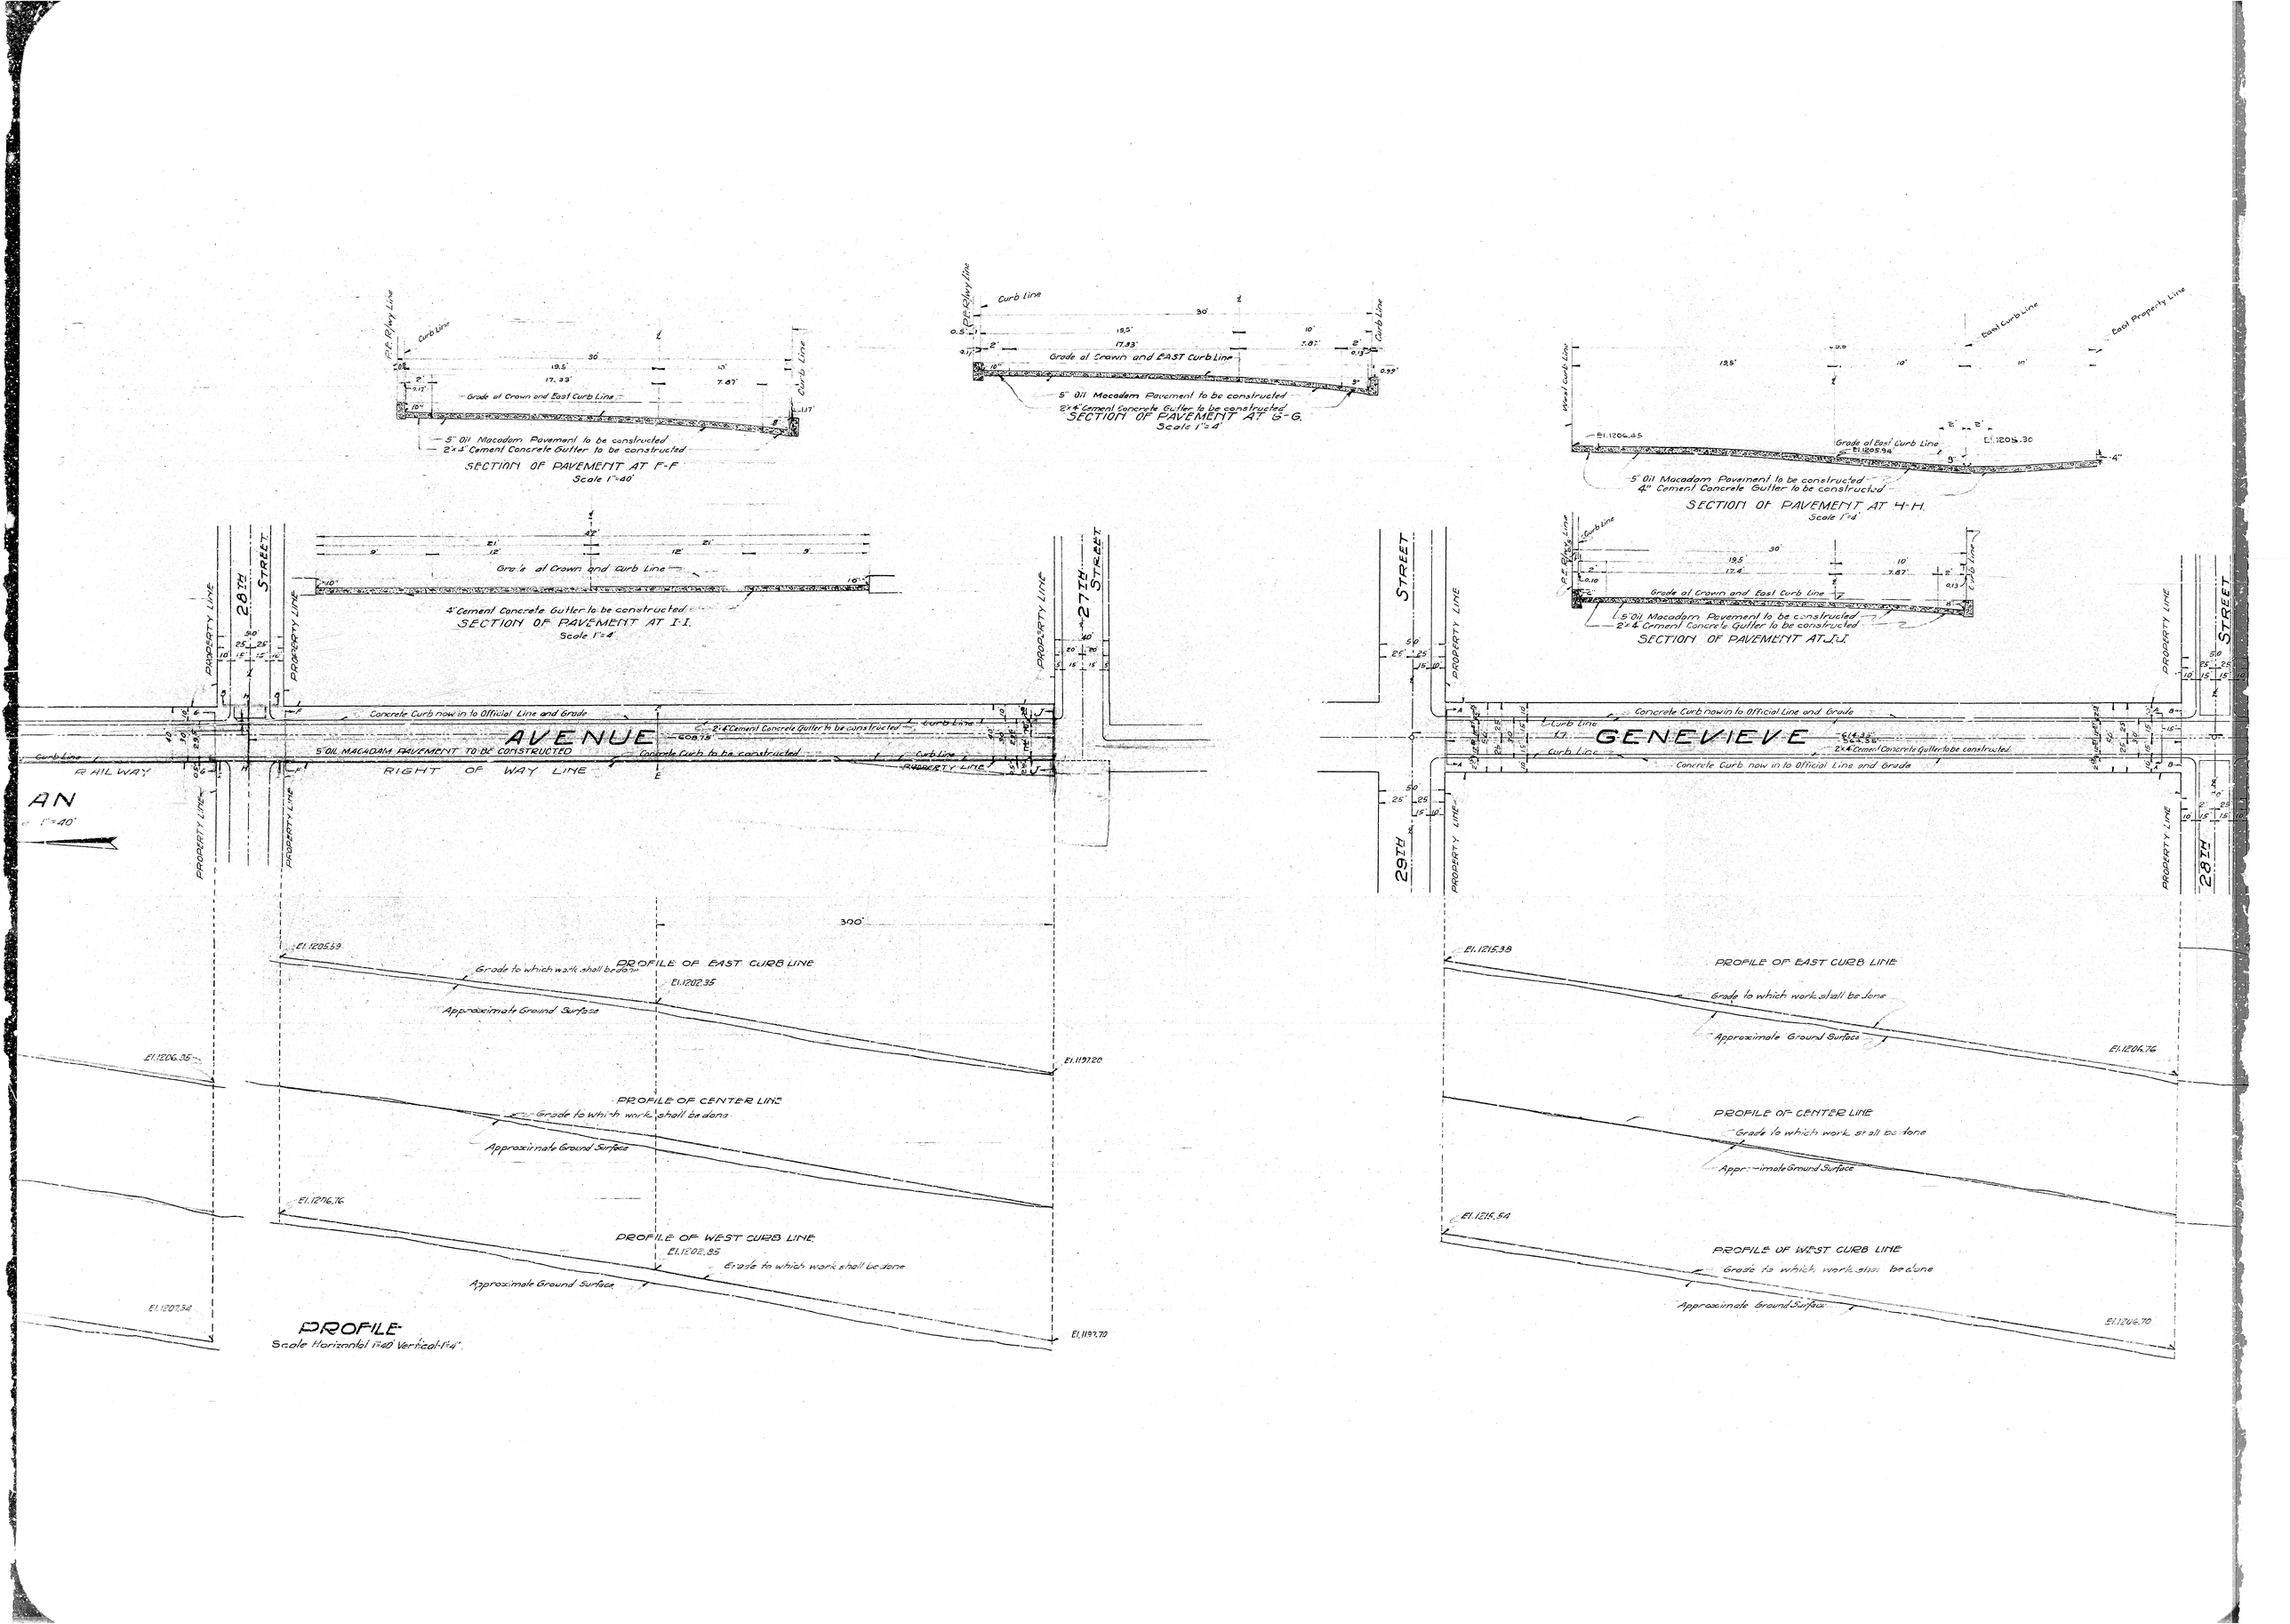
P.R. R'wy Line
Curb Line
30'
19.5'
17.33'
5'
7.67'
Grade at Crown and East Curb Line
5" Oil Macadam Pavement to be constructed
2"x4" Cement Concrete Gutter to be constructed
SECTION OF PAVEMENT AT F-F
Scale 1"=40'
Curb Line
30'
19.5'
17.33'
10'
7.67'
Grade at Crown and EAST Curb Line
5" Oil Macadam Pavement to be constructed
2"x4" Cement Concrete Gutter to be constructed
SECTION OF PAVEMENT AT G-G.
Scale 1"=4'
East Curb Line
East Property Line
West Curb Line
19.5'
10'
10'
El. 1206.45
Grade at East Curb Line
El. 1205.94
El. 1206.30
5" Oil Macadam Pavement to be constructed
4" Cement Concrete Gutter to be constructed
SECTION OF PAVEMENT AT H-H.
Scale 1"=4'
42'
21'
12'
12'
21'
9'
9'
Grade at Crown and Curb Line
4" Cement Concrete Gutter to be constructed
SECTION OF PAVEMENT AT I-I.
Scale 1"=4'
Curb Line
30'
19.5'
17.4'
10'
7.67'
Grade at Crown and East Curb Line
5" Oil Macadam Pavement to be constructed
2"x4" Cement Concrete Gutter to be constructed
SECTION OF PAVEMENT AT J-J.
28TH STREET
PROPERTY LINE
27TH STREET
29TH STREET
Concrete Curb now in to Official Line and Grade
2"x4" Cement Concrete Gutter to be constructed
Curb Line
AVENUE
GENEVIEVE
5" OIL MACADAM PAVEMENT TO BE CONSTRUCTED
Concrete Curb to be constructed
RAILWAY
RIGHT OF WAY LINE
AN
1"=40'
300'
El. 1205.59
PROFILE OF EAST CURB LINE
Grade to which work shall be done
El. 1202.35
Approximate Ground Surface
El. 1206.35
El. 1197.20
PROFILE OF CENTER LINE
Grade to which work shall be done
Approximate Ground Surface
El. 1206.76
PROFILE OF WEST CURB LINE
El. 1202.85
Grade to which work shall be done
Approximate Ground Surface
El. 1207.34
El. 1197.70
PROFILE
Scale Horizontal 1"=40' Vertical 1"=4'
El. 1215.38
PROFILE OF EAST CURB LINE
Grade to which work shall be done
Approximate Ground Surface
El. 1206.74
PROFILE OF CENTER LINE
Grade to which work shall be done
Approximate Ground Surface
El. 1215.54
PROFILE OF WEST CURB LINE
Grade to which work shall be done
Approximate Ground Surface
El. 1206.70

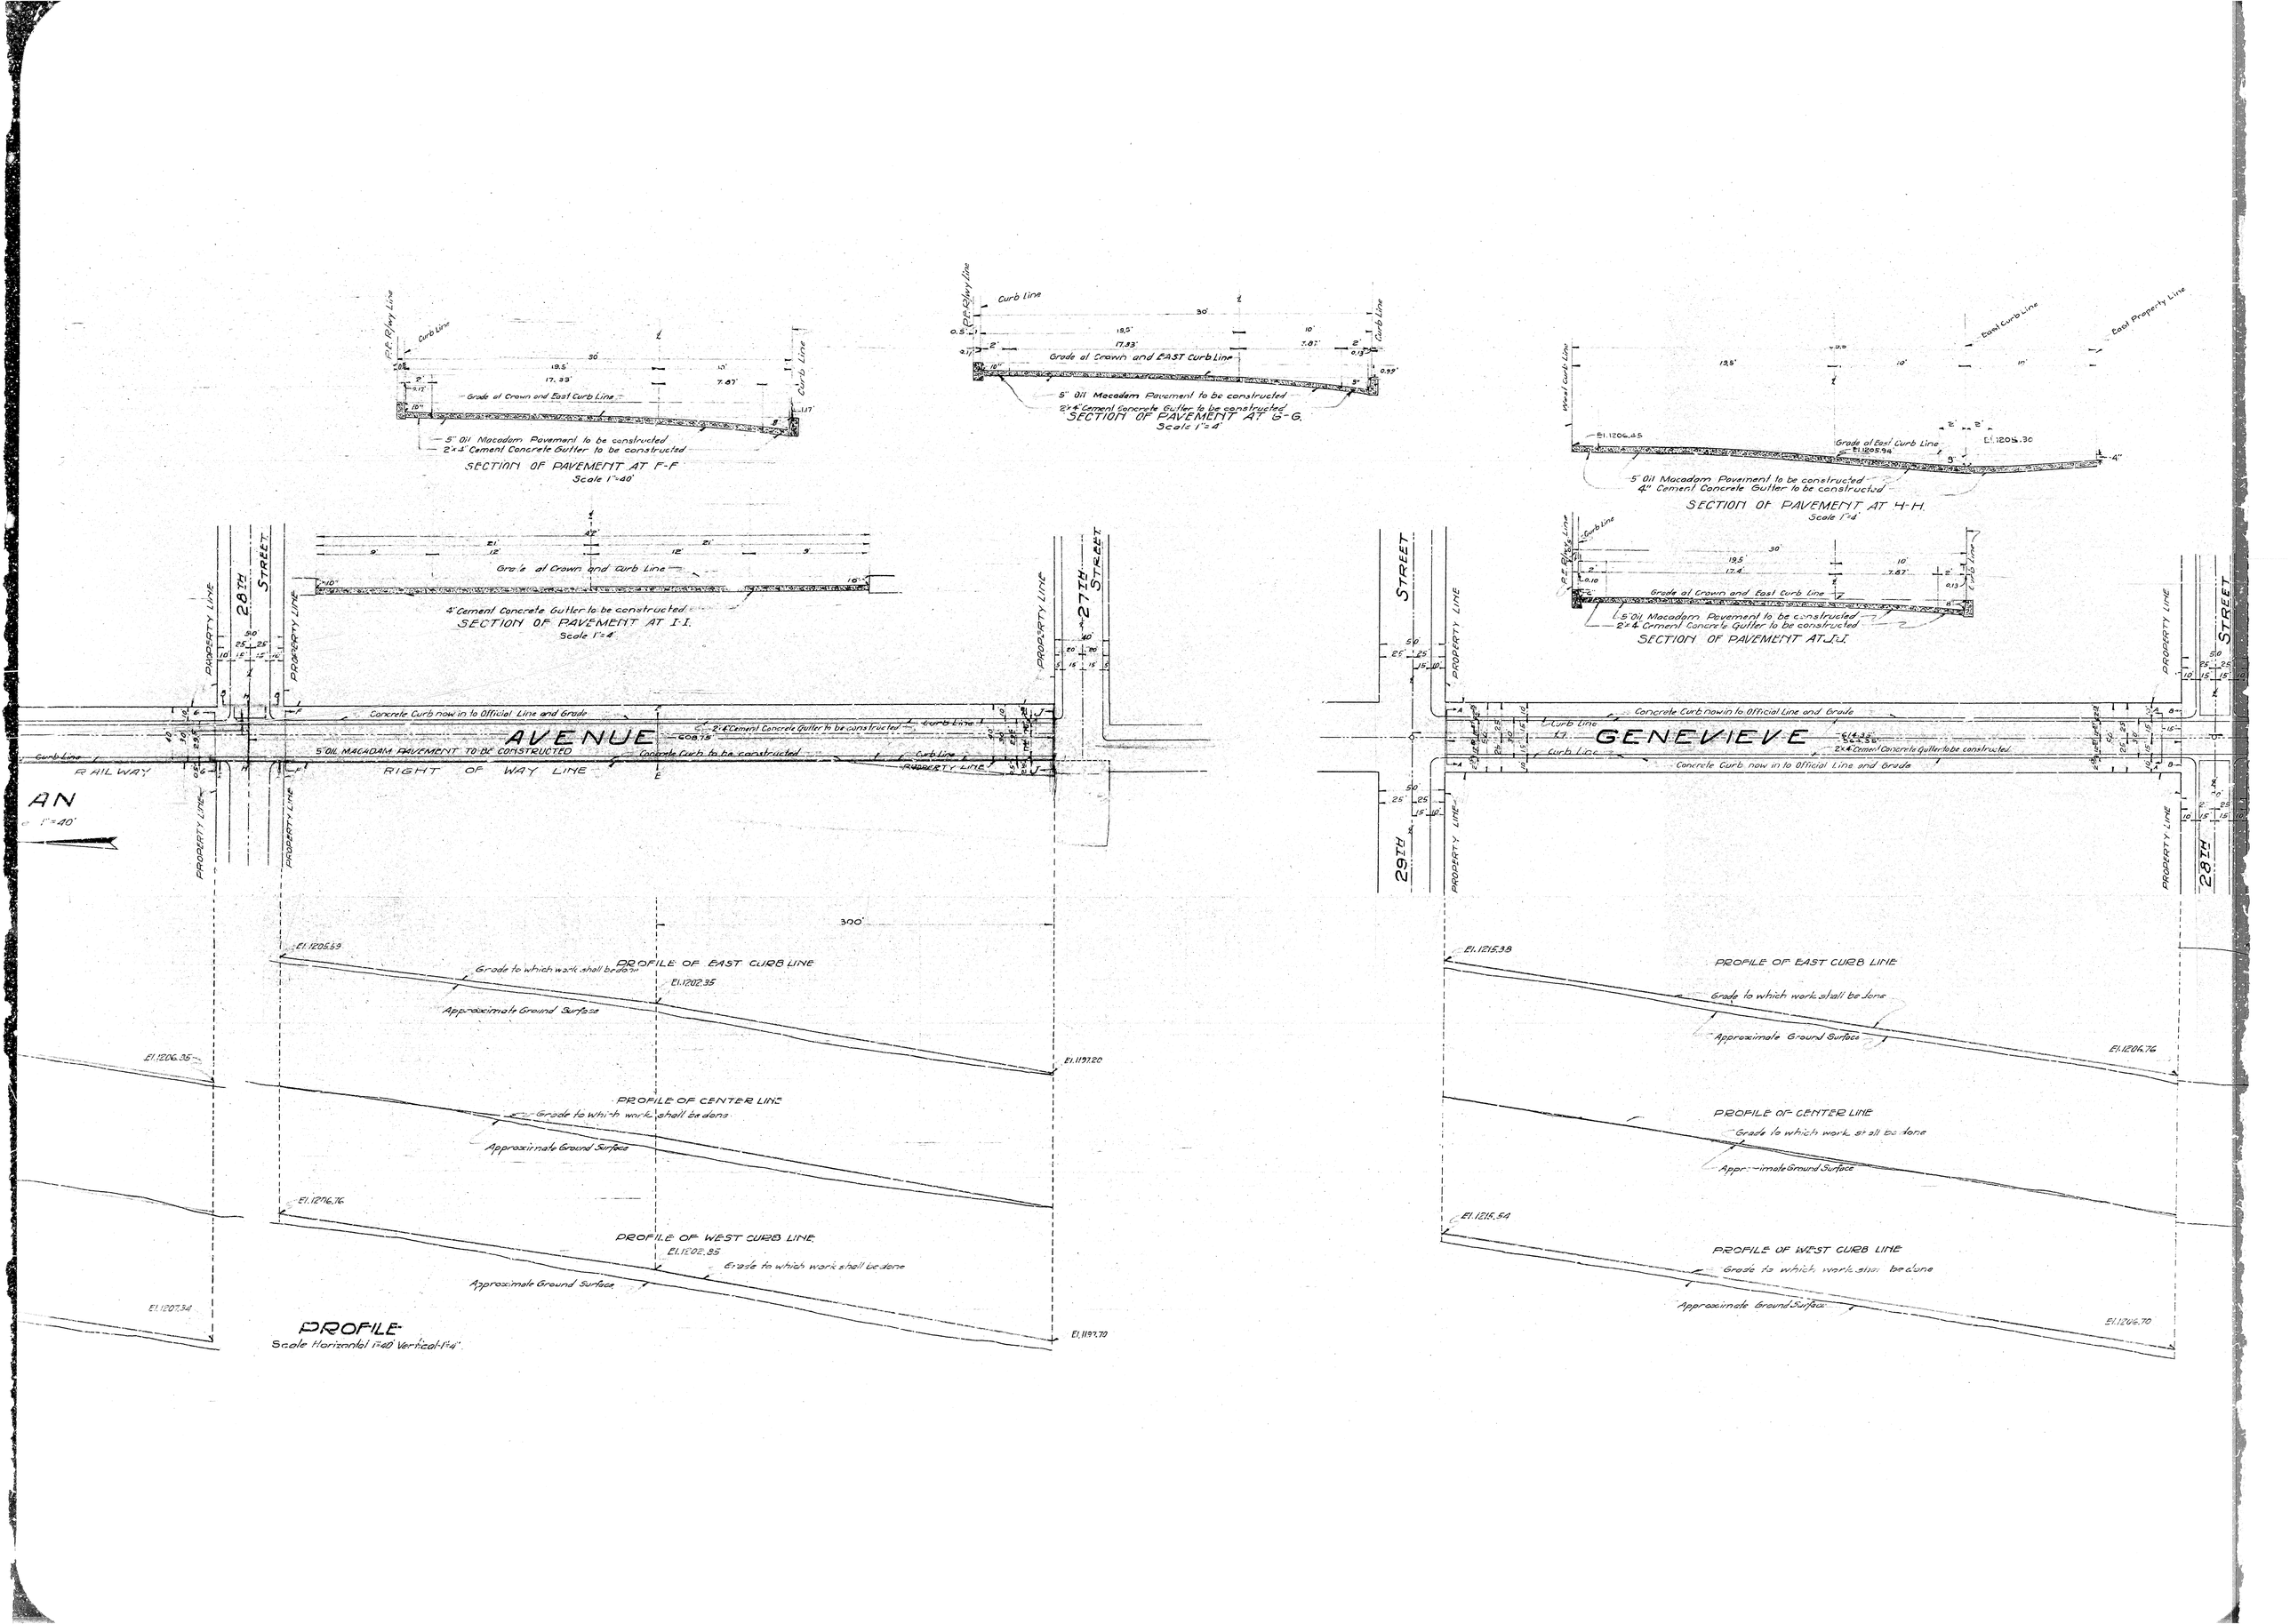
P.R. R'wy Line
Curb Line
30'
19.5'
17.33'
5'
7.67'
Grade at Crown and East Curb Line
5" Oil Macadam Pavement to be constructed
2"x4" Cement Concrete Gutter to be constructed
SECTION OF PAVEMENT AT F-F
Scale 1"=40'
Curb Line
30'
19.5'
17.33'
10'
7.67'
Grade at Crown and EAST Curb Line
5" Oil Macadam Pavement to be constructed
2"x4" Cement Concrete Gutter to be constructed
SECTION OF PAVEMENT AT G-G.
Scale 1"=4'
East Curb Line
East Property Line
West Curb Line
19.5'
10'
10'
El. 1206.45
Grade at East Curb Line
El. 1205.94
El. 1206.30
5" Oil Macadam Pavement to be constructed
4" Cement Concrete Gutter to be constructed
SECTION OF PAVEMENT AT H-H.
Scale 1"=4'
42'
21'
12'
12'
21'
9'
9'
Grade at Crown and Curb Line
4" Cement Concrete Gutter to be constructed
SECTION OF PAVEMENT AT I-I.
Scale 1"=4'
Curb Line
30'
19.5'
17.4'
10'
7.67'
Grade at Crown and East Curb Line
5" Oil Macadam Pavement to be constructed
2"x4" Cement Concrete Gutter to be constructed
SECTION OF PAVEMENT AT J-J.
28TH STREET
PROPERTY LINE
27TH STREET
29TH STREET
Concrete Curb now in to Official Line and Grade
2"x4" Cement Concrete Gutter to be constructed
Curb Line
AVENUE
GENEVIEVE
5" OIL MACADAM PAVEMENT TO BE CONSTRUCTED
Concrete Curb to be constructed
RAILWAY
RIGHT OF WAY LINE
AN
1"=40'
300'
El. 1205.59
PROFILE OF EAST CURB LINE
Grade to which work shall be done
El. 1202.35
Approximate Ground Surface
El. 1206.35
El. 1197.20
PROFILE OF CENTER LINE
Grade to which work shall be done
Approximate Ground Surface
El. 1206.76
PROFILE OF WEST CURB LINE
El. 1202.85
Grade to which work shall be done
Approximate Ground Surface
El. 1207.34
El. 1197.70
PROFILE
Scale Horizontal 1"=40' Vertical 1"=4'
El. 1215.38
PROFILE OF EAST CURB LINE
Grade to which work shall be done
Approximate Ground Surface
El. 1206.74
PROFILE OF CENTER LINE
Grade to which work shall be done
Approximate Ground Surface
El. 1215.54
PROFILE OF WEST CURB LINE
Grade to which work shall be done
Approximate Ground Surface
El. 1206.70