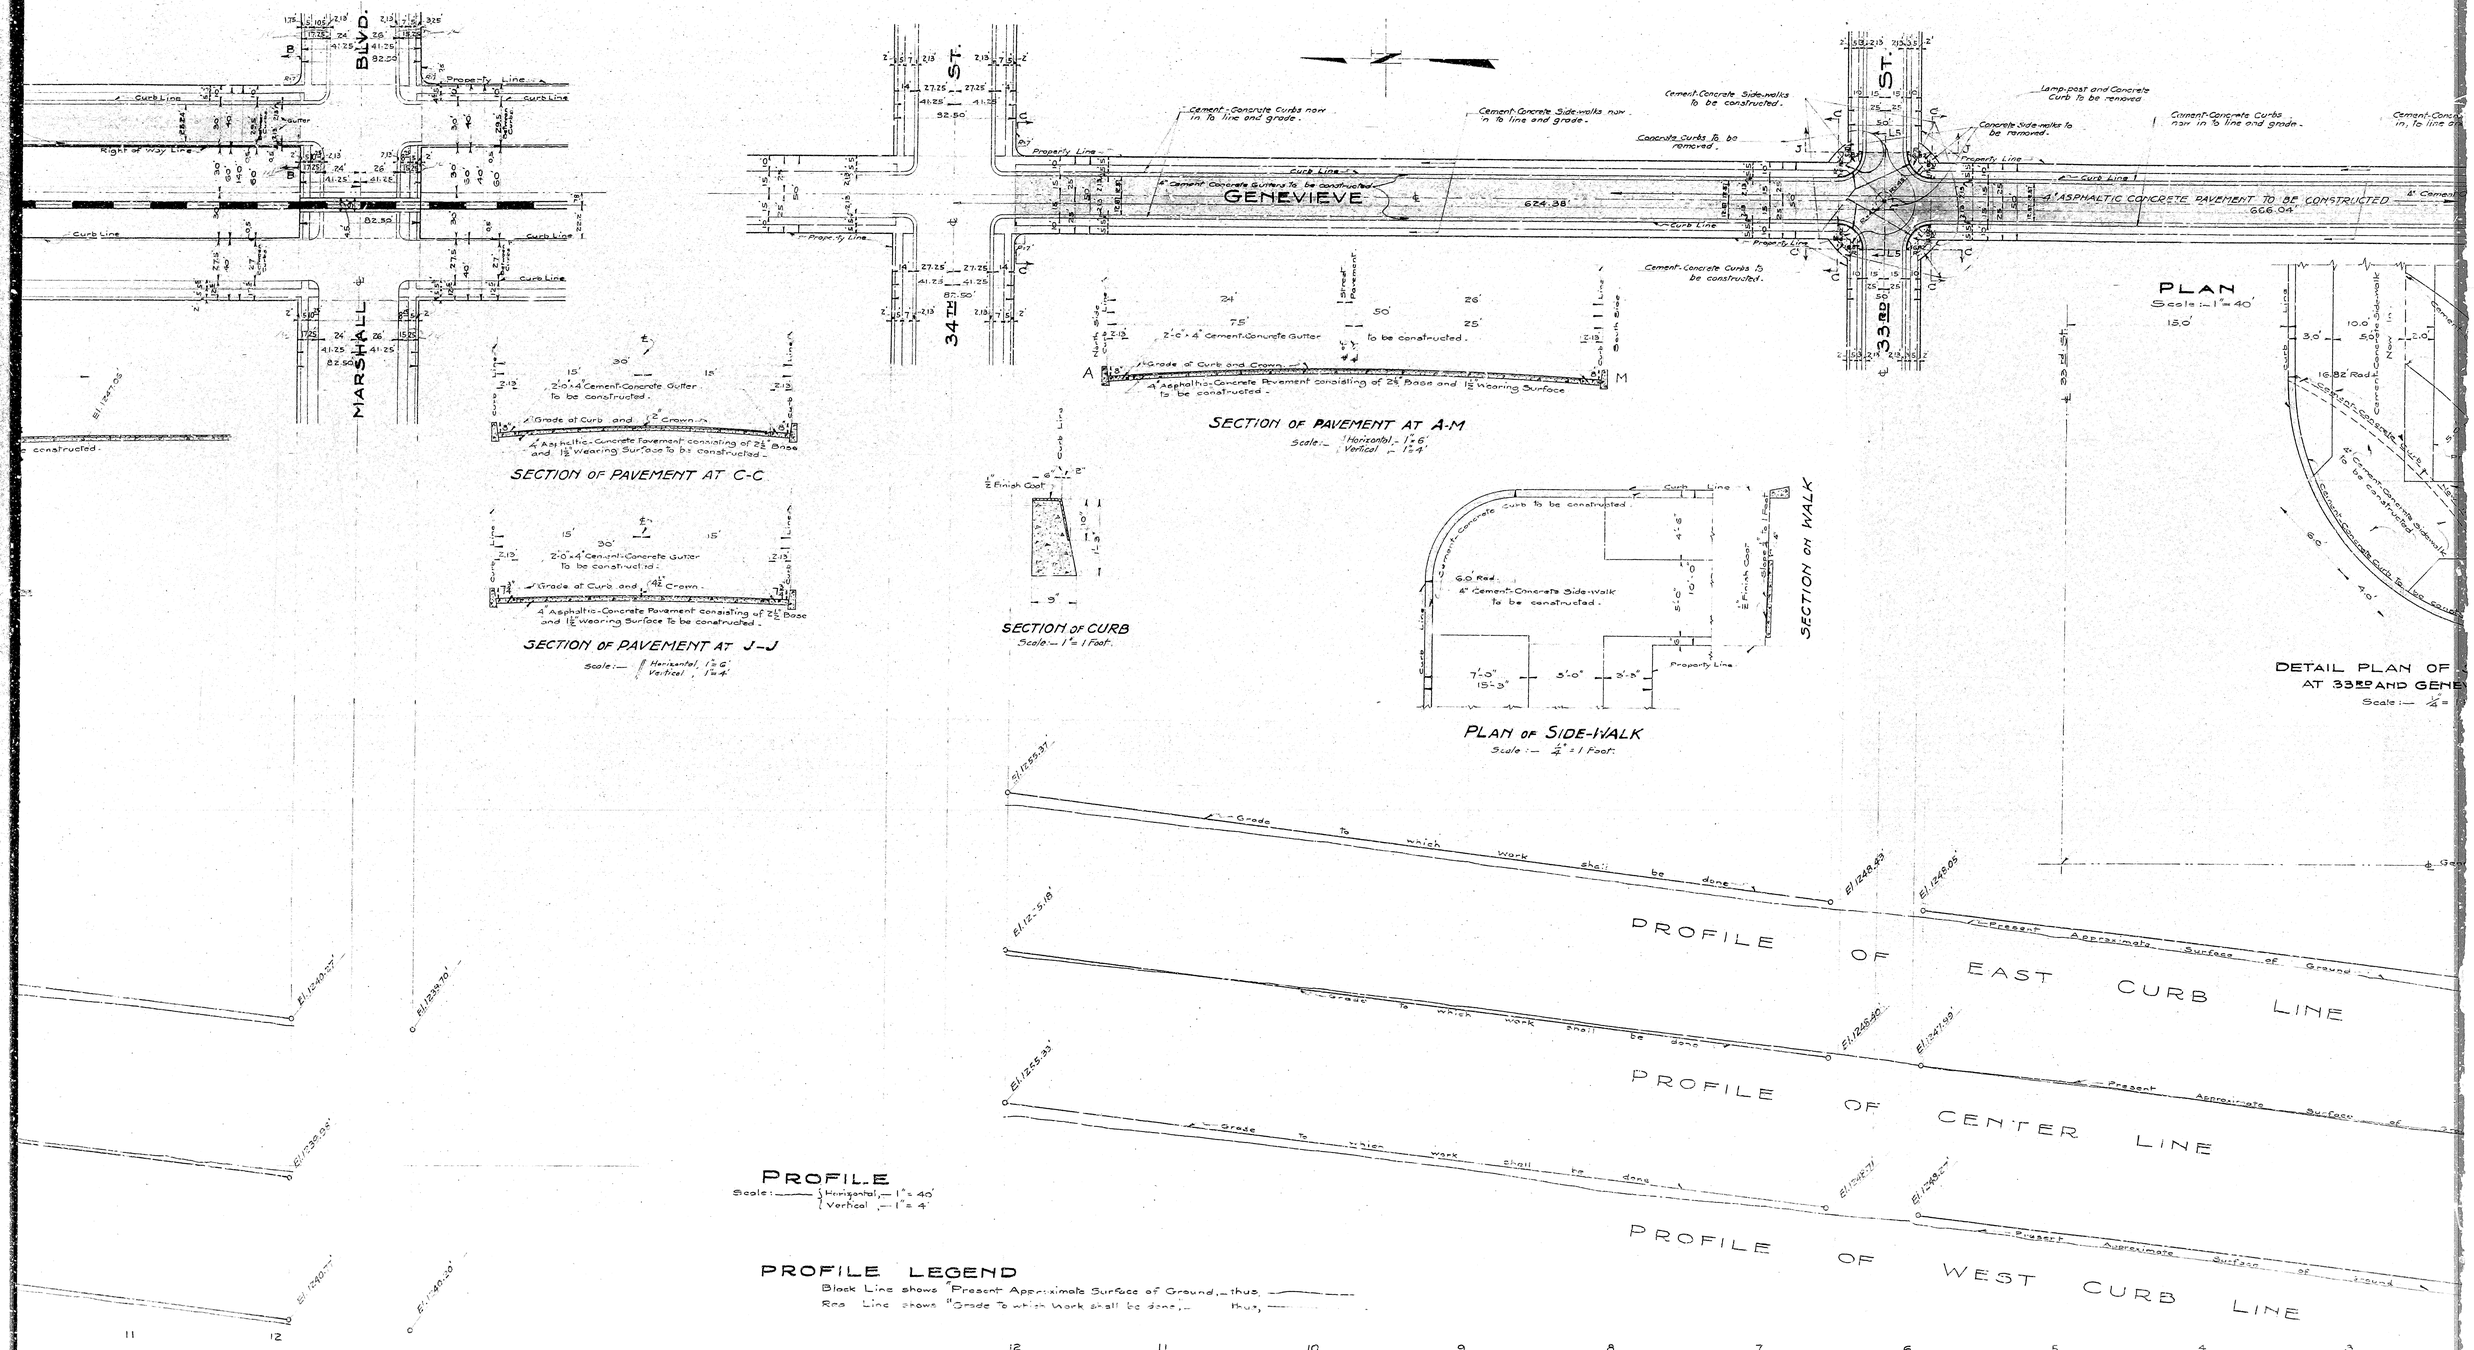
MARSHALL BLVD.
34TH ST.
GENEVIEVE
33RD ST.
624.38'
666.04'
4" ASPHALTIC CONCRETE PAVEMENT TO BE CONSTRUCTED
Curb Line
Property Line
Right of Way Line
Cement-Concrete Curbs now in to line and grade.
Cement-Concrete Side-walks now in to line and grade.
Cement-Concrete Side-walks to be constructed.
Concrete Curbs to be removed.
Lamp-post and Concrete Curb to be removed.
Concrete Side-walks to be removed.
Cement-Concrete Curbs to be constructed.
4" Cement Concrete Gutters to be constructed.
Grade at Curb and Crown
4" Asphaltic-Concrete Pavement consisting of 2½" Base and 1½" wearing Surface to be constructed.
2'-0"x4" Cement-Concrete Gutter to be constructed.
SECTION OF PAVEMENT AT C-C
SECTION OF PAVEMENT AT J-J
Scale:— Horizontal, 1"=6' Vertical, 1"=4'
SECTION OF PAVEMENT AT A-M
Scale:— Horizontal = 1"=6' Vertical = 1"=4'
SECTION OF CURB
Scale:— 1"=1 Foot.
½" Finish Coat
PLAN OF SIDE-WALK
Scale:— ¼"=1 Foot.
Concrete Curb to be constructed.
6.0' Rad.
4" Cement-Concrete Side-Walk to be constructed.
SECTION ON WALK
PLAN
Scale:— 1"=40'
16.82' Rad.
Concrete Side-walk
Cement-Concrete Curb to be constructed.
DETAIL PLAN OF
AT 33RD AND GENE
PROFILE
Scale:— Horizontal, — 1"=40' Vertical, — 1"=4'
Grade to which work shall be done.
Present Approximate Surface of Ground.
PROFILE OF EAST CURB LINE
PROFILE OF CENTER LINE
PROFILE OF WEST CURB LINE
PROFILE LEGEND
Black Line shows "Present Approximate Surface of Ground,— thus,
Red Line shows "Grade to which work shall be done,— thus,

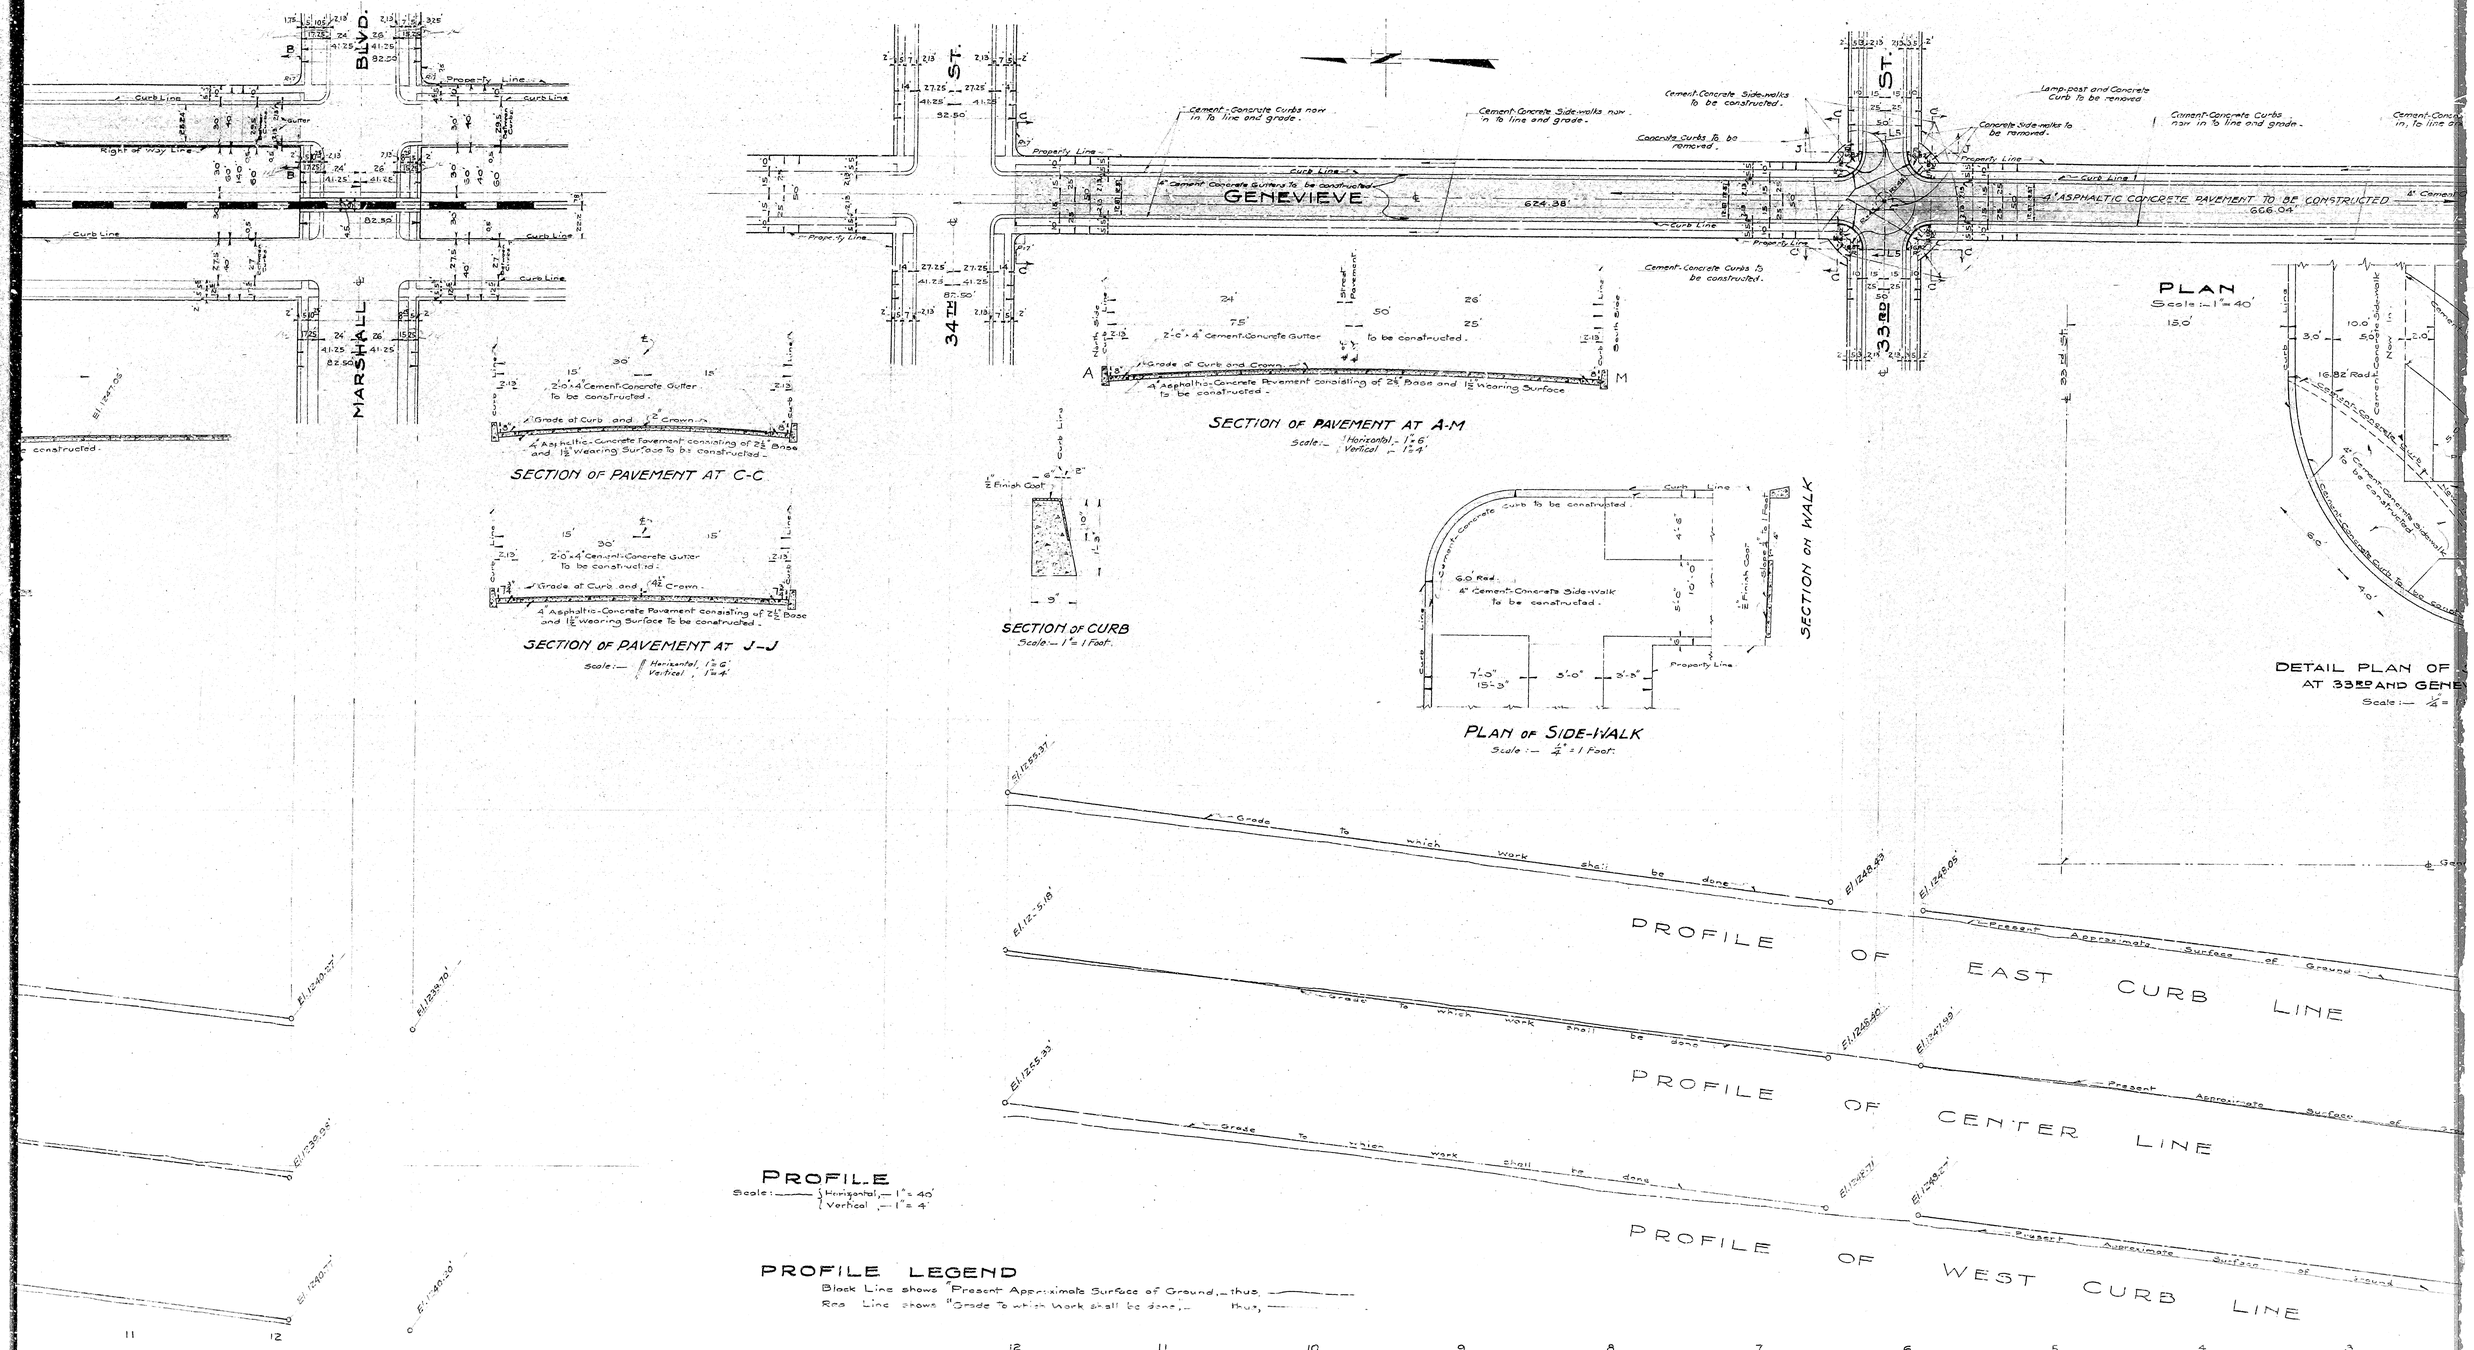
MARSHALL BLVD.
34TH ST.
GENEVIEVE
33RD ST.
624.38'
666.04'
4" ASPHALTIC CONCRETE PAVEMENT TO BE CONSTRUCTED
Curb Line
Property Line
Right of Way Line
Cement-Concrete Curbs now in to line and grade.
Cement-Concrete Side-walks now in to line and grade.
Cement-Concrete Side-walks to be constructed.
Concrete Curbs to be removed.
Lamp-post and Concrete Curb to be removed.
Concrete Side-walks to be removed.
Cement-Concrete Curbs to be constructed.
4" Cement Concrete Gutters to be constructed.
Grade at Curb and Crown
4" Asphaltic-Concrete Pavement consisting of 2½" Base and 1½" wearing Surface to be constructed.
2'-0"x4" Cement-Concrete Gutter to be constructed.
SECTION OF PAVEMENT AT C-C
SECTION OF PAVEMENT AT J-J
Scale:— Horizontal, 1"=6' Vertical, 1"=4'
SECTION OF PAVEMENT AT A-M
Scale:— Horizontal = 1"=6' Vertical = 1"=4'
SECTION OF CURB
Scale:— 1"=1 Foot.
½" Finish Coat
PLAN OF SIDE-WALK
Scale:— ¼"=1 Foot.
Concrete Curb to be constructed.
6.0' Rad.
4" Cement-Concrete Side-Walk to be constructed.
SECTION ON WALK
PLAN
Scale:— 1"=40'
16.82' Rad.
Concrete Side-walk
Cement-Concrete Curb to be constructed.
DETAIL PLAN OF
AT 33RD AND GENE
PROFILE
Scale:— Horizontal, — 1"=40' Vertical, — 1"=4'
Grade to which work shall be done.
Present Approximate Surface of Ground.
PROFILE OF EAST CURB LINE
PROFILE OF CENTER LINE
PROFILE OF WEST CURB LINE
PROFILE LEGEND
Black Line shows "Present Approximate Surface of Ground,— thus,
Red Line shows "Grade to which work shall be done,— thus,