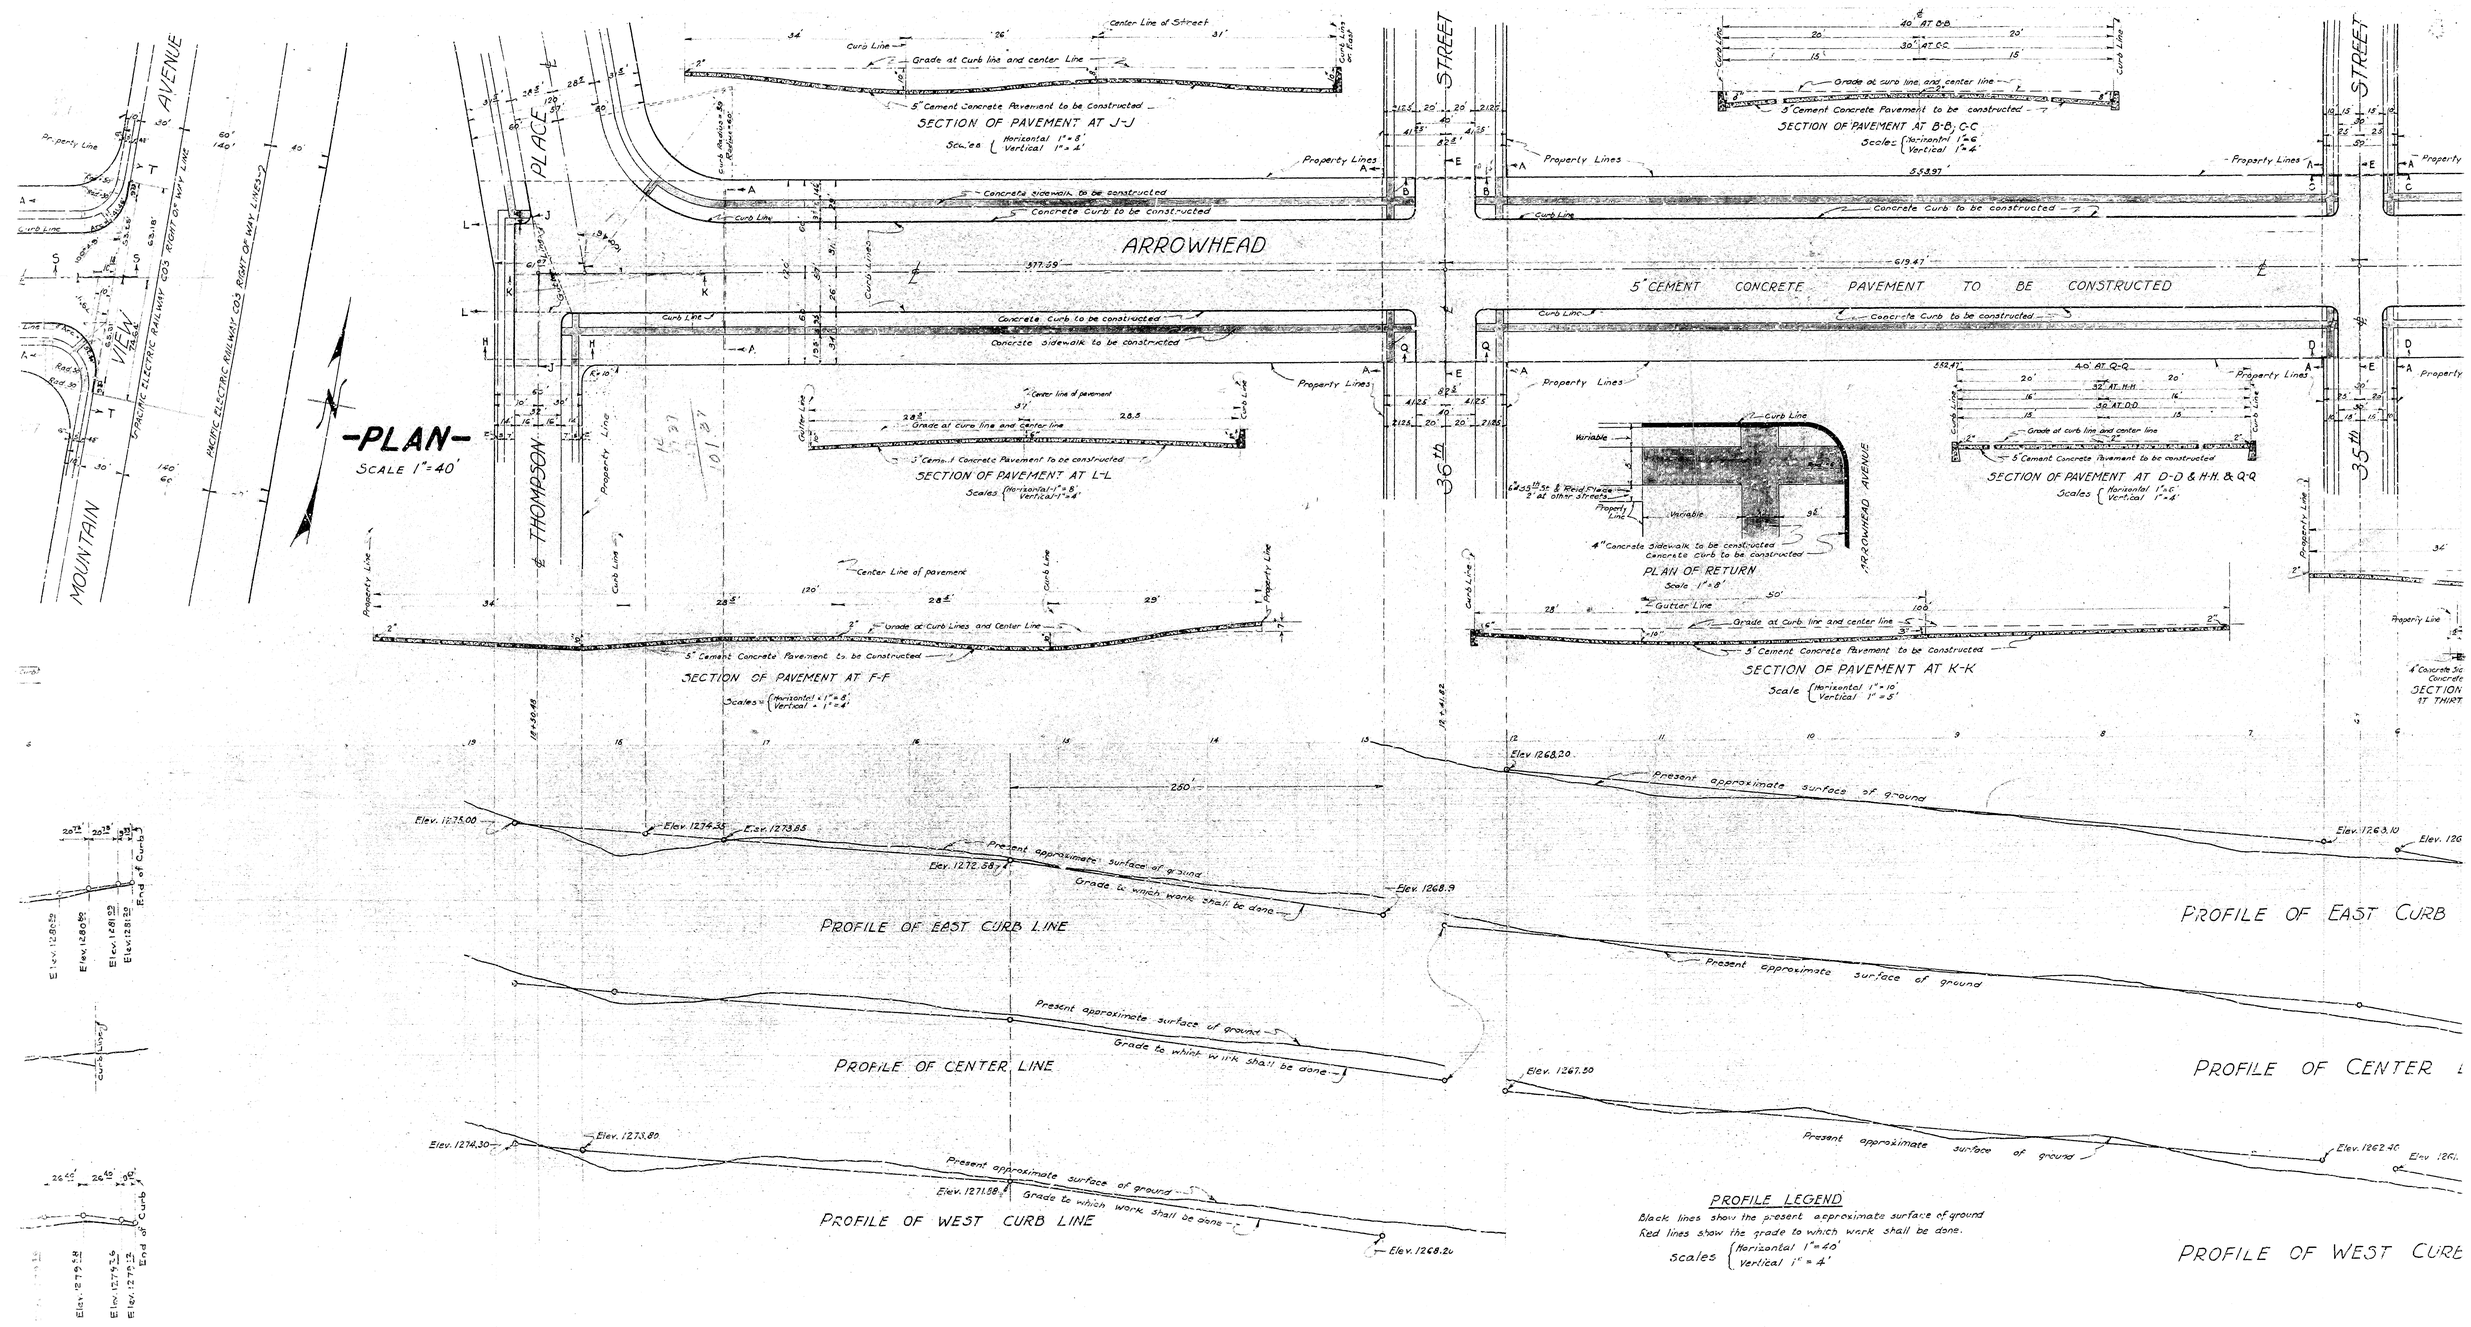
-PLAN-
SCALE 1"=40'
MOUNTAIN VIEW AVENUE
PACIFIC ELECTRIC RAILWAY 103' RIGHT OF WAY LINE
THOMPSON PLACE
ARROWHEAD
36th STREET
35th STREET
5" CEMENT CONCRETE PAVEMENT TO BE CONSTRUCTED
SECTION OF PAVEMENT AT J-J
SECTION OF PAVEMENT AT B-B, C-C
SECTION OF PAVEMENT AT L-L
SECTION OF PAVEMENT AT D-D & H-H, & Q-Q
SECTION OF PAVEMENT AT F-F
SECTION OF PAVEMENT AT K-K
PLAN OF RETURN
PROFILE OF EAST CURB LINE
PROFILE OF CENTER LINE
PROFILE OF WEST CURB LINE
PROFILE OF EAST CURB
PROFILE OF CENTER
PROFILE OF WEST CURB
PROFILE LEGEND
Black lines show the present approximate surface of ground
Red lines show the grade to which work shall be done.
Scales (Horizontal 1" = 40' Vertical 1" = 4'