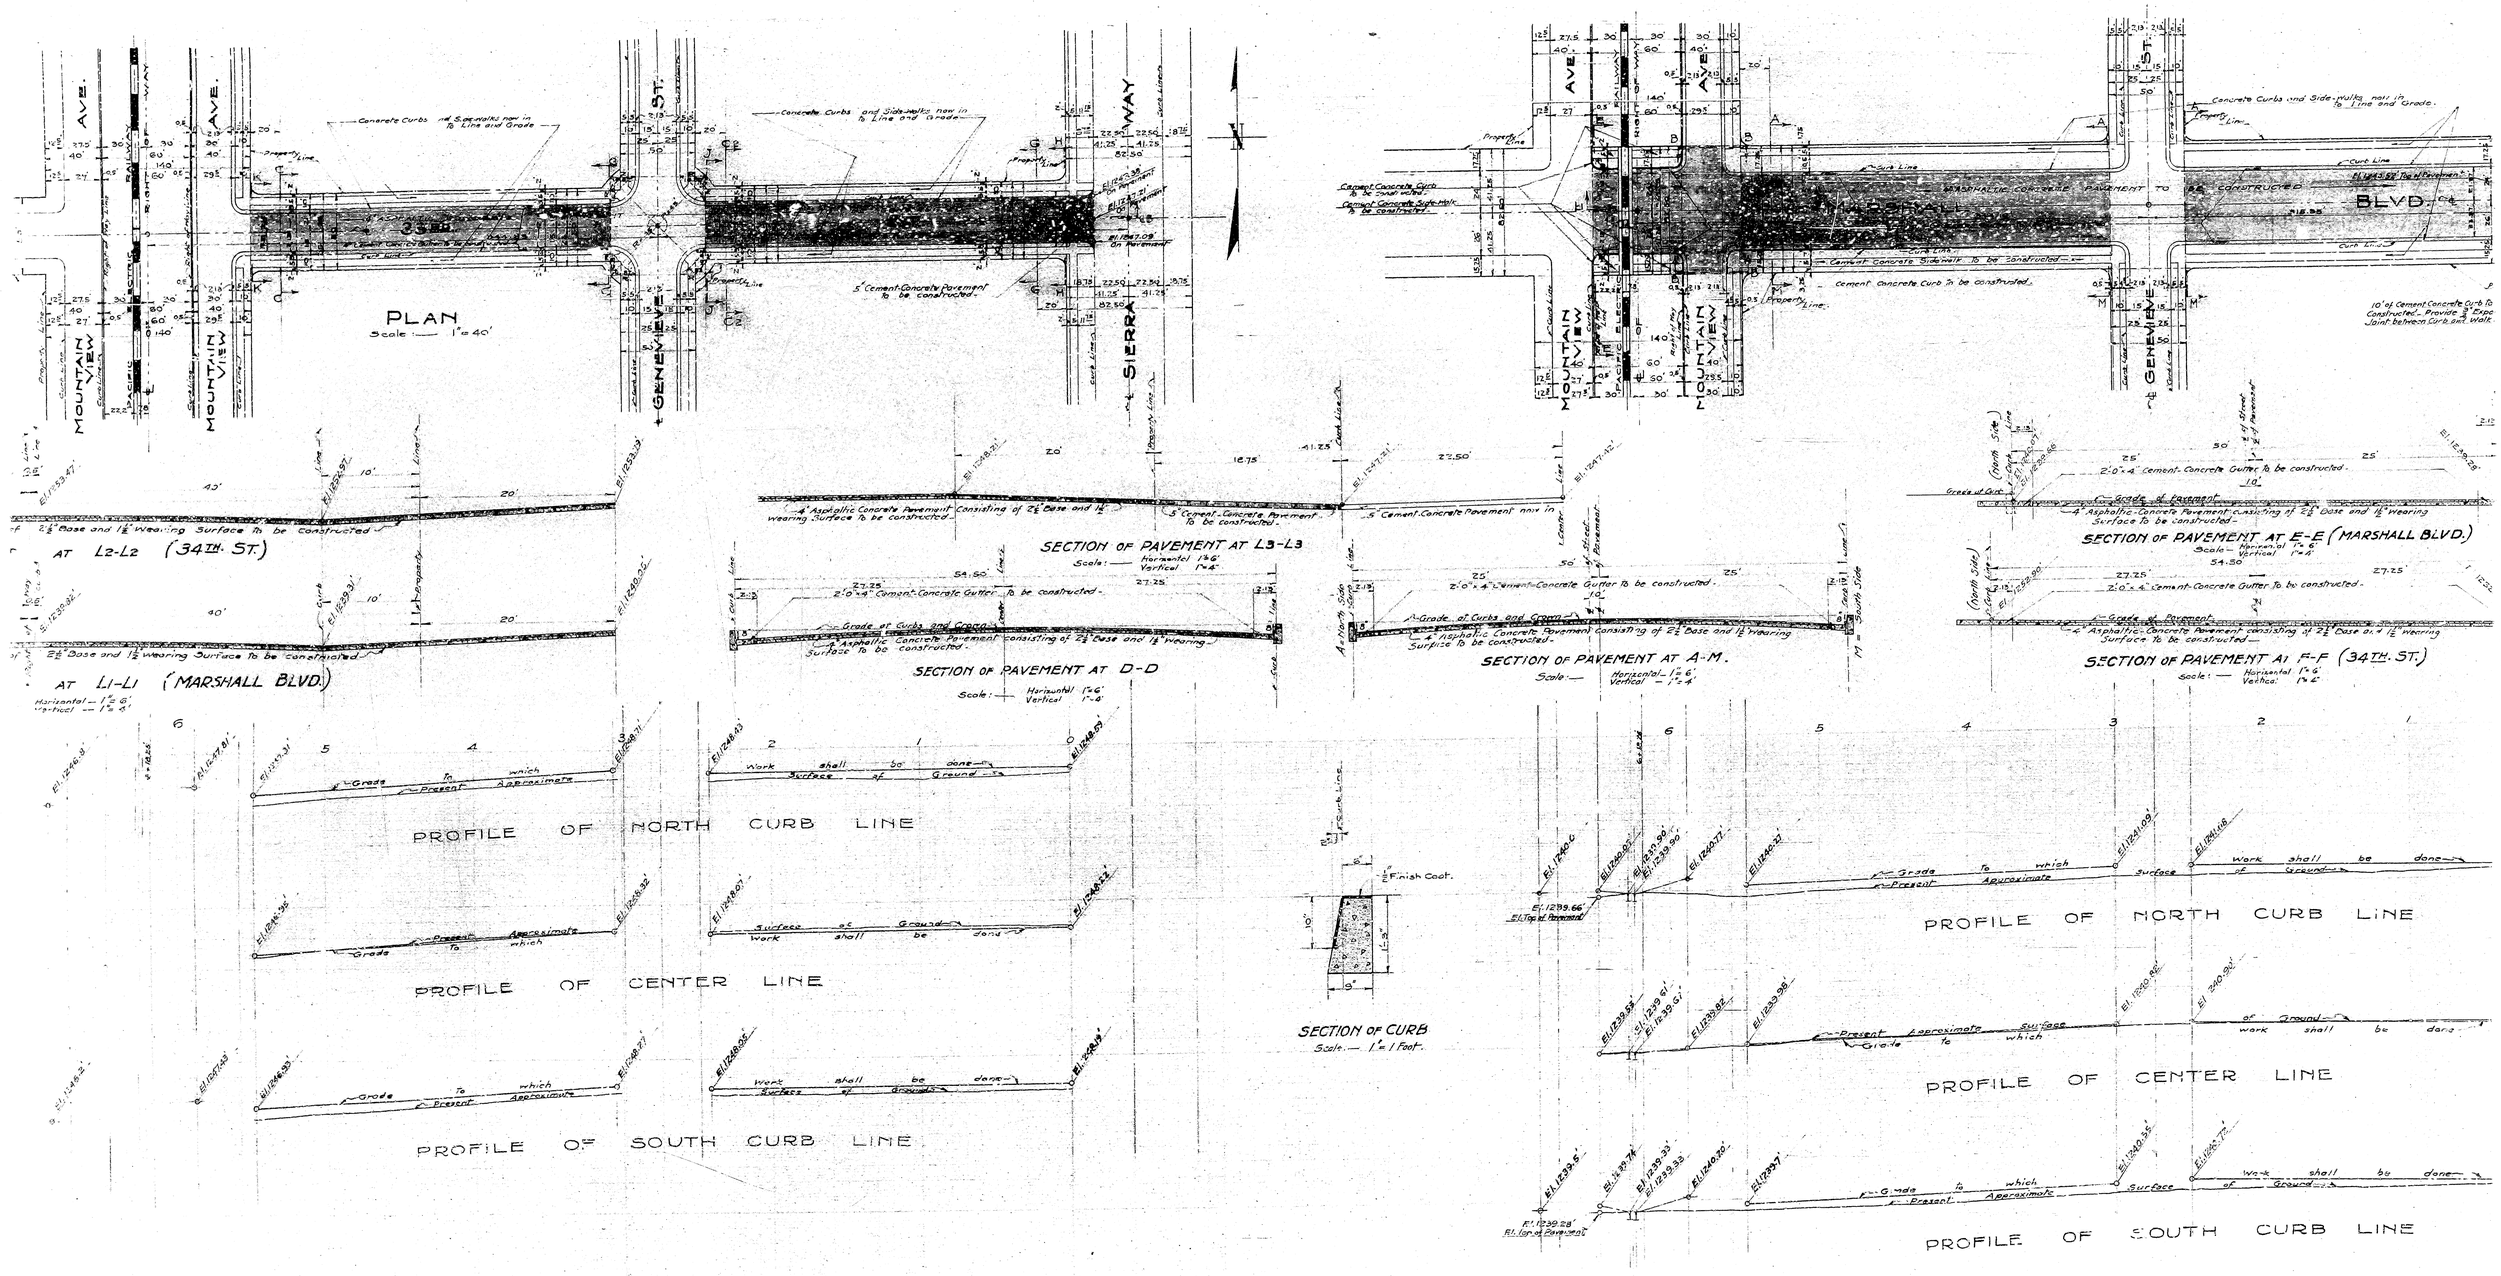

"Approximate Surface of Ground", thus, ————
"Work shall be done", thus, ————

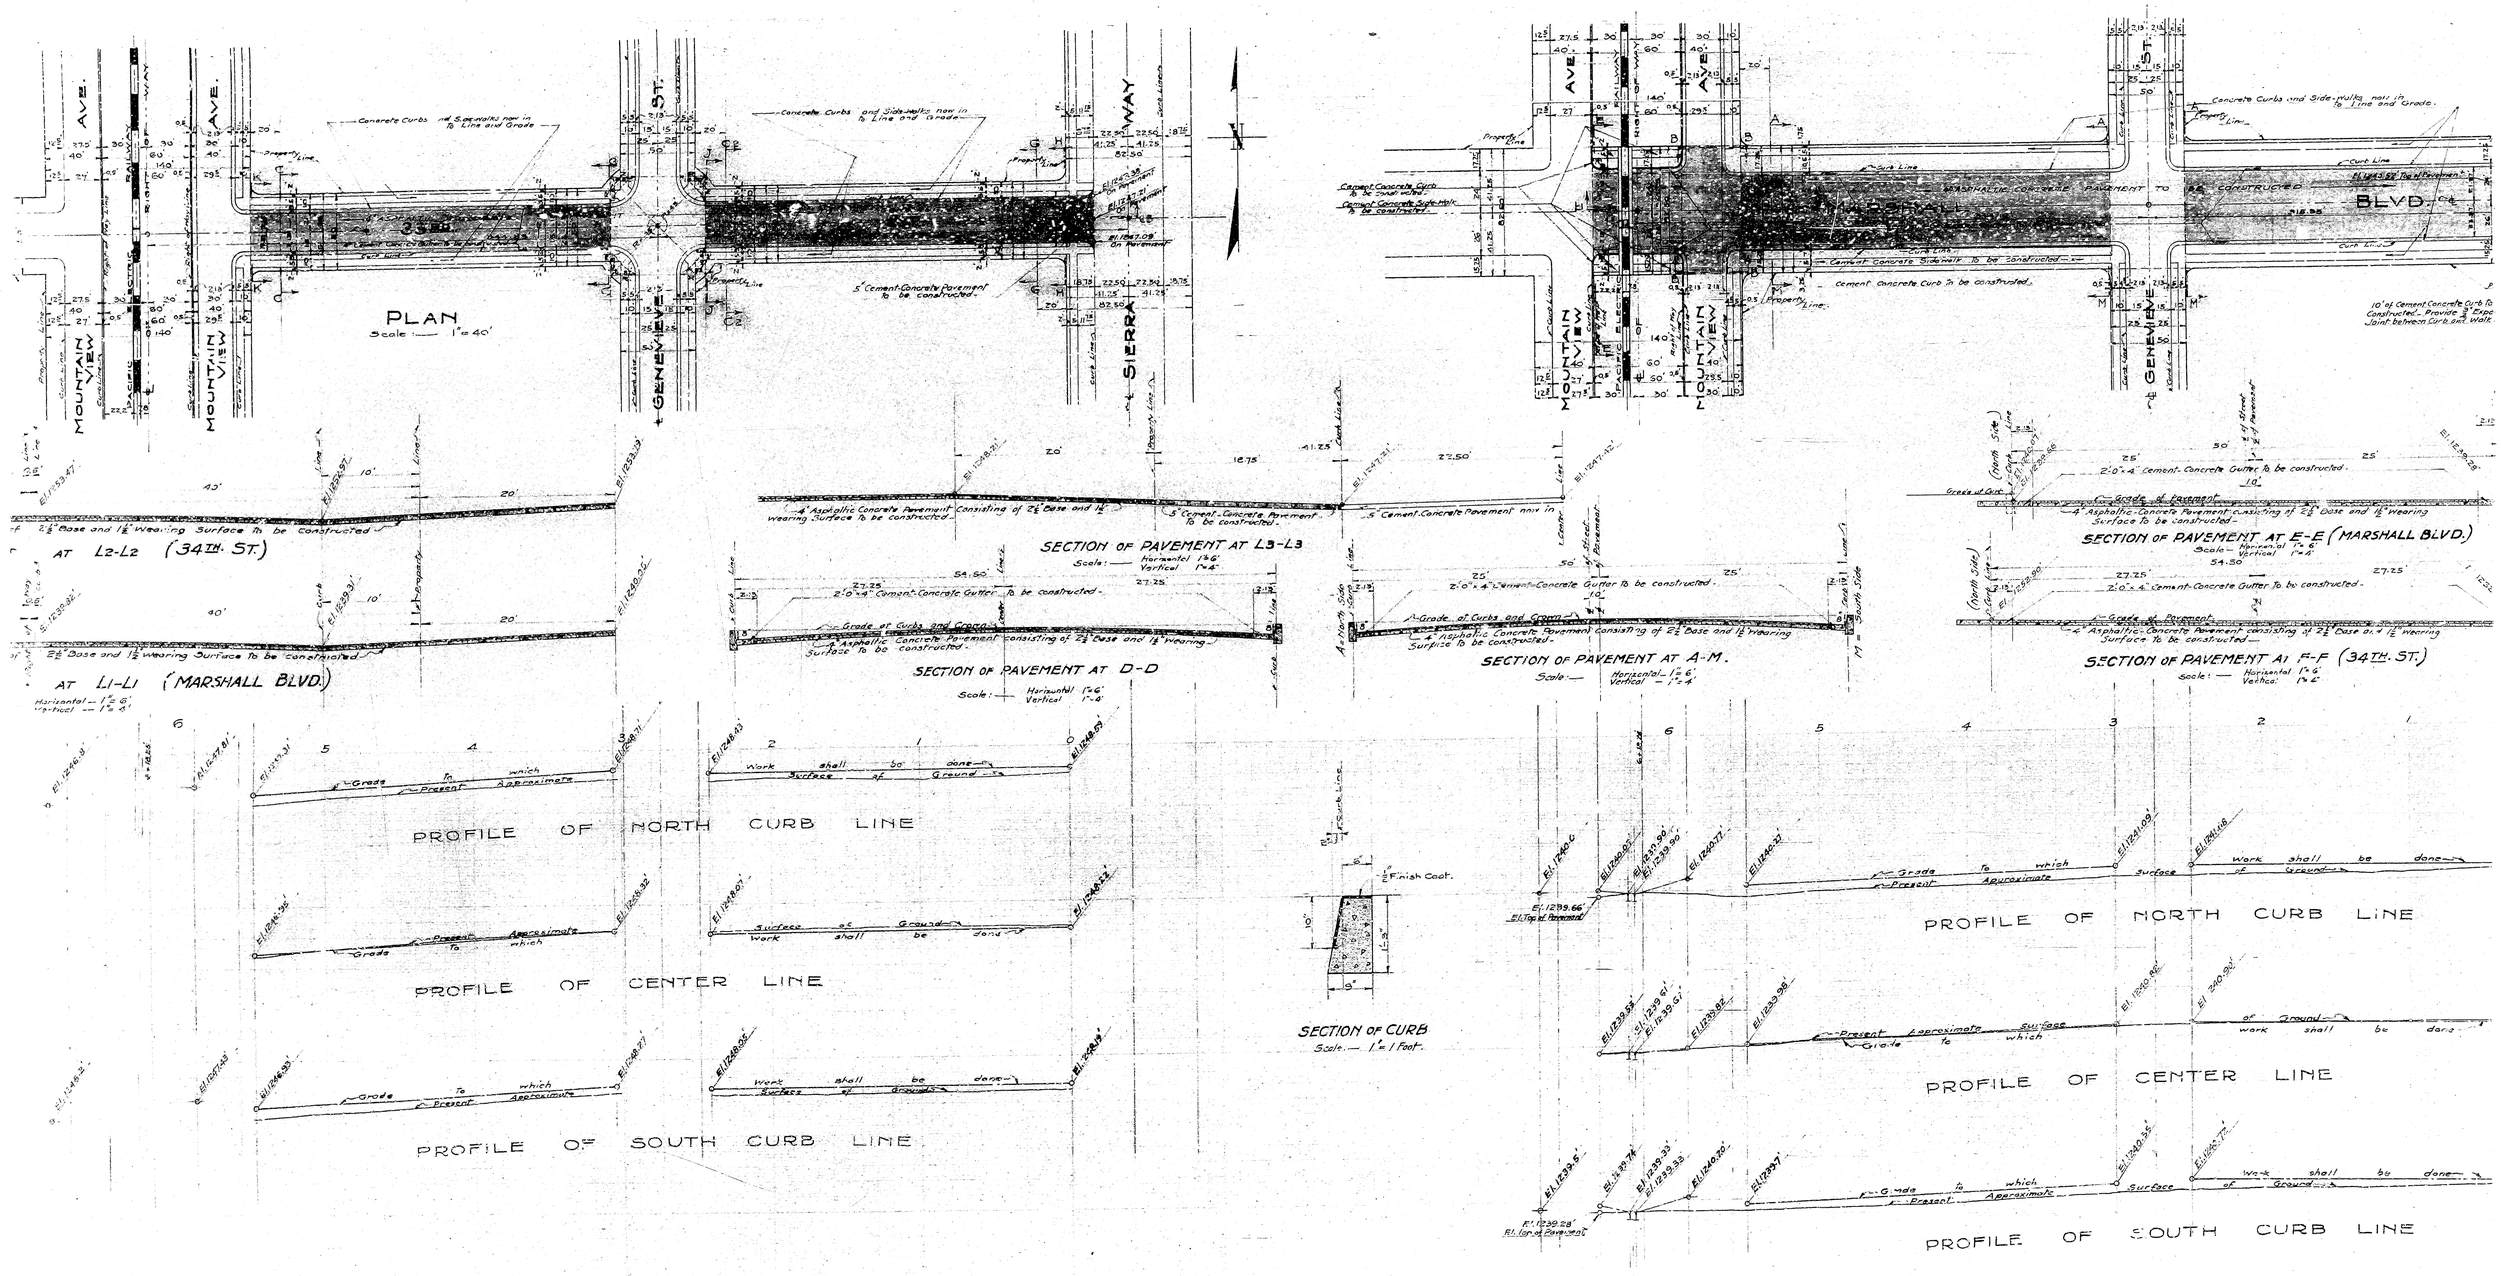

"Approximate Surface of Ground", thus, ————
"Work shall be done", thus, ————

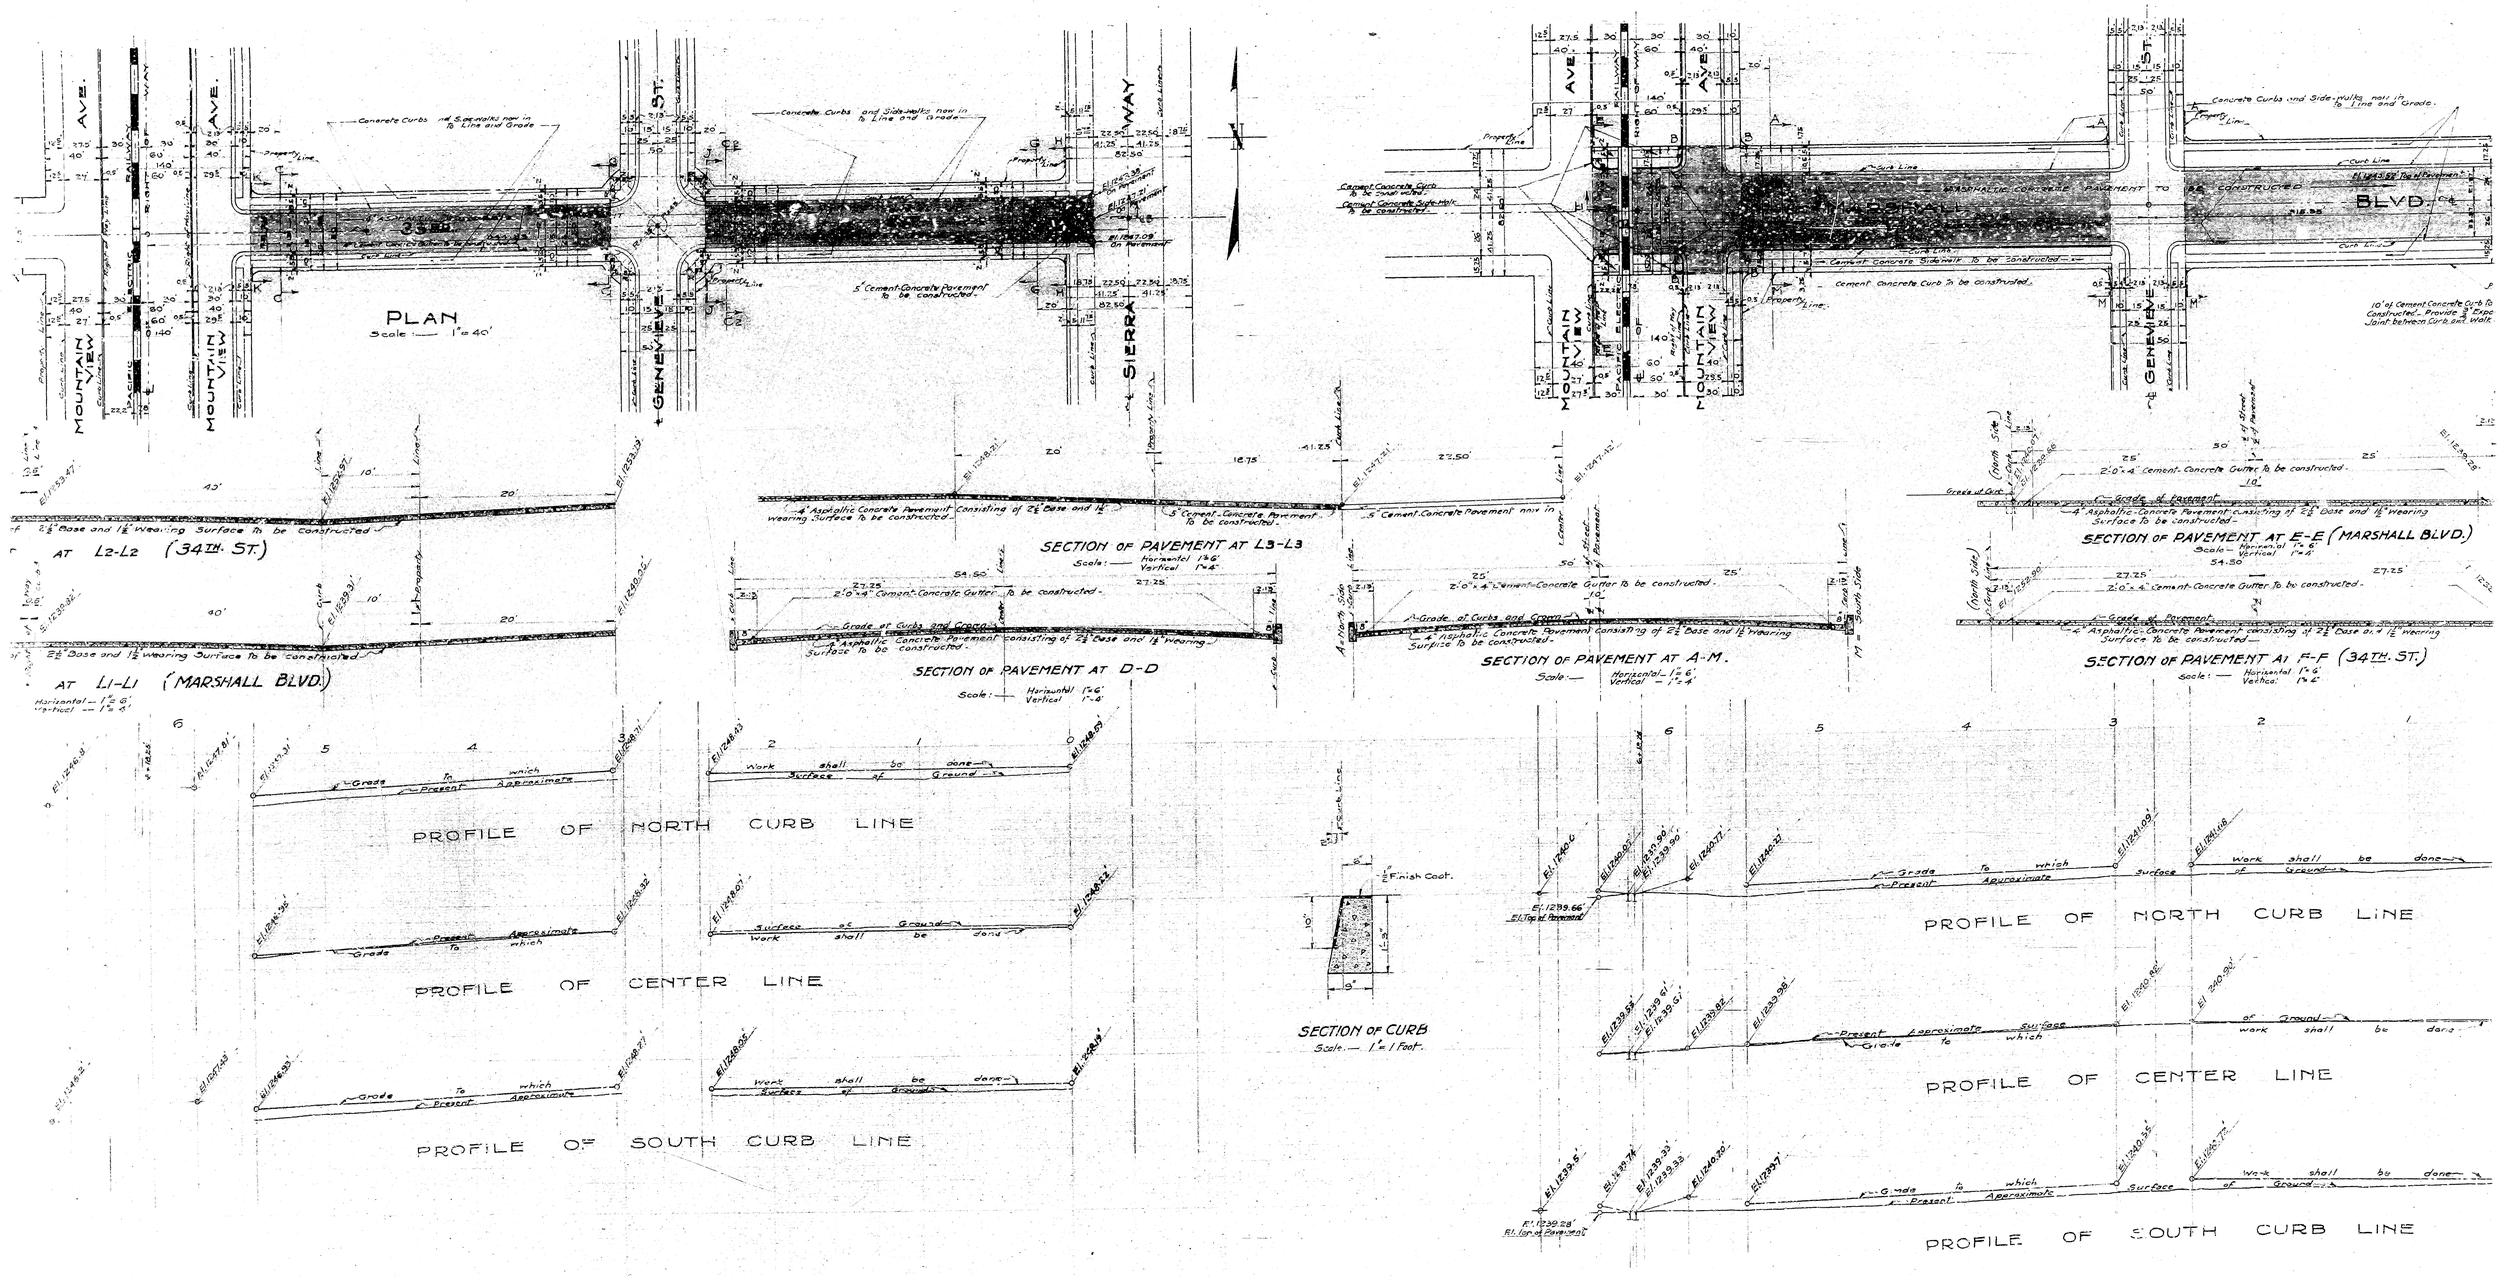

"Approximate Surface of Ground", thus, ————
"Work shall be done", thus, ————