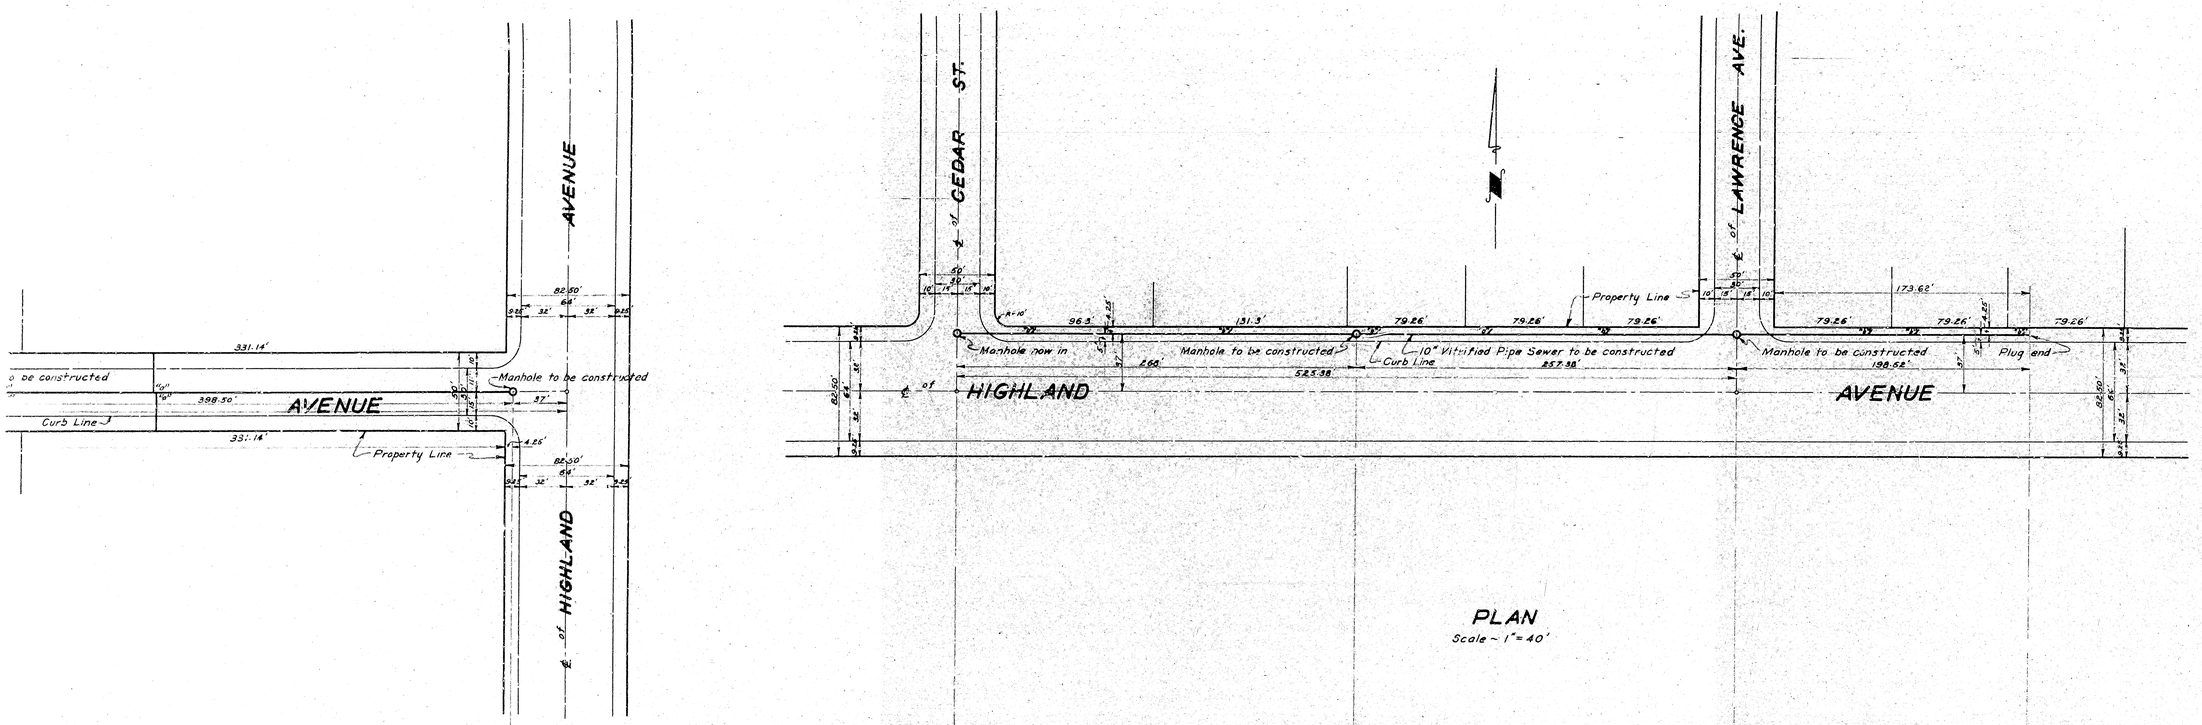

PLAN

Scale ~ 1" = 40'

PROFILE LEGEND

Approximate Present Surface of Ground shown by Black Line thus, _____

Flow Line of Sewer to be constructed shown by Red Line thus, _____

NOTE

All Vitrified Pipe Connecting Sewers shall be constructed on an upward grade of Two per cent from the Main Sewer, and shall extend from the Main Sewer to the Property Line.

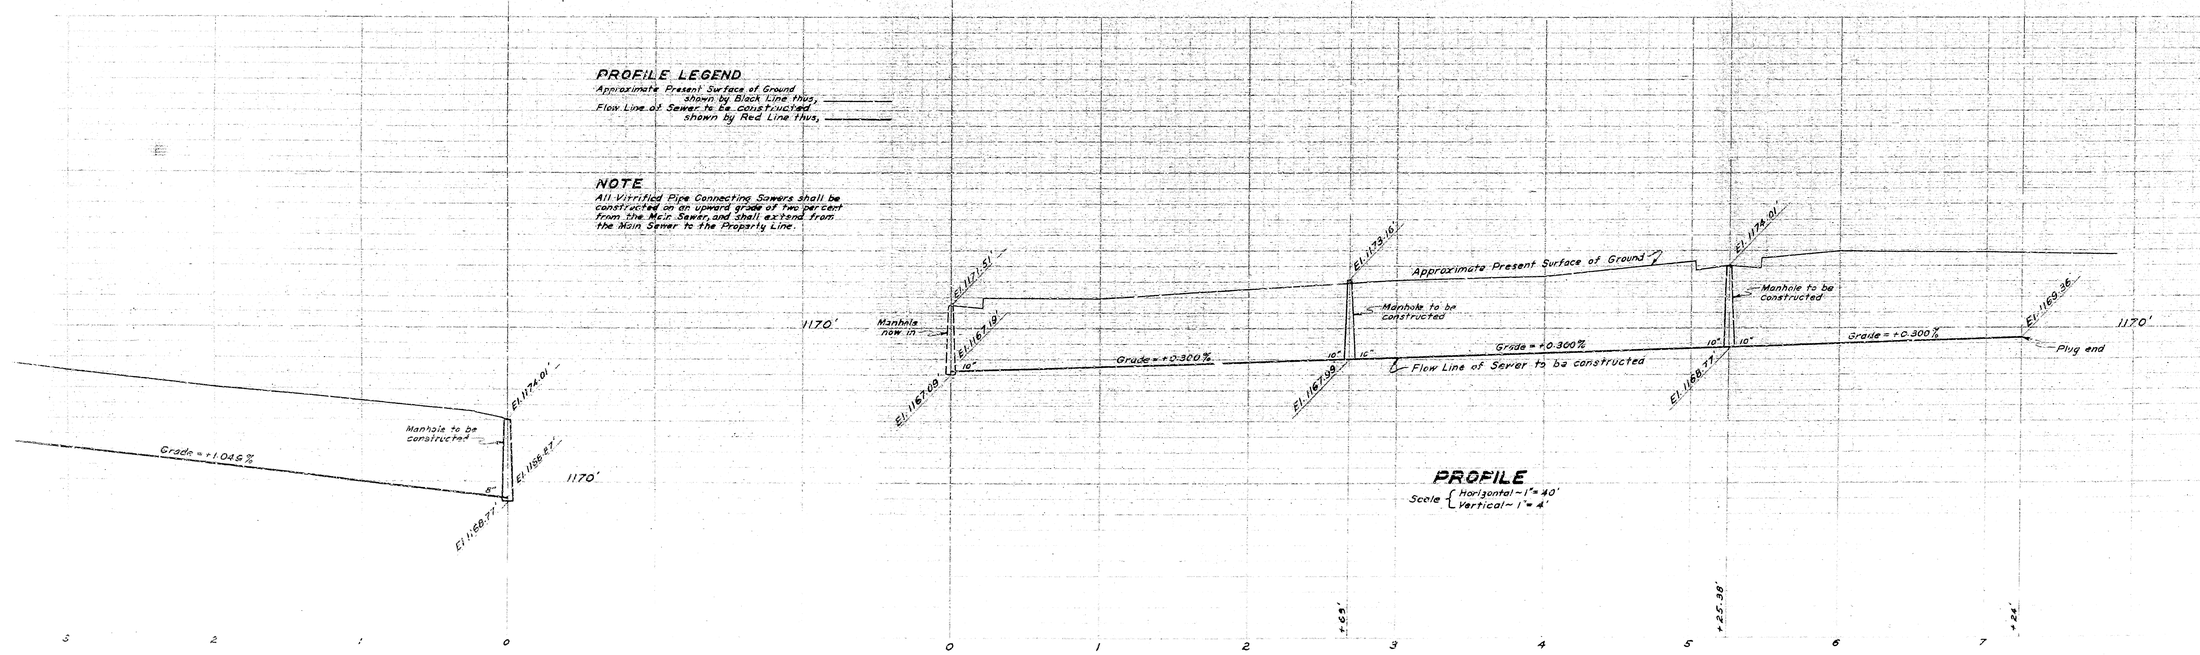

PROFILE

Scale { Horizontal ~ 1" = 40'
Vertical ~ 1" = 4'