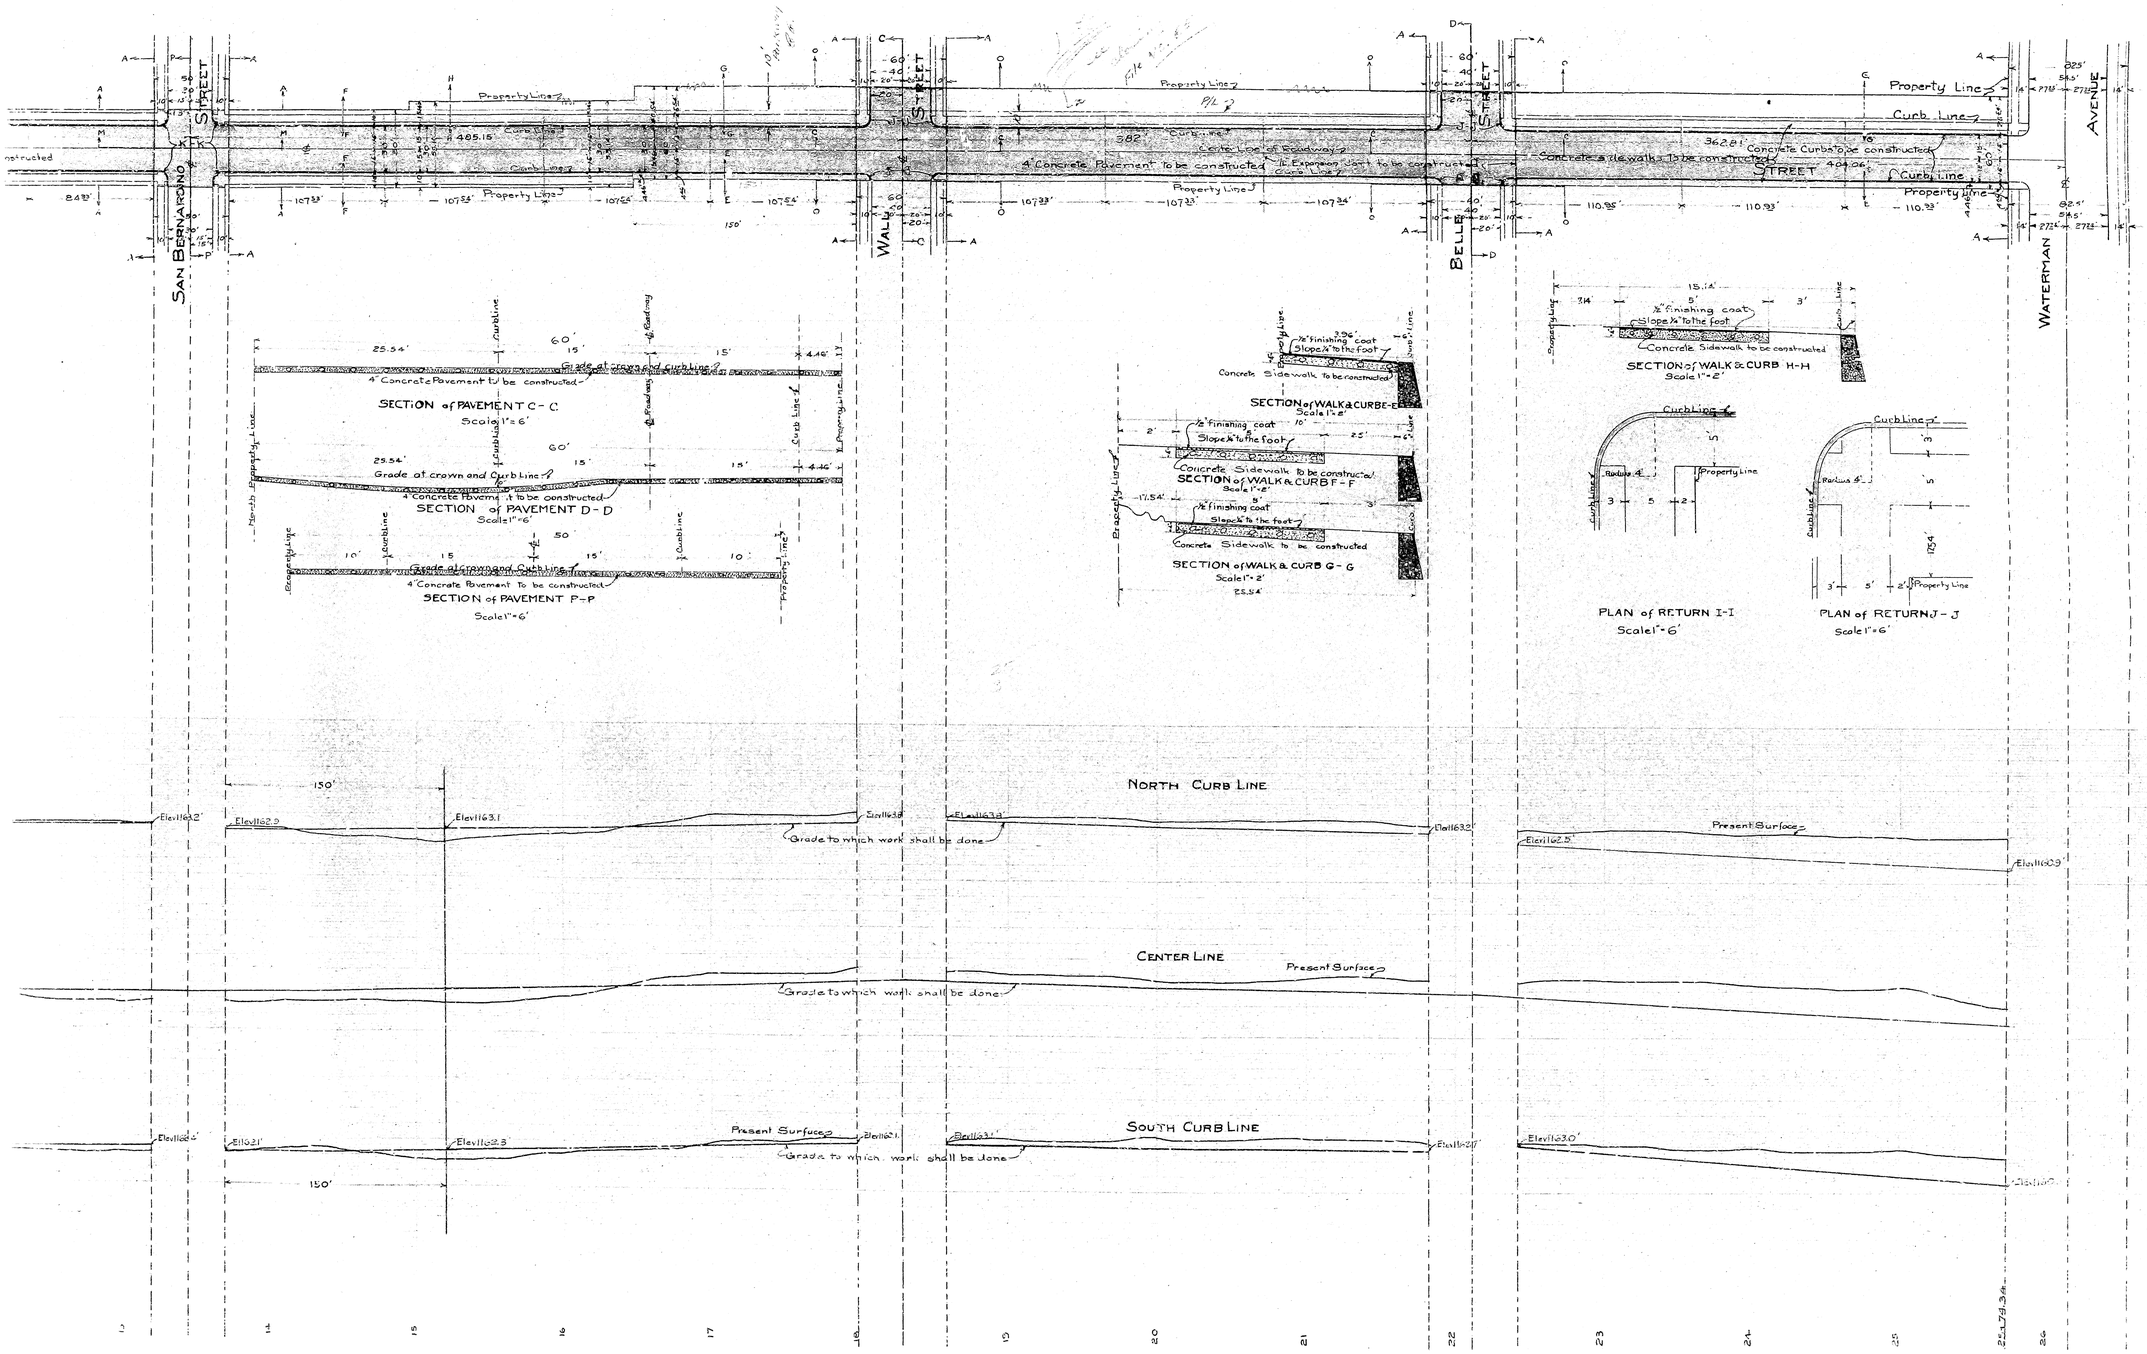

PLAN N

TWENT

MOUNTAIN VIEW

LEGEND

4" Concrete Sidewalks To be co

Concrete Curbs To be const

4" Concrete Pavement to be con

1/2" Expansion Joint to be co

See Sheet N

Title to 21st Stree

Is by dedication, Highland Ave

record of San Bernardino Count

Is by deed recorded in Boo

Is by deed recorded in Boo

All elevations in red ink are

which is 1045.28' below th

established by ordinance No

Grad

A St to Mountain View Or

A St to Waterman Avenue

Plan adopted Au

Width of Sidewalks noted

PROFILE

Black lines show present

Red lines show grade to w

Scale: Horizontal 1"

Vertical 1"

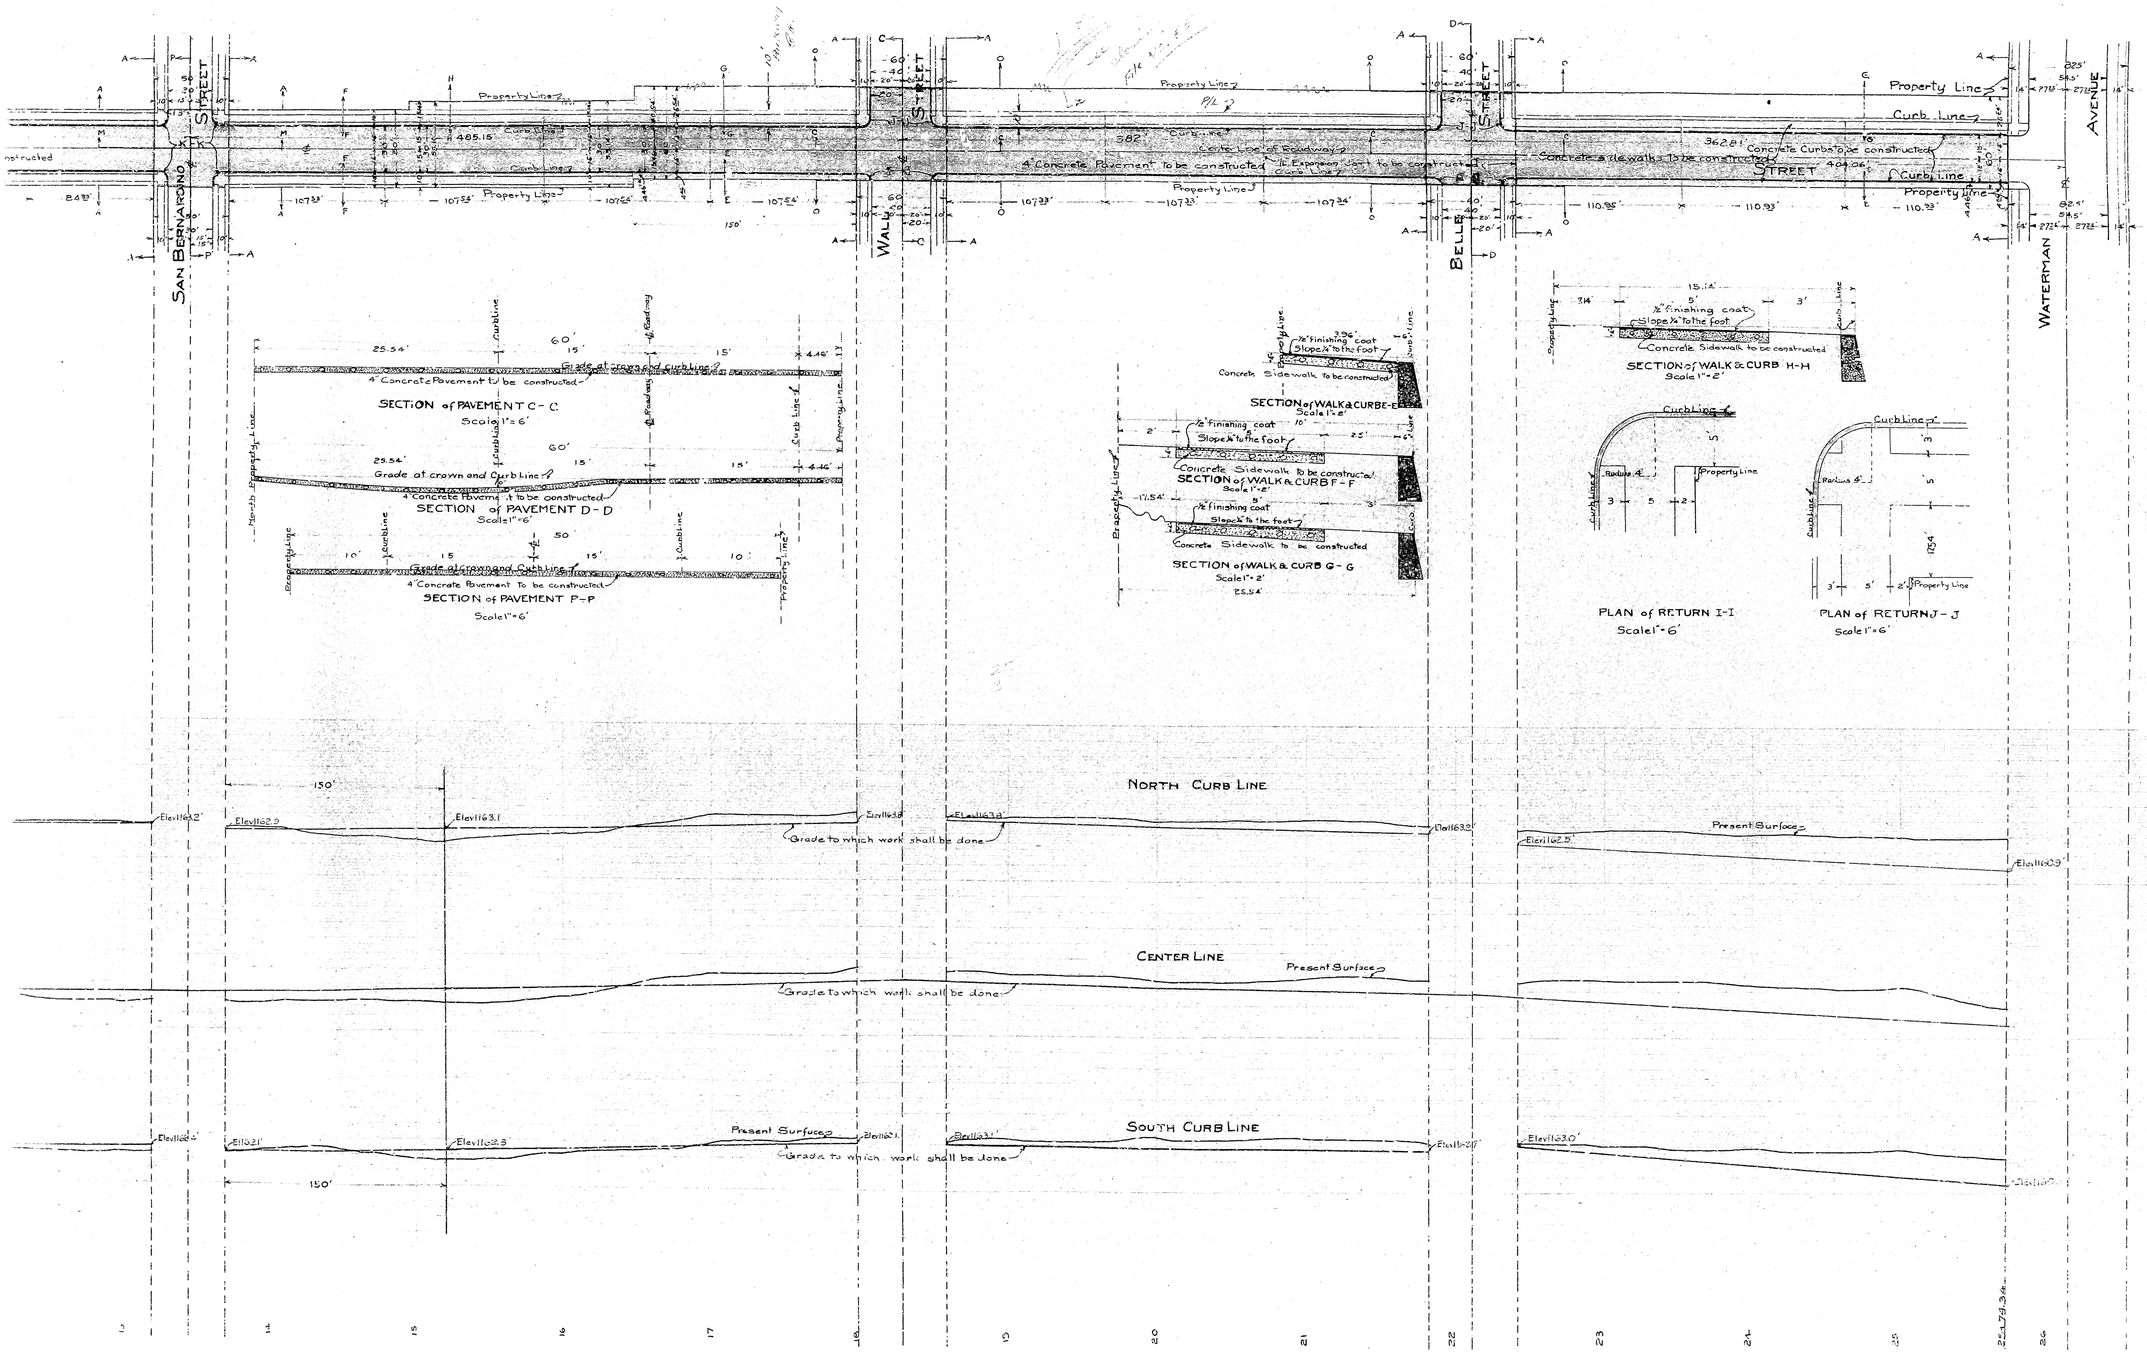

PLAN N

TWENT

MOUNTAIN VIEW

LEGEND

4" Concrete Sidewalks To be co

Concrete Curbs To be const

4" Concrete Pavement to be con

1/2" Expansion Joint to be co

See Sheet N

Title to 21st Stree

Is by dedication, Highland Ave

record of San Bernardino Count

Is by deed recorded in Boo

Is by deed recorded in Boo

All elevations in red ink are

which is 1045.28' below th

established by ordinance No

Grad

A St to Mountain View Or

A St to Waterman Avenue

Plan adopted Au

Width of Sidewalks noted

PROFILE

Black lines show present

Red lines show grade to w

Scale: Horizontal 1"

Vertical 1"