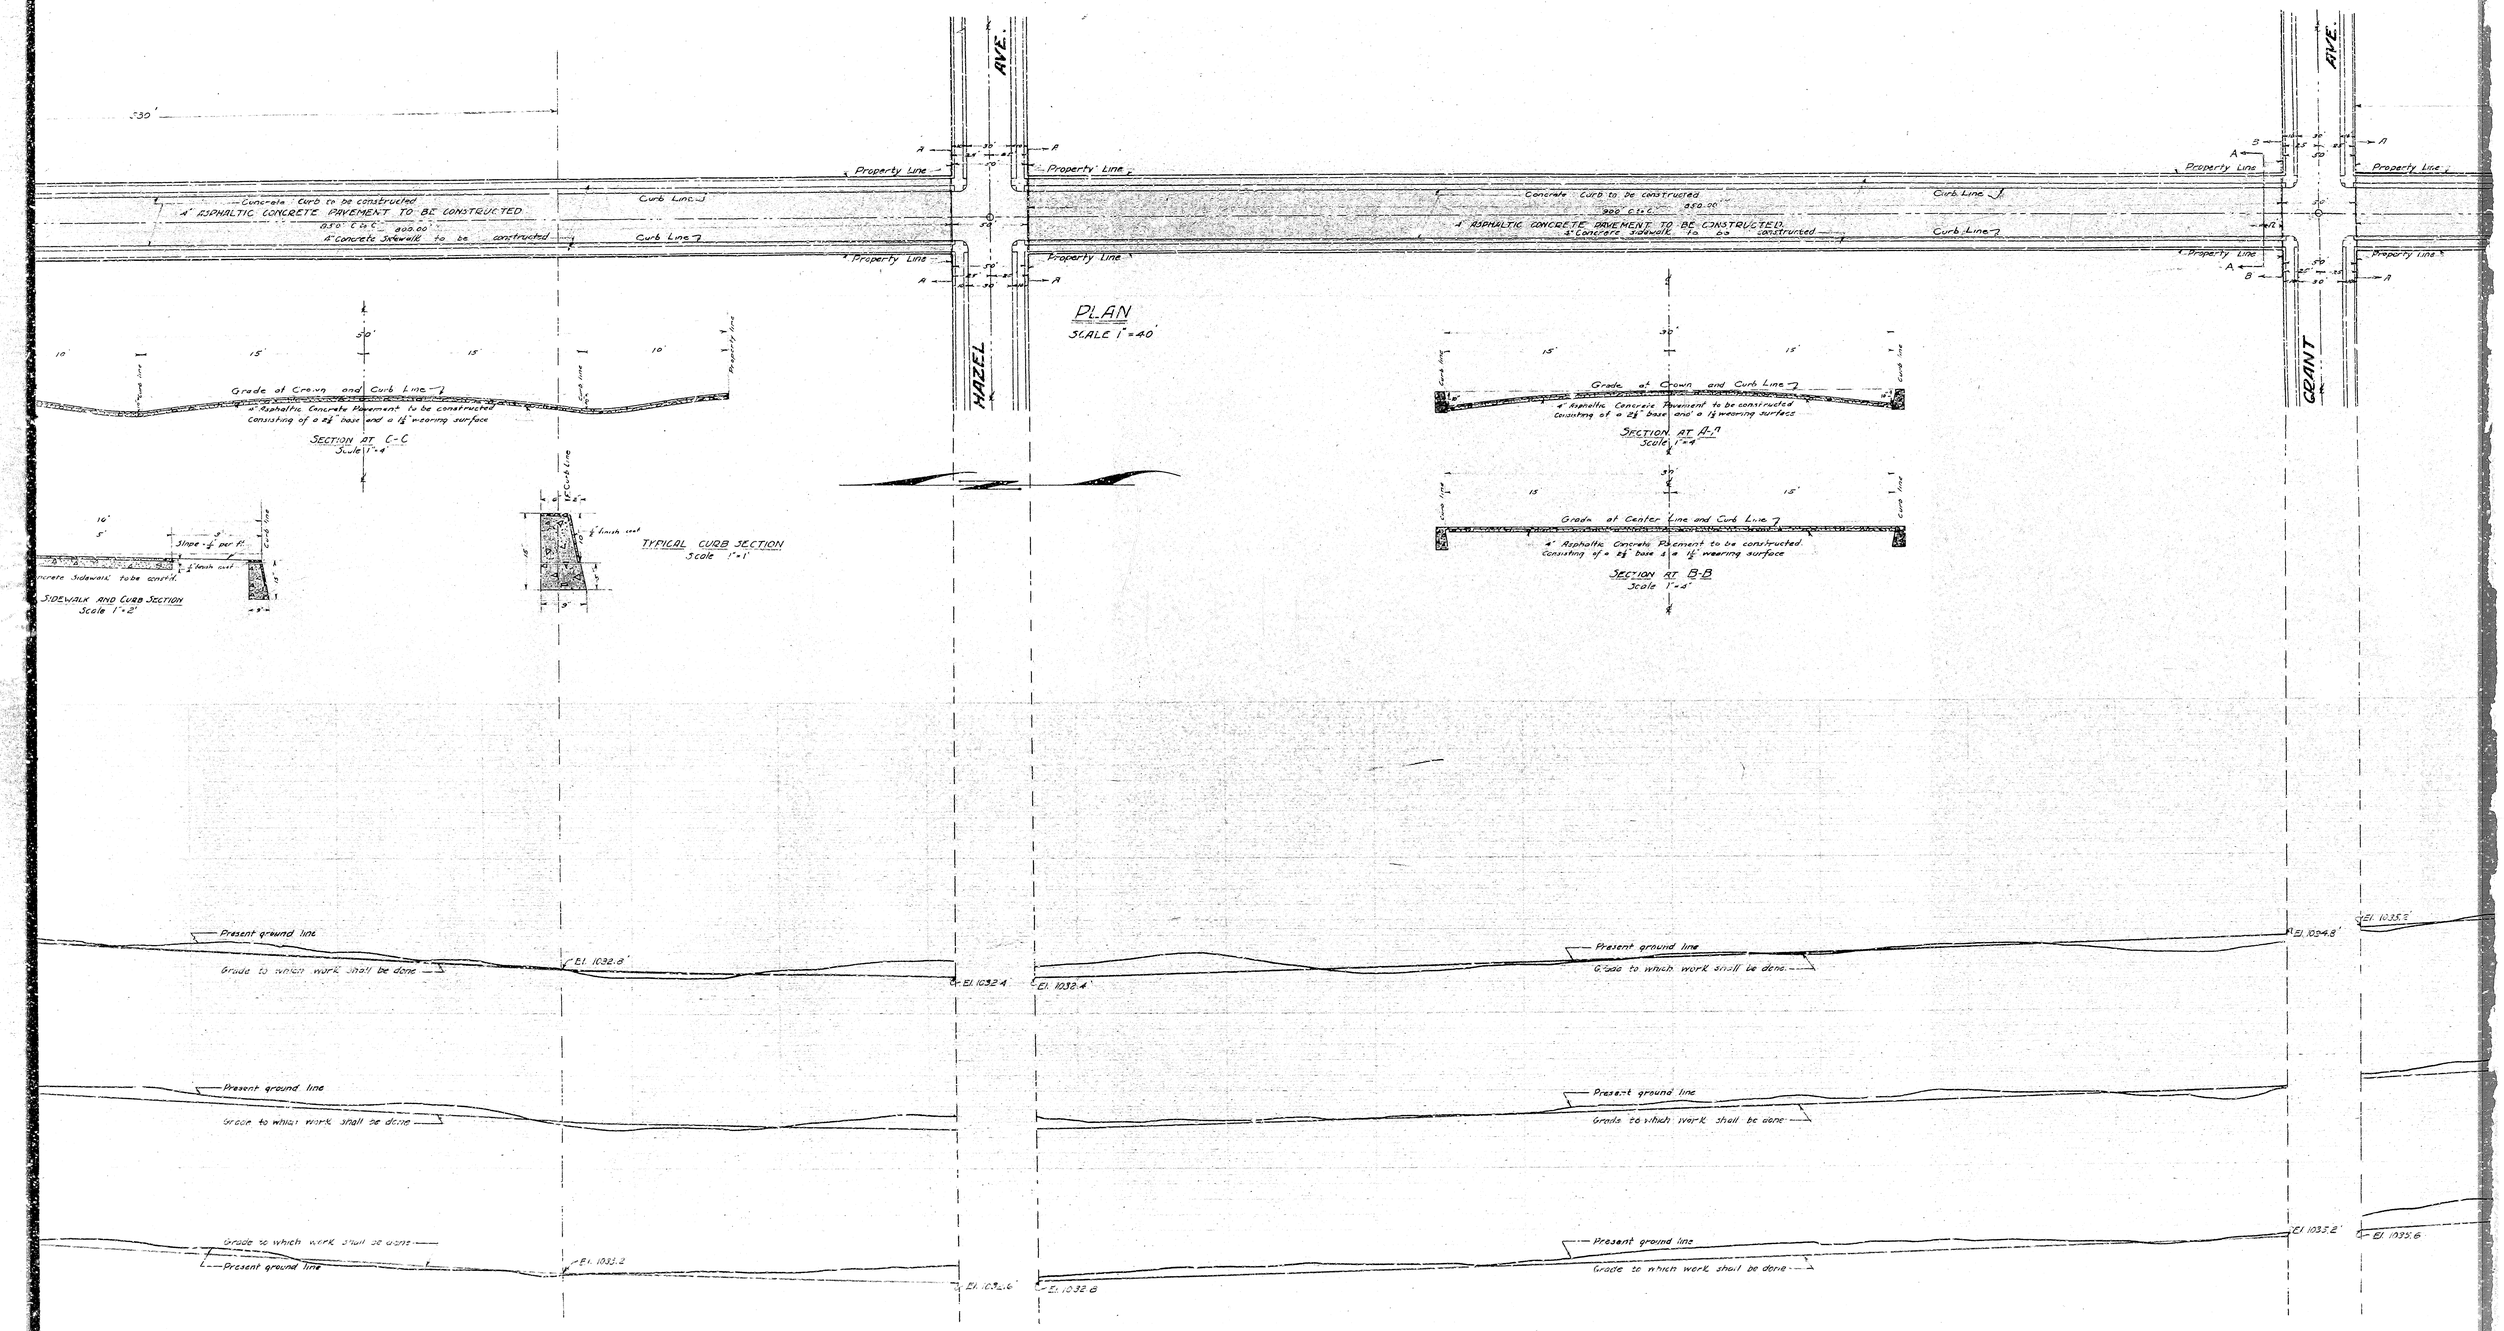
PLAN
SCALE 1" = 40'
HAZEL AVE.
GRANT AVE.
Concrete Curb to be constructed
4" ASPHALTIC CONCRETE PAVEMENT TO BE CONSTRUCTED
4" Concrete Sidewalk to be constructed
Property Line
Curb Line
Grade at Crown and Curb Line
4" Asphaltic Concrete Pavement to be constructed consisting of a 2½" base and a 1½" wearing surface
SECTION AT C-C
Scale 1" = 4'
SECTION AT A-A
Scale 1" = 4'
Grade at Center Line and Curb Line
SECTION AT B-B
Scale 1" = 4'
TYPICAL CURB SECTION
Scale 1" = 1'
SIDEWALK AND CURB SECTION
Scale 1" = 2'
Present ground line
Grade to which work shall be done
El. 1032.8'
El. 1032.4'
El. 1038.4'
El. 1034.8'
El. 1035.5'
El. 1033.2'
El. 1032.6'
El. 1032.8'
El. 1035.2'
El. 1035.6'

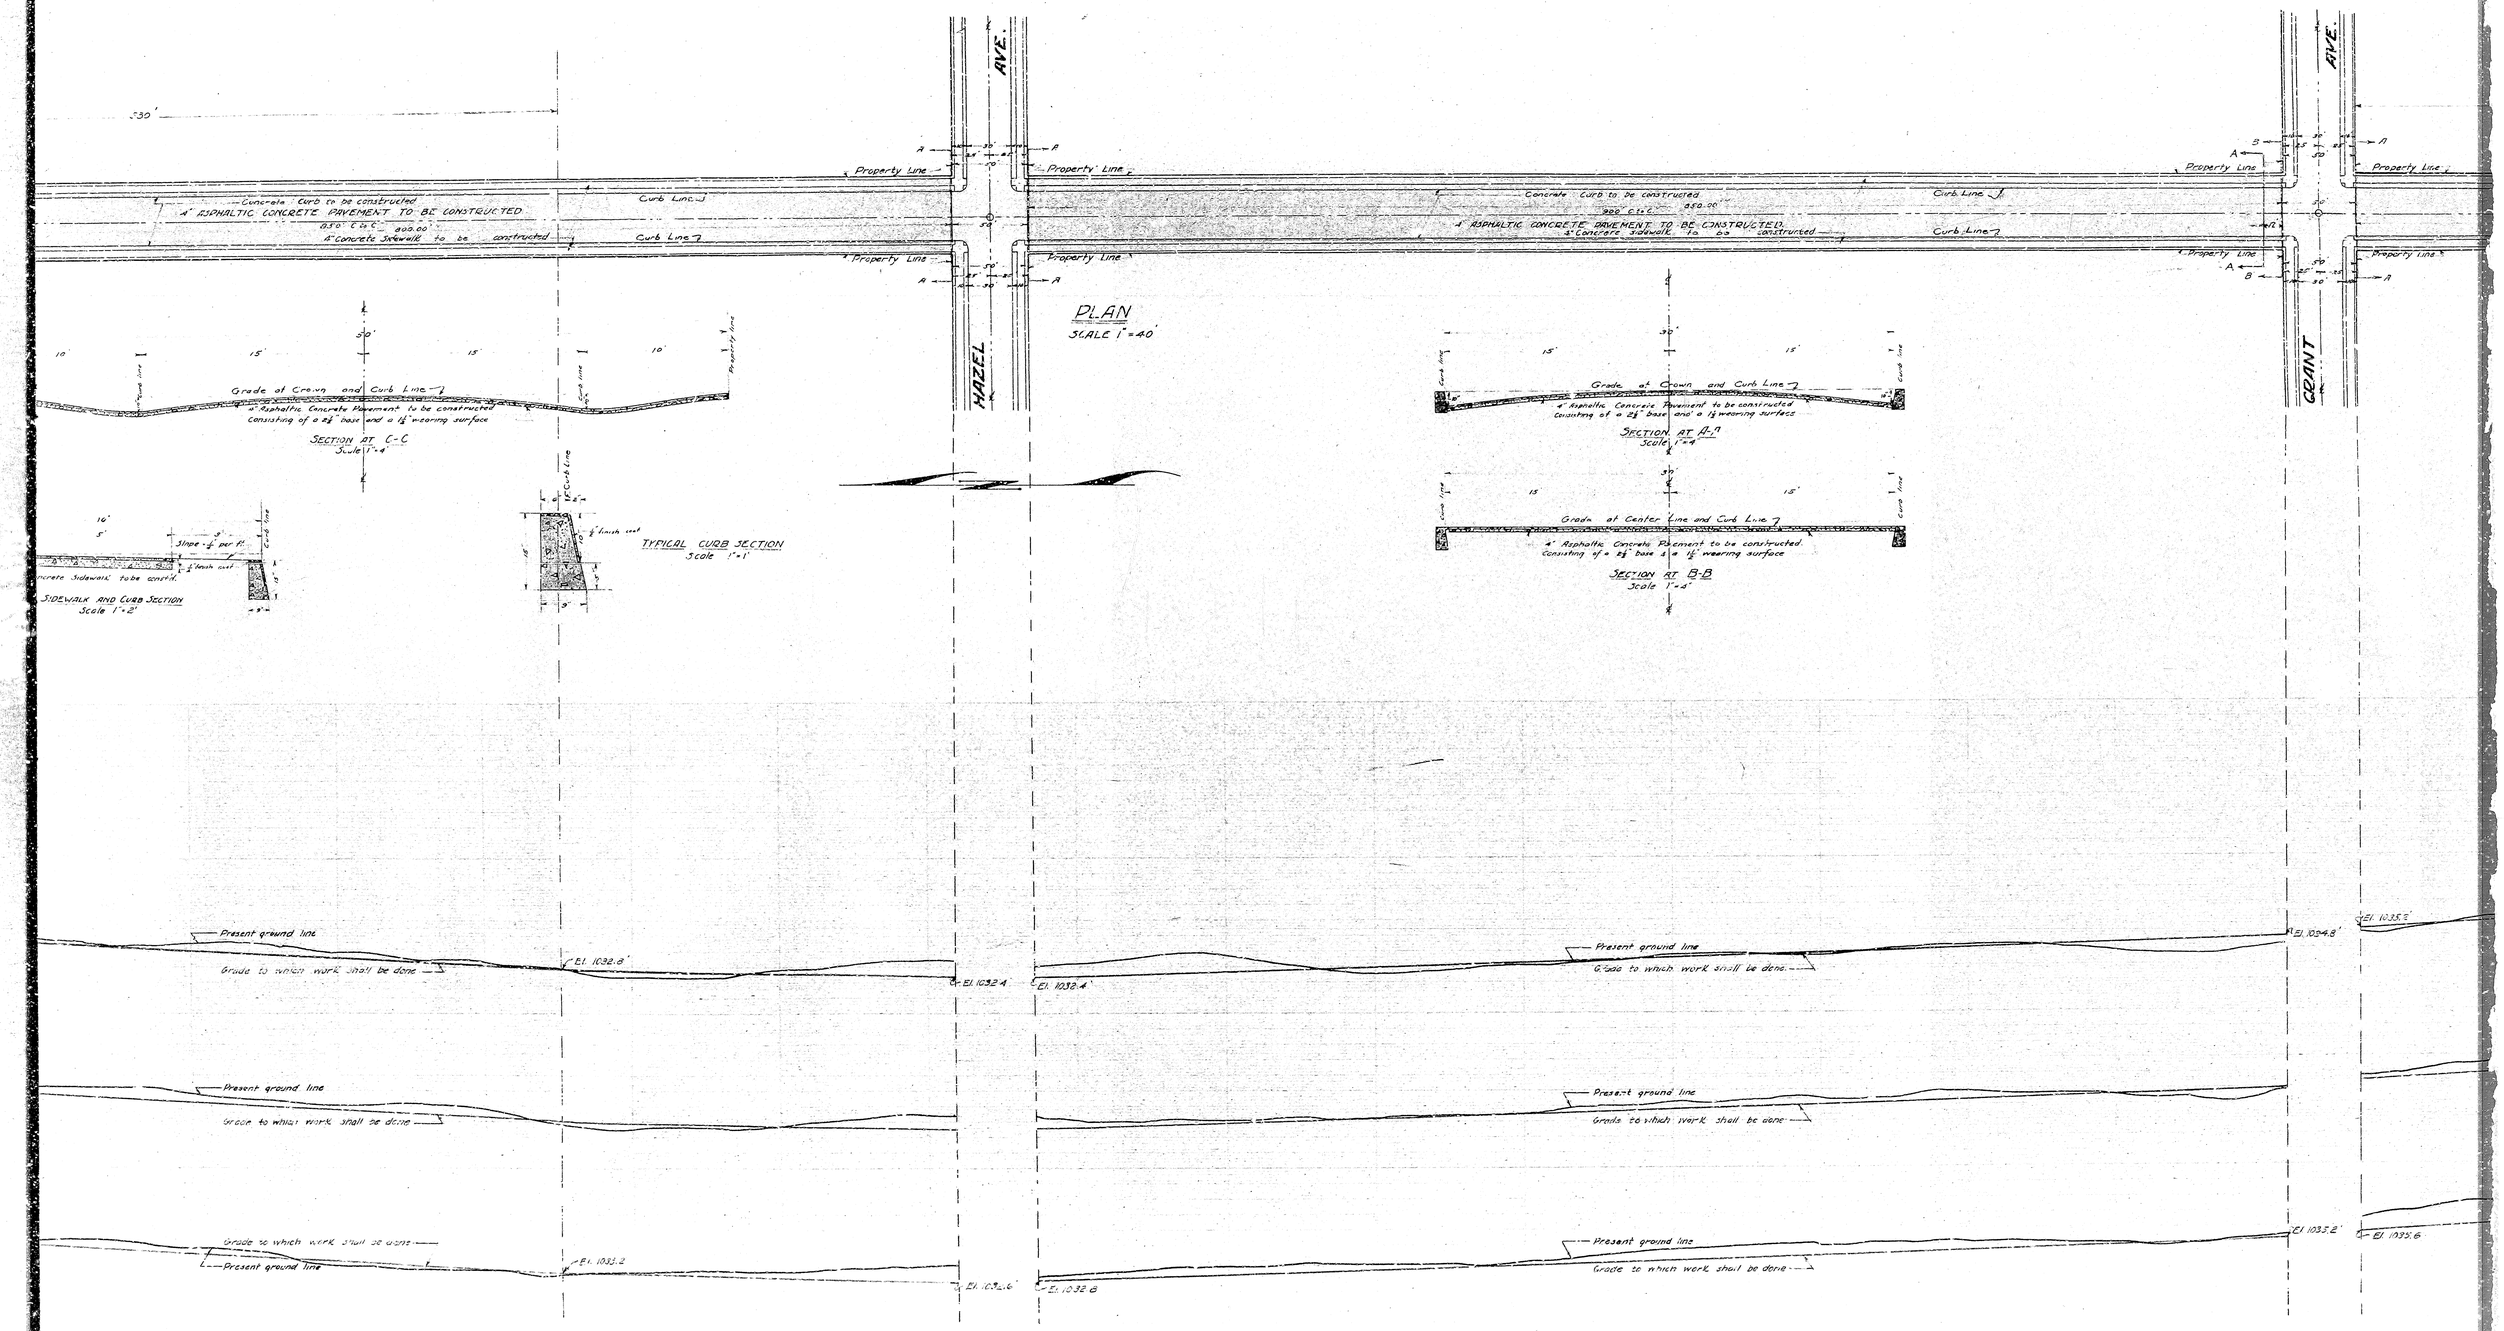
PLAN
SCALE 1" = 40'
HAZEL AVE.
GRANT AVE.
Concrete Curb to be constructed
4" ASPHALTIC CONCRETE PAVEMENT TO BE CONSTRUCTED
4" Concrete Sidewalk to be constructed
Property Line
Curb Line
Grade at Crown and Curb Line
4" Asphaltic Concrete Pavement to be constructed consisting of a 2½" base and a 1½" wearing surface
SECTION AT C-C
Scale 1" = 4'
SECTION AT A-A
Scale 1" = 4'
Grade at Center Line and Curb Line
SECTION AT B-B
Scale 1" = 4'
TYPICAL CURB SECTION
Scale 1" = 1'
SIDEWALK AND CURB SECTION
Scale 1" = 2'
Present ground line
Grade to which work shall be done
El. 1032.8'
El. 1032.4'
El. 1038.4'
El. 1034.8'
El. 1035.5'
El. 1033.2'
El. 1032.6'
El. 1032.8'
El. 1035.2'
El. 1035.6'