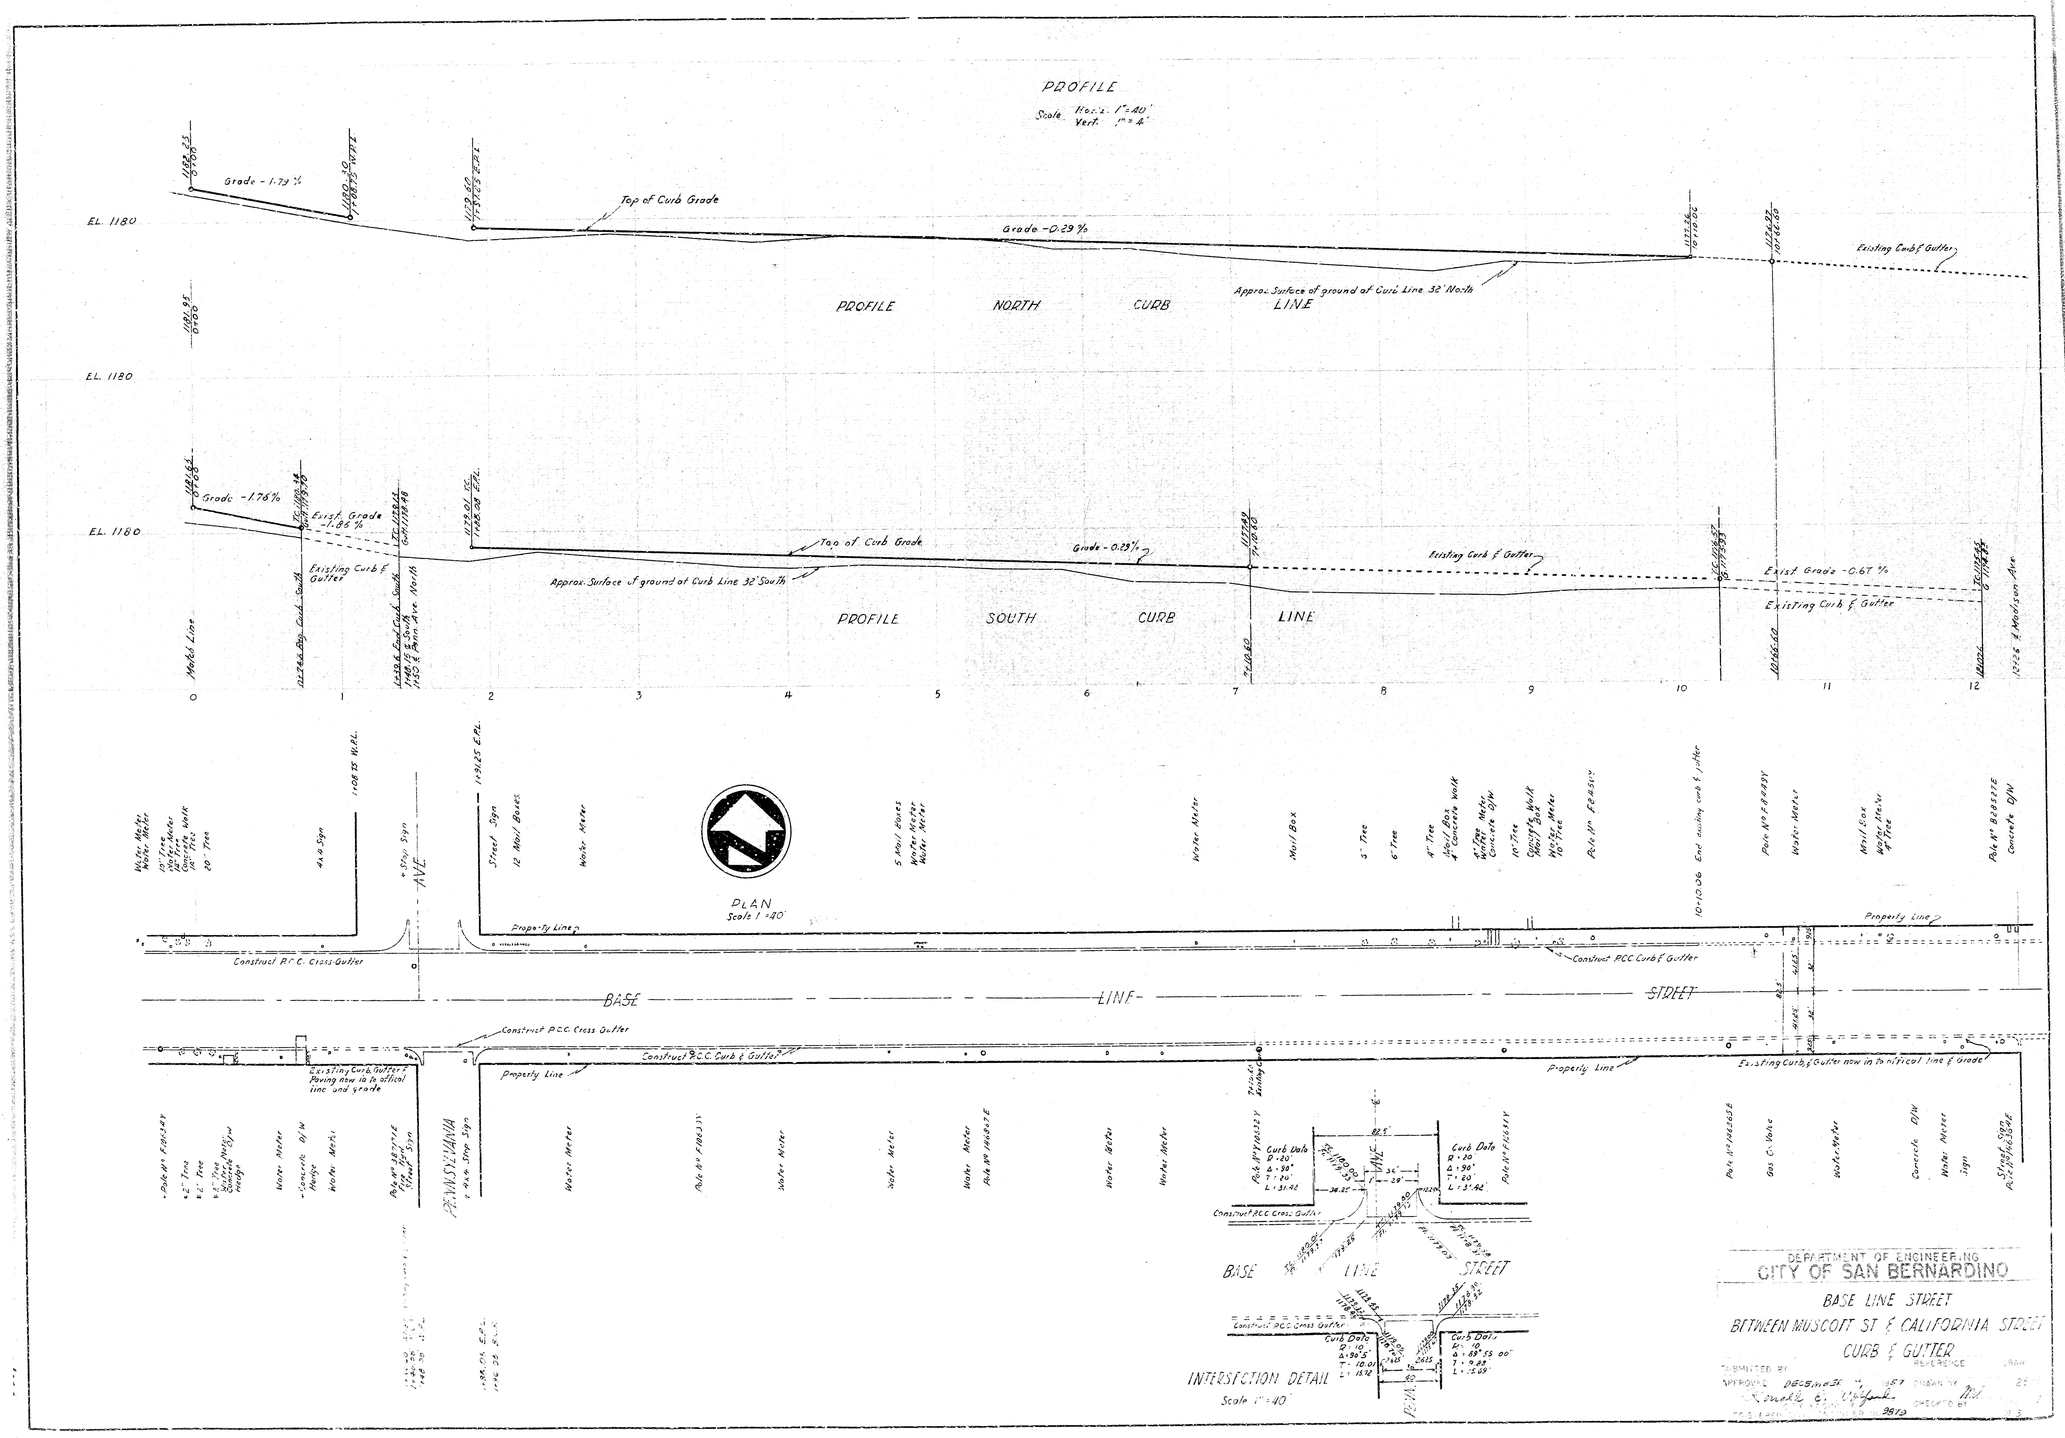
PROFILE
Scale Horiz. 1" = 40'
Vert. 1" = 4'
EL. 1180
Grade - 1.79 %
Top of Curb Grade
Grade - 0.29 %
Approx. Surface of ground at Curb Line 32' North
Existing Curb & Gutter
PROFILE NORTH CURB LINE
EL. 1180
Grade - 1.76 %
Exist. Grade - 1.86 %
Existing Curb & Gutter
Top of Curb Grade
Grade - 0.25 %
Approx. Surface of ground at Curb Line 32' South
Existing Curb & Gutter
Exist. Grade - 0.67 %
Existing Curb & Gutter
PROFILE SOUTH CURB LINE
Model Line
0
1
2
3
4
5
6
7
8
9
10
11
12
PLAN
Scale 1" = 40'
Property Line
Construct P.C.C. Cross Gutter
Construct P.C.C. Curb & Gutter
BASE LINE STREET
Existing Curb & Gutter Paving now in to official line and grade
PENNSYLVANIA AVE
INTERSECTION DETAIL
Scale 1" = 40'
DEPARTMENT OF ENGINEERING
CITY OF SAN BERNARDINO
BASE LINE STREET
BETWEEN MUSCOTT ST & CALIFORNIA STREET
CURB & GUTTER

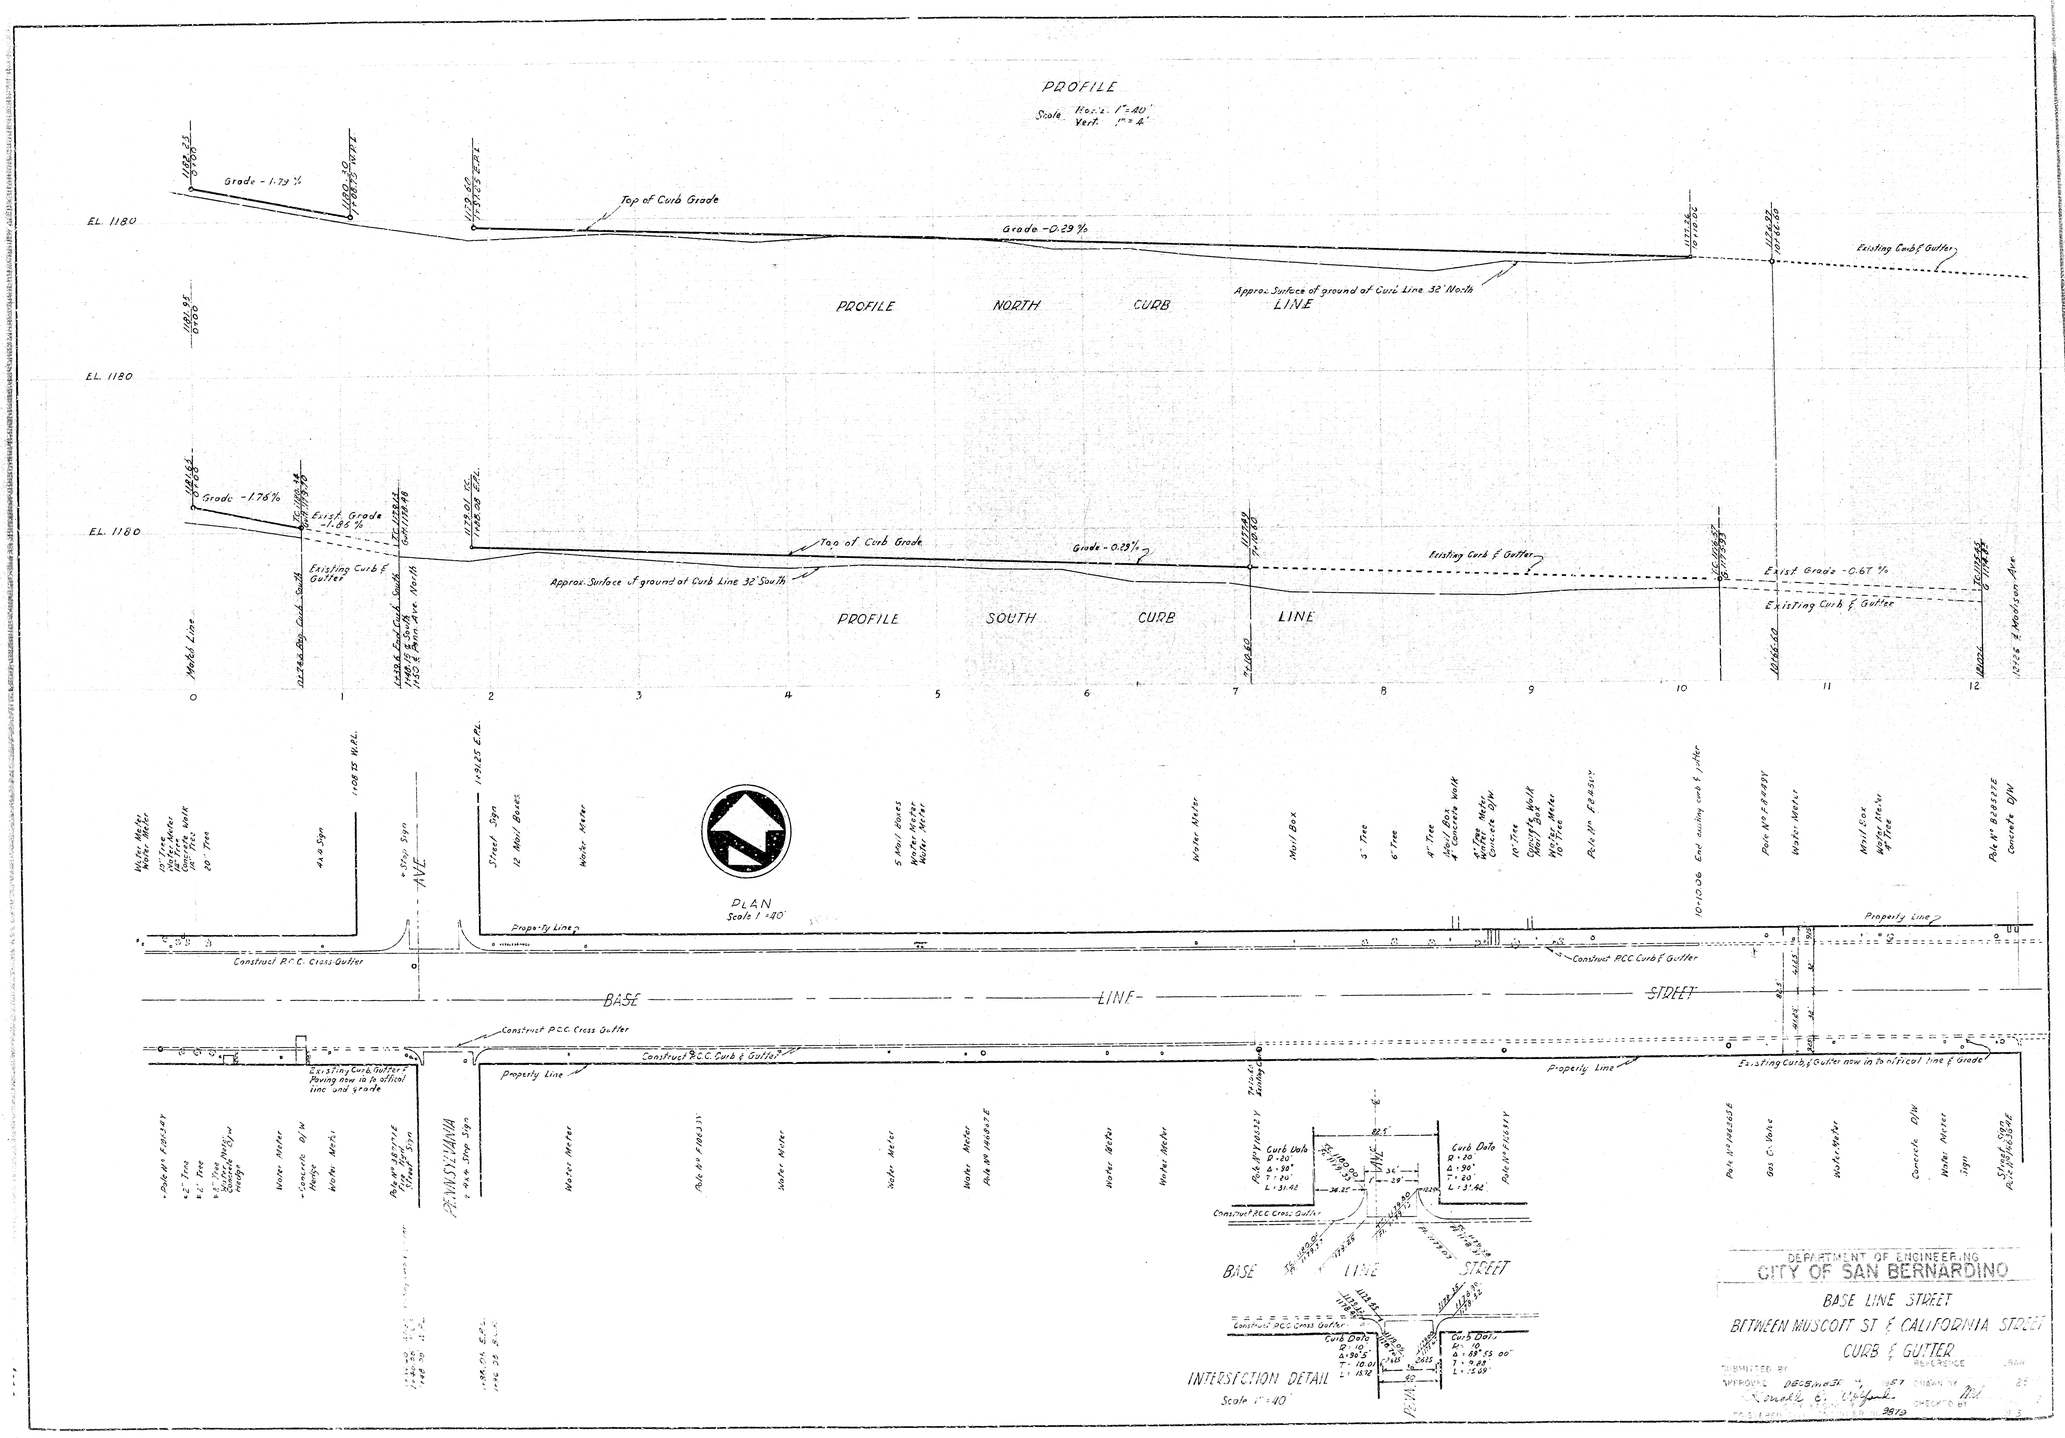
PROFILE
Scale Horiz. 1" = 40'
Vert. 1" = 4'
EL. 1180
Grade - 1.79 %
Top of Curb Grade
Grade - 0.29 %
Approx. Surface of ground at Curb Line 32' North
Existing Curb & Gutter
PROFILE NORTH CURB LINE
EL. 1180
Grade - 1.76 %
Exist. Grade - 1.86 %
Existing Curb & Gutter
Top of Curb Grade
Grade - 0.25 %
Approx. Surface of ground at Curb Line 32' South
Existing Curb & Gutter
Exist. Grade - 0.67 %
Existing Curb & Gutter
PROFILE SOUTH CURB LINE
Model Line
0
1
2
3
4
5
6
7
8
9
10
11
12
PLAN
Scale 1" = 40'
Property Line
Construct P.C.C. Cross Gutter
Construct P.C.C. Curb & Gutter
BASE LINE STREET
Existing Curb & Gutter Paving now in to official line and grade
PENNSYLVANIA AVE
INTERSECTION DETAIL
Scale 1" = 40'
DEPARTMENT OF ENGINEERING
CITY OF SAN BERNARDINO
BASE LINE STREET
BETWEEN MUSCOTT ST & CALIFORNIA STREET
CURB & GUTTER