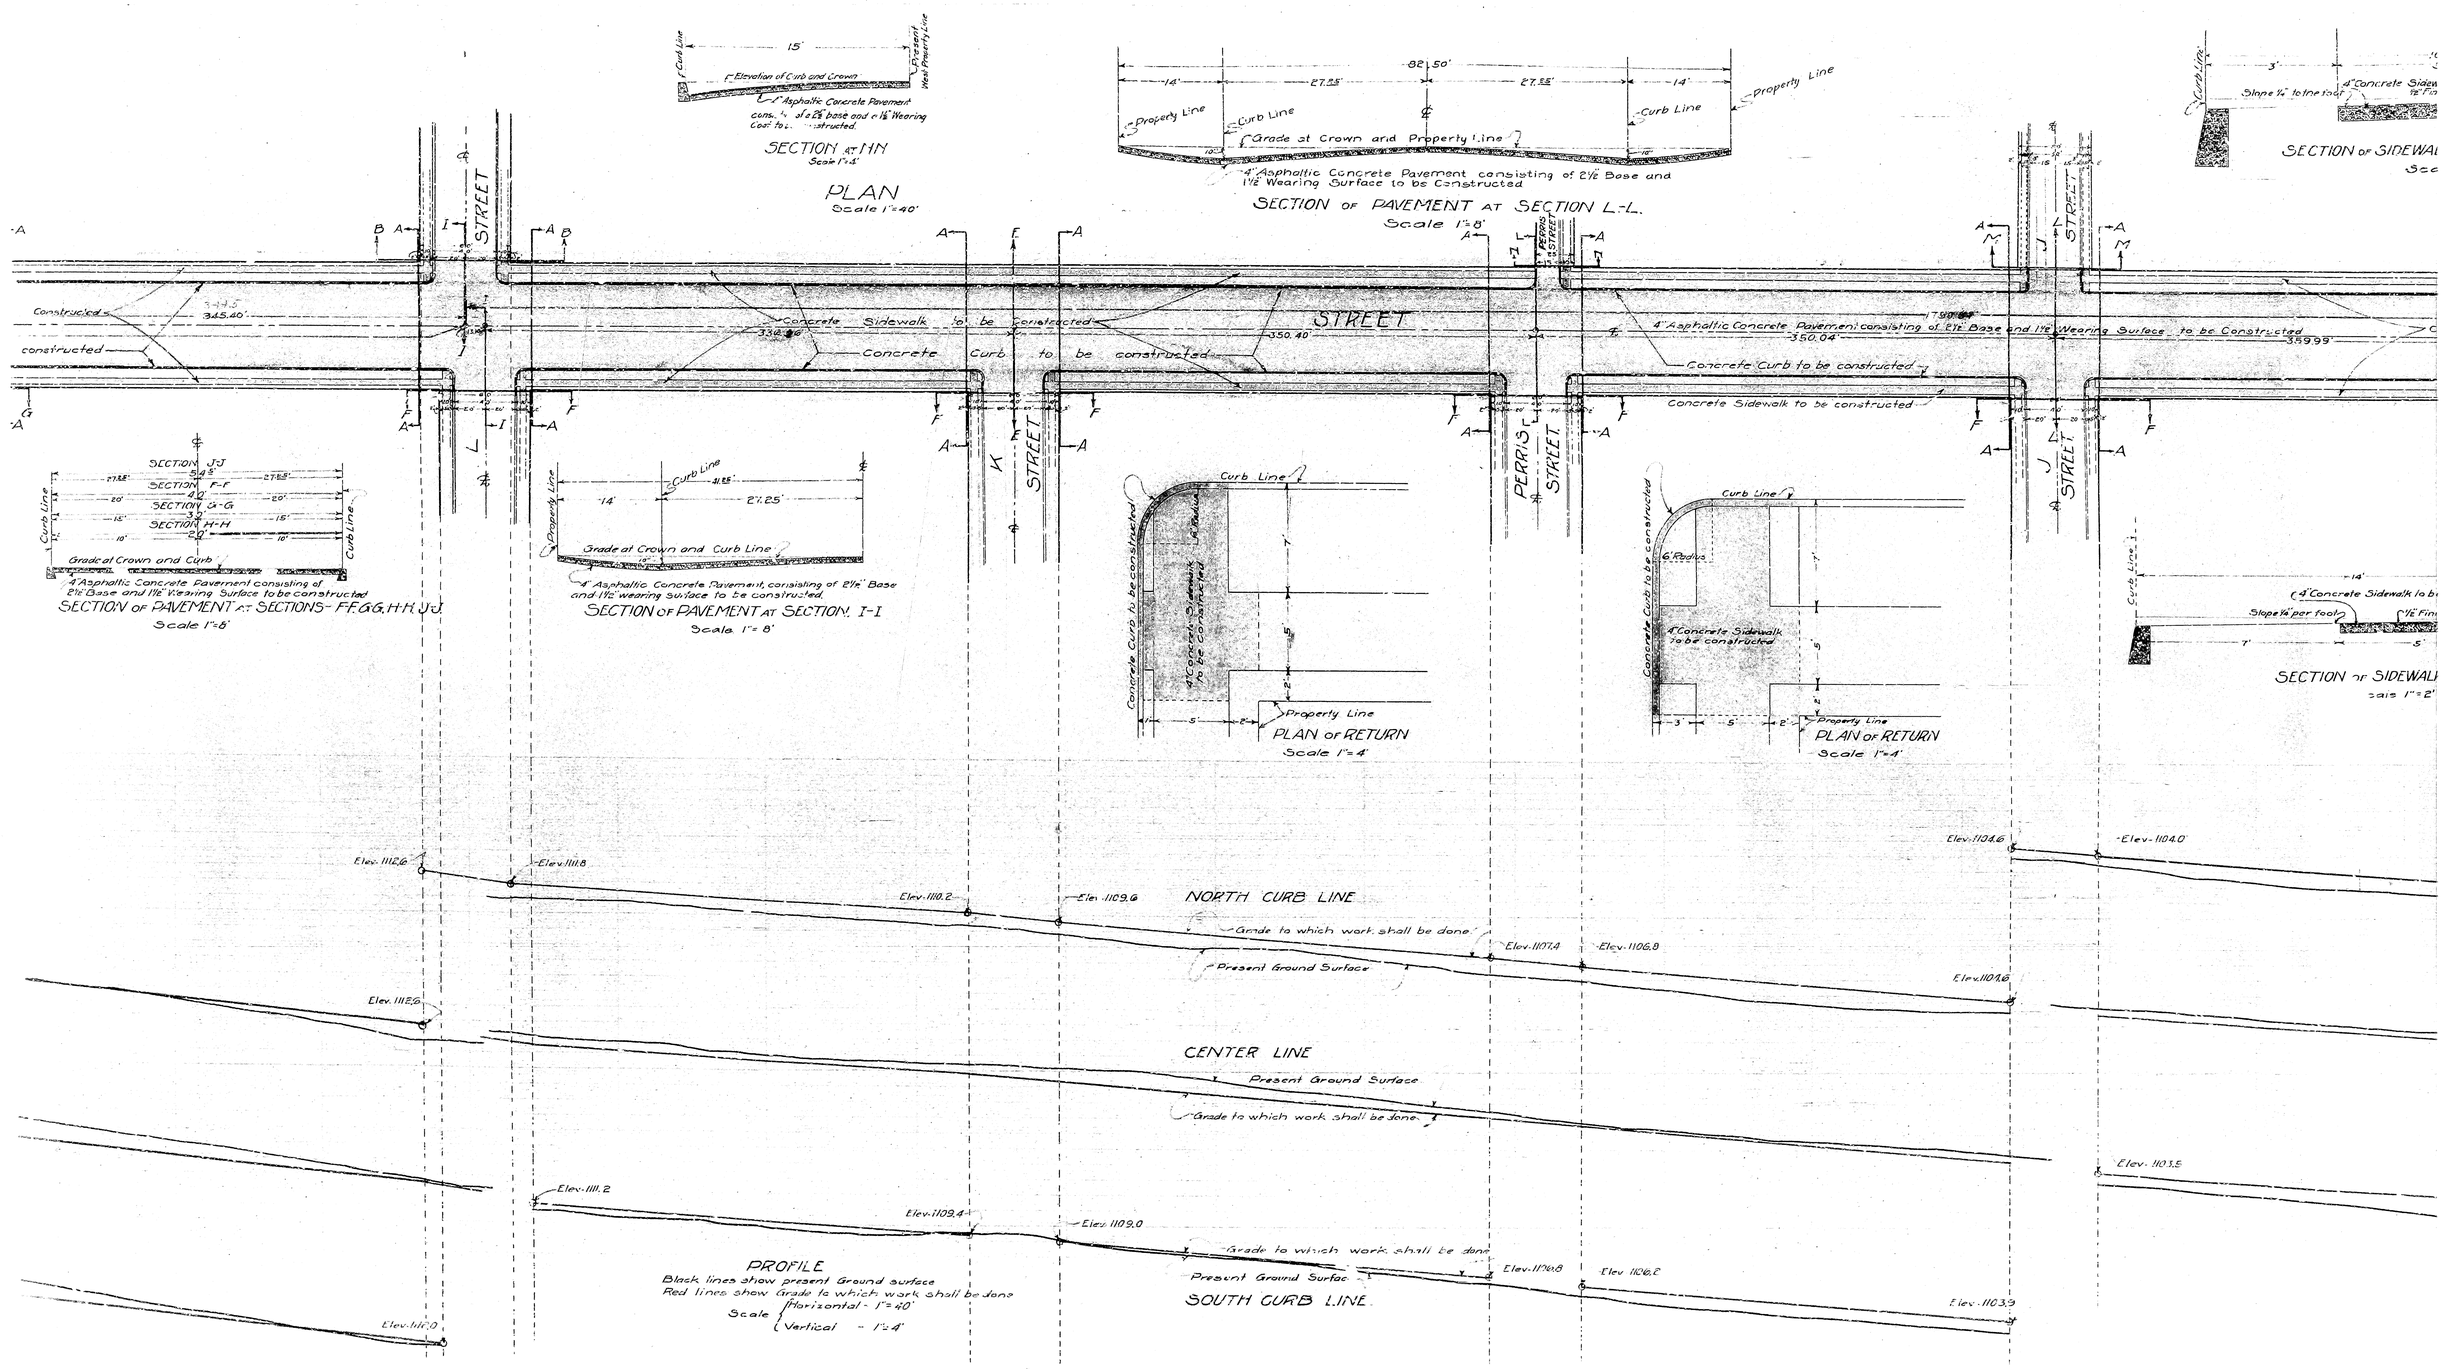
SECTION AT HH
Scale 1"=4'
Elevation of Curb and Crown
4" Asphaltic Concrete Pavement
PLAN
Scale 1"=40'
SECTION OF PAVEMENT AT SECTION L-L.
Scale 1"=8'
4" Asphaltic Concrete Pavement consisting of 2½" Base and 1½" Wearing Surface to be Constructed
Property Line
Curb Line
Grade at Crown and Property Line
STREET
PERRIS STREET
Concrete Sidewalk to be constructed
Concrete Curb to be constructed
4" Asphaltic Concrete Pavement consisting of 2½" Base and 1½" Wearing Surface to be Constructed
SECTION OF SIDEWALK
Slope ¼" to the foot
SECTION OF PAVEMENT AT SECTIONS- F-F, G-G, H-H, J-J
Scale 1"=8'
4" Asphaltic Concrete Pavement consisting of 2½" Base and 1½" Wearing Surface to be constructed
Grade at Crown and Curb
SECTION OF PAVEMENT AT SECTION I-I
Scale 1"=8'
4" Asphaltic Concrete Pavement, consisting of 2½" Base and 1½" wearing surface to be constructed.
PLAN OF RETURN
Scale 1"=4'
Concrete Curb to be constructed
4" Concrete Sidewalk to be constructed
6' Radius
Property Line
NORTH CURB LINE
Elev. 1112.6
Elev. 1111.8
Elev. 1110.2
Elev. 1109.6
Elev. 1107.4
Elev. 1106.8
Elev. 1104.6
Elev. 1104.0
Grade to which work shall be done
Present Ground Surface
CENTER LINE
Elev. 1112.6
Elev. 1110.6
Elev. 1103.5
SOUTH CURB LINE
Elev. 1111.2
Elev. 1109.4
Elev. 1109.0
Elev. 1106.8
Elev. 1106.2
Elev. 1103.9
Elev. 1112.0
PROFILE
Black lines show present Ground surface
Red lines show Grade to which work shall be done
Scale { Horizontal - 1"=40'
Vertical - 1"=4'

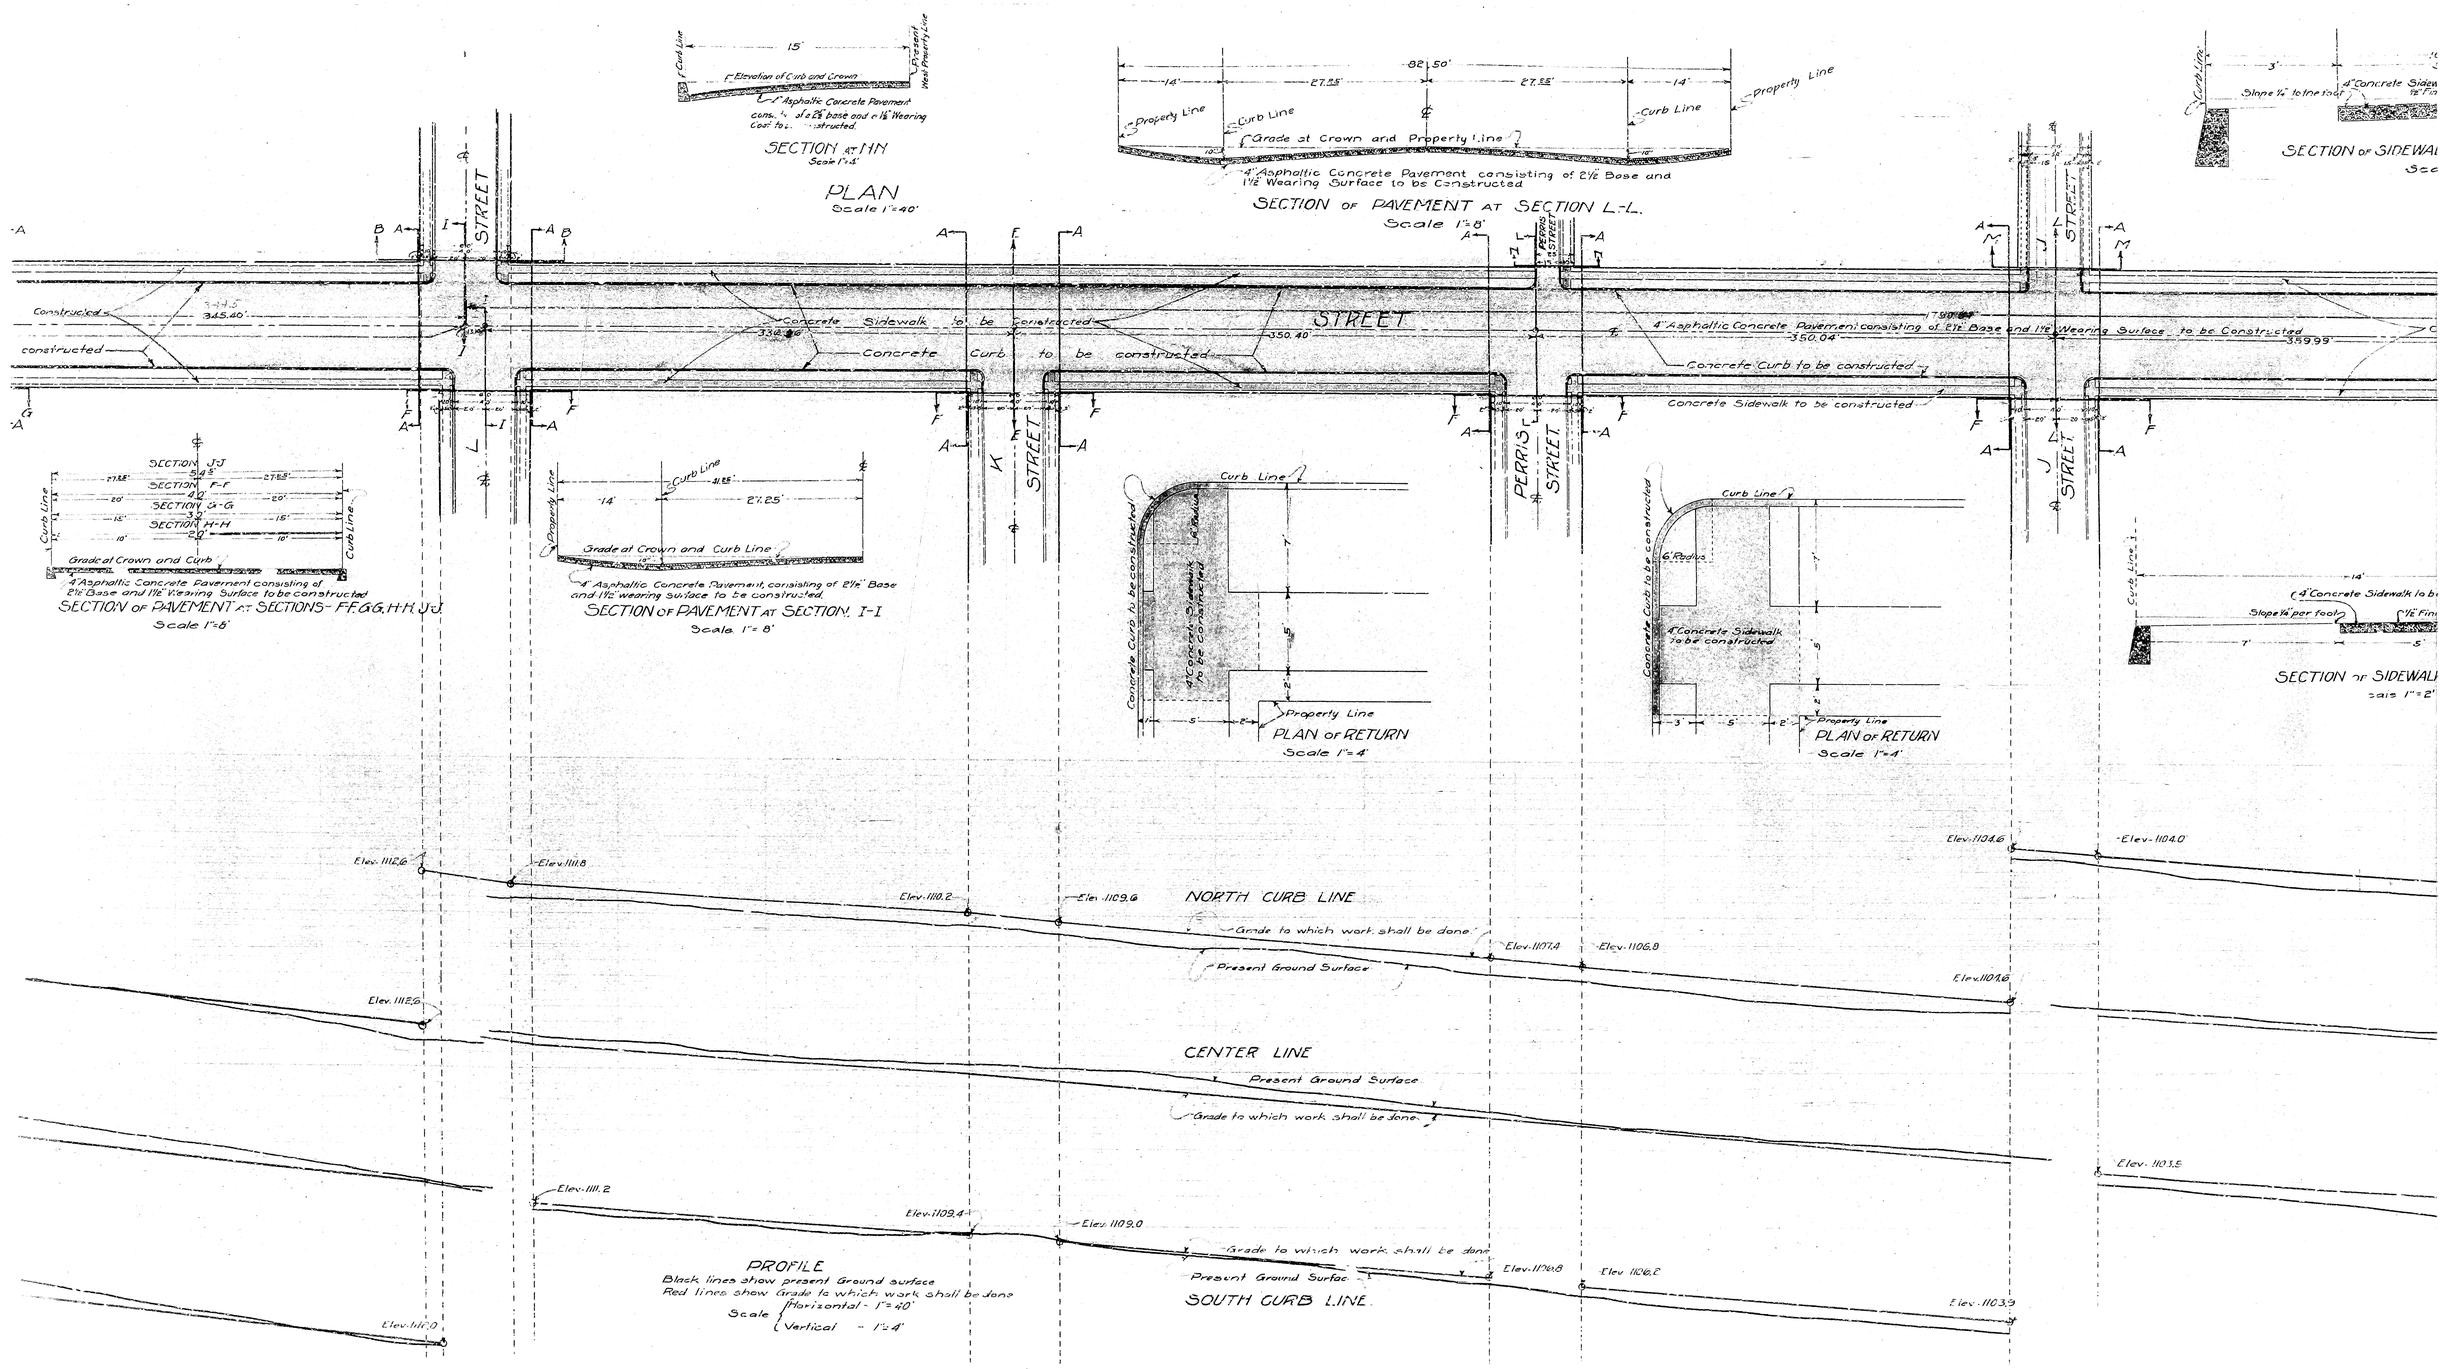
SECTION AT HH
Scale 1"=4'
Elevation of Curb and Crown
4" Asphaltic Concrete Pavement
PLAN
Scale 1"=40'
SECTION OF PAVEMENT AT SECTION L-L.
Scale 1"=8'
4" Asphaltic Concrete Pavement consisting of 2½" Base and 1½" Wearing Surface to be Constructed
Property Line
Curb Line
Grade at Crown and Property Line
STREET
PERRIS STREET
Concrete Sidewalk to be constructed
Concrete Curb to be constructed
4" Asphaltic Concrete Pavement consisting of 2½" Base and 1½" Wearing Surface to be Constructed
SECTION OF SIDEWALK
Slope ¼" to the foot
SECTION OF PAVEMENT AT SECTIONS- F-F, G-G, H-H, J-J
Scale 1"=8'
4" Asphaltic Concrete Pavement consisting of 2½" Base and 1½" Wearing Surface to be constructed
Grade at Crown and Curb
SECTION OF PAVEMENT AT SECTION I-I
Scale 1"=8'
4" Asphaltic Concrete Pavement, consisting of 2½" Base and 1½" wearing surface to be constructed.
PLAN OF RETURN
Scale 1"=4'
Concrete Curb to be constructed
4" Concrete Sidewalk to be constructed
6' Radius
Property Line
NORTH CURB LINE
Elev. 1112.6
Elev. 1111.8
Elev. 1110.2
Elev. 1109.6
Elev. 1107.4
Elev. 1106.8
Elev. 1104.6
Elev. 1104.0
Grade to which work shall be done
Present Ground Surface
CENTER LINE
Elev. 1112.6
Elev. 1110.6
Elev. 1103.5
SOUTH CURB LINE
Elev. 1111.2
Elev. 1109.4
Elev. 1109.0
Elev. 1106.8
Elev. 1106.2
Elev. 1103.9
Elev. 1112.0
PROFILE
Black lines show present Ground surface
Red lines show Grade to which work shall be done
Scale { Horizontal - 1"=40'
Vertical - 1"=4'