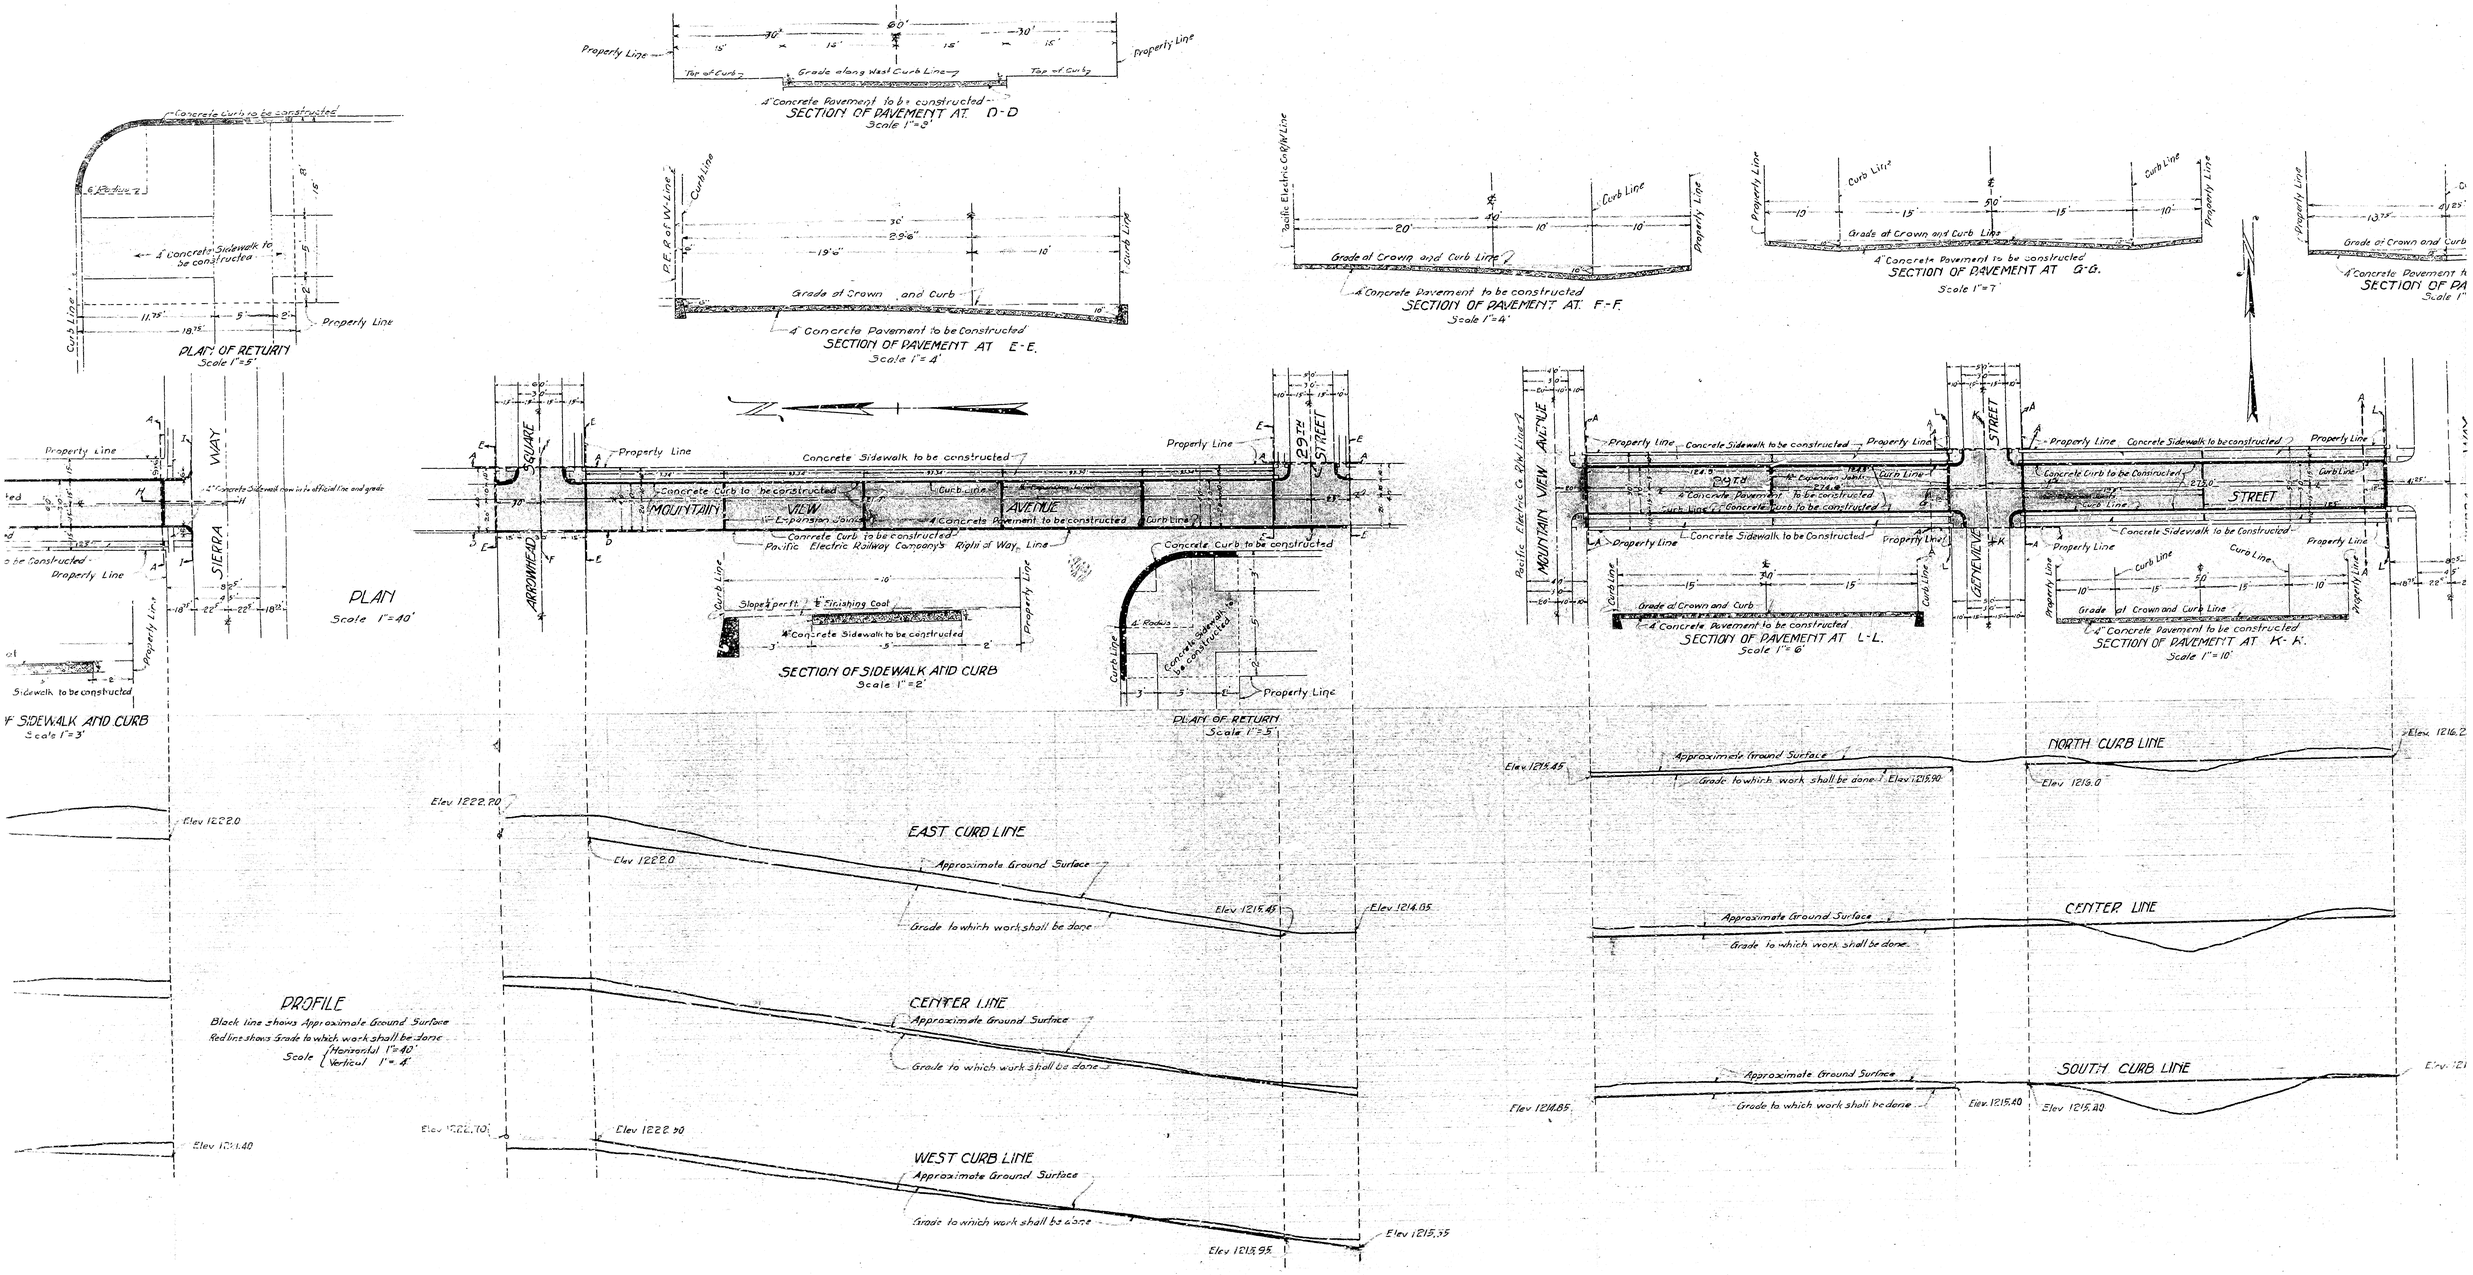
SECTION OF PAVEMENT AT D-D
Scale 1"=8'
SECTION OF PAVEMENT AT E-E.
Scale 1"=4'
SECTION OF PAVEMENT AT F-F.
Scale 1"=4'
SECTION OF PAVEMENT AT G-G.
Scale 1"=7'
PLAN OF RETURN
Scale 1"=5'
PLAN
Scale 1"=40'
SECTION OF SIDEWALK AND CURB
Scale 1"=2'
PLAN OF RETURN
Scale 1"=5
SECTION OF PAVEMENT AT L-L.
Scale 1"=6'
SECTION OF PAVEMENT AT K-K.
Scale 1"=10'
PROFILE
Black line shows Approximate Ground Surface
Red line shows Grade to which work shall be done
Scale Horizontal 1"=40' Vertical 1"=4'
EAST CURB LINE
CENTER LINE
WEST CURB LINE
NORTH CURB LINE
CENTER LINE
SOUTH CURB LINE
Approximate Ground Surface
Grade to which work shall be done
Concrete Sidewalk to be constructed
Concrete Curb to be constructed
4" Concrete Pavement to be constructed
Pacific Electric Railway Company's Right of Way Line
Property Line
Curb Line
Grade of Crown and Curb
Grade along West Curb Line
Top of Curb
Finishing Coat
Slope ½" per ft.
Sidewalk to be constructed
MOUNTAIN VIEW AVENUE
SIERRA WAY
ARROWHEAD SQUARE
29TH STREET
LAFEVE AVENUE
Pacific Electric Co R/W Line
Elev 1222.20
Elev 1222.0
Elev 1215.45
Elev 1214.85
Elev 1215.35
Elev 1215.95
Elev 1216.2
Elev 1215.90
Elev 1215.0
Elev 1215.40

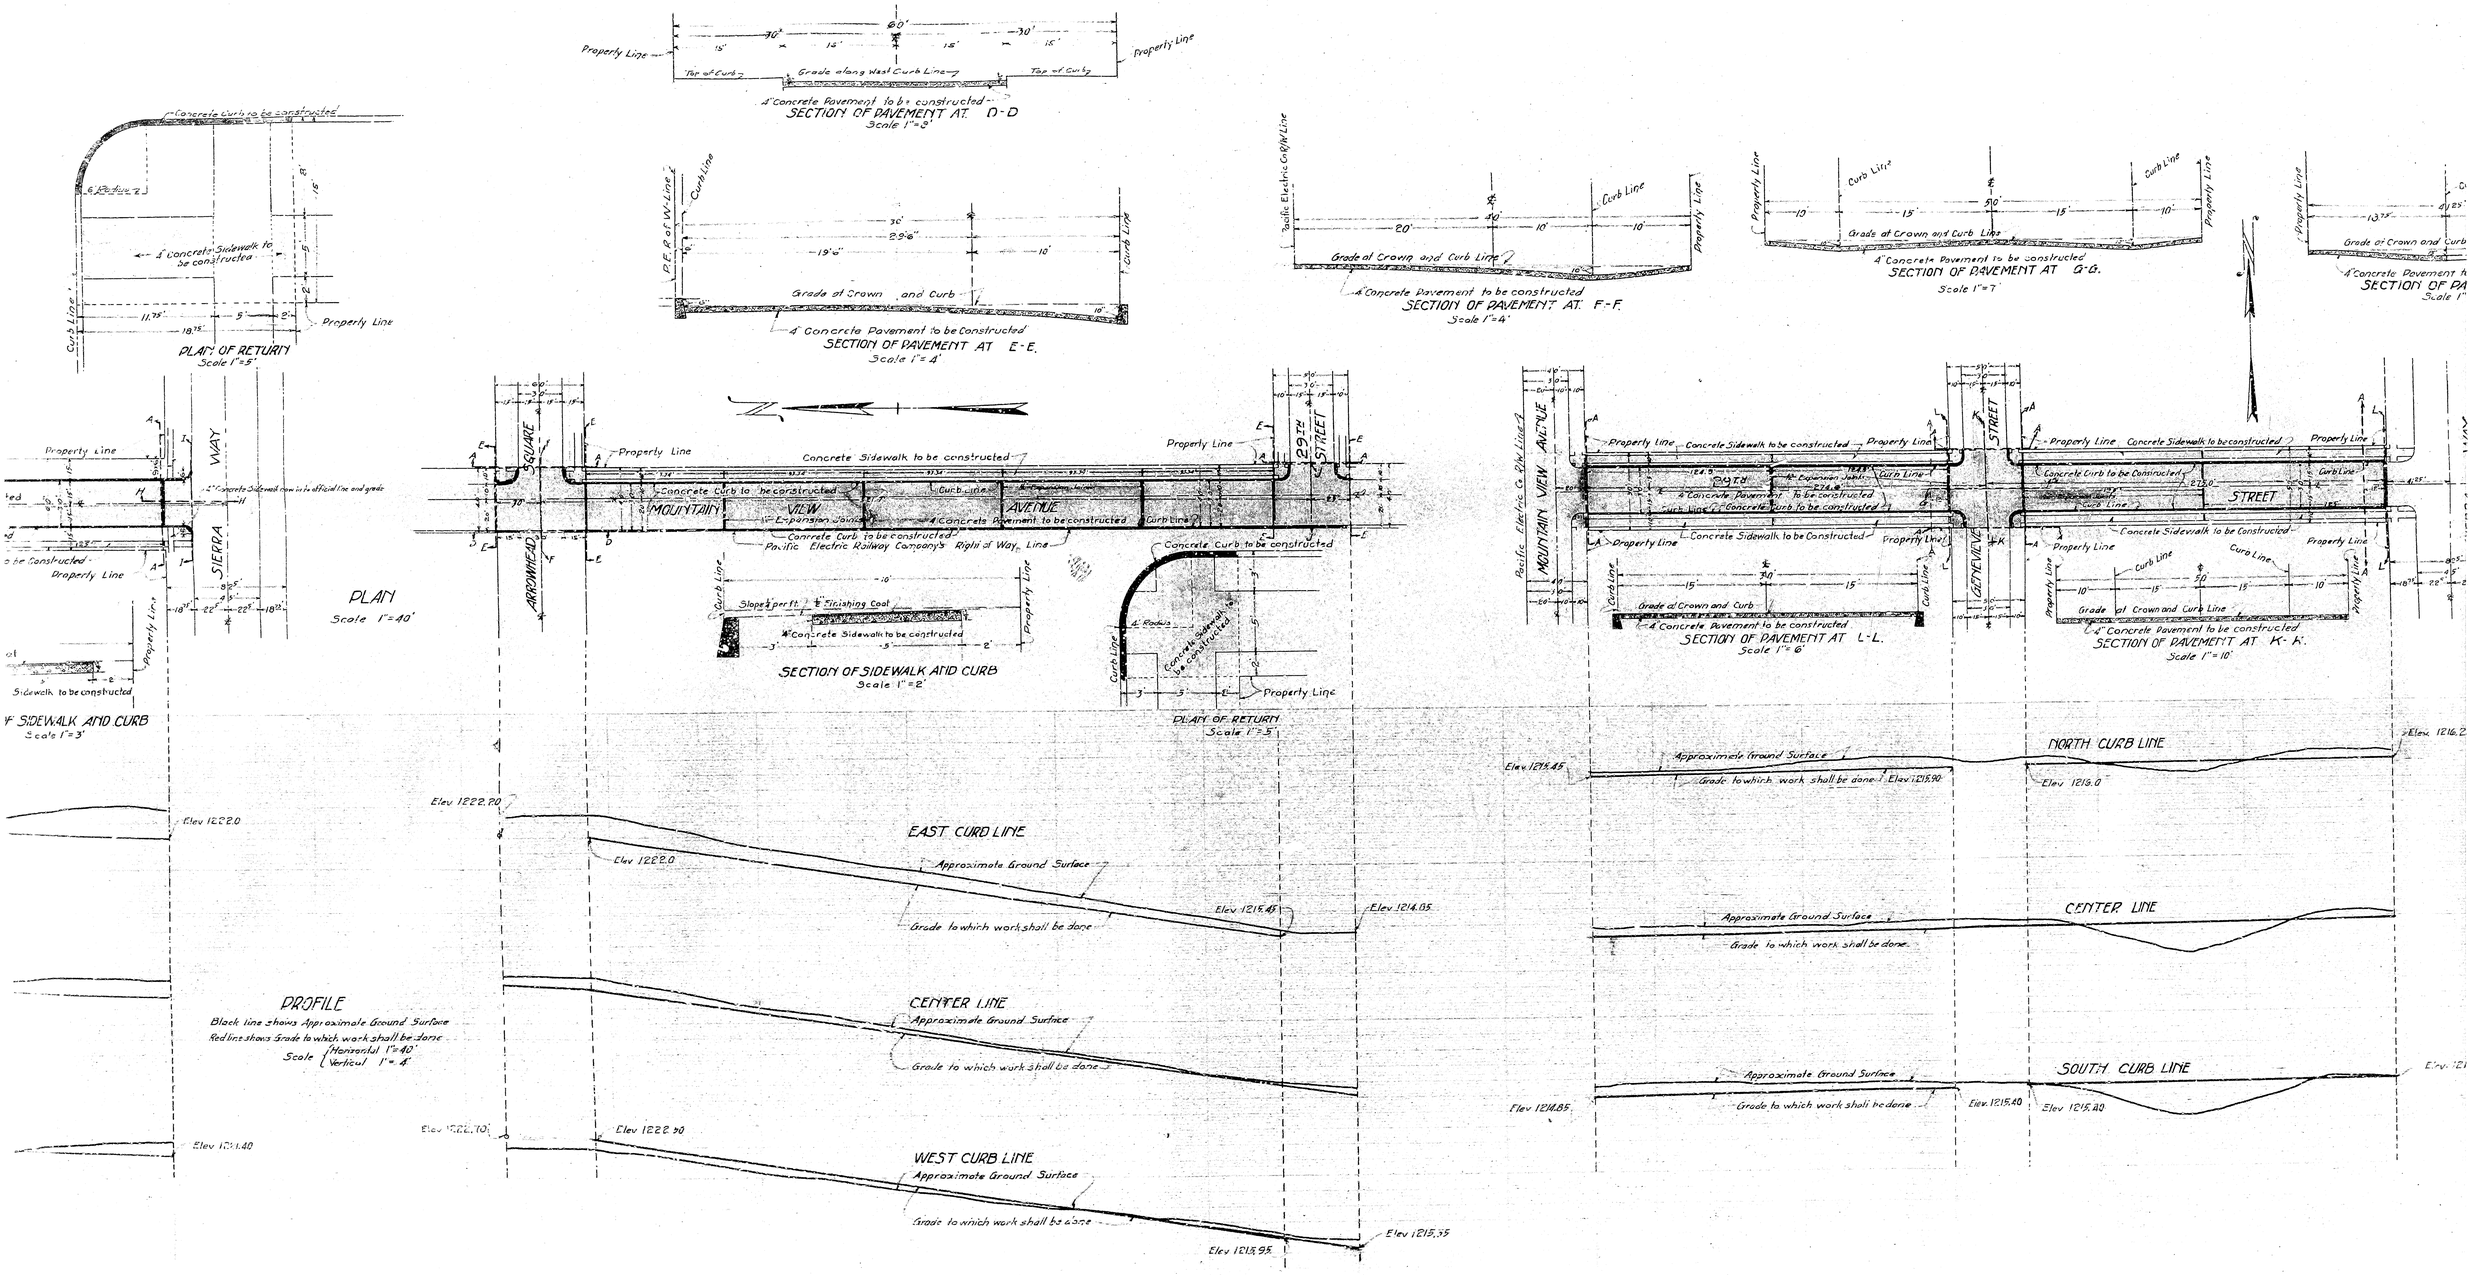
SECTION OF PAVEMENT AT D-D
Scale 1"=8'
SECTION OF PAVEMENT AT E-E.
Scale 1"=4'
SECTION OF PAVEMENT AT F-F.
Scale 1"=4'
SECTION OF PAVEMENT AT G-G.
Scale 1"=7'
PLAN OF RETURN
Scale 1"=5'
PLAN
Scale 1"=40'
SECTION OF SIDEWALK AND CURB
Scale 1"=2'
PLAN OF RETURN
Scale 1"=5
SECTION OF PAVEMENT AT L-L.
Scale 1"=6'
SECTION OF PAVEMENT AT K-K.
Scale 1"=10'
PROFILE
Black line shows Approximate Ground Surface
Red line shows Grade to which work shall be done
Scale Horizontal 1"=40' Vertical 1"=4'
EAST CURB LINE
CENTER LINE
WEST CURB LINE
NORTH CURB LINE
CENTER LINE
SOUTH CURB LINE
Approximate Ground Surface
Grade to which work shall be done
Concrete Sidewalk to be constructed
Concrete Curb to be constructed
4" Concrete Pavement to be constructed
Pacific Electric Railway Company's Right of Way Line
Property Line
Curb Line
Grade of Crown and Curb
Grade along West Curb Line
Top of Curb
Finishing Coat
Slope ½" per ft.
Sidewalk to be constructed
MOUNTAIN VIEW AVENUE
SIERRA WAY
ARROWHEAD SQUARE
29TH STREET
LAFEVE AVENUE
Pacific Electric Co R/W Line
Elev 1222.20
Elev 1222.0
Elev 1215.45
Elev 1214.85
Elev 1215.35
Elev 1215.95
Elev 1216.2
Elev 1215.90
Elev 1215.0
Elev 1215.40