PLAN Nº 1103

BASE LINE STREET STORM DRAIN

BETWEEN "I" STREET AND TOWN CREEK

CITY OF SAN BERNARDINO
CALIFORNIA

MAY-1935

CHARLES L. FOULKE
CITY ENGINEER

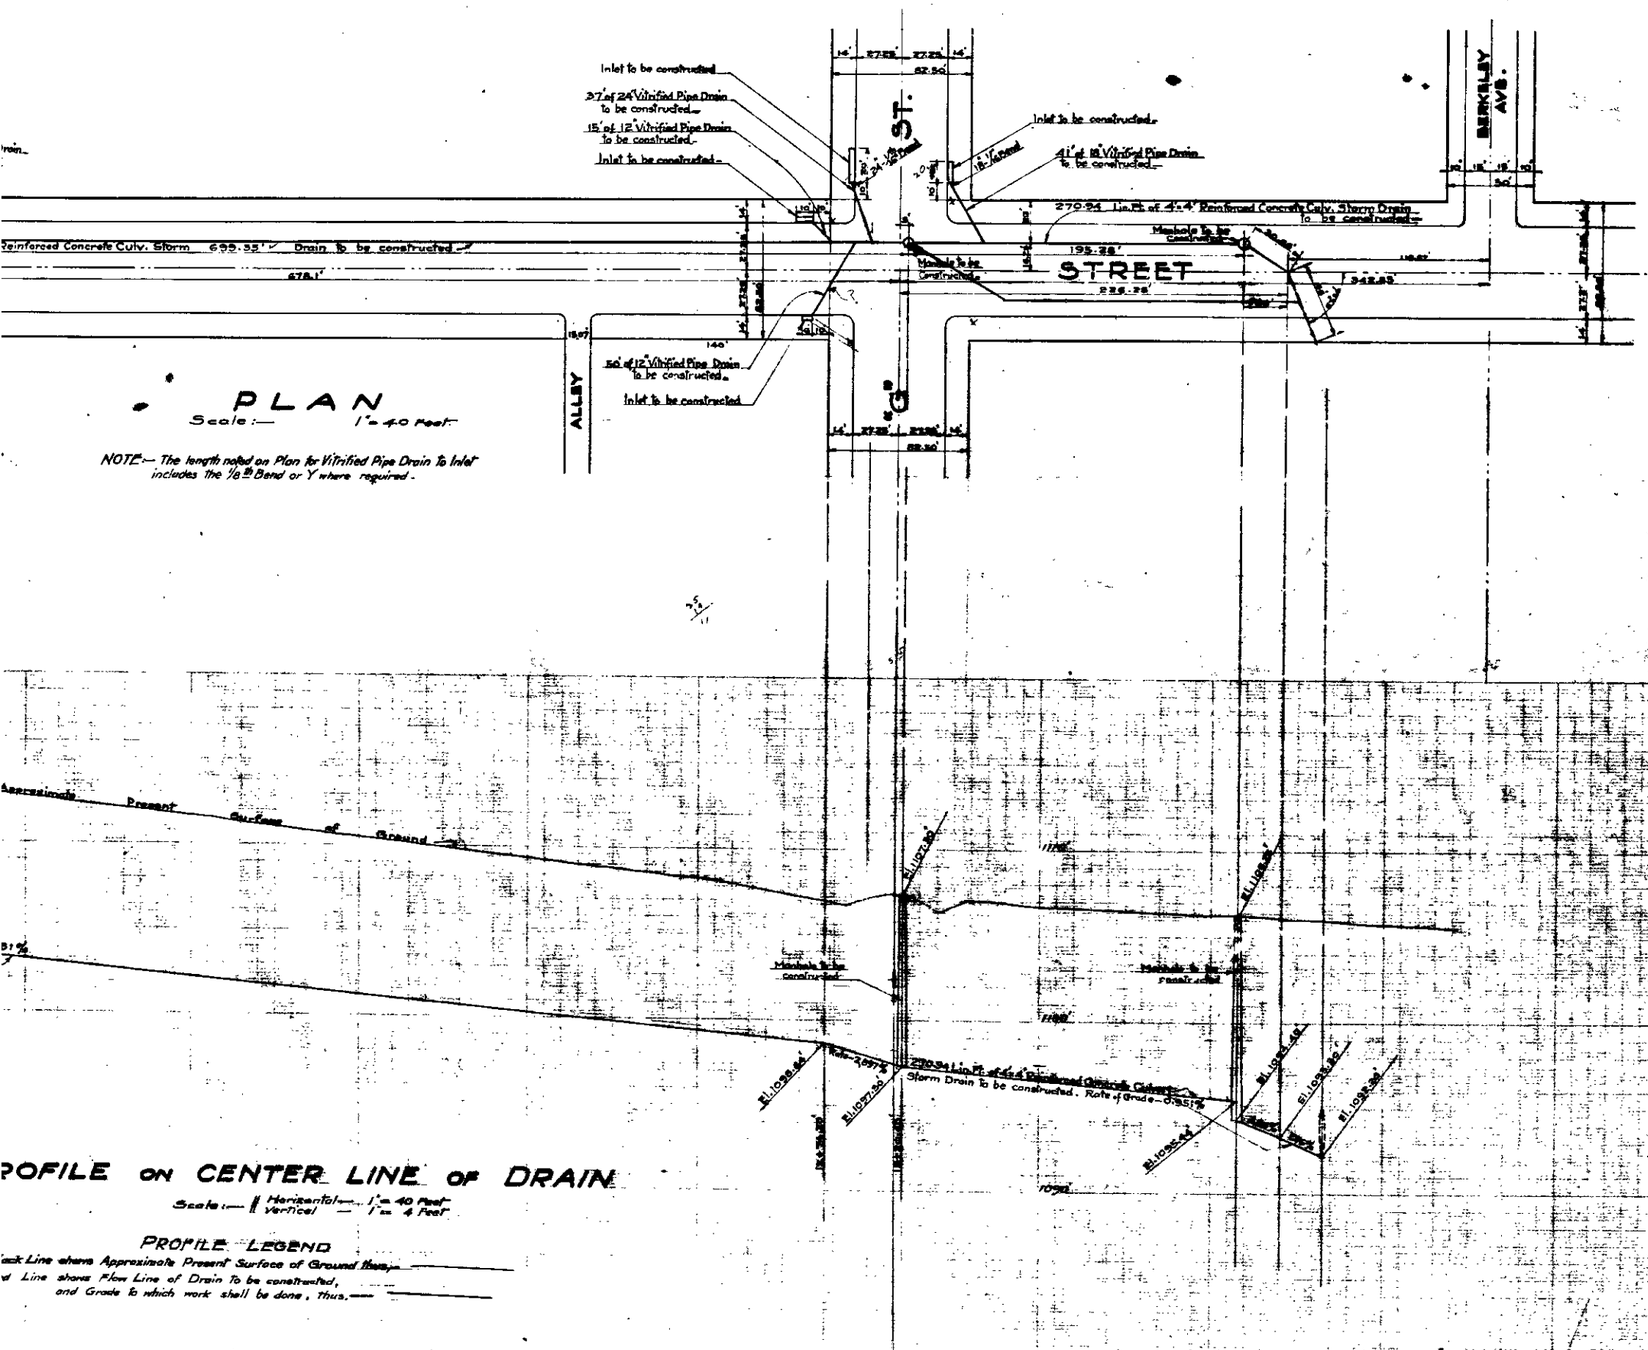

PLAN
Scale:— 1"=40 Feet

NOTE— The length noted on Plan for Vitrified Pipe Drain To Inlet includes the 1/8th Bend or Y where required.

PROFILE ON CENTER LINE OF DRAIN

Scale:— Horizontal— 1"=40 Feet
Vertical — 1"=4 Feet

PROFILE LEGEND

Black Line shows Approximate Present Surface of Ground thus,———
Red Line shows Flow Line of Drain To be constructed, — — —
and Grade to which work shall be done, thus,— — —

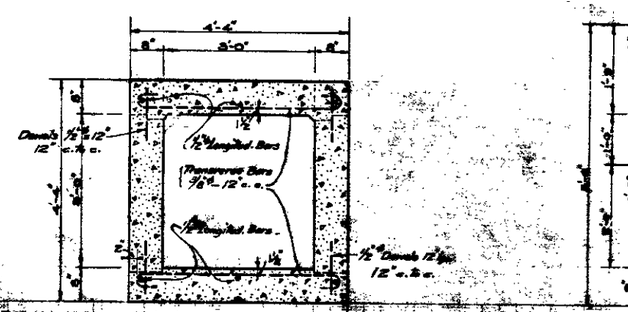

3'x3' CULVERT SECTION

Scale:— 1"=1 Foot

This Type Culvert is to be constructed from manhole at "G" Street to manhole at "I" Street

DATA

Average Area of Excavation	7'-10"x 7'0" sq.ft.
Cement Concrete Mix	= 1:2:4
Area of Shell	= 9.83 sq.ft.
Concrete per lin.ft.	= 0.564 cu.yds.
Reinf. Bars per lin.ft.	= 16.92 lbs.

PLAN Nº 1103

BASE LINE STREET STORM DRAIN

BETWEEN "I" STREET AND TOWN CREEK

CITY OF SAN BERNARDINO
CALIFORNIA

MAY-1935

CHARLES L. FOULKE
CITY ENGINEER

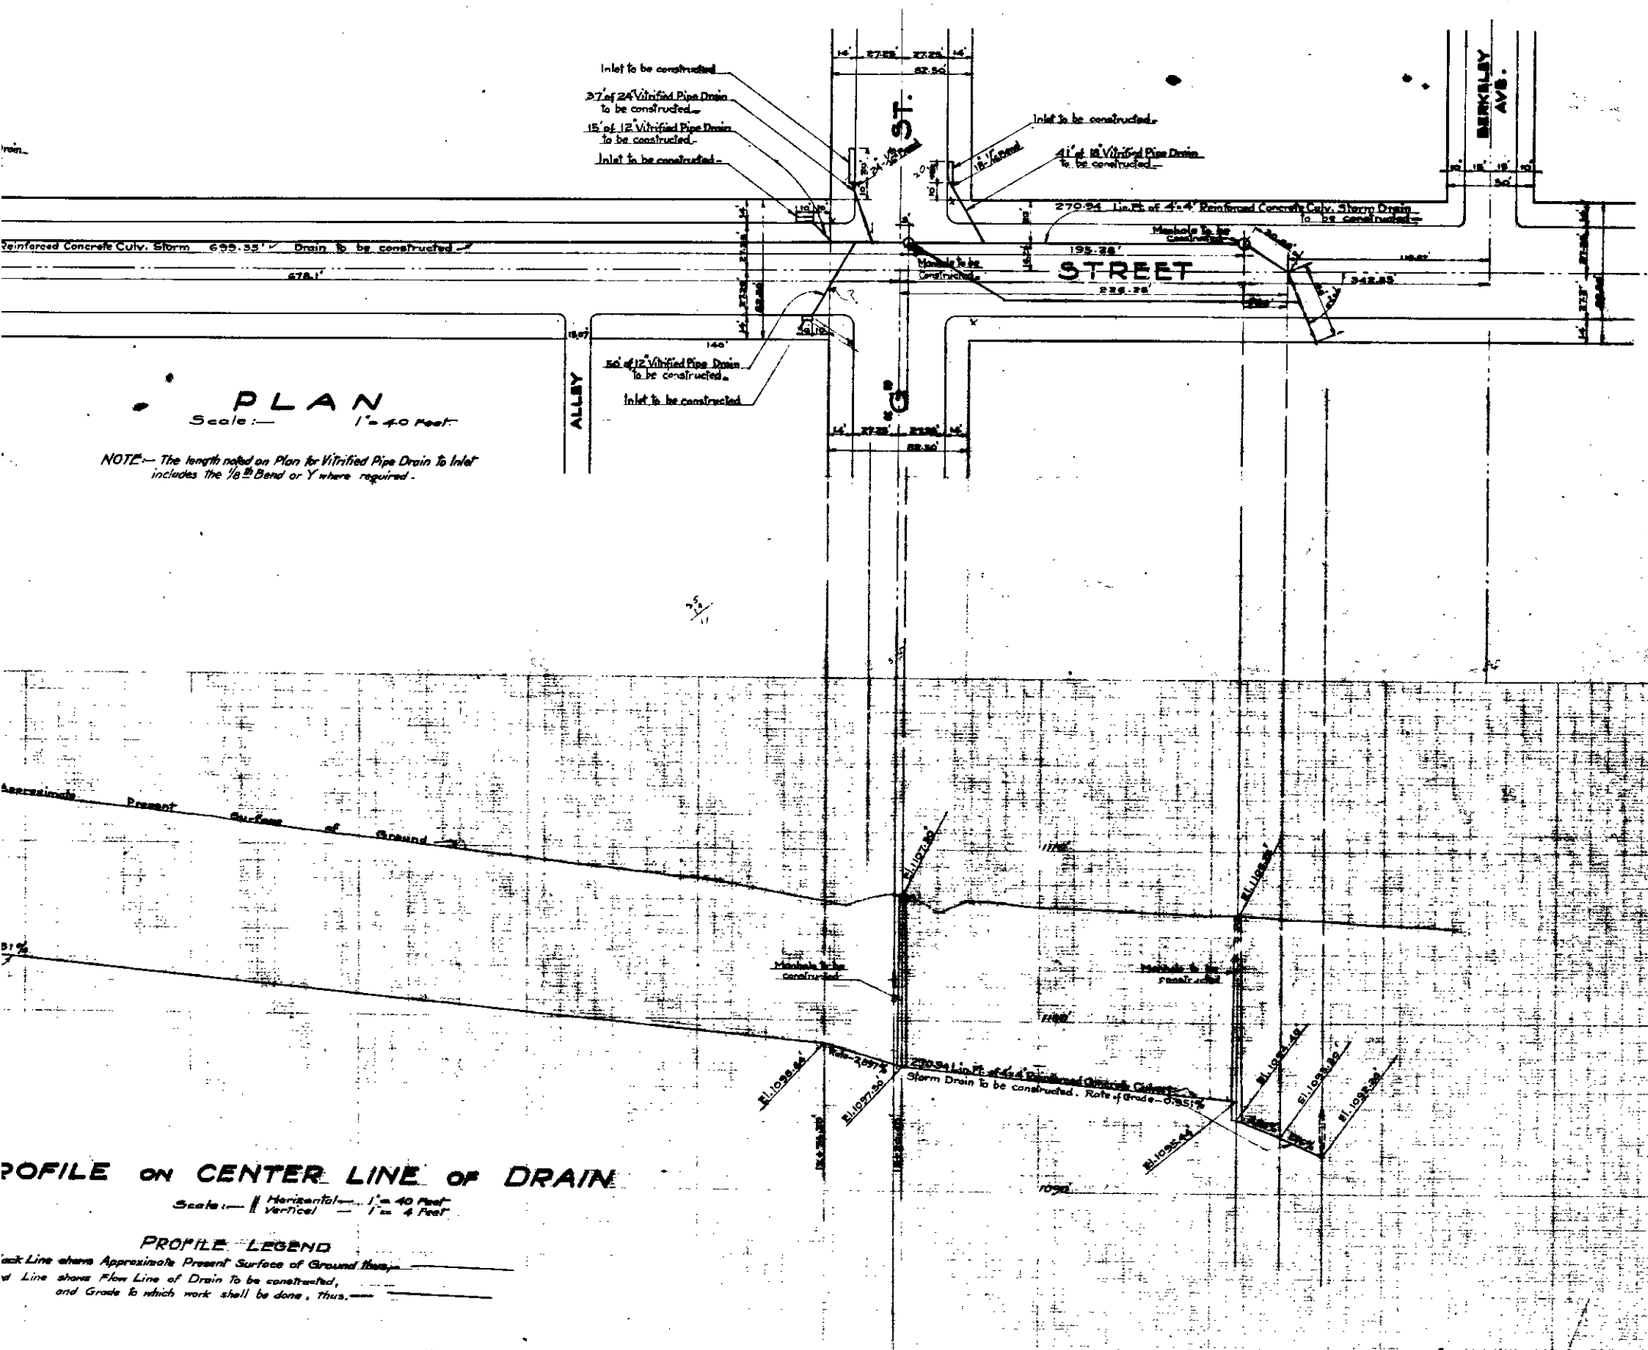

PLAN
Scale:— 1"=40 Feet

NOTE— The length noted on Plan for Vitrified Pipe Drain To Inlet includes the 1/8th Bend or Y where required.

PROFILE ON CENTER LINE OF DRAIN

Scale:— Horizontal— 1"=40 Feet
Vertical — 1"=4 Feet

PROFILE LEGEND

Black Line shows Approximate Present Surface of Ground thus,———
Red Line shows Flow Line of Drain To be constructed, — — —
and Grade to which work shall be done, thus,— — —

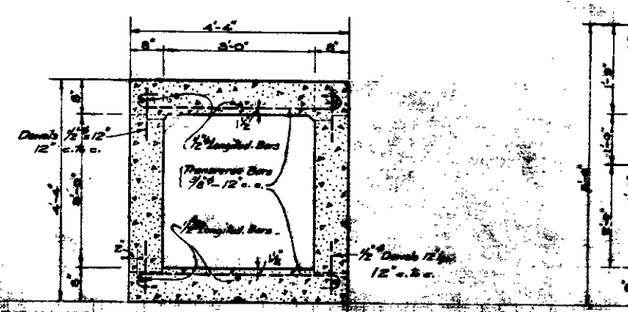

3'x3' CULVERT SECTION

Scale:— 1"=1 Foot

This Type Culvert is to be constructed from manhole at "G" Street to manhole at "I" Street

DATA

Average Area of Excavation	7'-10"x 7'0" sq.ft.
Cement Concrete Mix	= 1:2:4
Area of Shell	= 9.83 sq.ft.
Concrete per lin.ft.	= 0.564 cu.yds.
Reinf. Bars per lin.ft.	= 16.92 lbs.